



EXISTING & PROPOSED INTERNAL WALL TREATMENTS


- KEY
- Original masonry walling to be retained
 - Original stud partition walling to be retained
 - New stud partition wall
 - Masonry infill within original structural openings to provide fire and sound separation
 - New 1-hour fire rated single frame stud acoustic separating wall system comprising jumbo studs with acoustic quilt infill and isolated double boarded wall linings to both sides, with at least one of the linings isolated from the stud frame on resilient bars

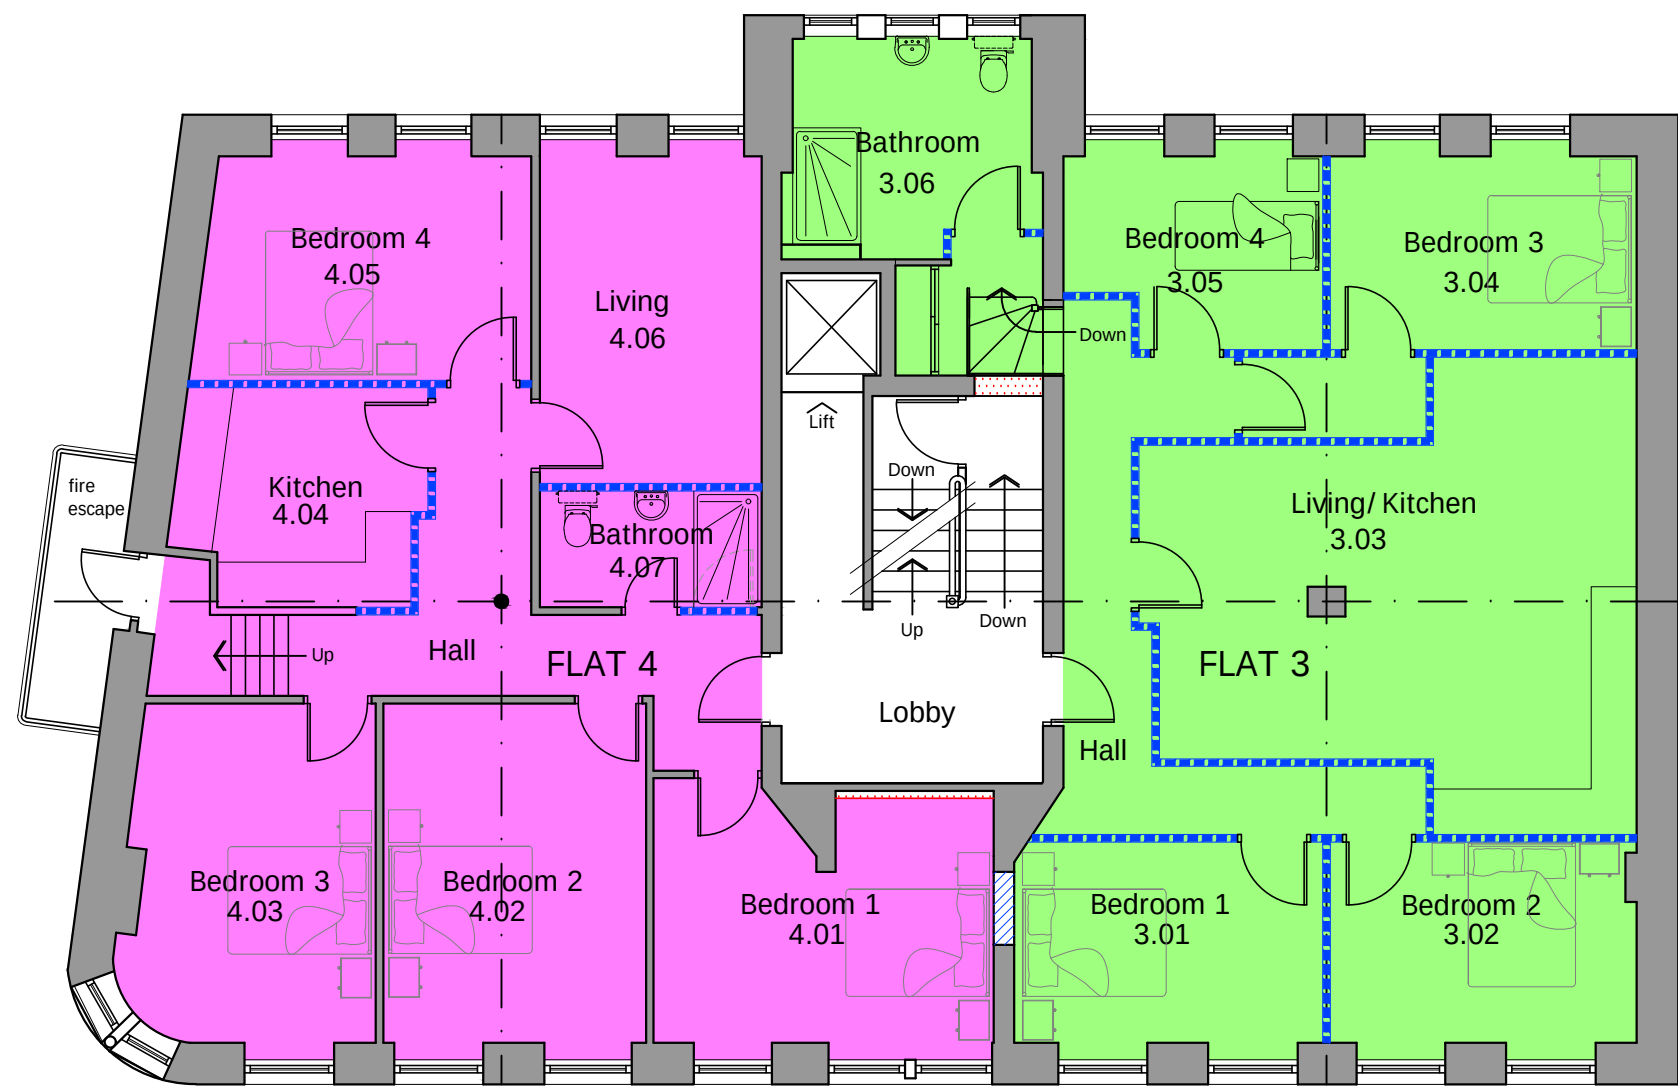


FIRST FLOOR PLAN AS PROPOSED

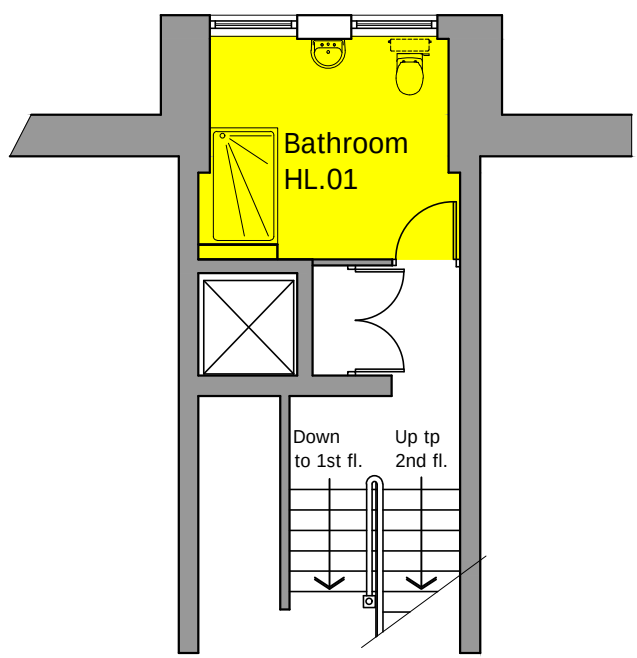


HALF LANDING BETWEEN FIRST & SECOND FLOORS

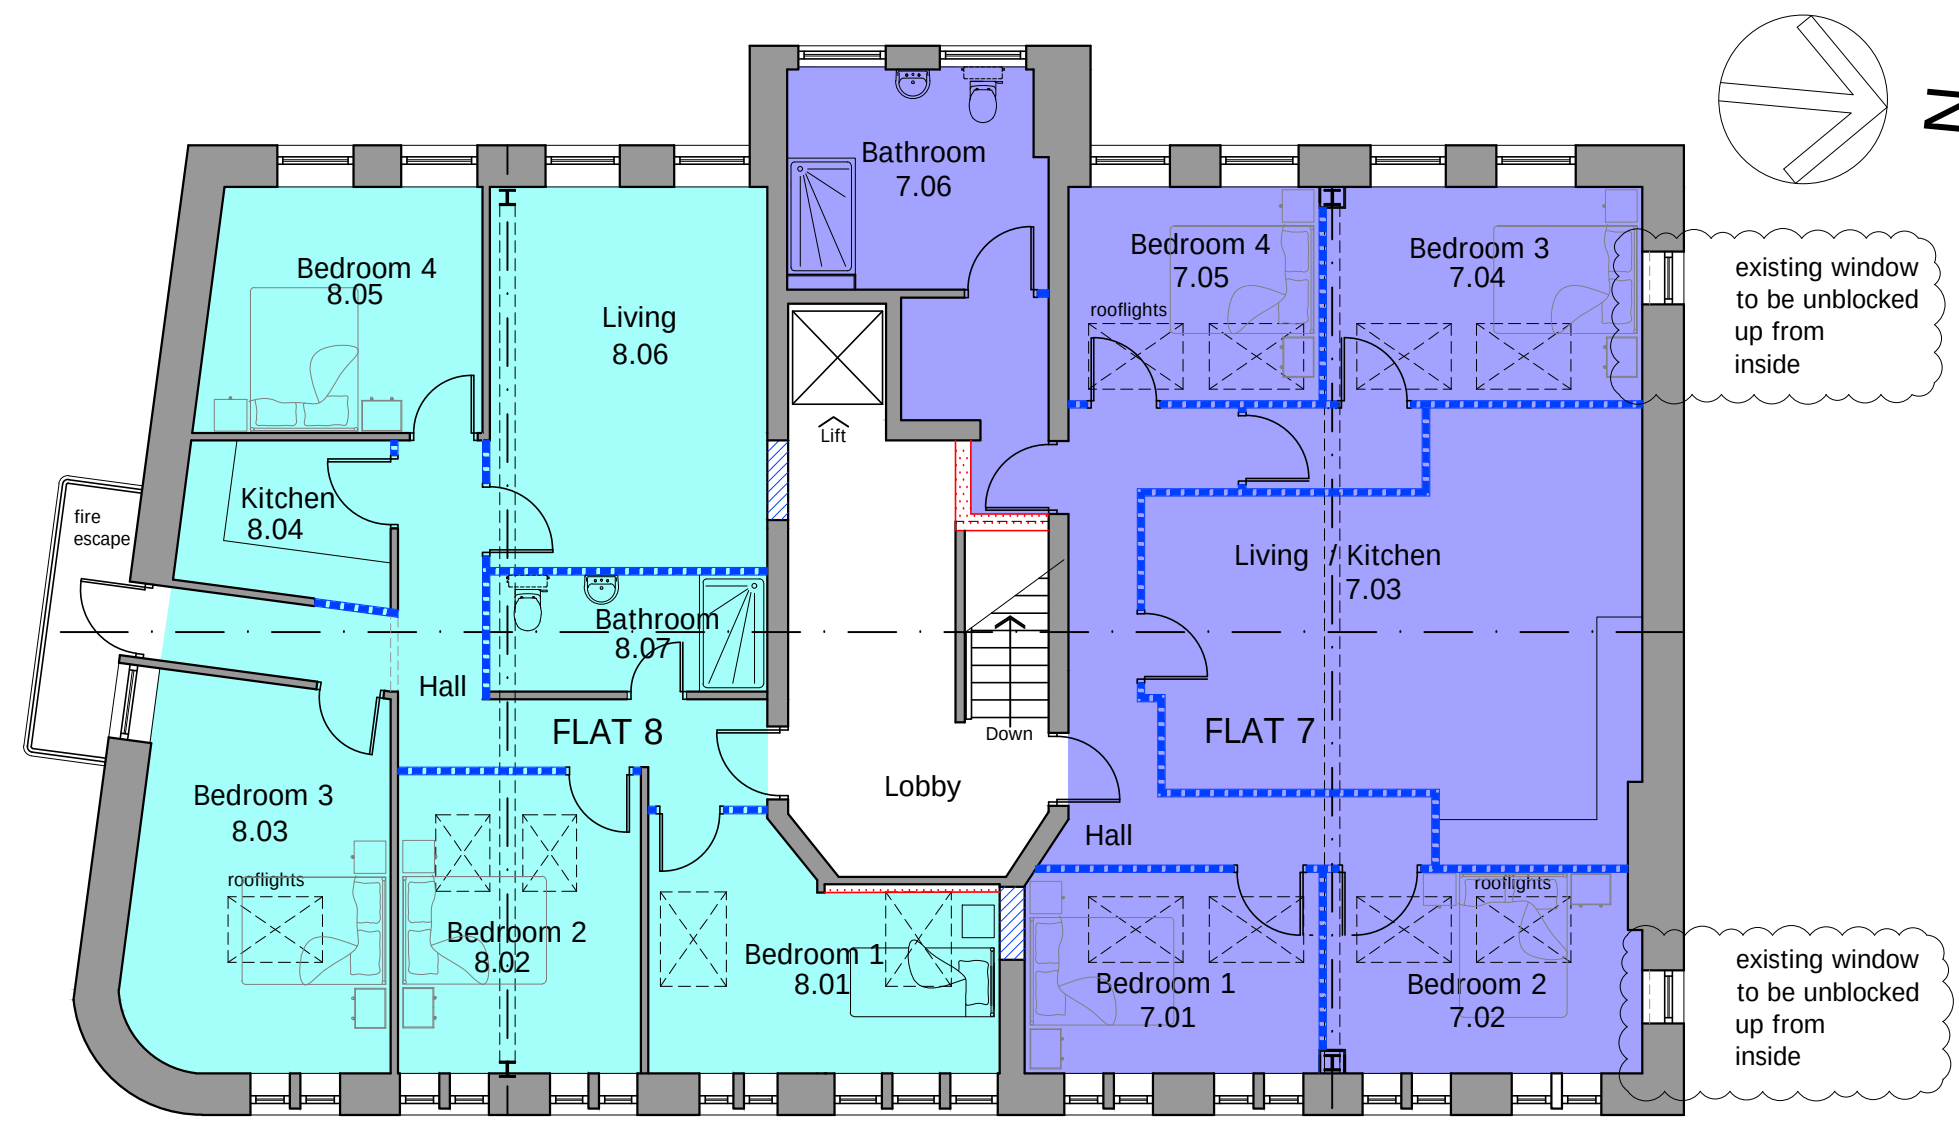


ATTIC FLOOR PLAN AS PROPOSED

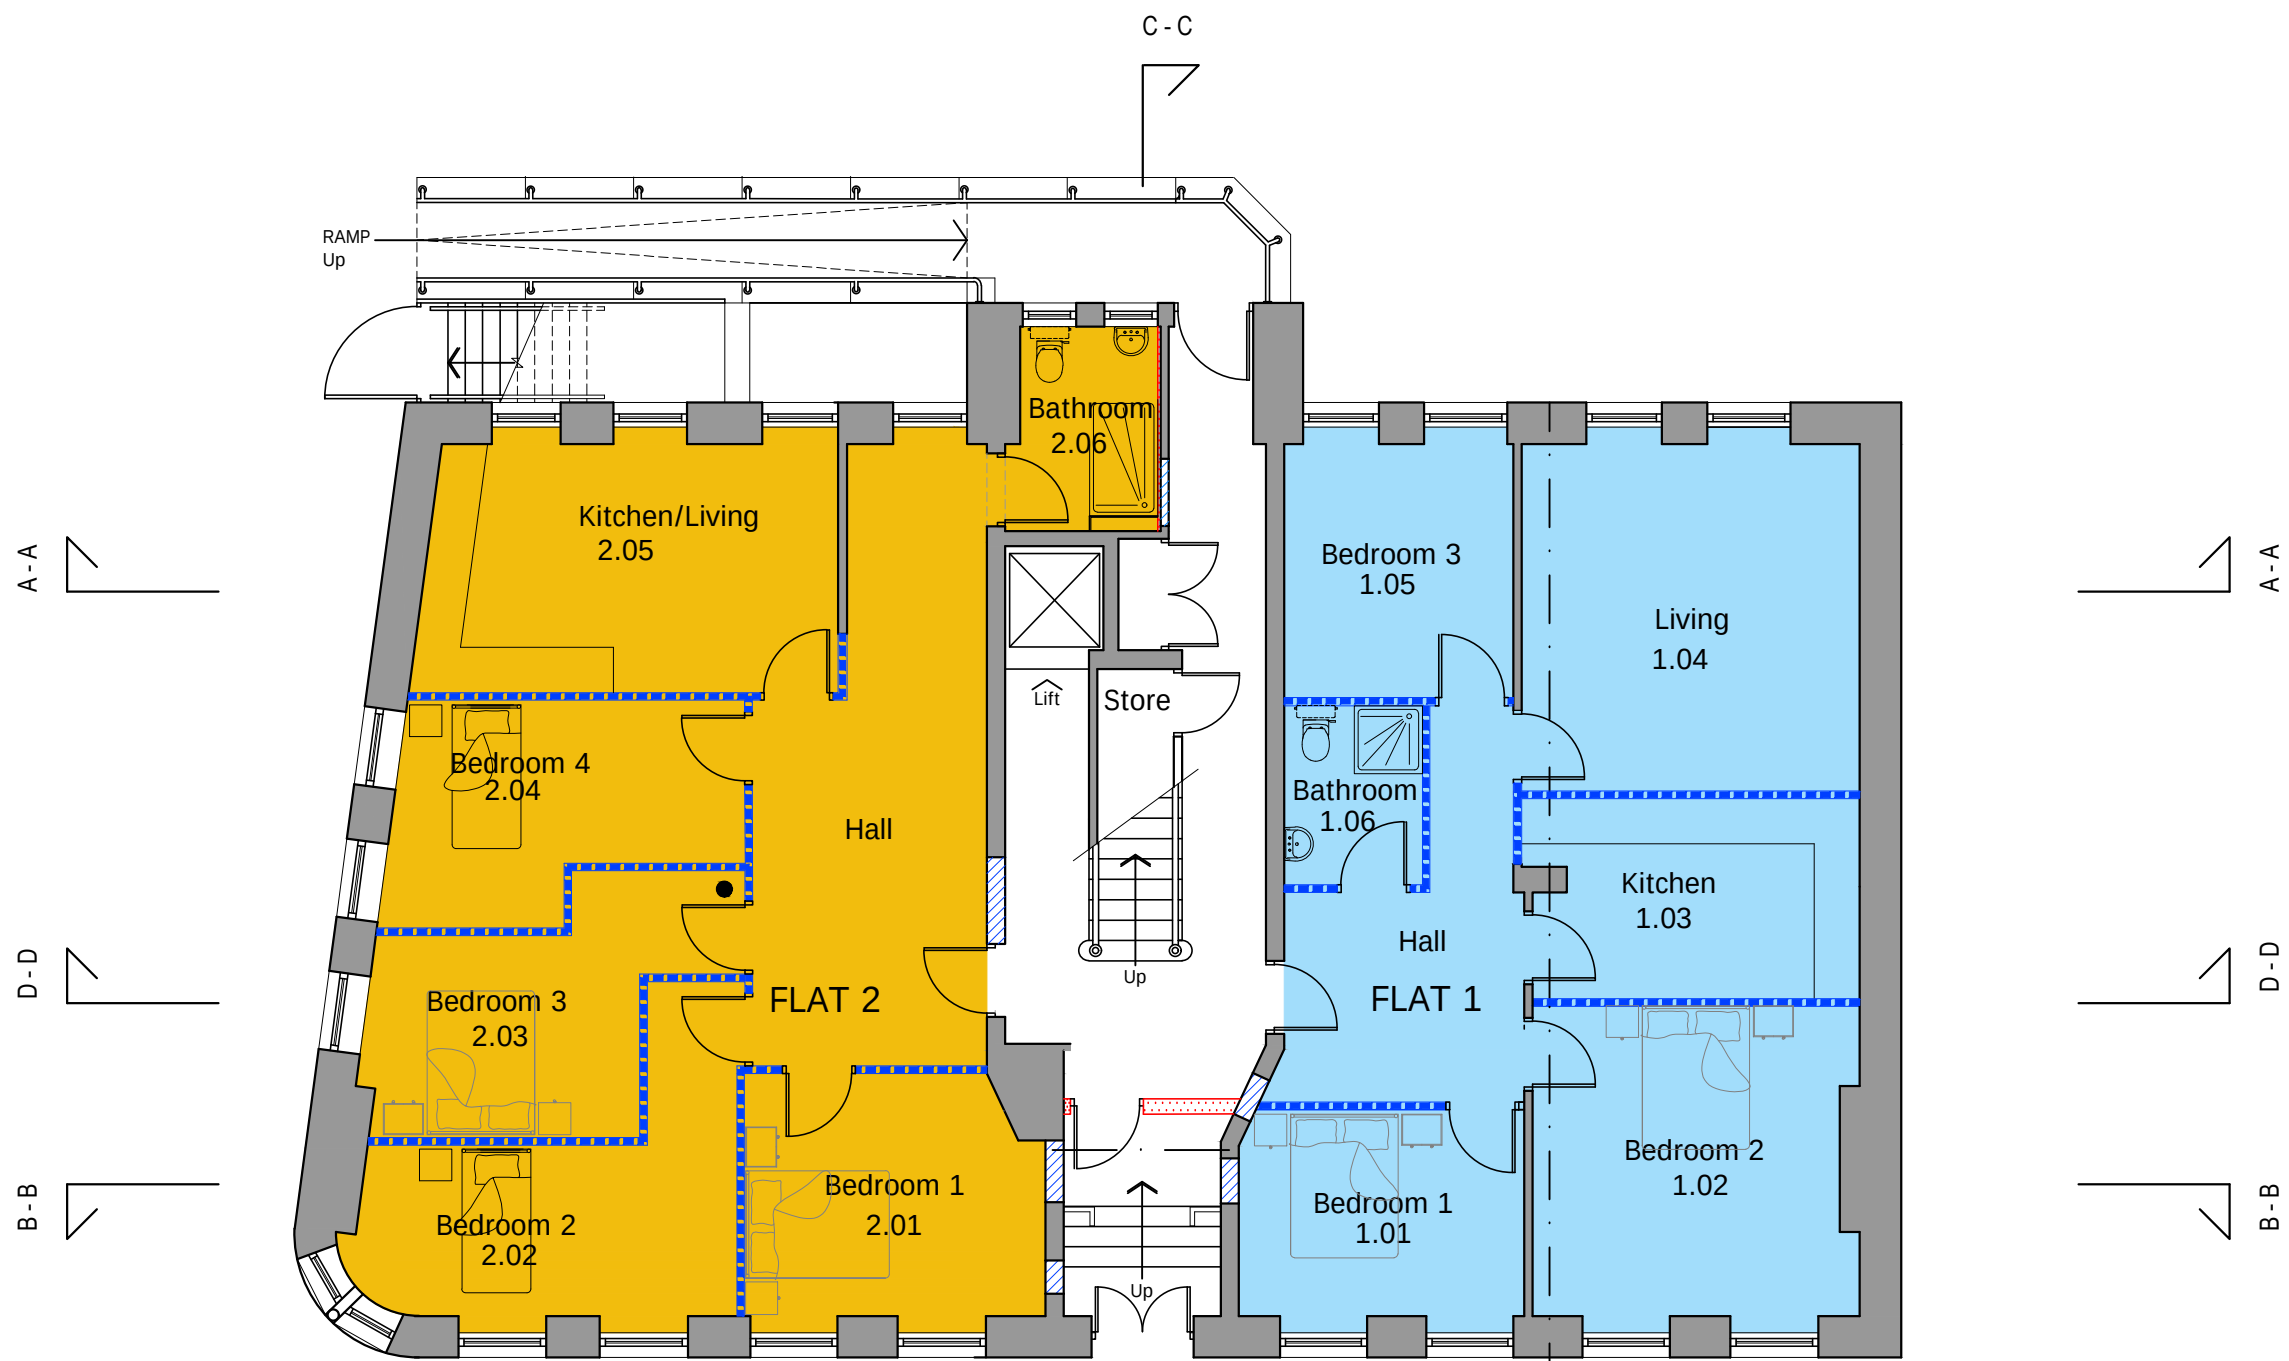

GROUND FLOOR PLAN AS PROPOSED

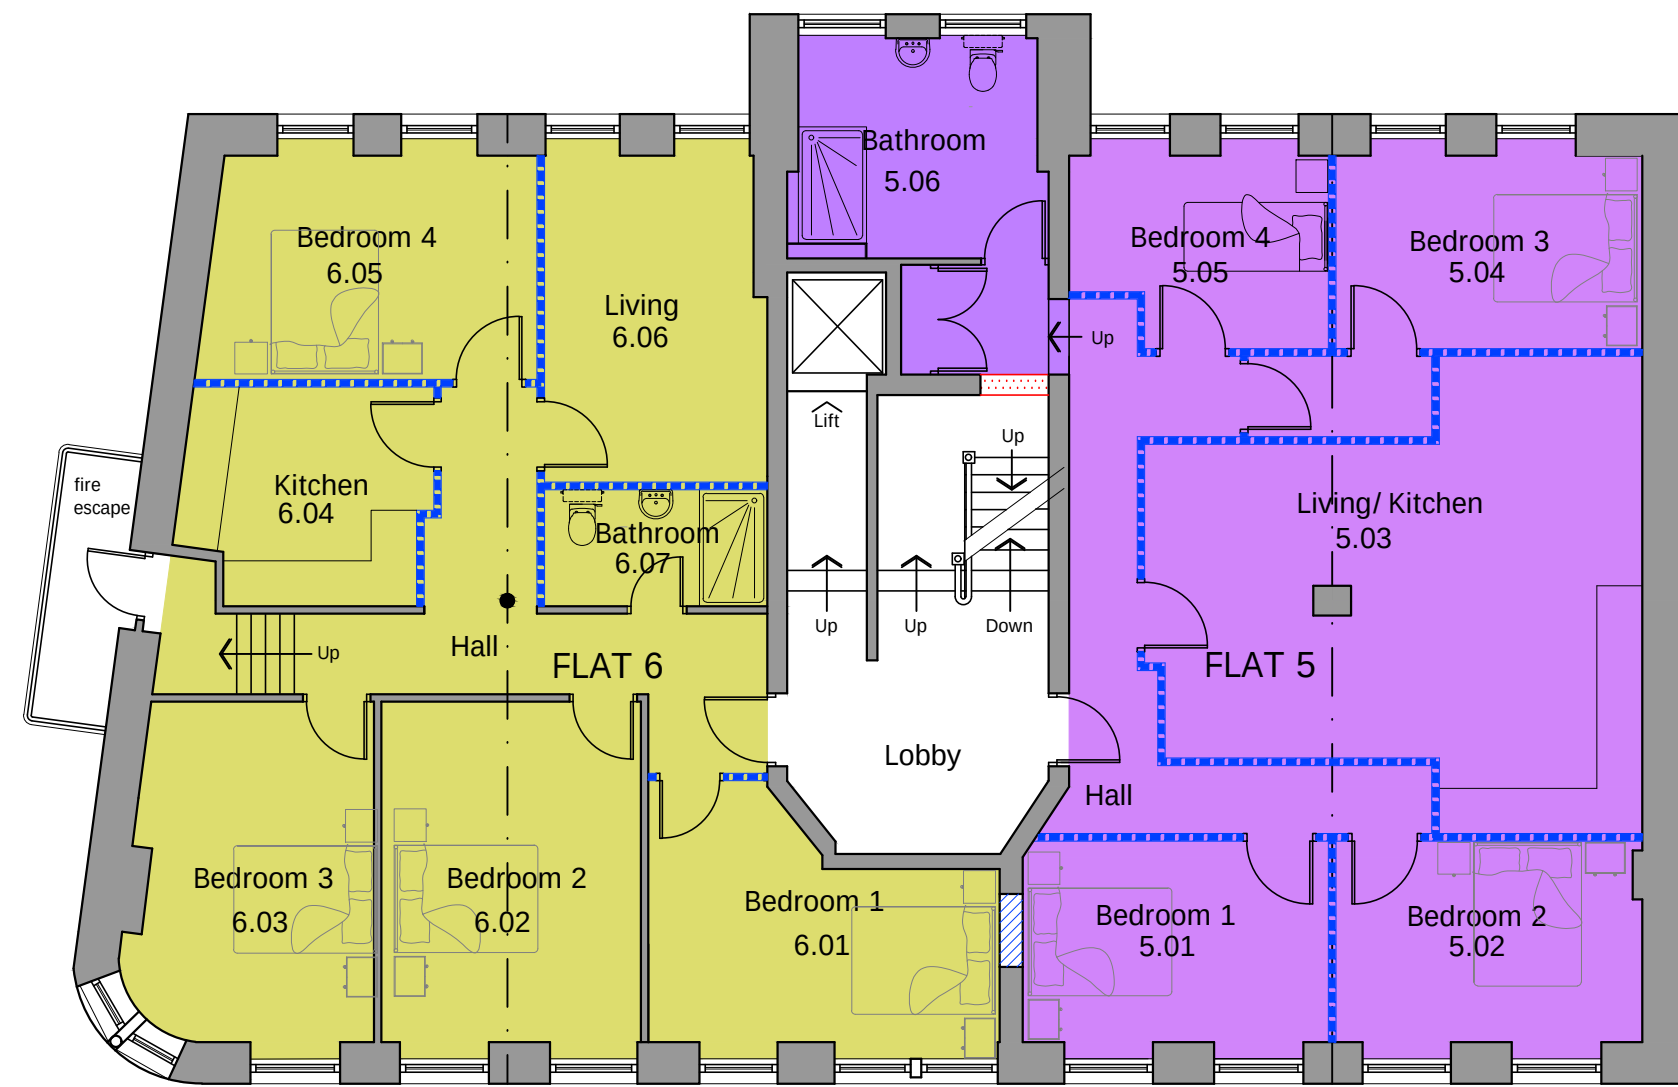

SECOND FLOOR PLAN AS PROPOSED

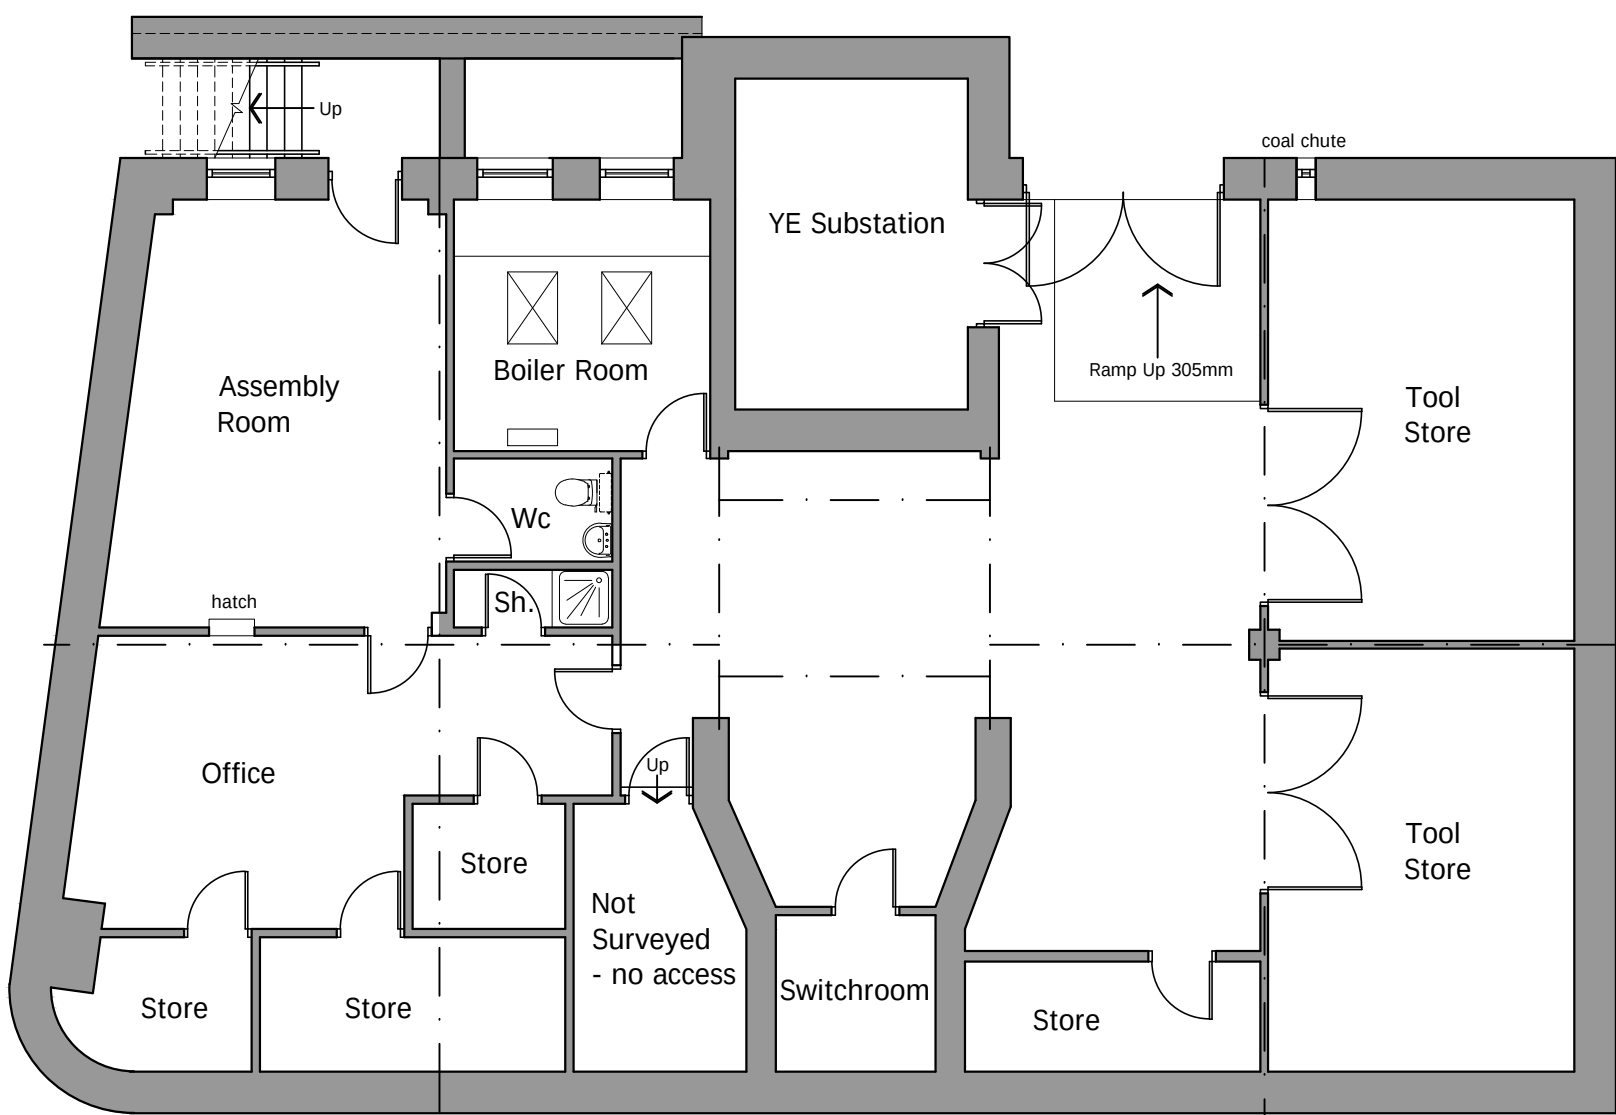

BASEMENT PLAN AS EXISTING - NO CHANGE

A	Proposed layout to Basement Floor Plan removed.	NG	JC	21.02.2023
---	---	----	----	------------

rev	description	drawn	auth	date
-----	-------------	-------	------	------

ACUMEN
DESIGNERS & ARCHITECTS

acumenarchitects.co.uk 01484 546 000
Headrow House, Old Leeds Road, Huddersfield, HD1 1SG

Client
SPD GROUP LTD

Project
CONVERSION OF OFFICES TO RESIDENTIAL AT 21 ST JOHN'S ROAD, HUDDERSFIELD

Project No	Drawing No	Rev
2837	(100) 04	A

Description
FLOOR PLANS AS PROPOSED

Scale	Date Drawn	Drawn By	Authorised By
1:100@ A1	FEB 2023	NG	JF

Purpose of Issue
Planning ☐ Building Regs ☐ Tender ☐ Construction ☐ Comment ☐ Info ☒