




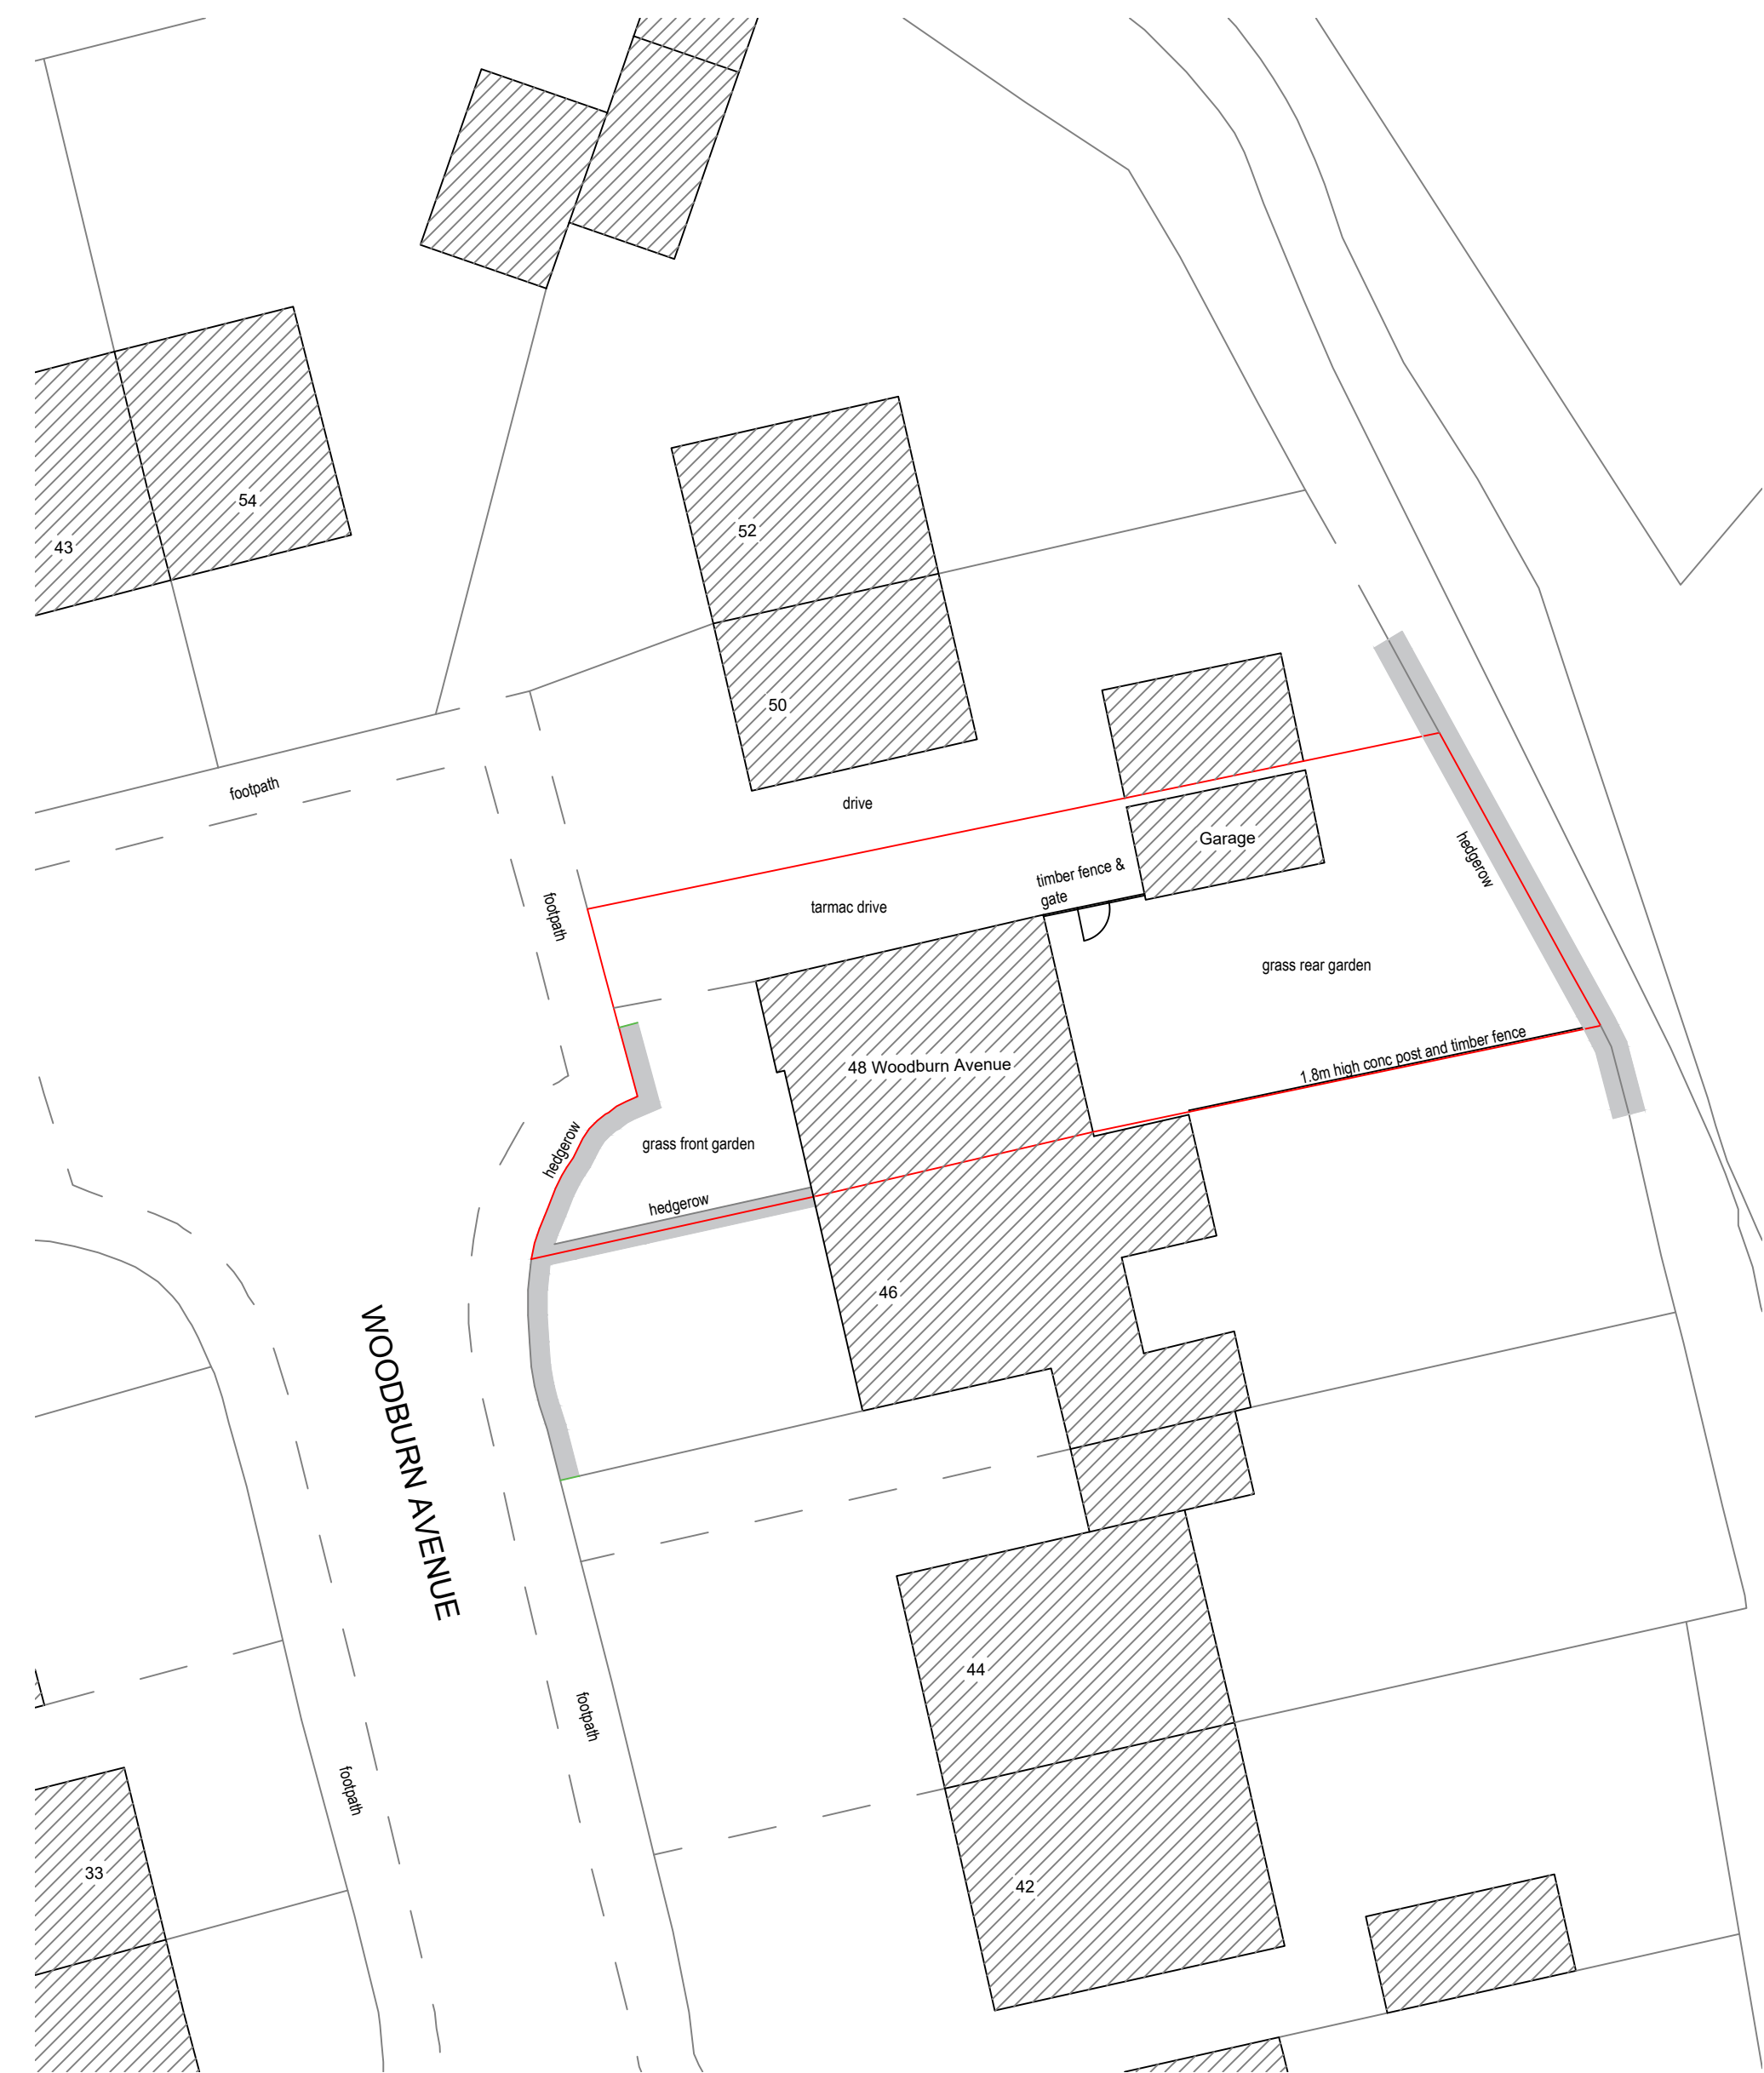



Existing Site Block Plan
Scale 1/200

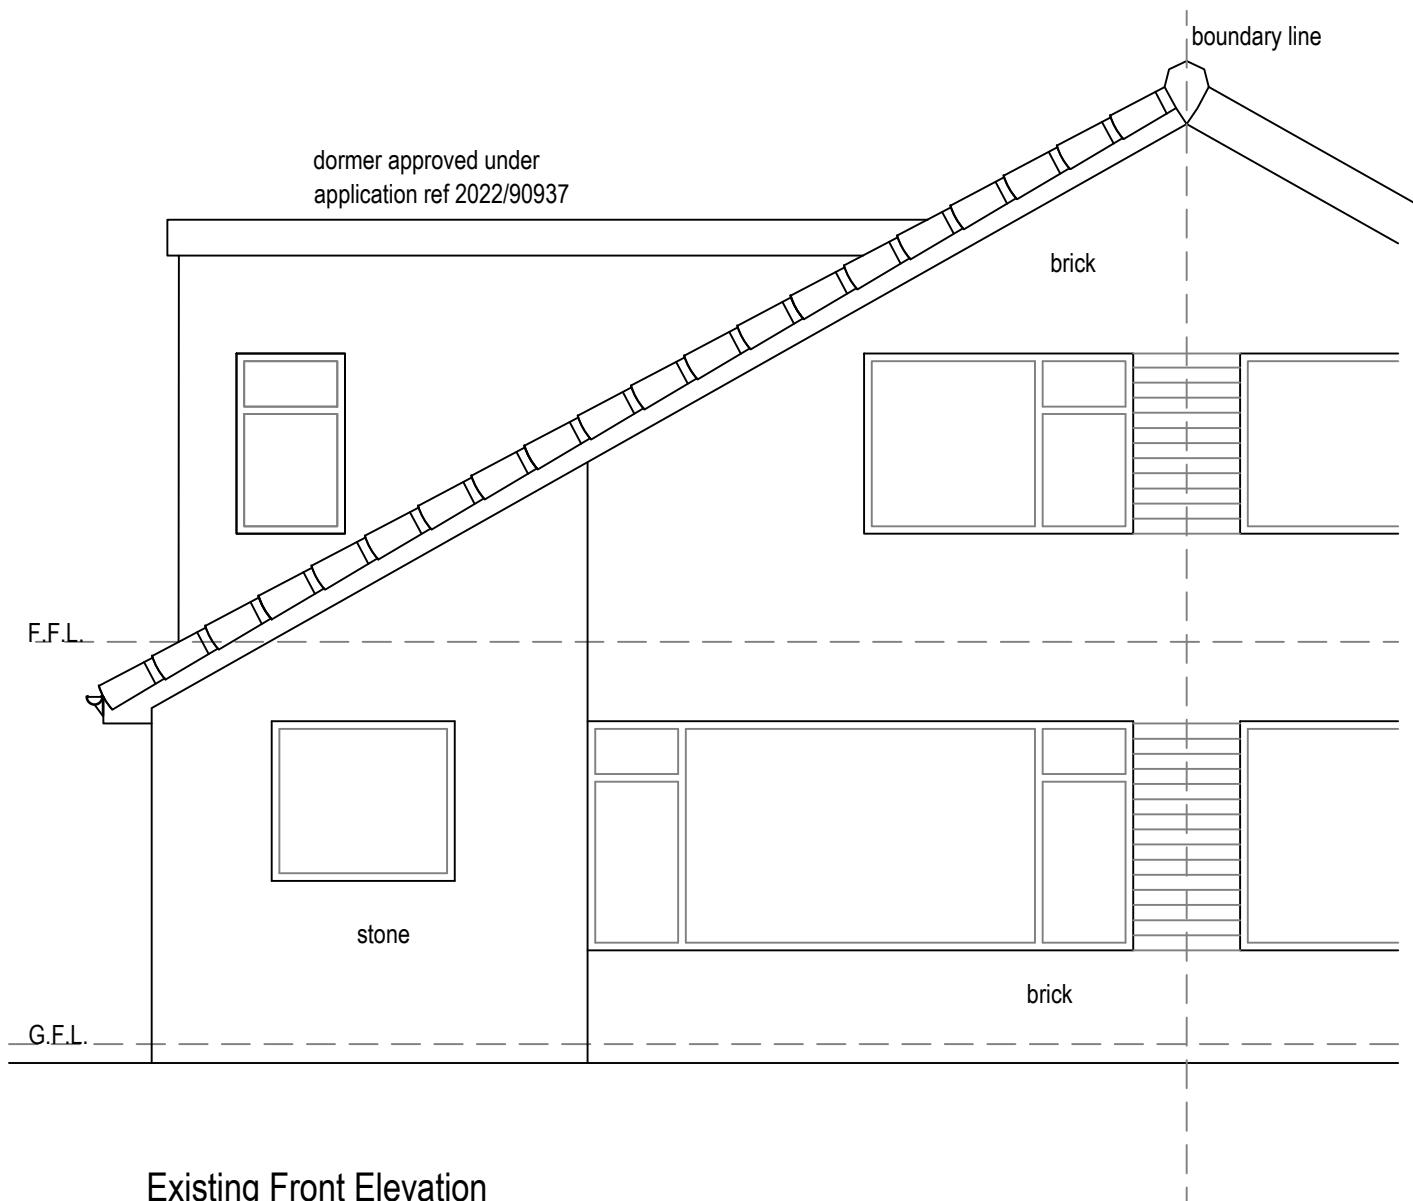

Existing Front Elevation
Scale 1/50

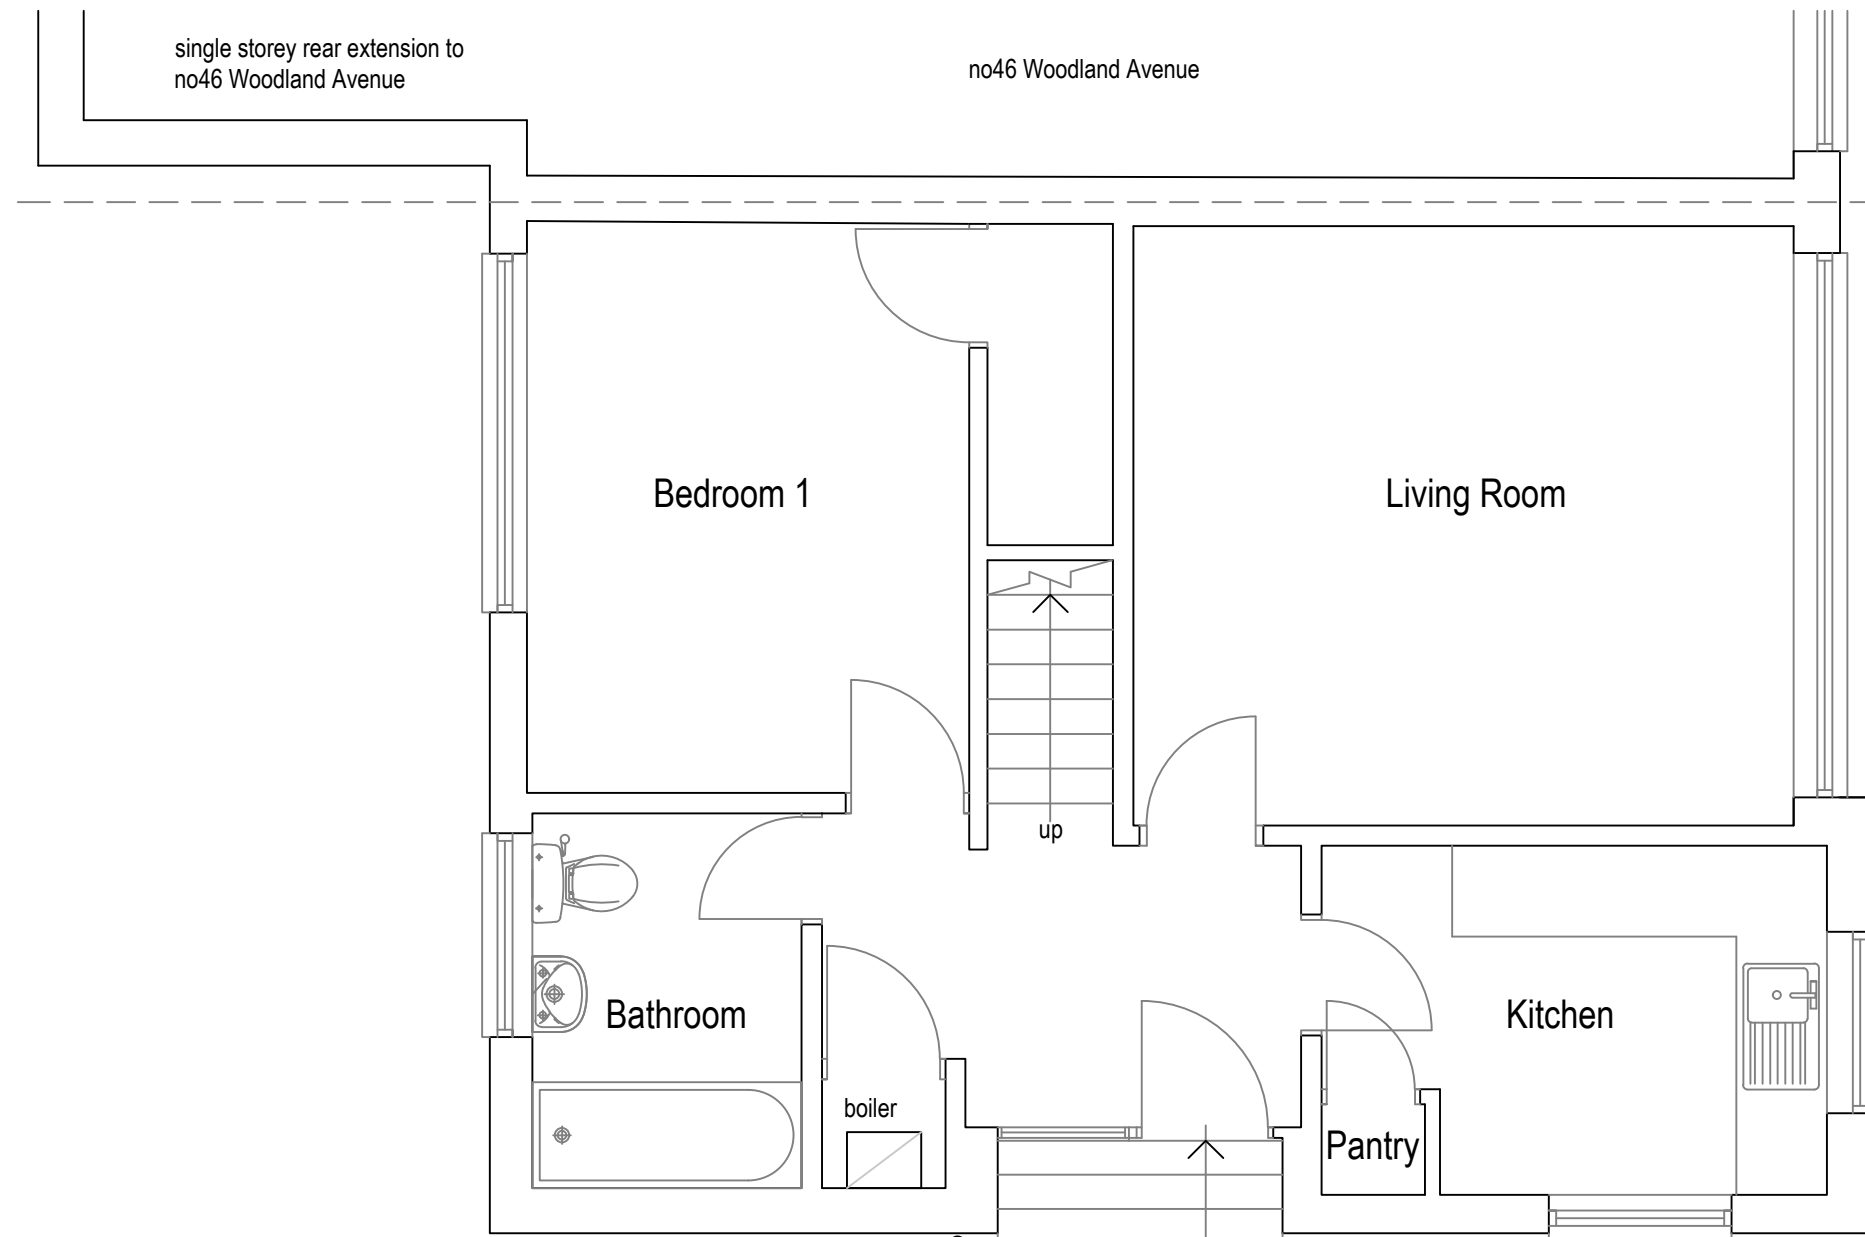

Existing Ground Floor Plan
Scale 1/50

 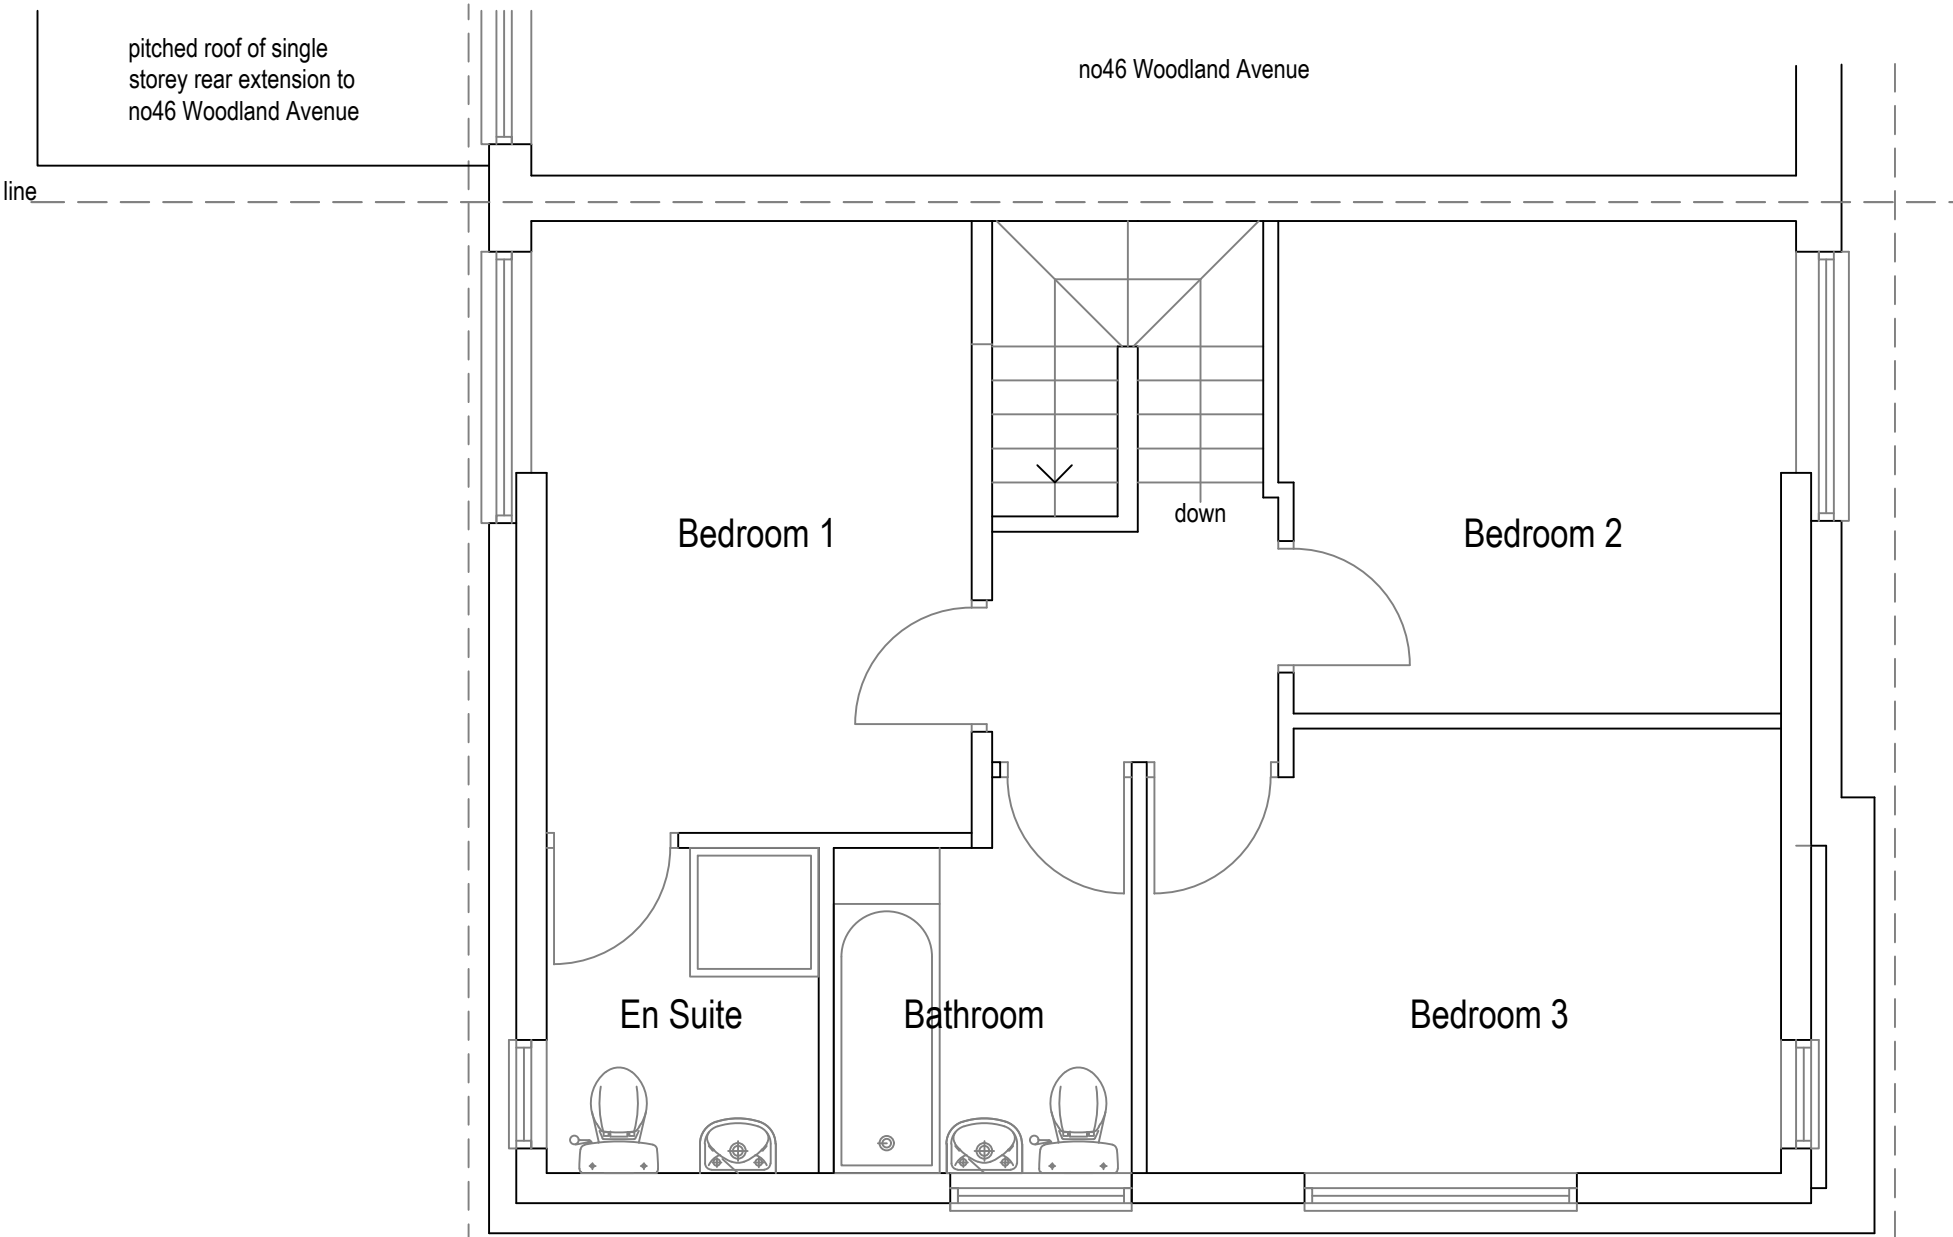


Existing First Floor Plan
Scale 1/50


dormer approved under
application ref 2022/90937



Site Location Plan
Scale 1/1250

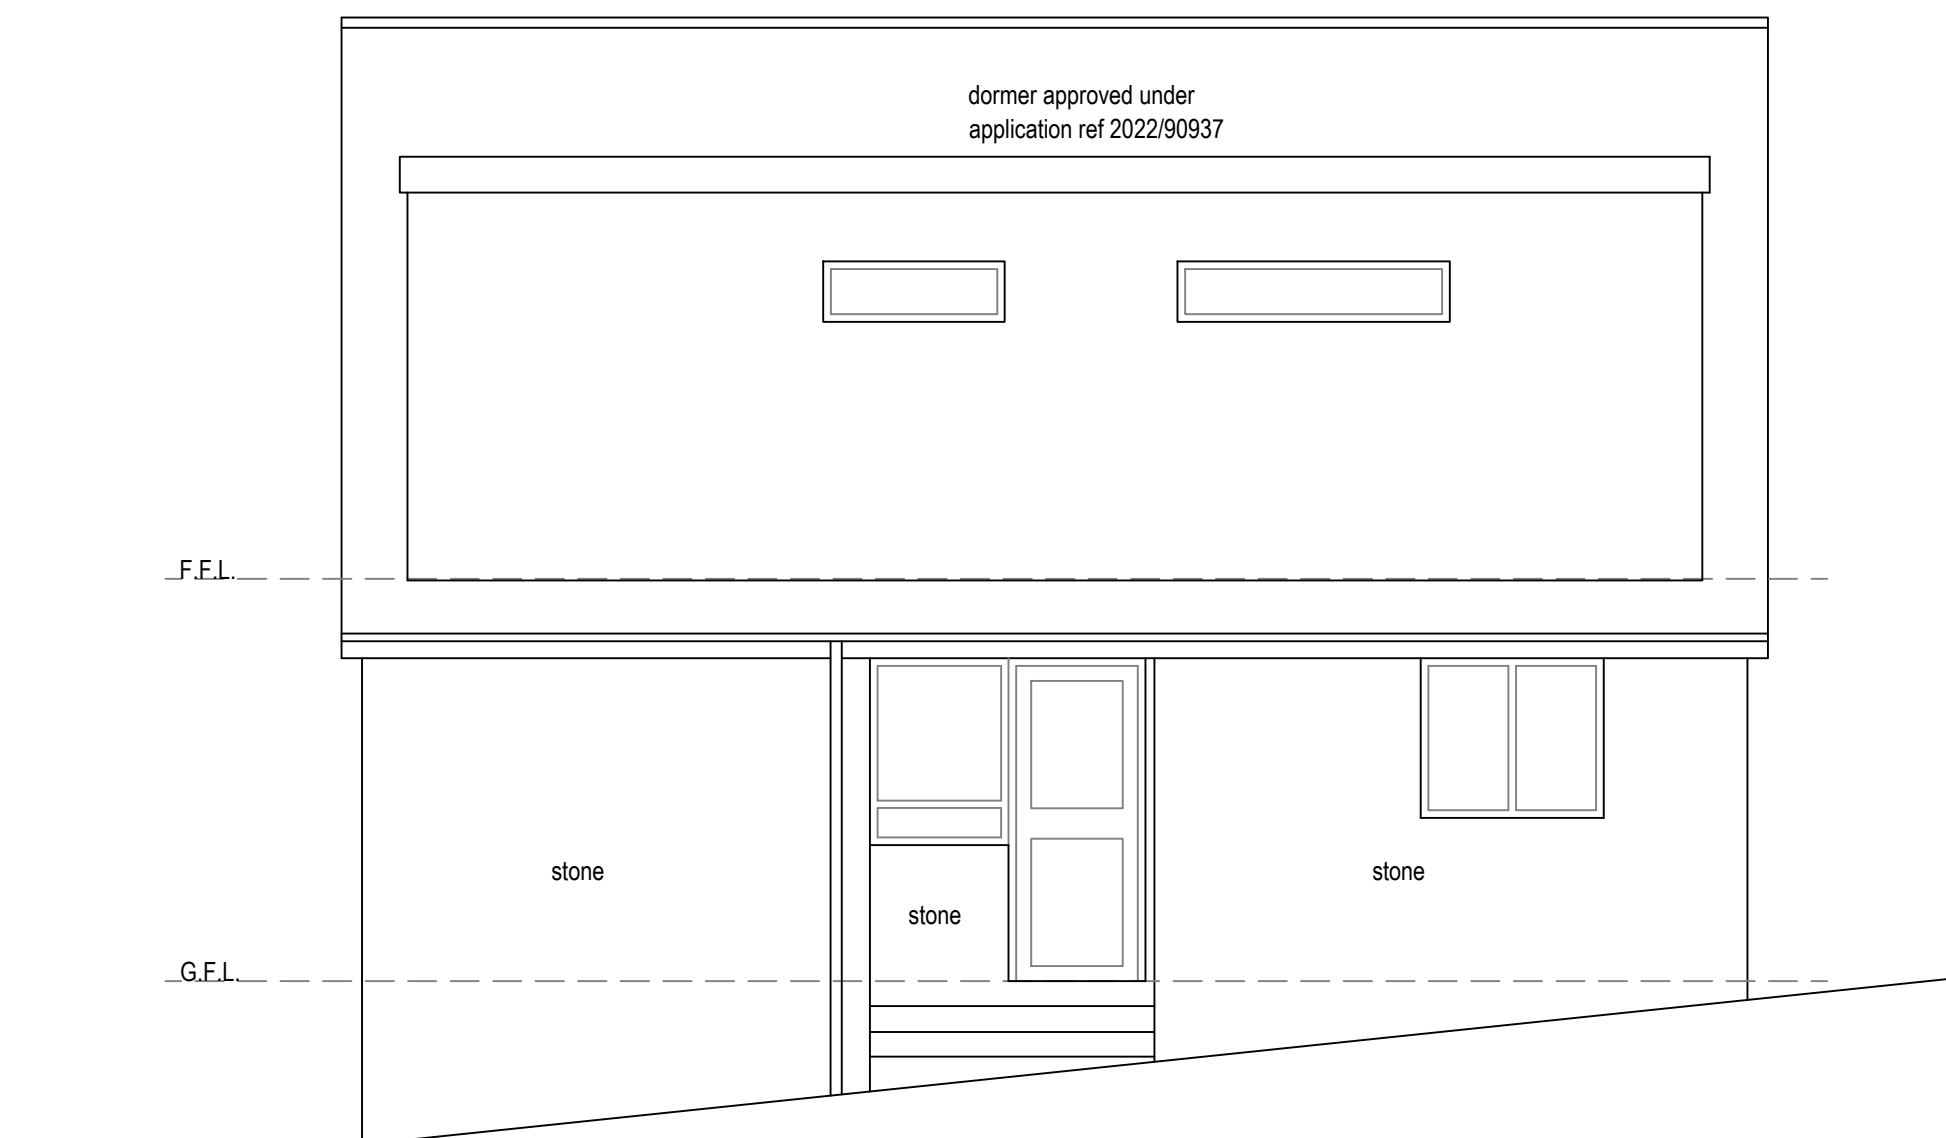


Existing Side Elevation
Scale 1/50

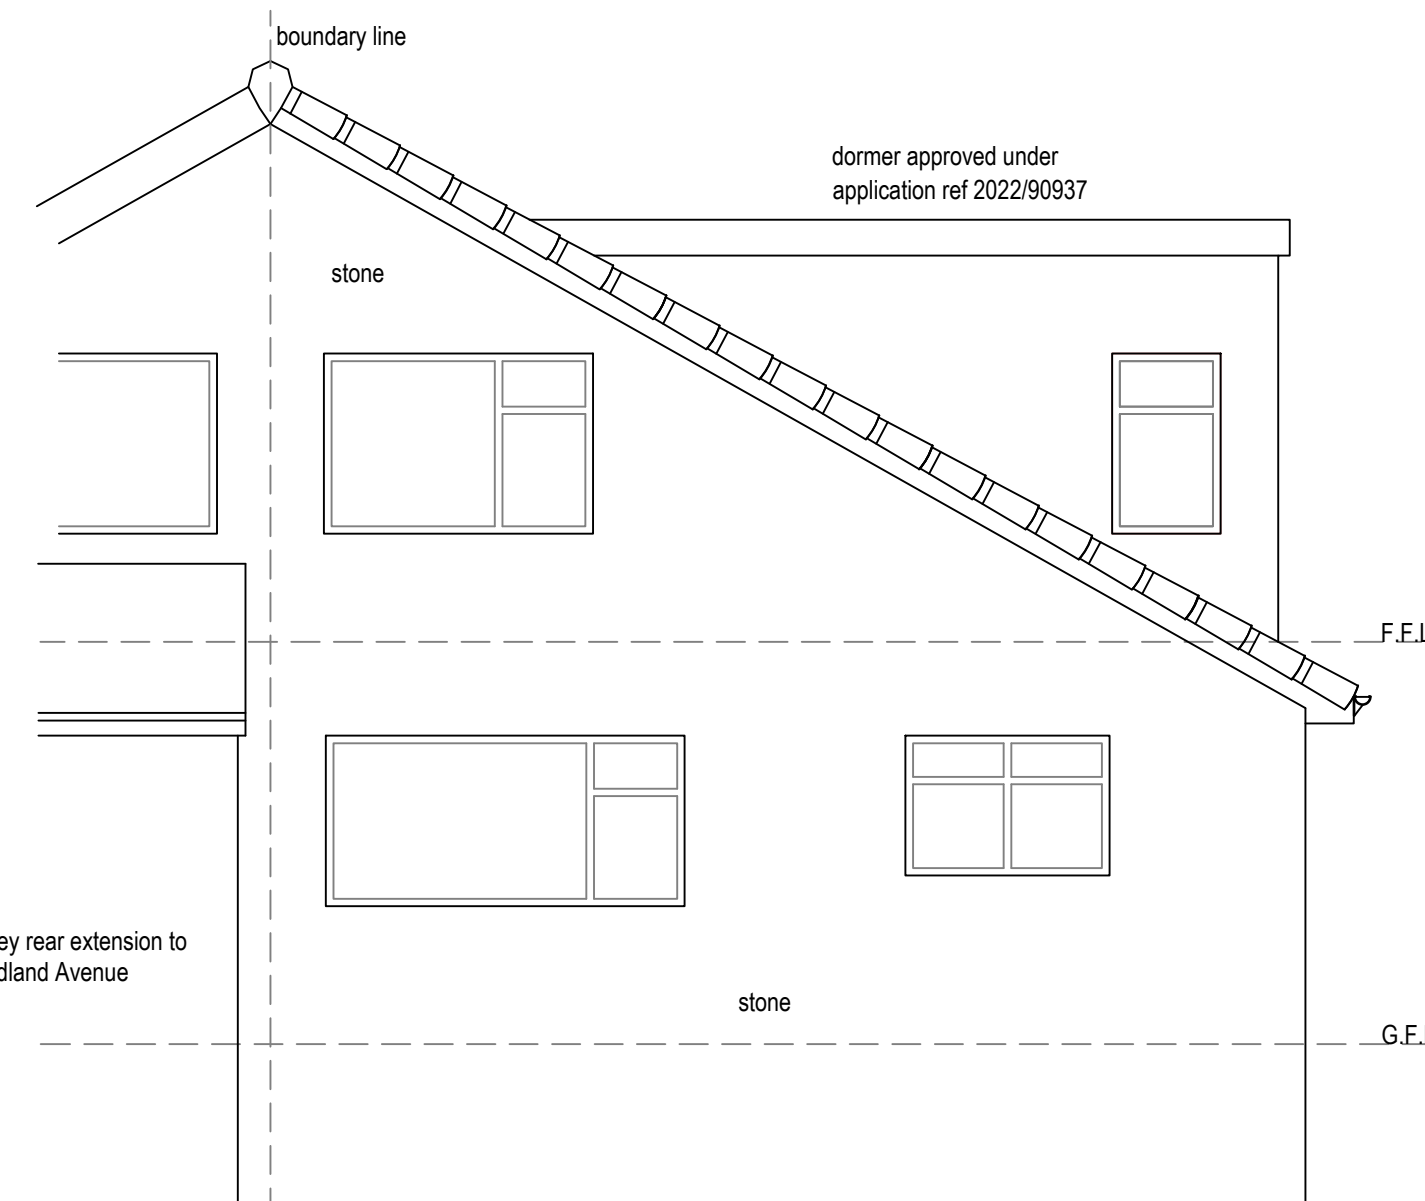

Existing Rear Elevation
Scale 1/50

REVISIONS:

NOTES:
This drawing is copyright and shall not be reproduced without permission of ORBIT Architectural Services Limited. It is the Contractors responsibility to check all dimensions on site. It is the Contractors responsibility to ensure compliance with the Building Regulations. The information provided is based on a visual survey only and it is the Contractors responsibility to check all elements of structure prior to commencement on site and report any discrepancies to the Architect. This drawing is to be read in conjunction with all Structural Engineers drawings.

  
O.A.S.
ORBIT ARCHITECTURAL SERVICES
61 Walnut Crescent, Wakefield, WF2 0EU Tel: 07547 523228 Email: pjbdesigns@hotmail.com

CLIENT:
Mark Proctor

LOCATION:
48 Woodburn Avenue, Earlsheaton, WF12 8LJ

PROJECT:
Single Storey Rear Extension

DRAWING TITLE:
Existing Floor Plans and Elevations

DATE: Feb 2023	SCALE: 1:50, 200, 1250 @A1
----------------	----------------------------

DRAWING N°:

272-02-01