


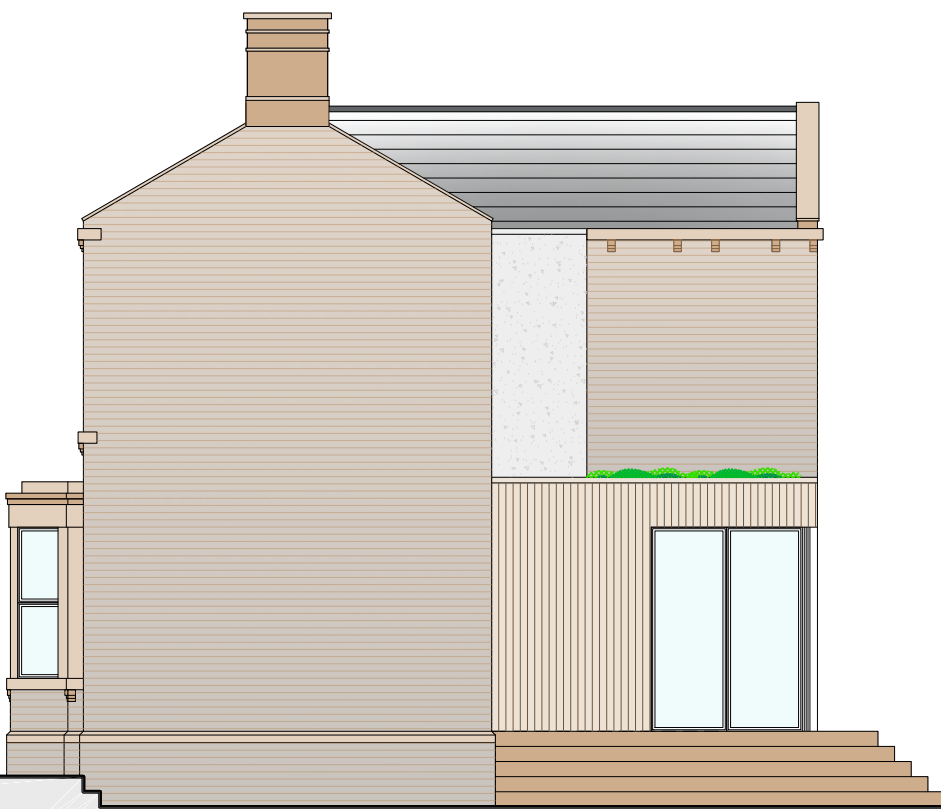


SOUTH ELEVATION
1:100




WEST ELEVATION
1:100




NORTH ELEVATION
1:100

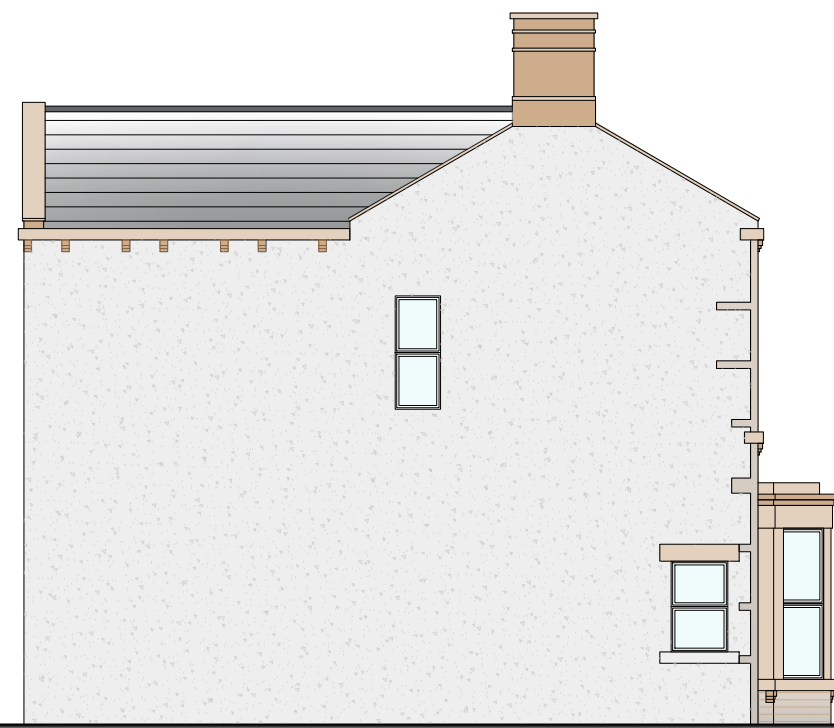

EAST ELEVATION
1:100

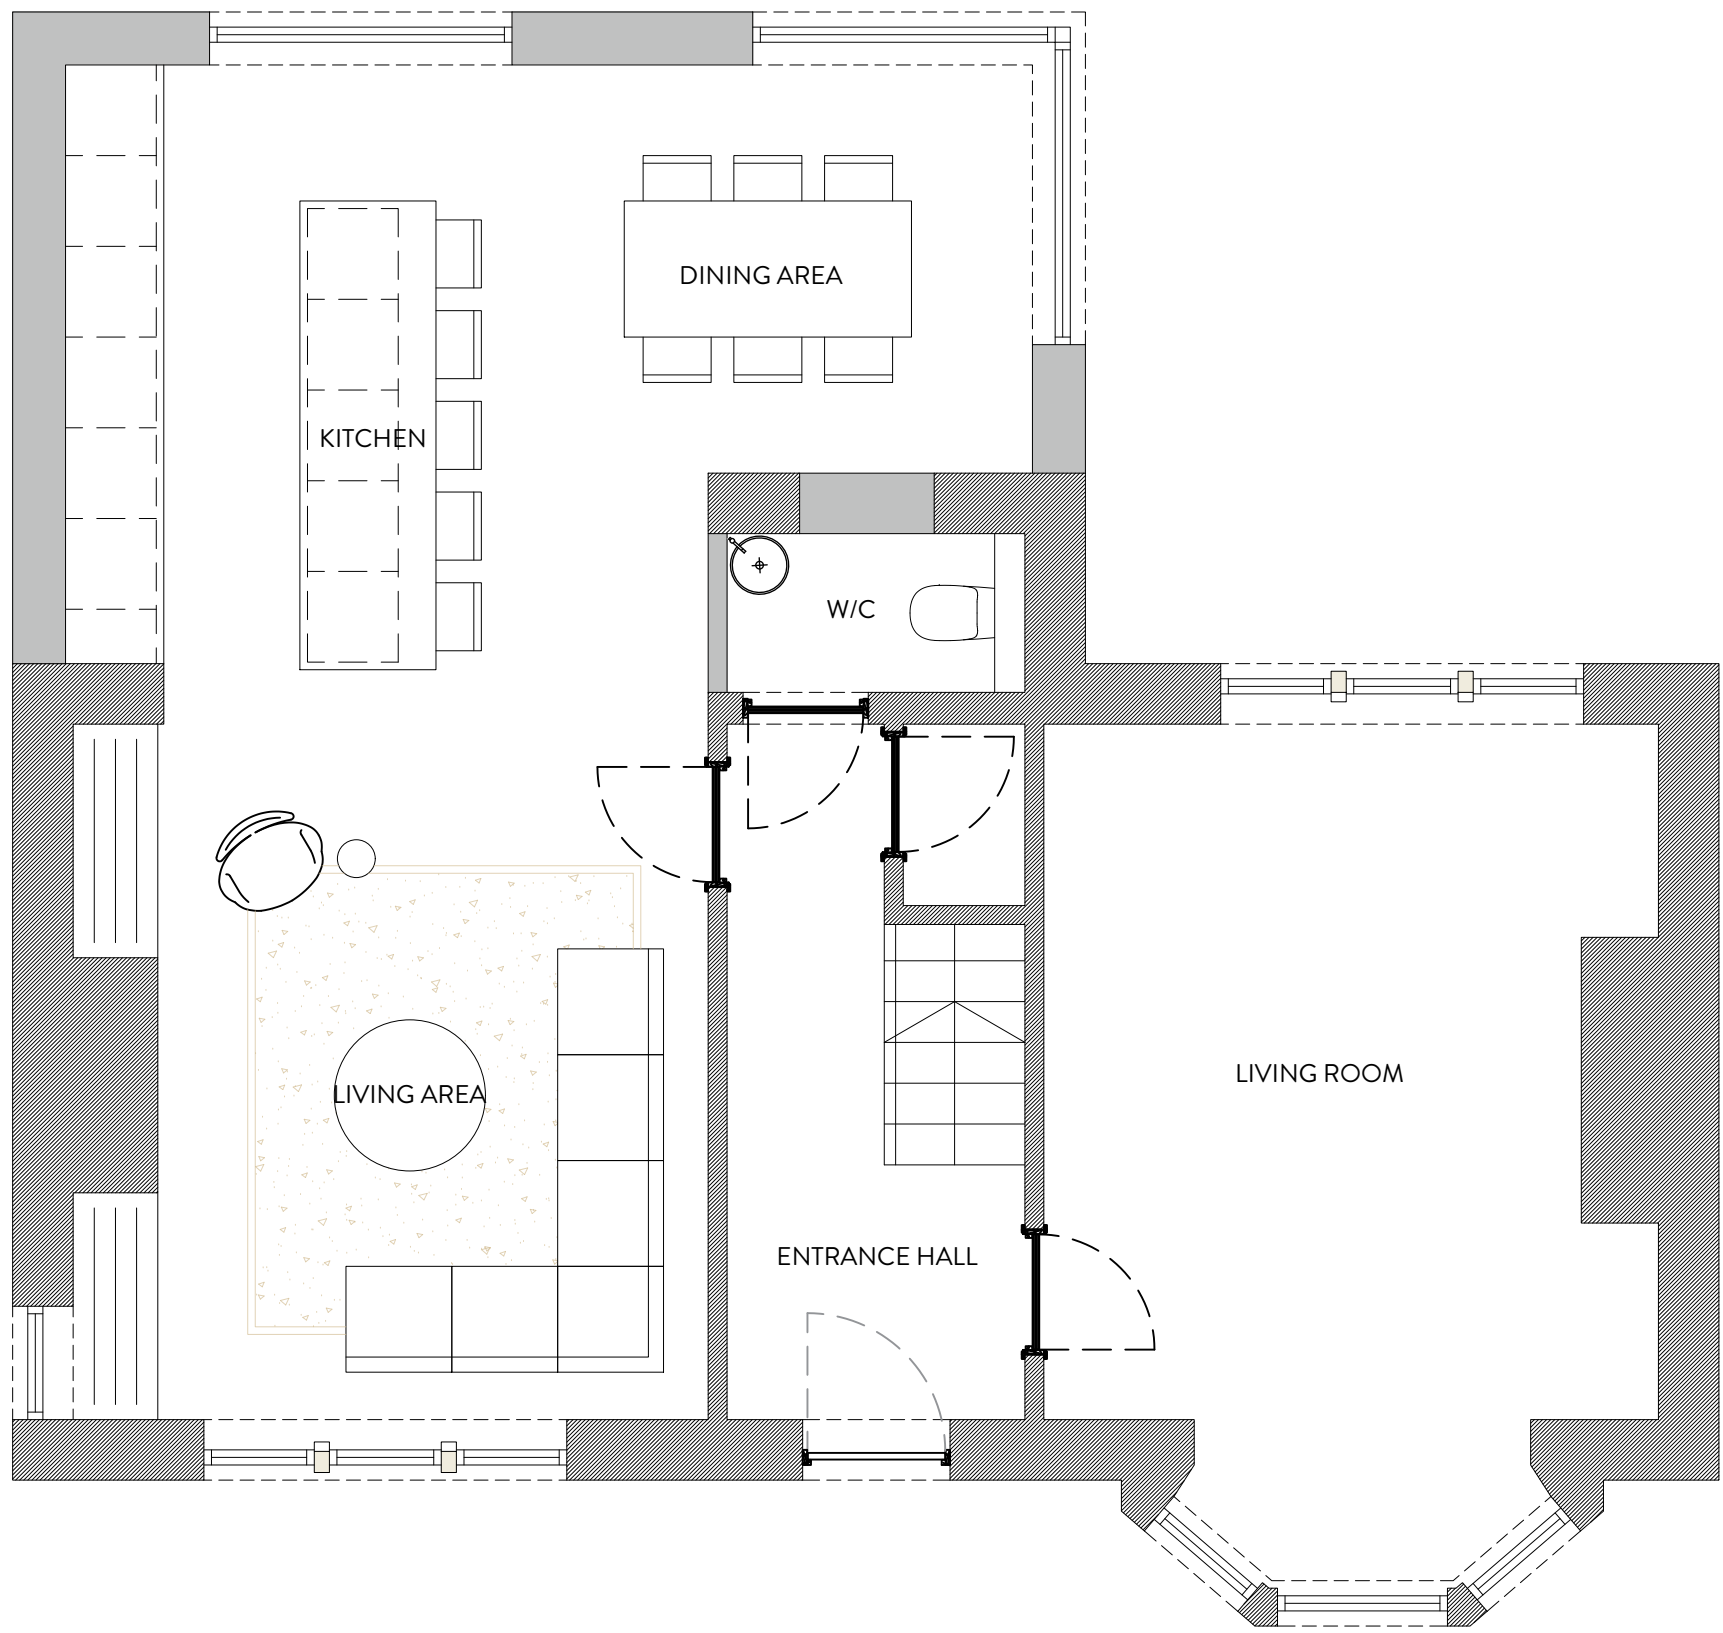

GROUND FLOOR PLAN
1:50

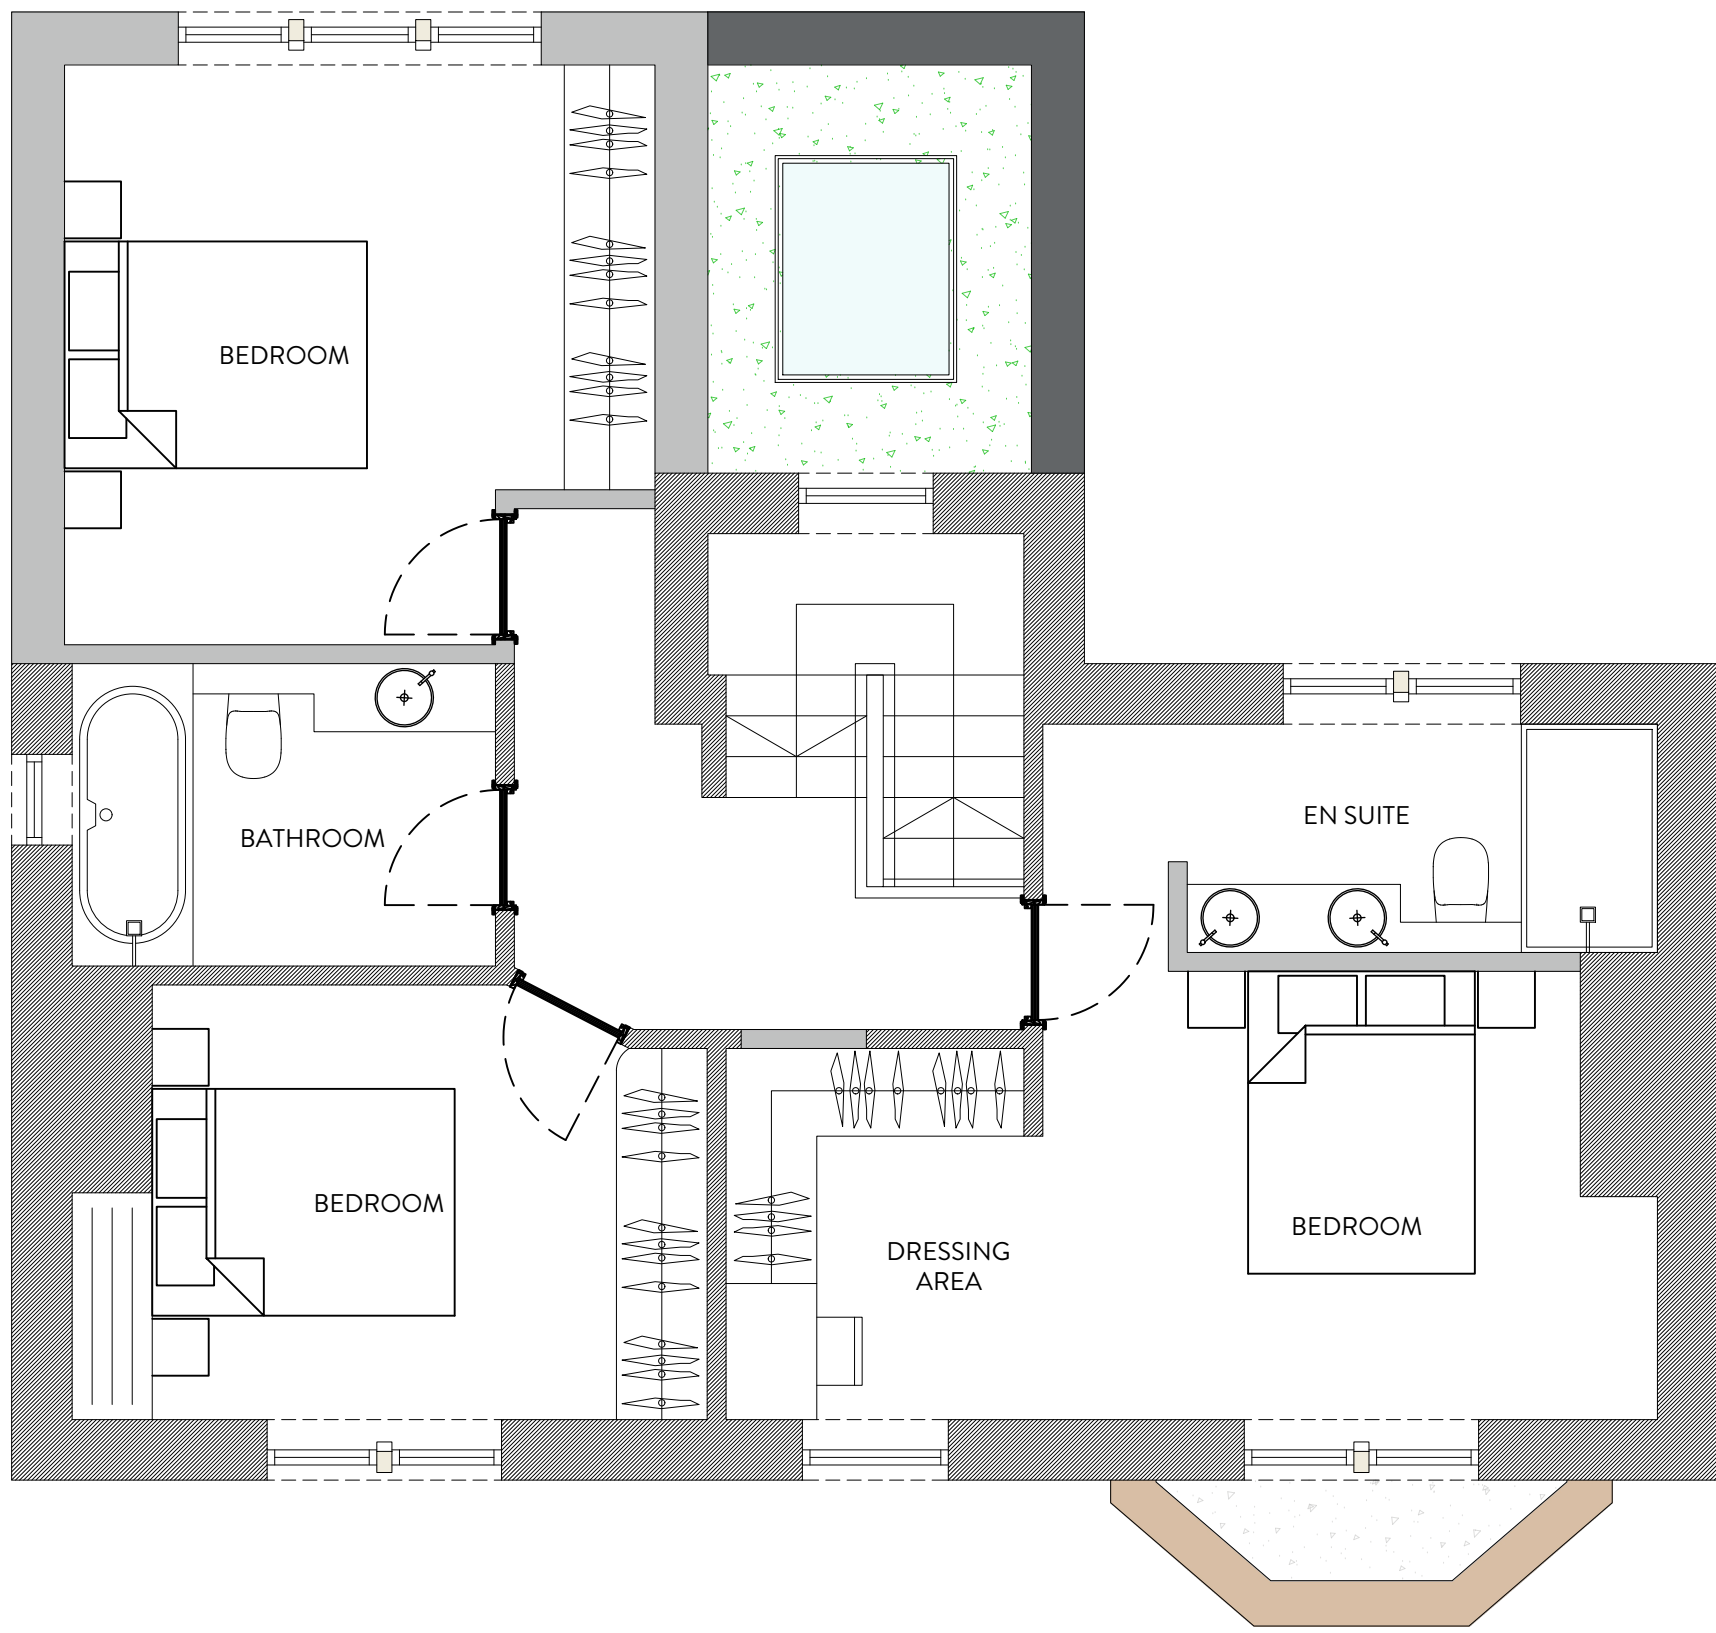

FIRST FLOOR PLAN
1:50



REVISION	DESCRIPTION	DATE	NOTES
1			
2			
3			
4			
5			
6			
7			
8			
9			
10			

STATUS		PROJECT TITLE			
PLANNING DRAWING		WASTE LANE			
ORANGE DESIGN STUDIO. ARCHITECTURAL PRACTICE hello@orangedesignstudio.co.uk 59A, Huddersfield Road, Mirfield, WF14 8AA orangedesignstudio.co.uk 01924 650930 COPYRIGHT © ORANGE DESIGN STUDIO LIMITED		DRAWING TITLE			
		PROPOSED GA			
		SCALE	DRAWN	CHECKED	PROJECT REFERENCE
		1:100	EG	JH	ODS 23/677
		PAPER SIZE	DWG NUMBER	DATE	REVISION
A1	(20)001	01/03/23	/		
CLIENT		MR & MRS HARDY			