


Information/scheme shown is taken from information/dimensions supplied solely by the client : PDG ltd dont take any responsibility for inaccurate sizes /areas: a full site survey is required to confirm the scheme shown does work.

COPYRIGHT  
THIS DRAWING IS THE SOLE COPYRIGHT OF PDG ARCHITECTURAL AND REPRODUCTION IN ANY FORM IS FORBIDDEN UNLESS PERMISSION IS OBTAINED IN WRITING. PDG ARCHITECTURAL IS A TRADING NAME OF PDG DESIGN LTD LIMITED. DO NOT SCALE FROM THIS DRAWING ANY DISCREPANCIES ON SITE SHOULD BE BROUGHT TO THE ATTENTION OF PDG ARCHITECTURAL. WORK AND MATERIALS MUST COMPLY WITH THE CURRENT BUILDING REGULATIONS AND CODES OF PRACTICE AND BE READ IN CONJUNCTION WITH BUILDING SPECIFICATIONS AND OTHER SUB CONTRACTORS INFORMATION. IF IN DOUBT ASK




04\_ Existing Front Elevation  
1 : 100

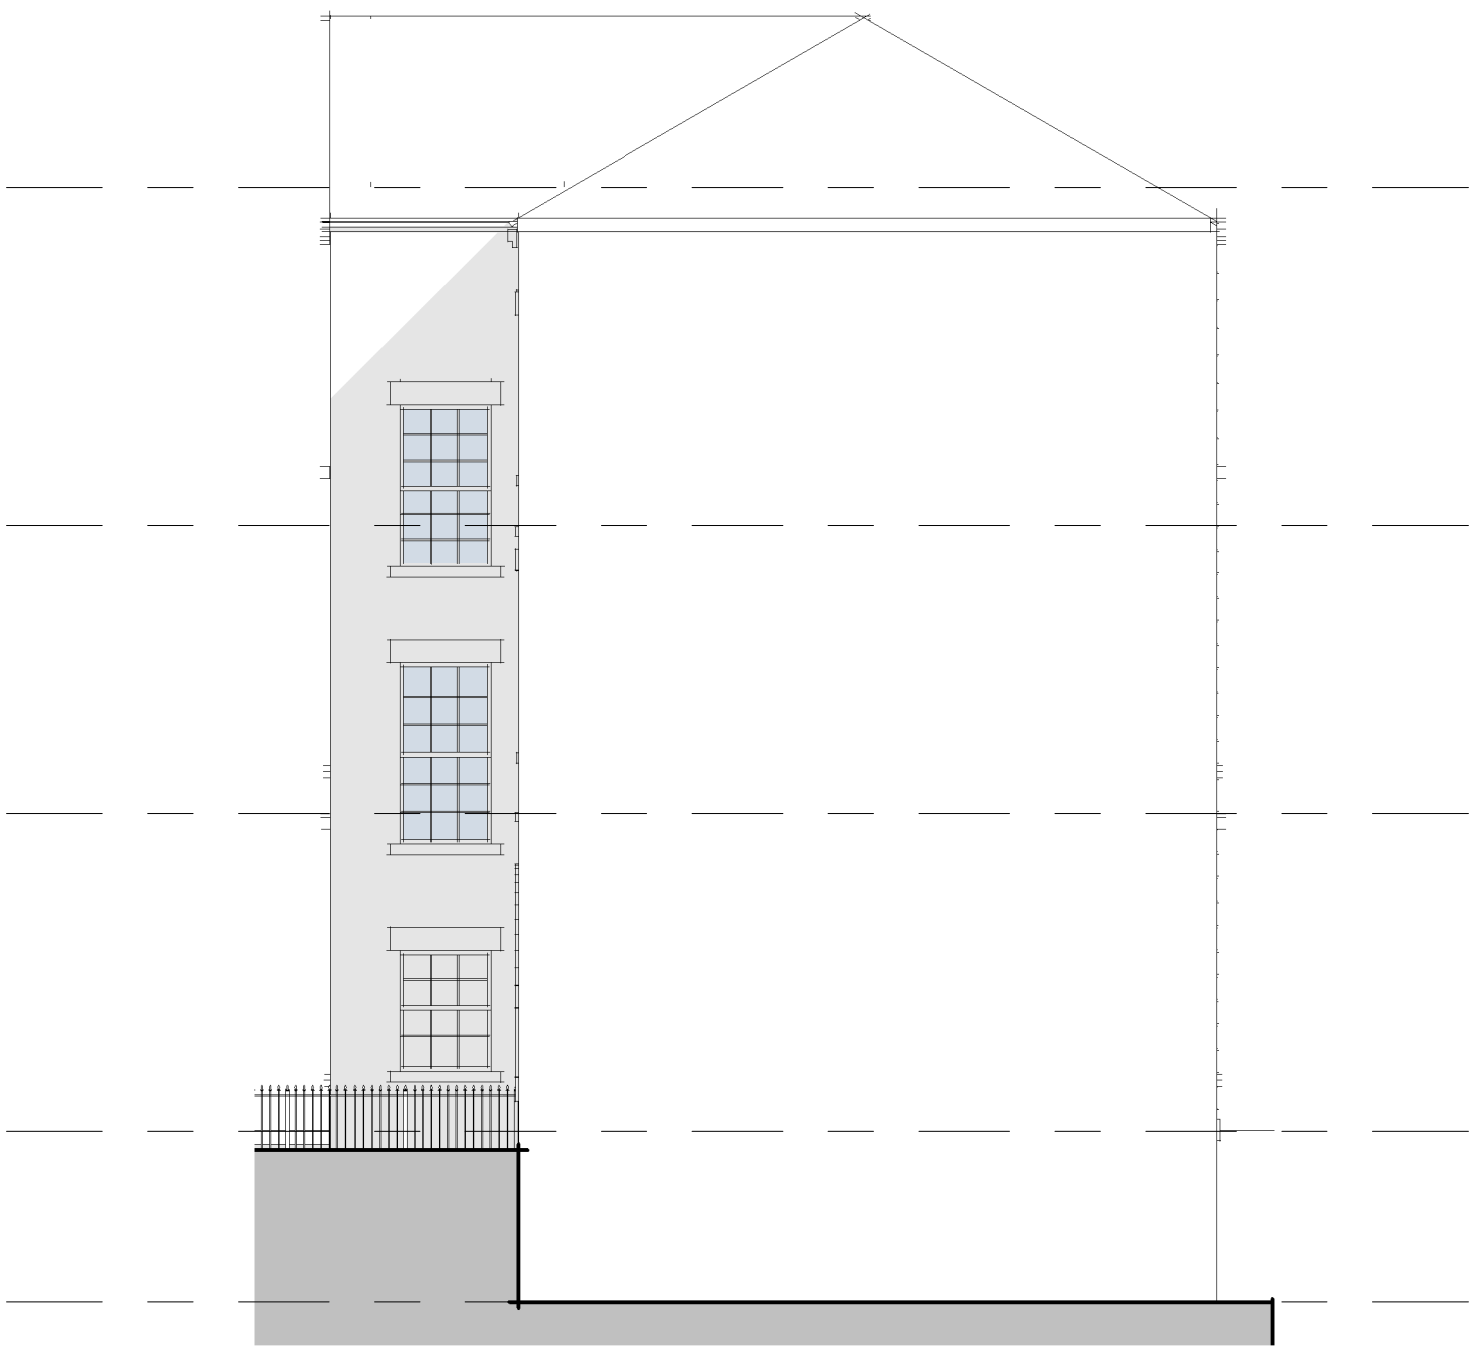


00\_ Existing Rear Elevation  
1 : 100



01\_ Existing Side 1 Elevation  
1 : 100

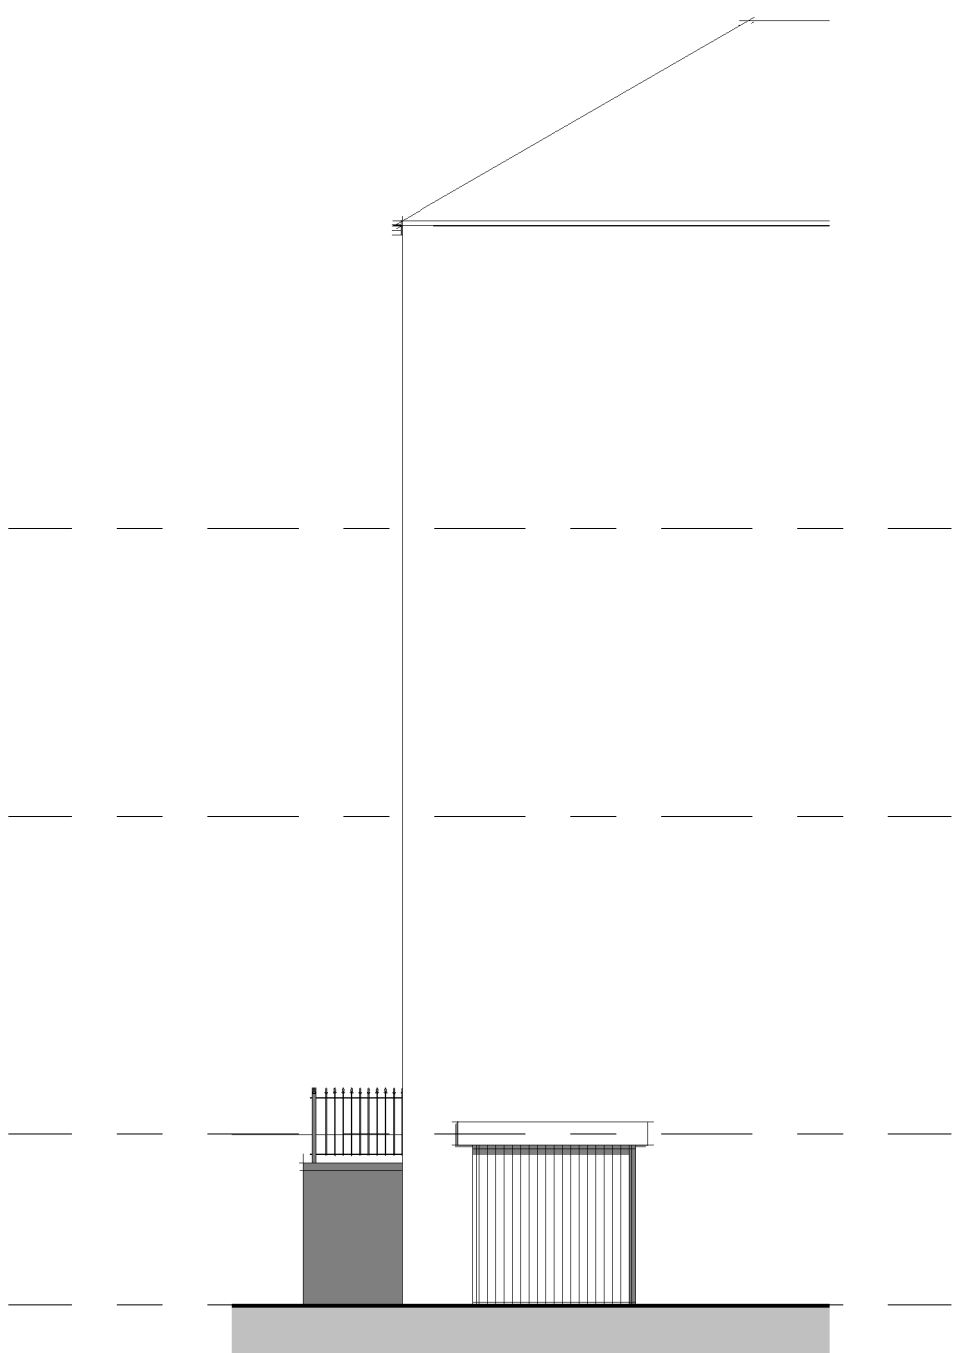

03\_ Existing Side 2 Elevation  
1 : 100

 

SCALE 1:100 @ A1-Landscape

| Date | Description | Date |
|------|-------------|------|
|------|-------------|------|

DRAWING TITLE:  
**Existing Elevations**

PROJECT DESCRIPTION:  
Conversion of existing into Apts

PROJECT ADDRESS:  
22 Station Rd, Batley, WF17 5SU

Planning Drawing



Unit 5 | Killingbeck Office Village | Killingbeck Court | Leeds | LS14 6FD  
0113 467 6001 www.pdg-arch.co.uk email: info@pdg-arch.co.uk

DATE: Jan 2023 Dwg No: Rev.

SCALE: As indicated 21057-8000