




Location Plan Scale 1:1000

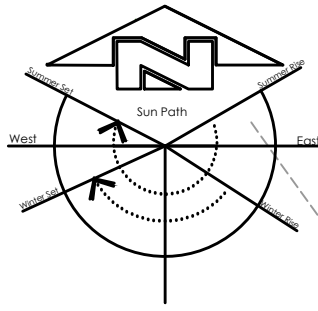

Survey Control Co-ordinates				
Reference	East	North	Elevation	Description
GP501	416346.960	408919.290	149.06	Survey Station
H02	416341.971	408888.046	148.72	Survey Station
H03	416323.860	408964.603	148.43	Survey Station
H04	416349.061	408975.846	155.07	Survey Station

Site Survey Control & Datum Information

Grid Orientation:
Survey related to Ordnance Survey "OSGB36" at control point GP501
and the survey data was processed on a plane grid. (No Scale Factor)


Level Datum:
OS Orthometric HTs

Control & Datum Information

Co-ordinates and levels are based upon OSGB 1936 National Grid (OSGB36) and Ordnance Survey Datum Newlyn (ODN).

They are derived using realtime on site GPS survey, that utilises the National Grid Transformation OSTN15GB and the National Geoid Model OSGM15GB.

The data obtained for use in this drawing involved the use of realtime GPS survey and total station survey.
Contours are shown at 0.5m intervals.

 

Rev	Description			By	Date
Surv.	Drawn	Date	Chkd	Date	
NH	NH	11.10.22			

This drawing may not be reproduced, made use of
or issued to a third party without permission of:

Bamford Architecture Ltd

BA

Bamford Architectural Ltd.
Holmfirth 07725 022034 enquiry@bamfordarchitectural.co.uk

**Holden
Surveys Ltd**
Topographical Building & Site Surveys - CAD Services

T: 0773 4936469 E: holdensurveys@msn.com

Title. Site Plan

Site. Cold Hill Lane
New Mill
Holmfirth

COMPUTER GENERATED DRAWING - DO NOT ALTER

Dwg No. BA_09_Cold Hill Lane

Sheet No. 1

SCALE	1/200	REV.	
-------	-------	------	--