




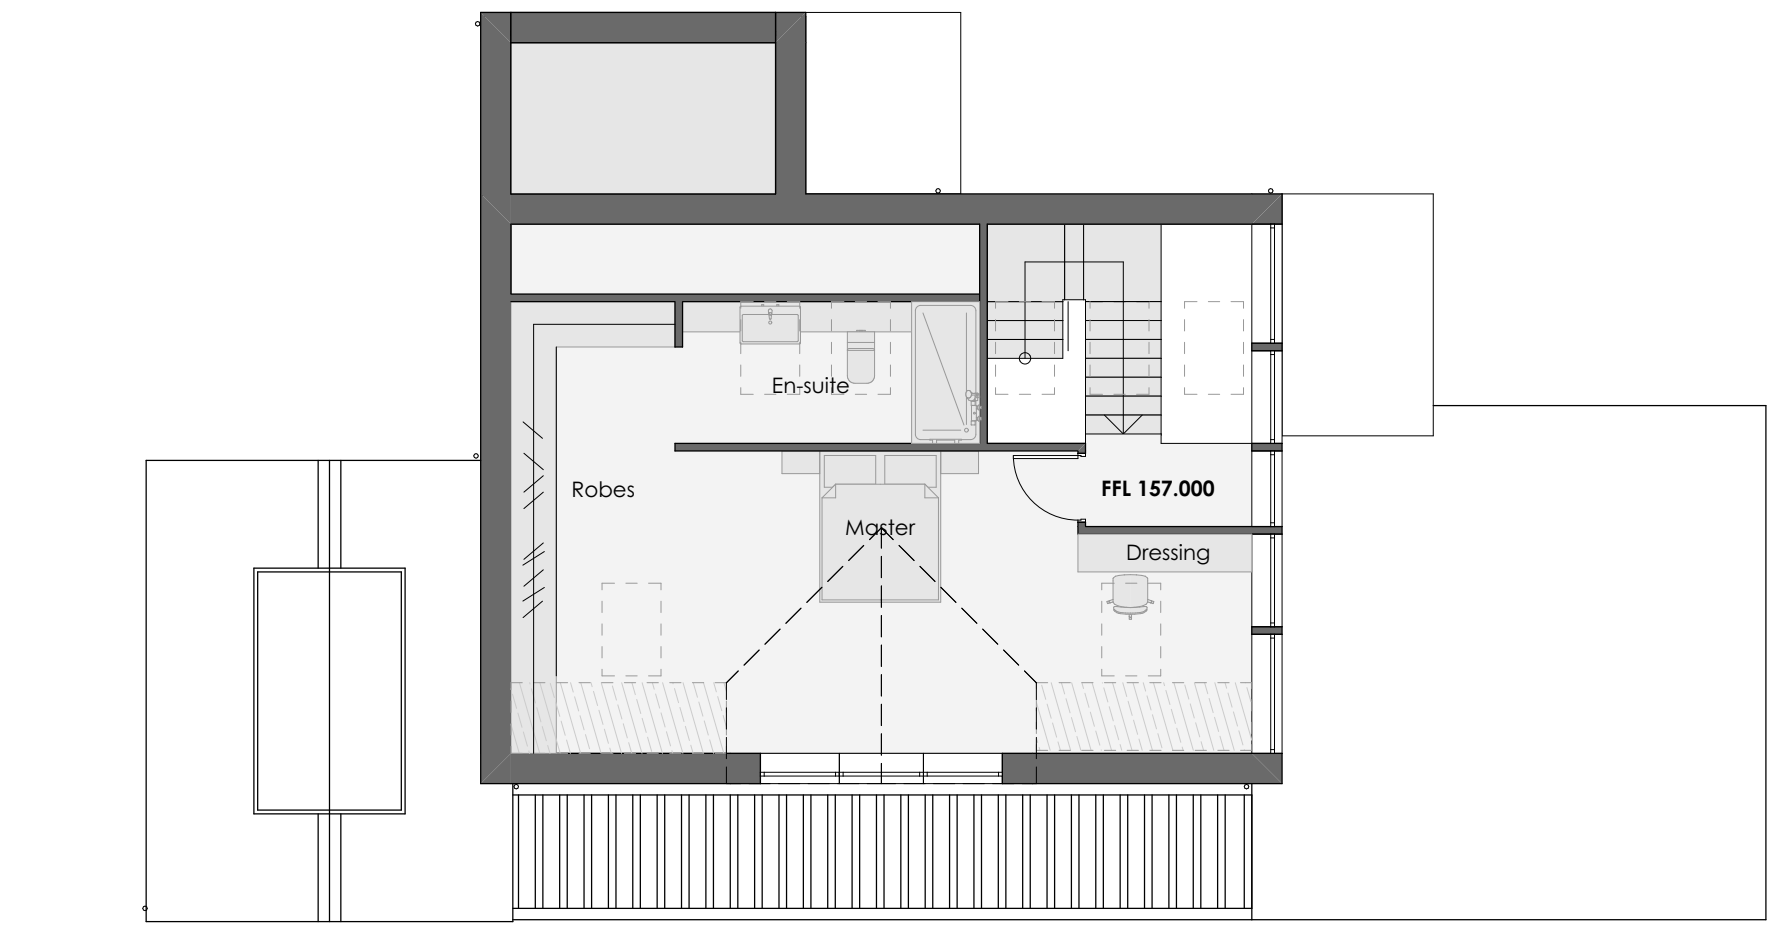


First Floor
1:100

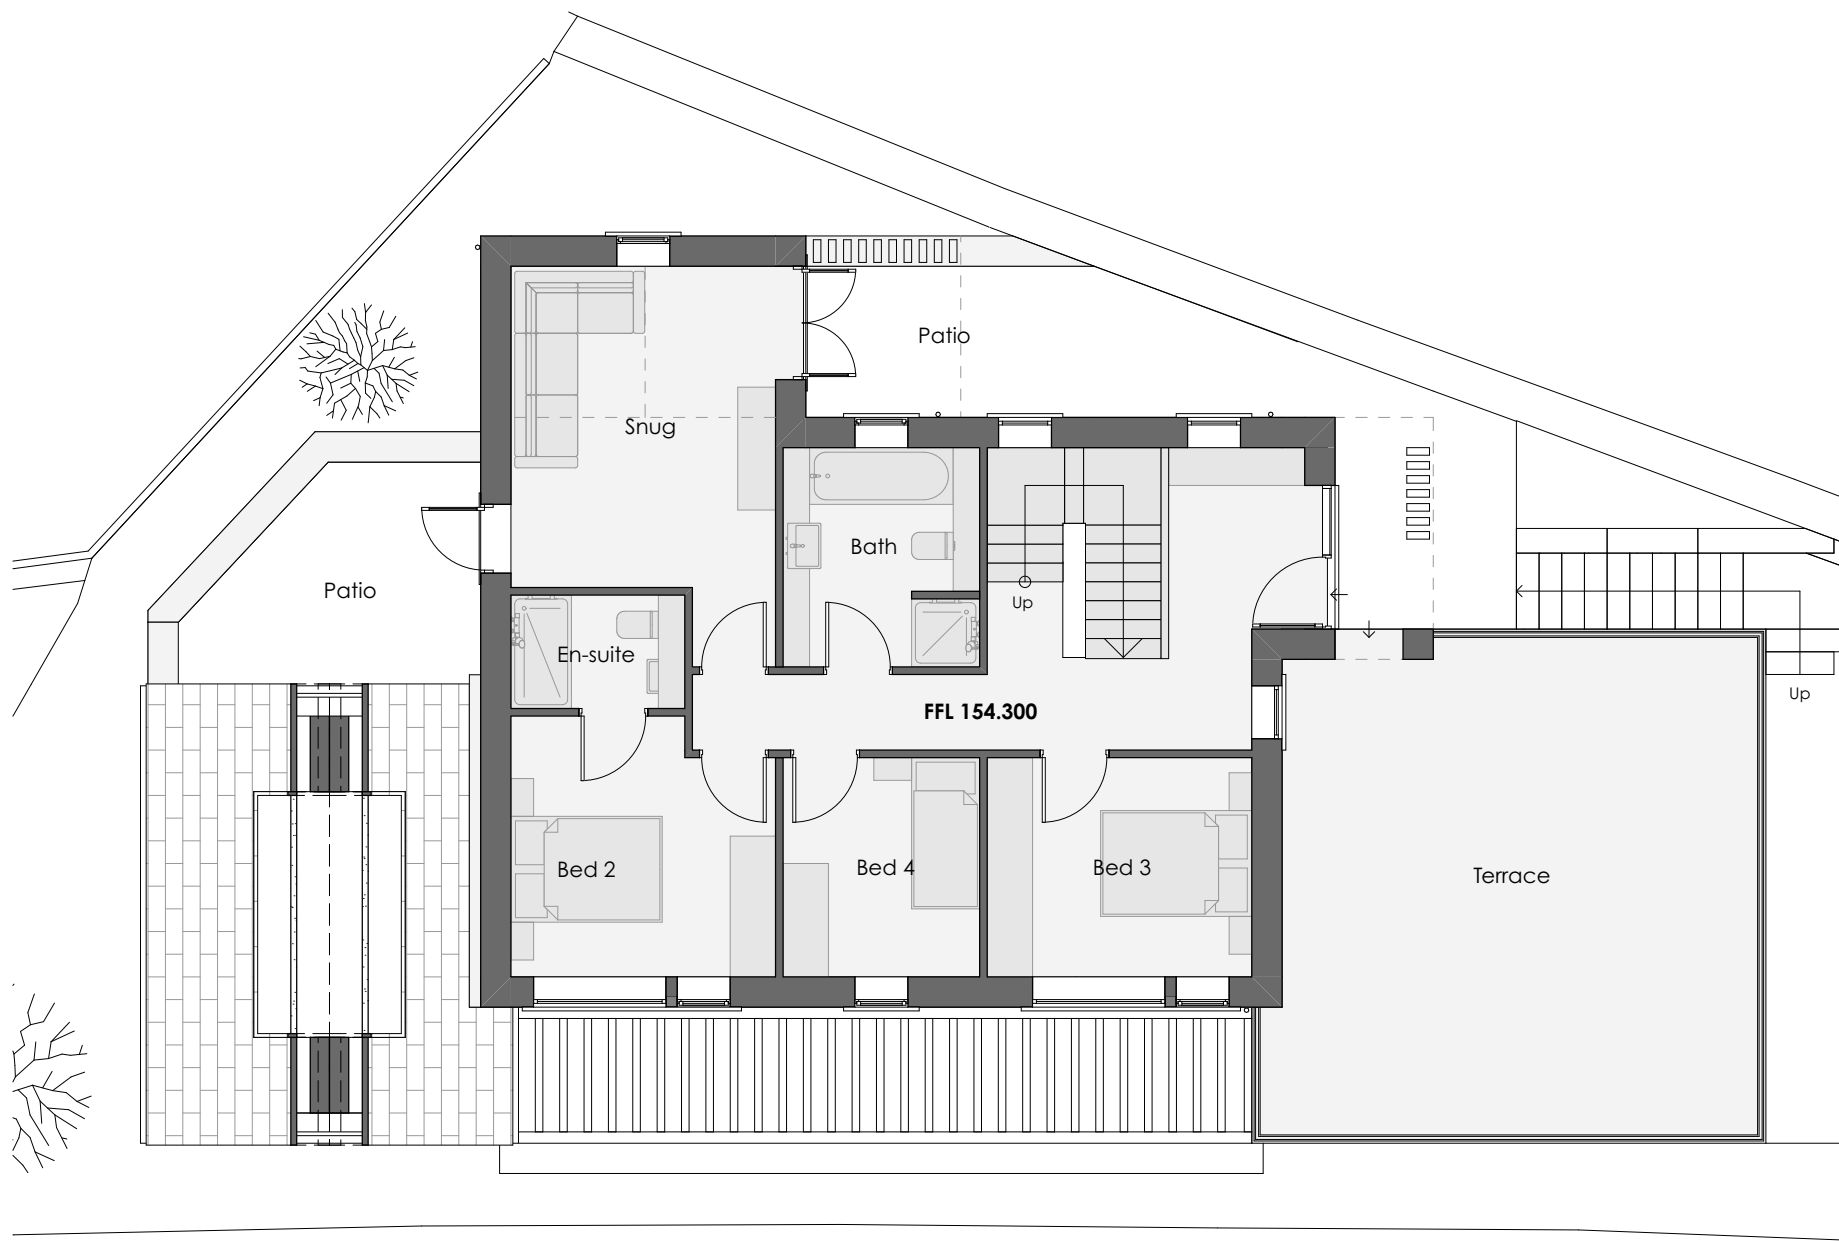


Ground Floor
1:100

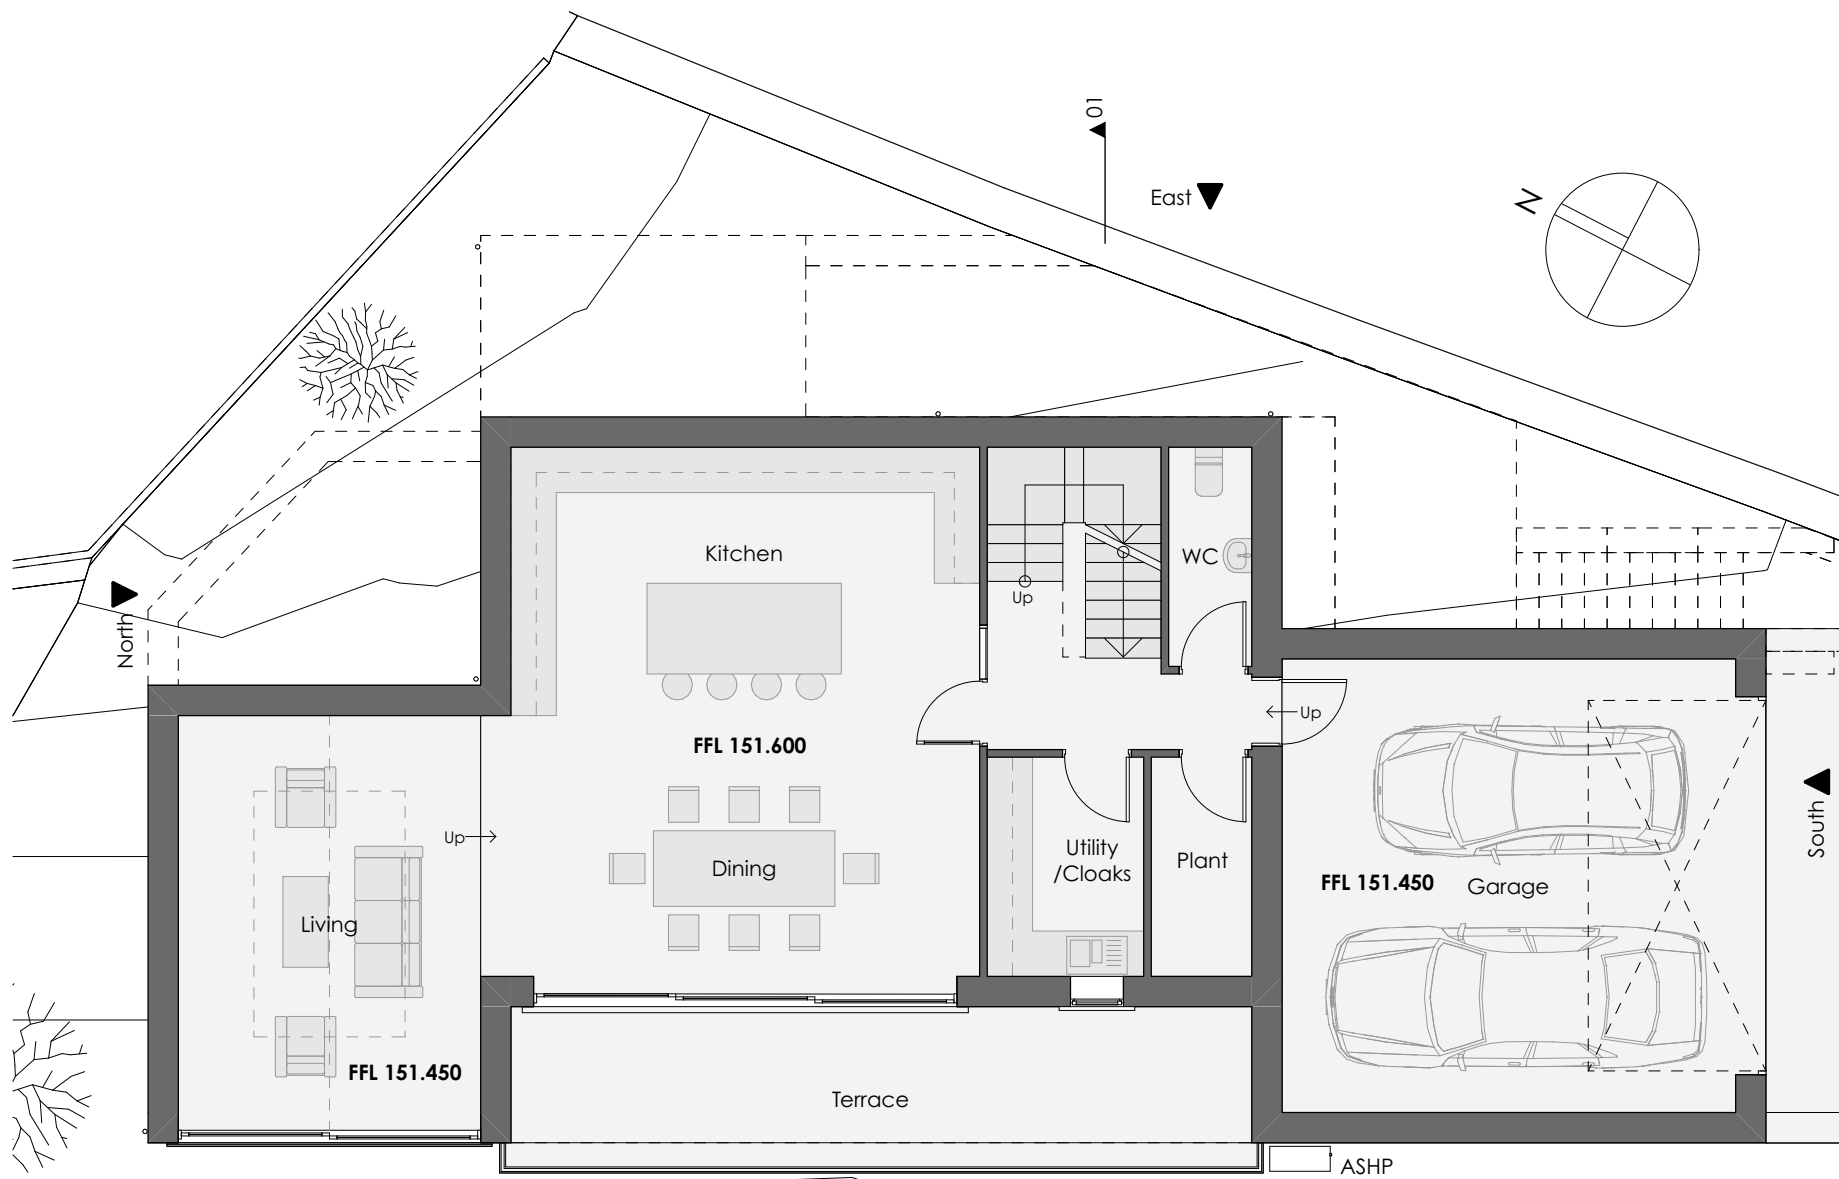


Lower Ground Floor
1:100

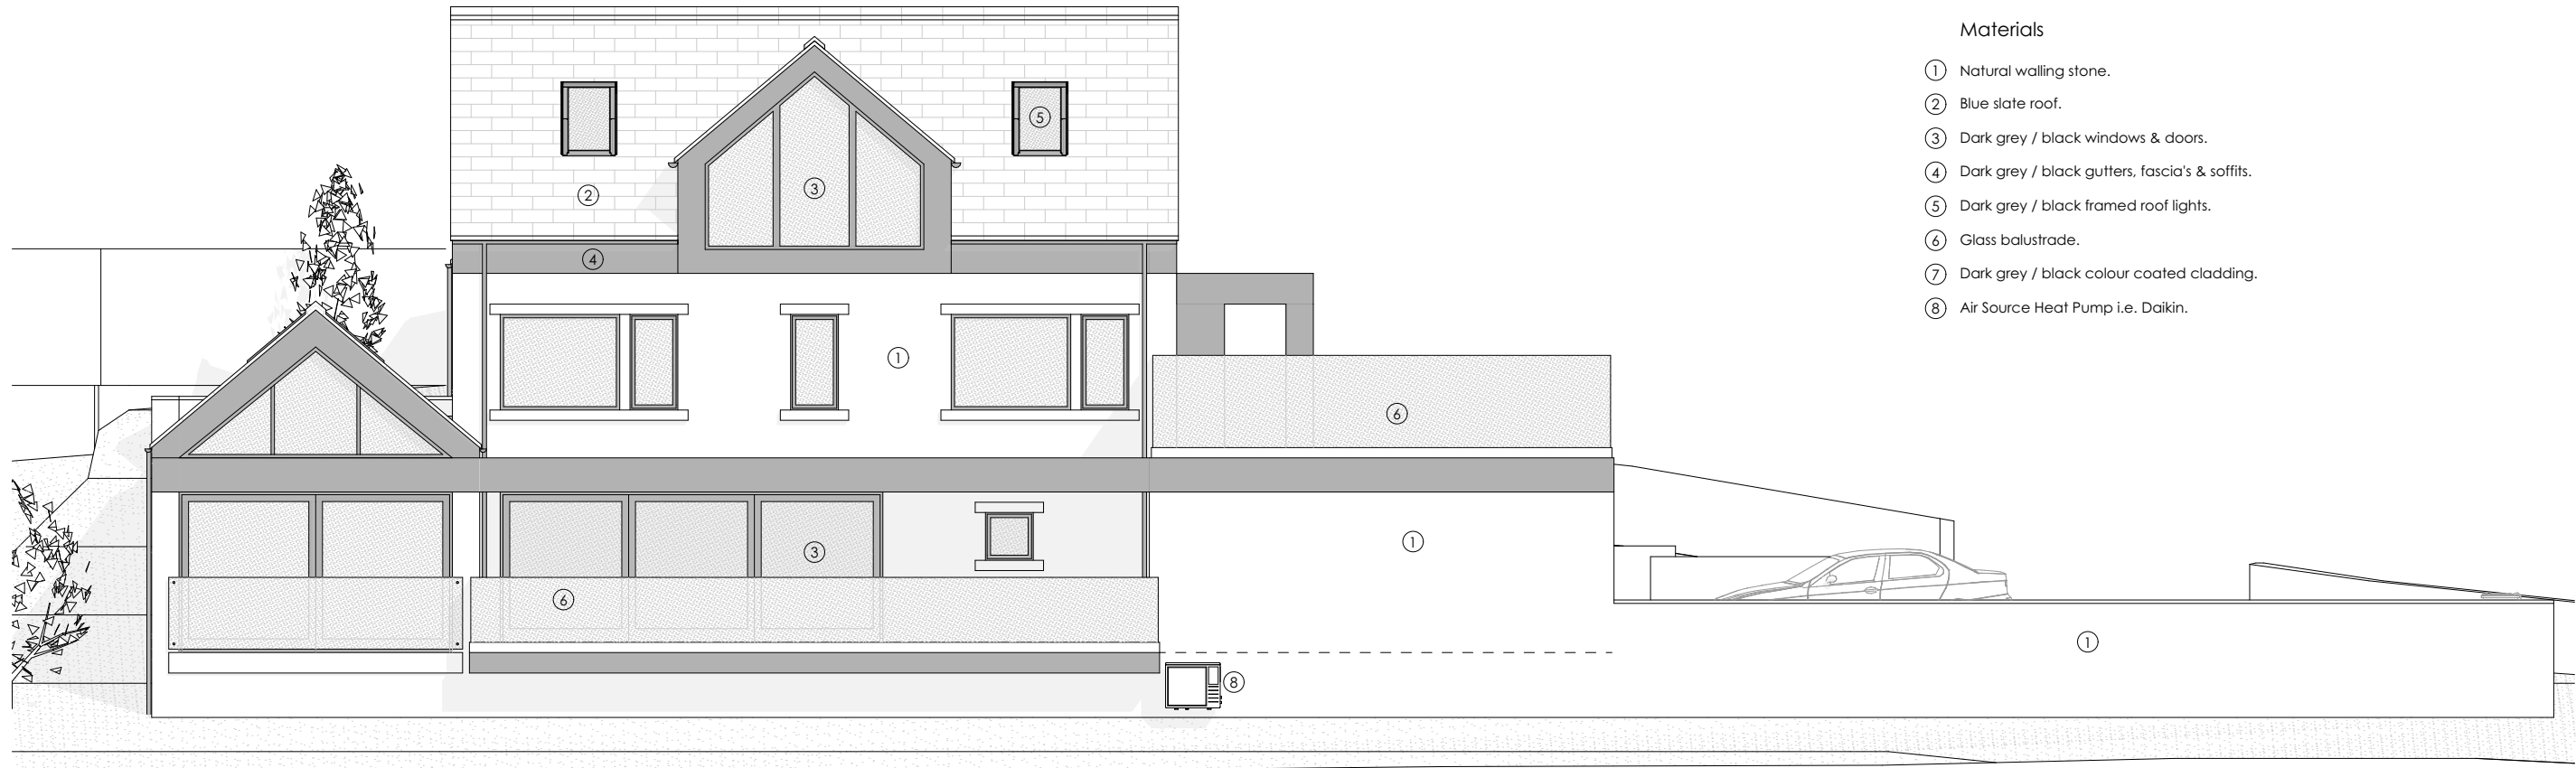


West Elevation
1:100

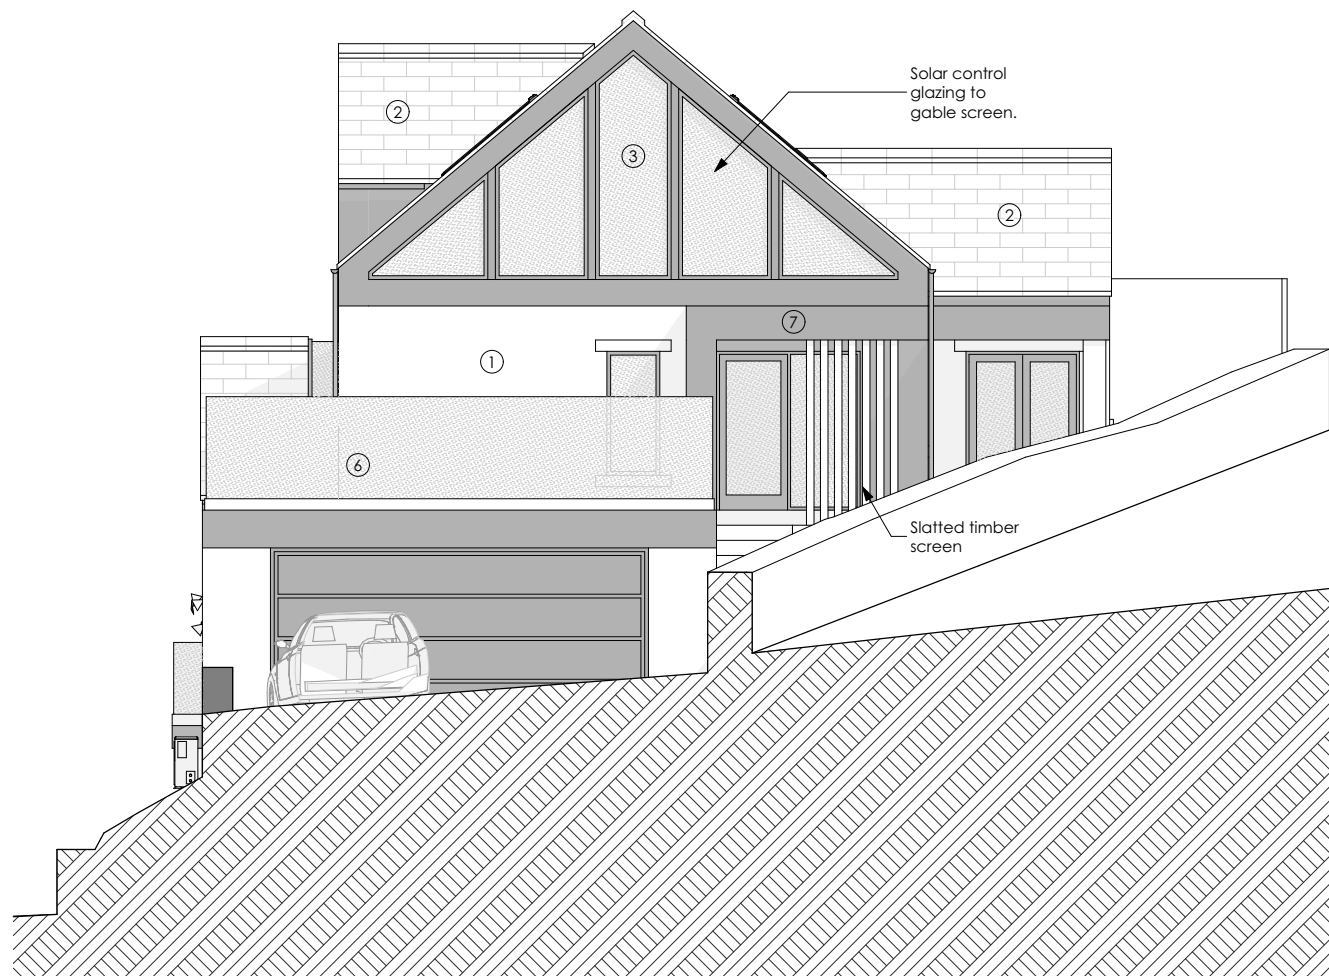

South Elevation
1:100

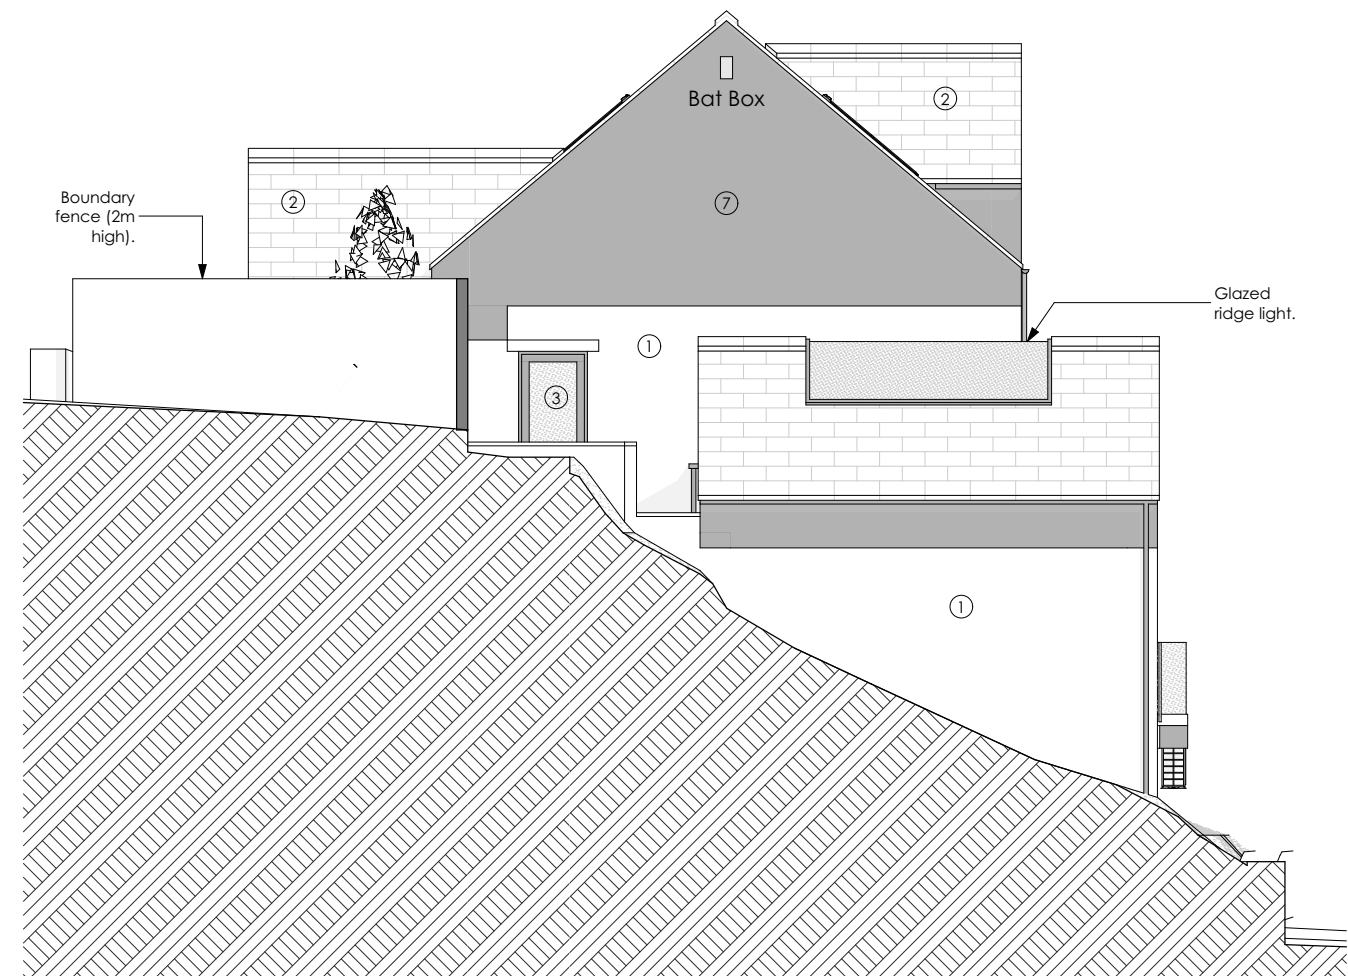

North Elevation
1:100

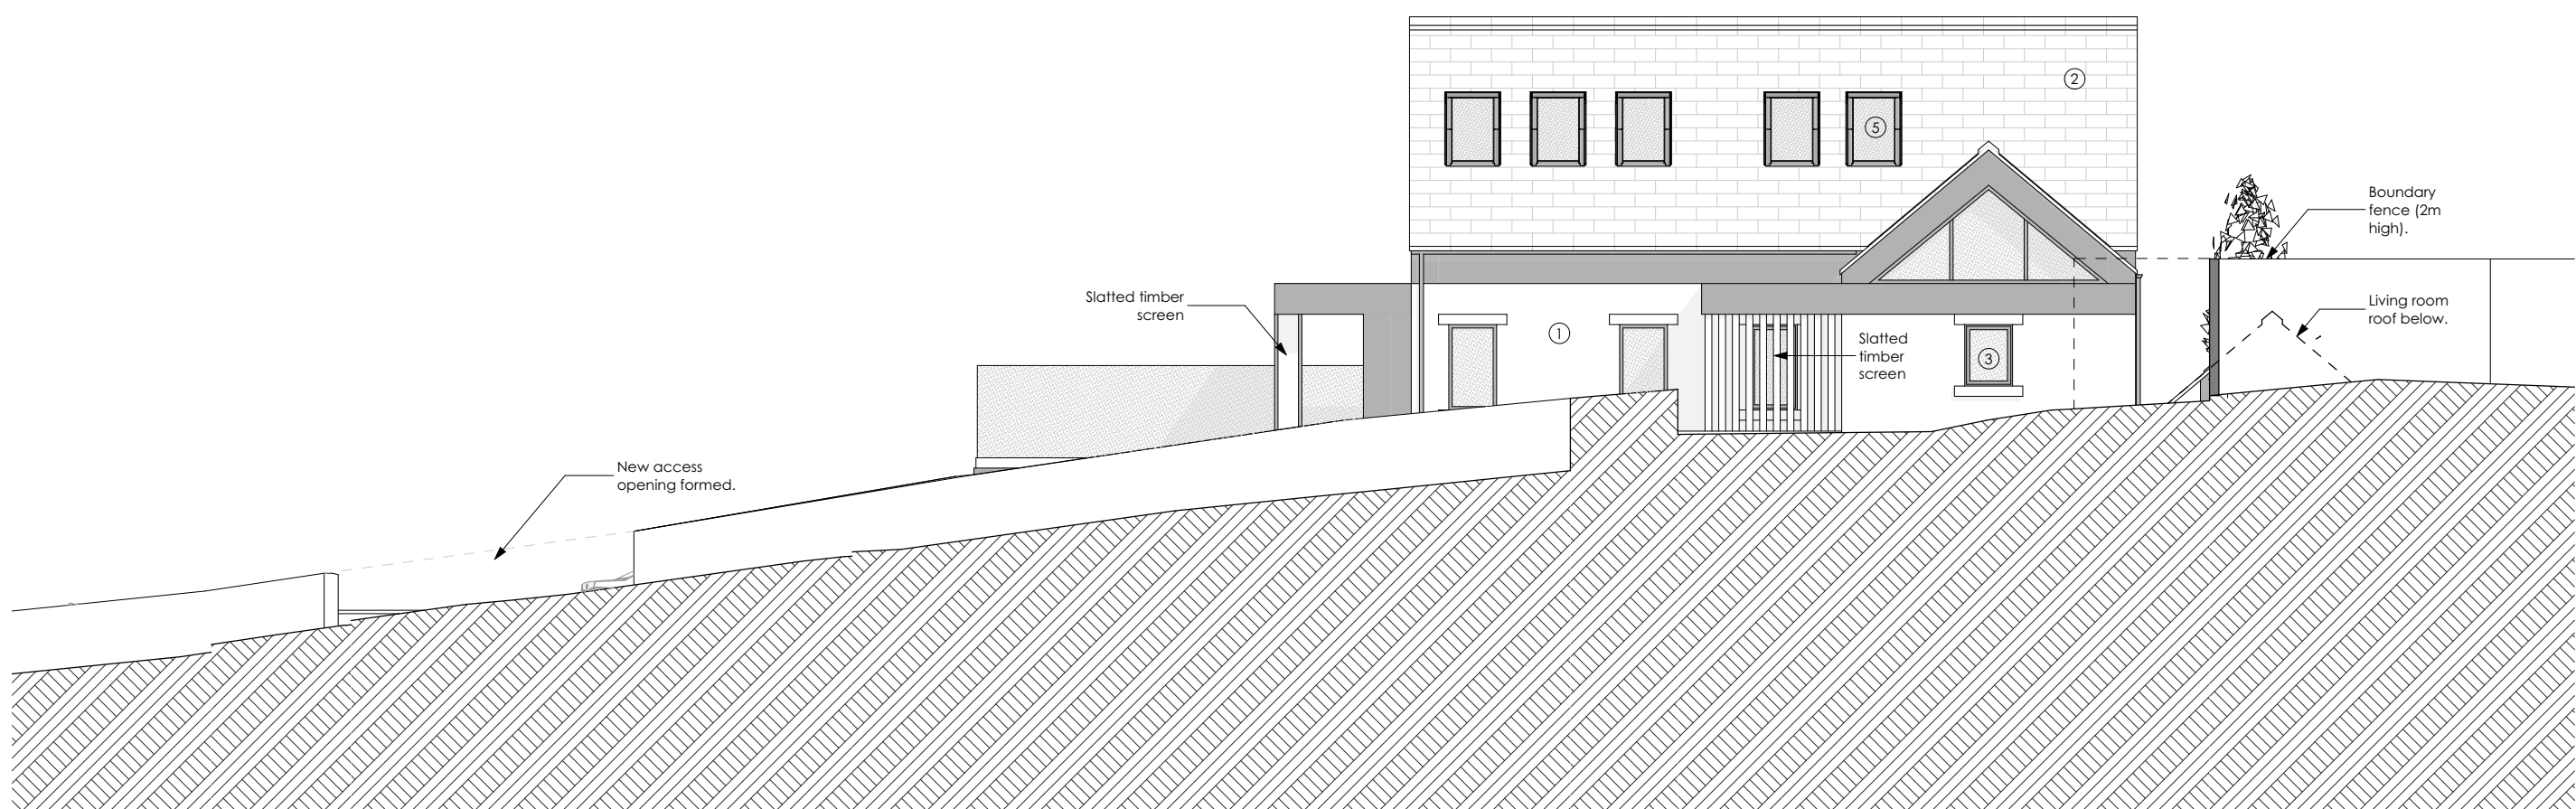

East Elevation
1:100

- Materials
- ① Natural walling stone.
 - ② Blue slate roof.
 - ③ Dark grey / black windows & doors.
 - ④ Dark grey / black gutters, fascias & soffits.
 - ⑤ Dark grey / black framed roof lights.
 - ⑥ Glass balustrade.
 - ⑦ Dark grey / black colour coated cladding.
 - ⑧ Air Source Heat Pump i.e. Dakin.

General Notes

THIS DRAWING HAS BEEN PREPARED FROM SURVEY INFORMATION PROVIDED BY OTHERS AND IS FOR INFORMATION PURPOSES ONLY. ALL DIMENSIONS MUST BE CHECKED AND VERIFIED ON SITE PRIOR TO COMMENCEMENT OF WORK AND DESIGNER NOTIFIED OF ANY DISCREPANCIES.

Revision	Description	Issued	Checked	Date
----------	-------------	--------	---------	------

Client: Mr R Duncan
Project: Cold Hill Lane, New Mill, Holmfirth.
Drawing: New Dwelling - Plans and Elevations

Drawing Status:

PLANNING

Date:	Scale @ A1:	Drawn by:
MAR 23	1:100	AB
Project No:	Drawing No:	Revision:
225	(0-) 01	A