





Site Plan - 1:100

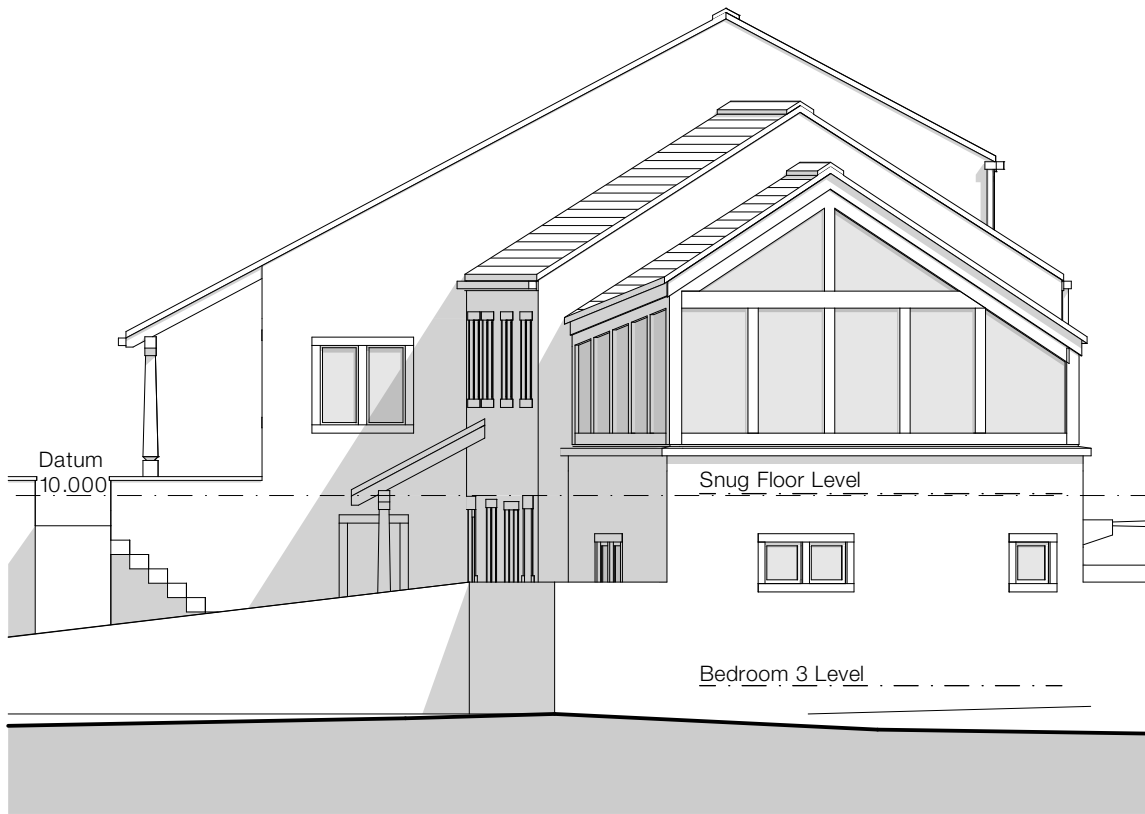


North Elevation - 1:100




West Elevation - 1:100

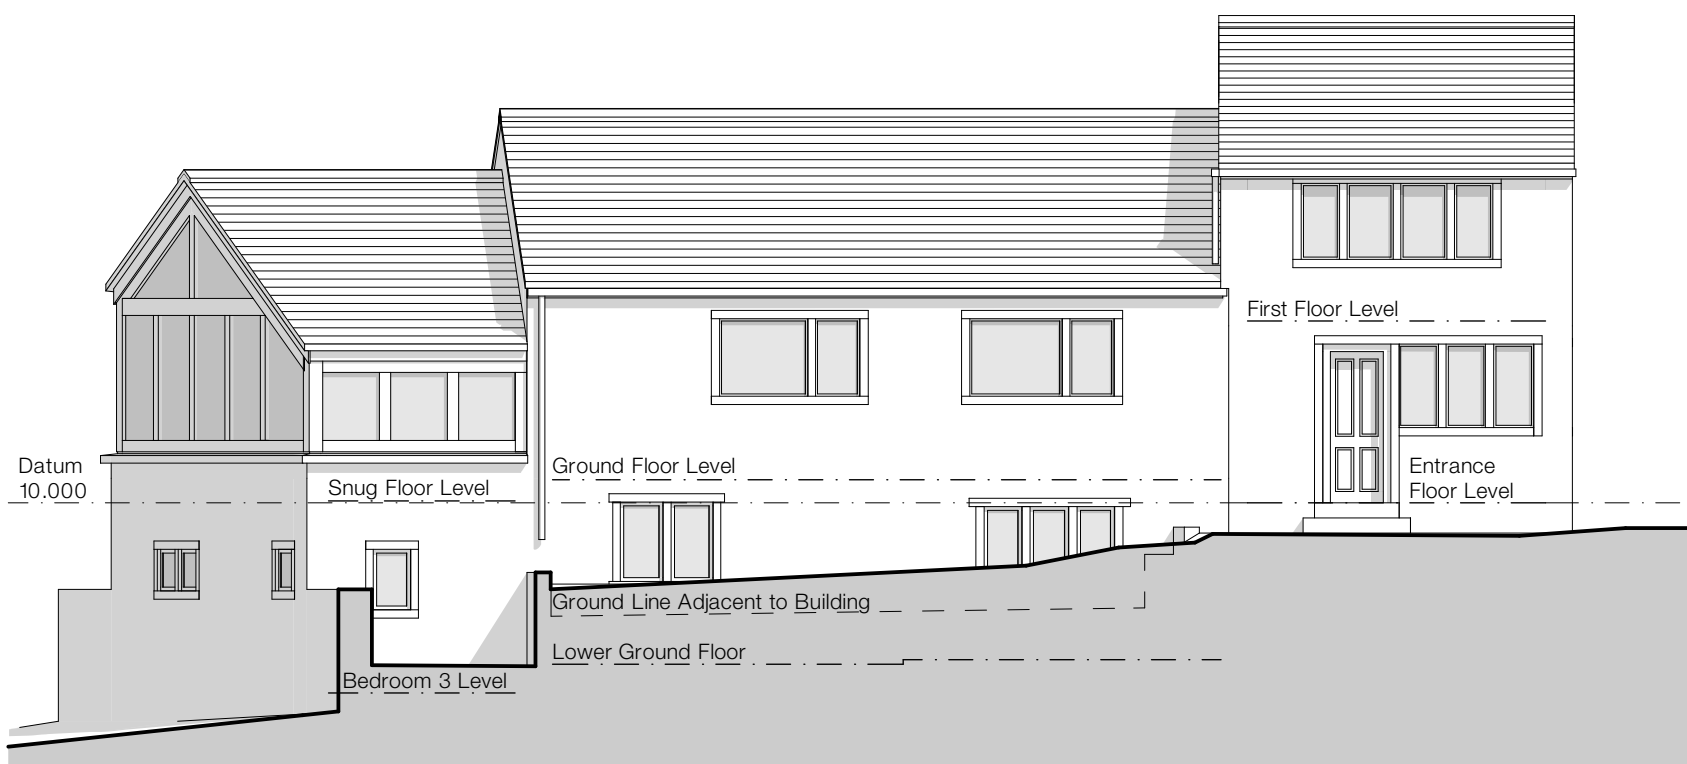


South Elevation - 1:100

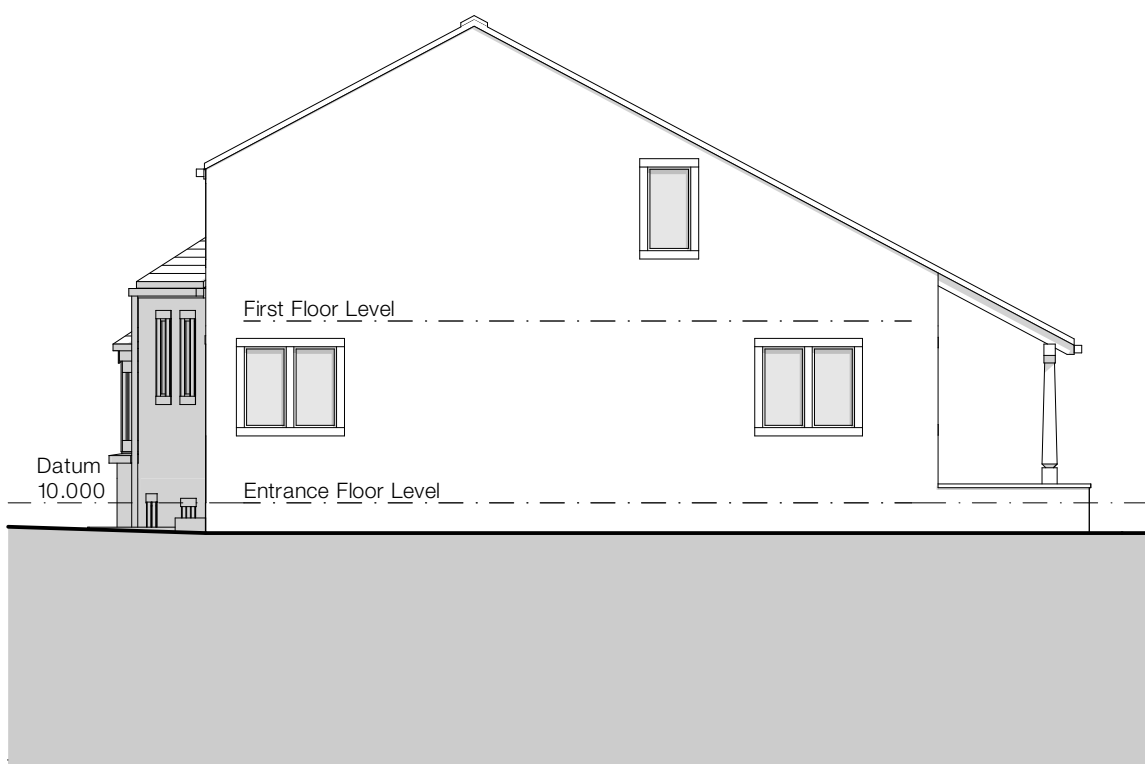


East Elevation - 1:100

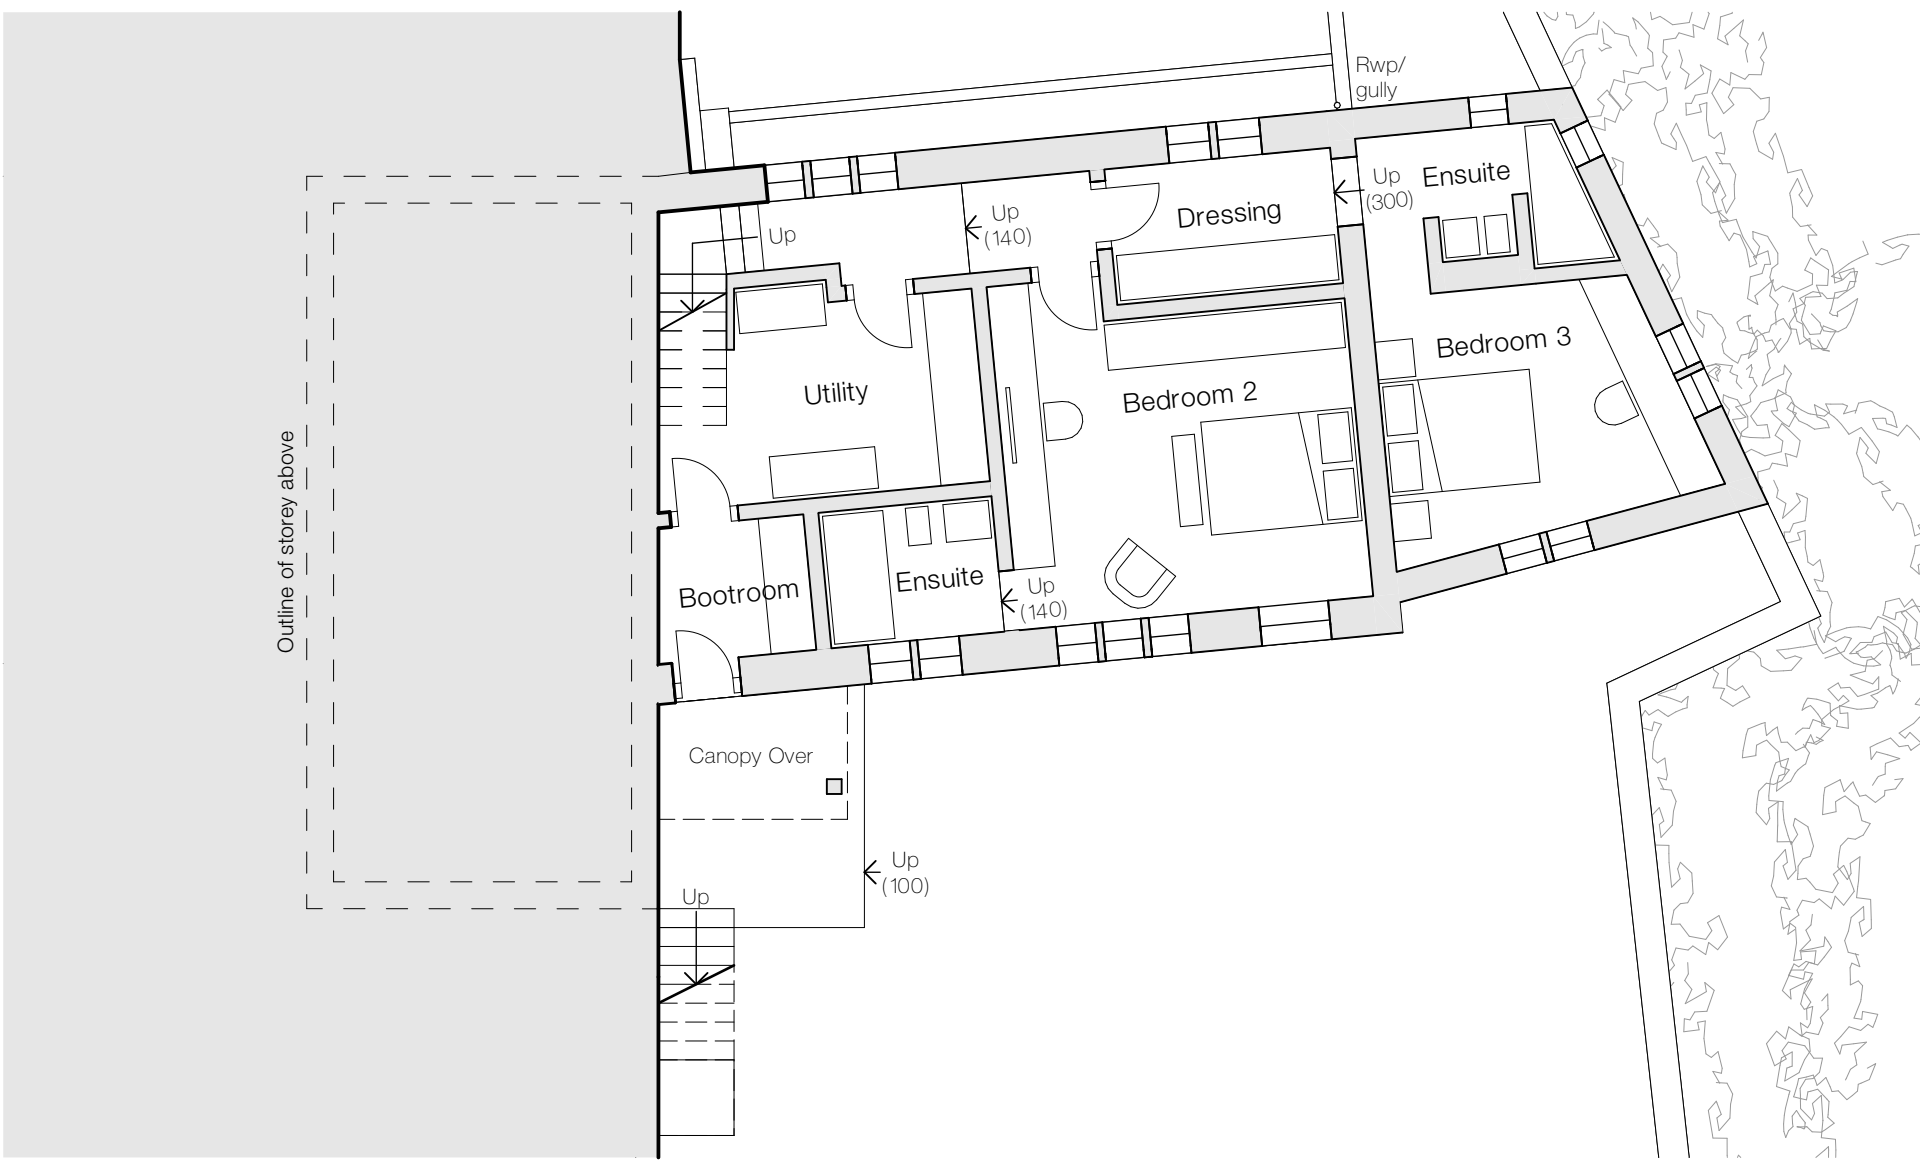

Lower Ground Floor - 1:100

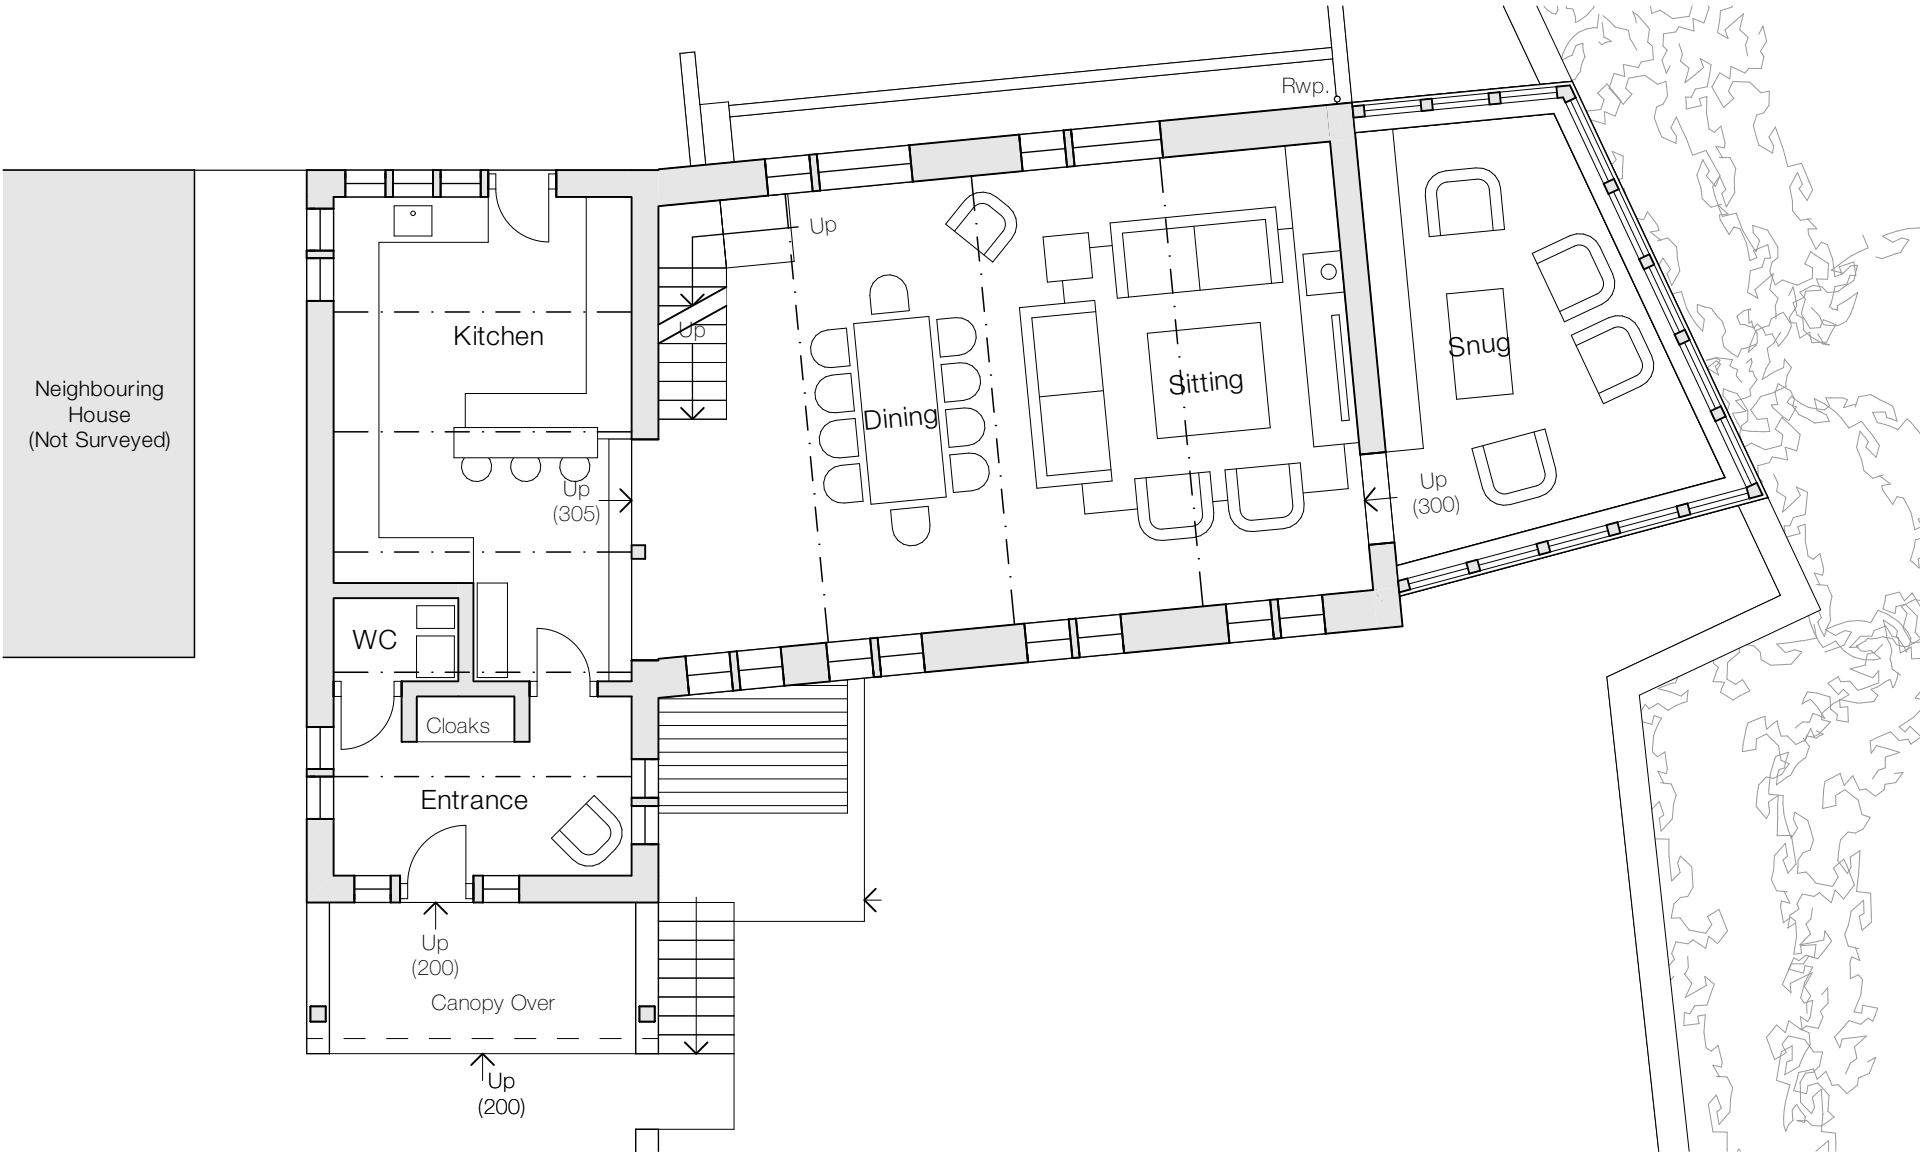

Ground Floor - 1:100

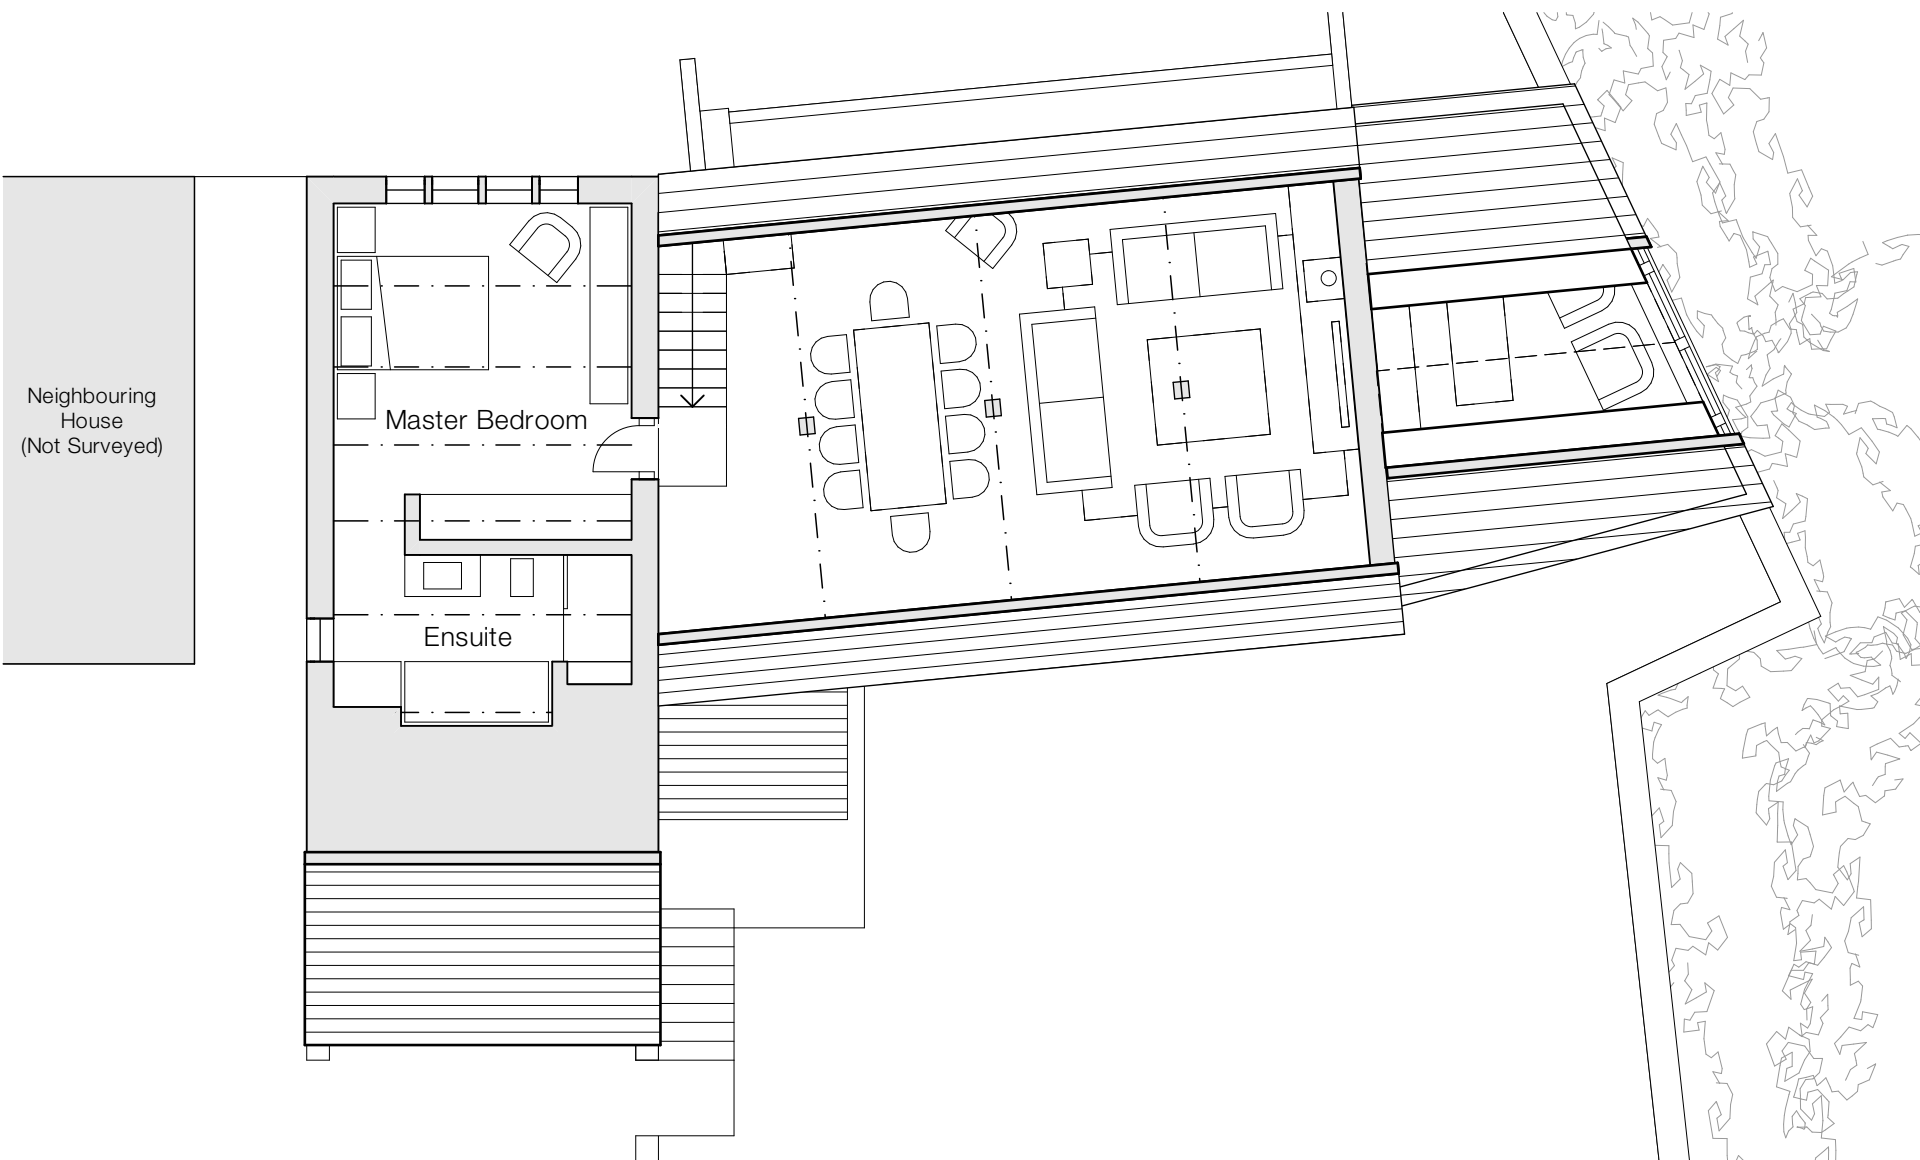


First Floor - 1:100

Notes

Do not scale from drawing, use figured dimensions only.
All dimensions must be checked and verified on site prior to commencement of work and Architect to be notified of any discrepancies.
This drawing is intended to permit overall scheme proposals only and cannot be used for construction purposes without further information.

Rev	Description	Drawn	Date
•	Drawing created.	EB	13.12.22

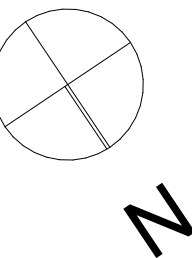

Client Mr Joseph Graham		
Site Address 11, Hillhouse Lane, Holmfirth, Huddersfield, HD9 2RL		
Project Description Internal alterations & extensions to redundant barn		
Status Planning		
Date December 2022	Drawn EB	Checked FWG
Drawing Plans and Elevations as Proposed		Scale @ A1 1:100
Drawing No. 3535 (0-) 09		Revision •

ONE17
DESIGN

THE DYEHOUSE, ARMITAGE BRIDGE
HUDDERSFIELD, WEST YORKS HD4 7PD
T 01484 668000 E SOLUTIONS@ONE17DESIGN.COM

ONE17DESIGN.COM