



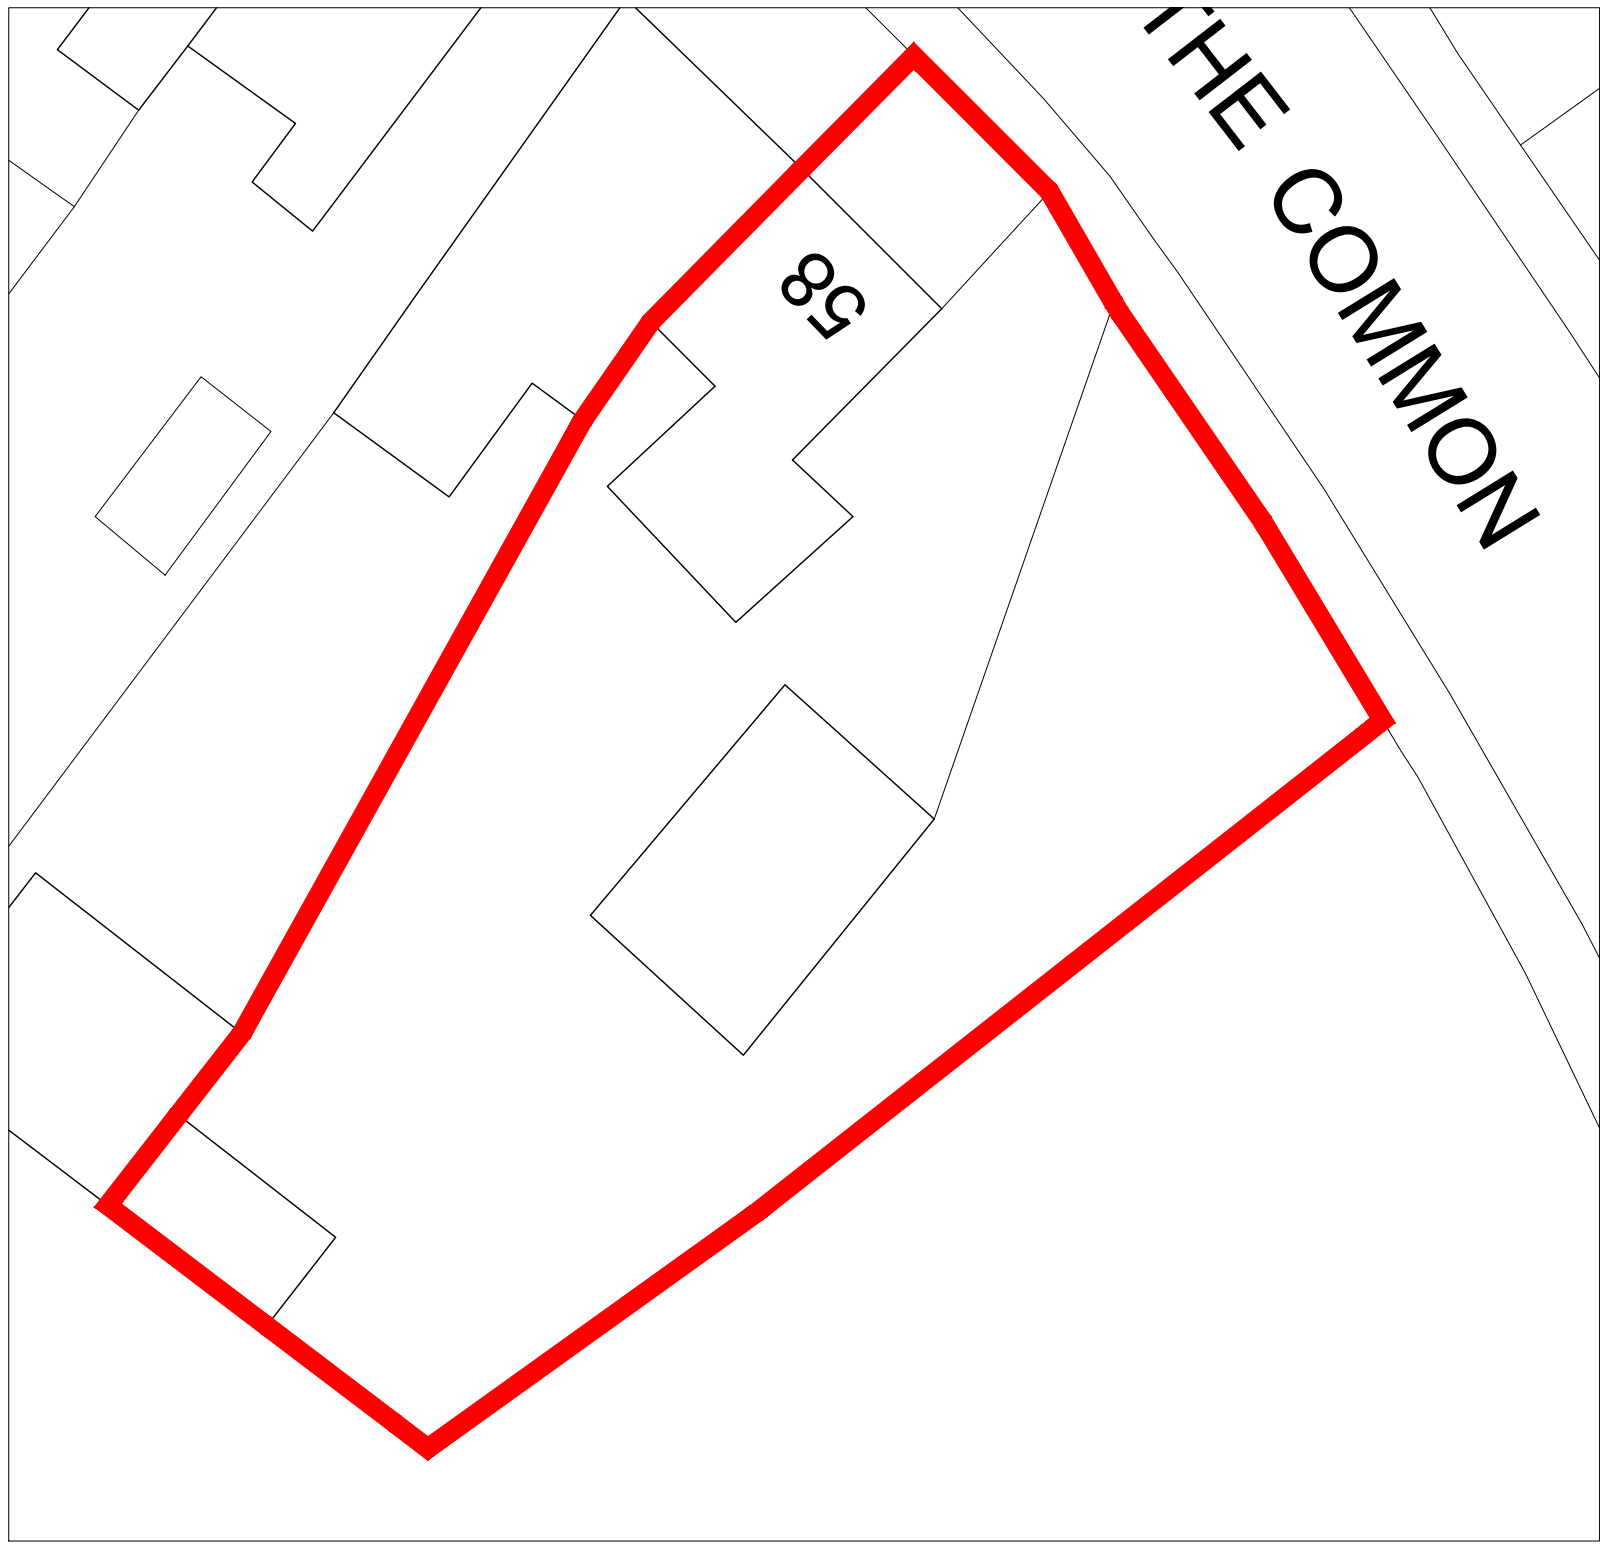


EXISTING SITE PLAN
SCALE A1@1:200

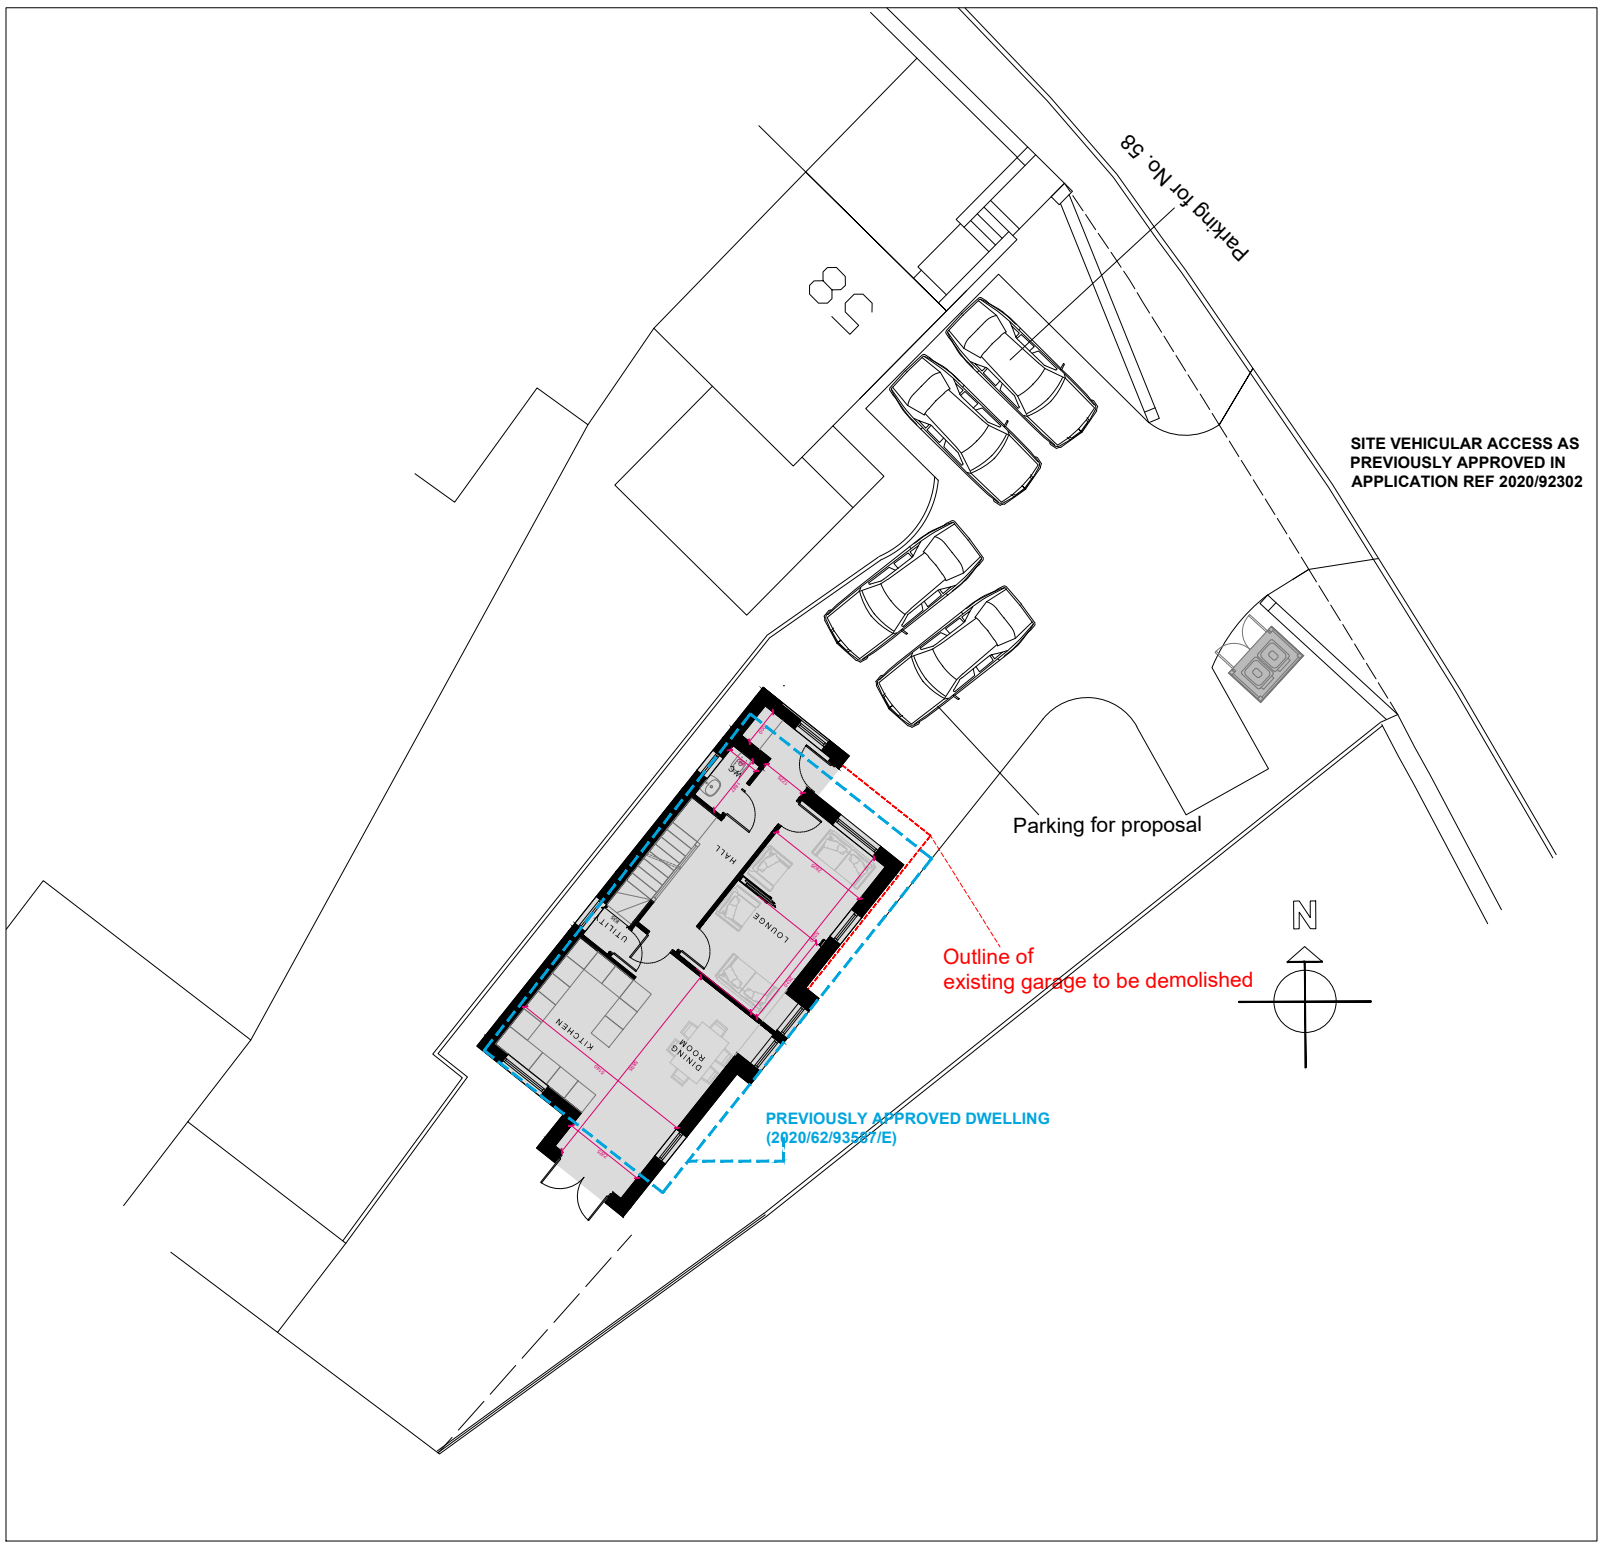


PROPOSED SITE PLAN
SCALE A1@1:200

Use figured dimensions only. DO NOT SCALE.
All dimensions are in millimetres unless noted otherwise.
All levels are in metres above ordnance datum unless noted otherwise.
This drawing must be read in conjunction with all other relevant drawings and specifications from the Architect and other consultants.
© KUFIC 2021


NOTES:

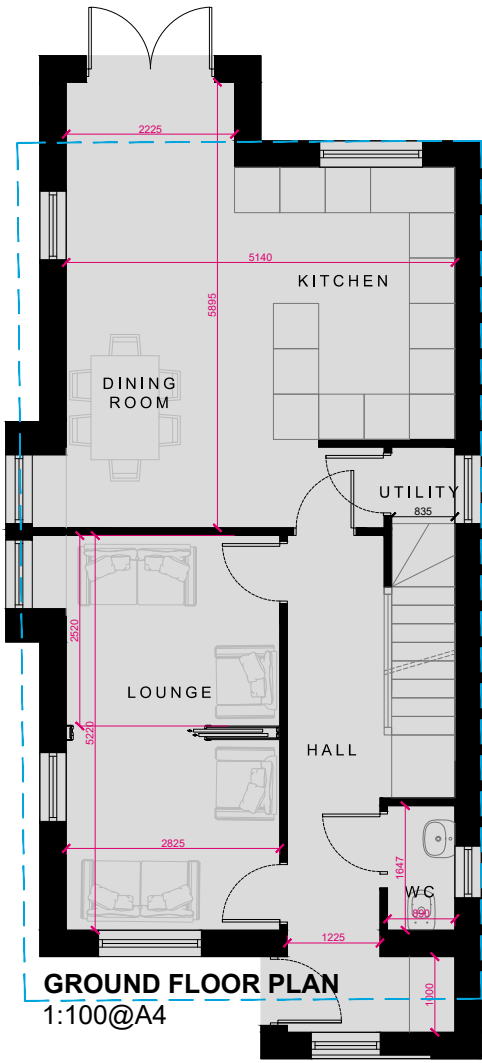


GROUND FLOOR PLAN
1:100@A4

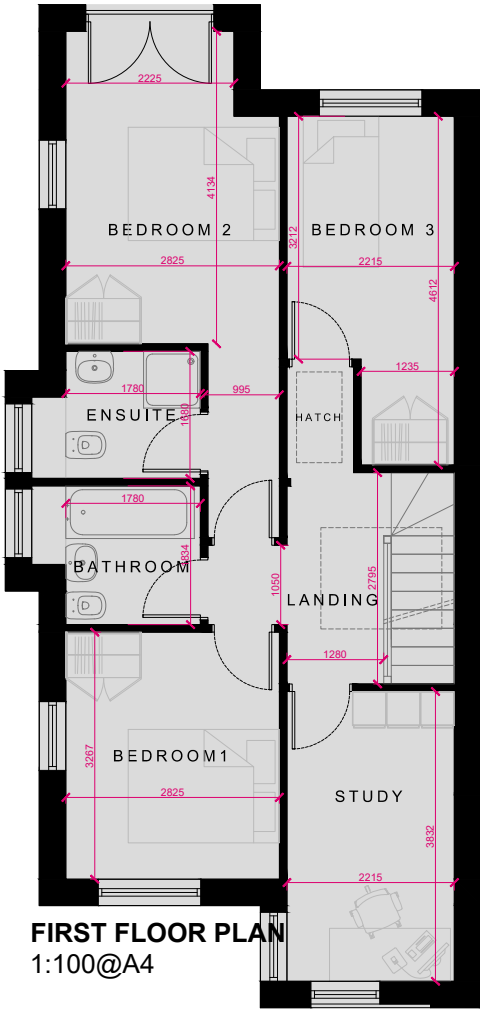


FIRST FLOOR PLAN
1:100@A4

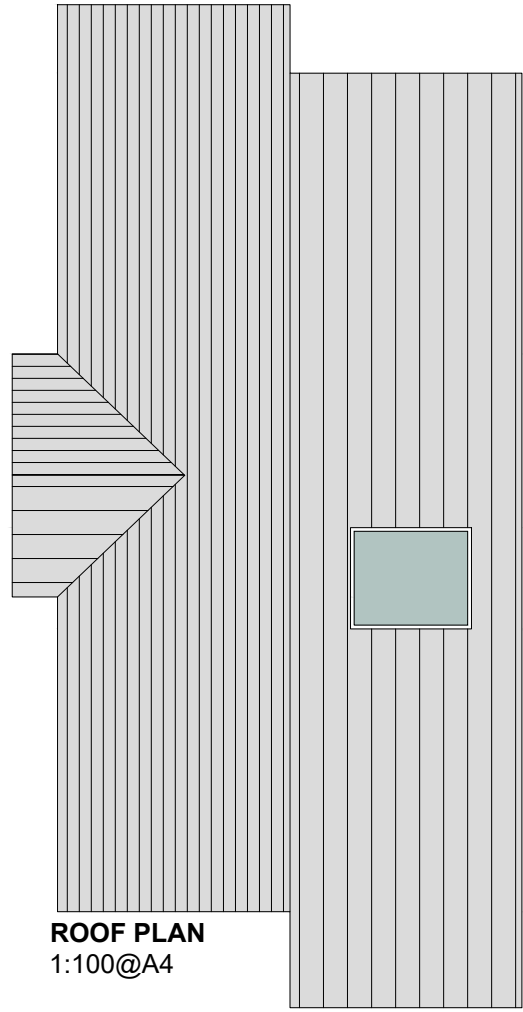

ROOF PLAN
1:100@A4

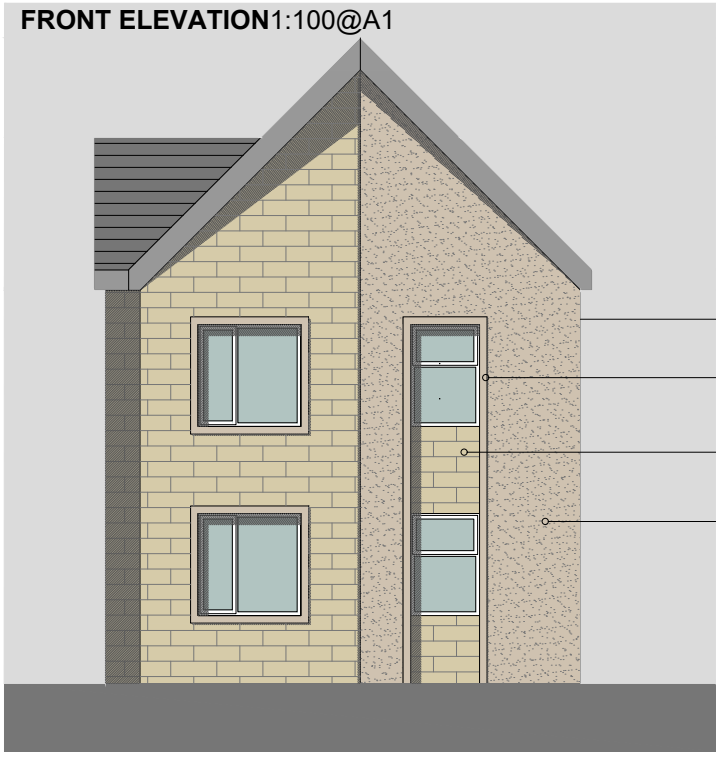

FRONT ELEVATION 1:100@A1

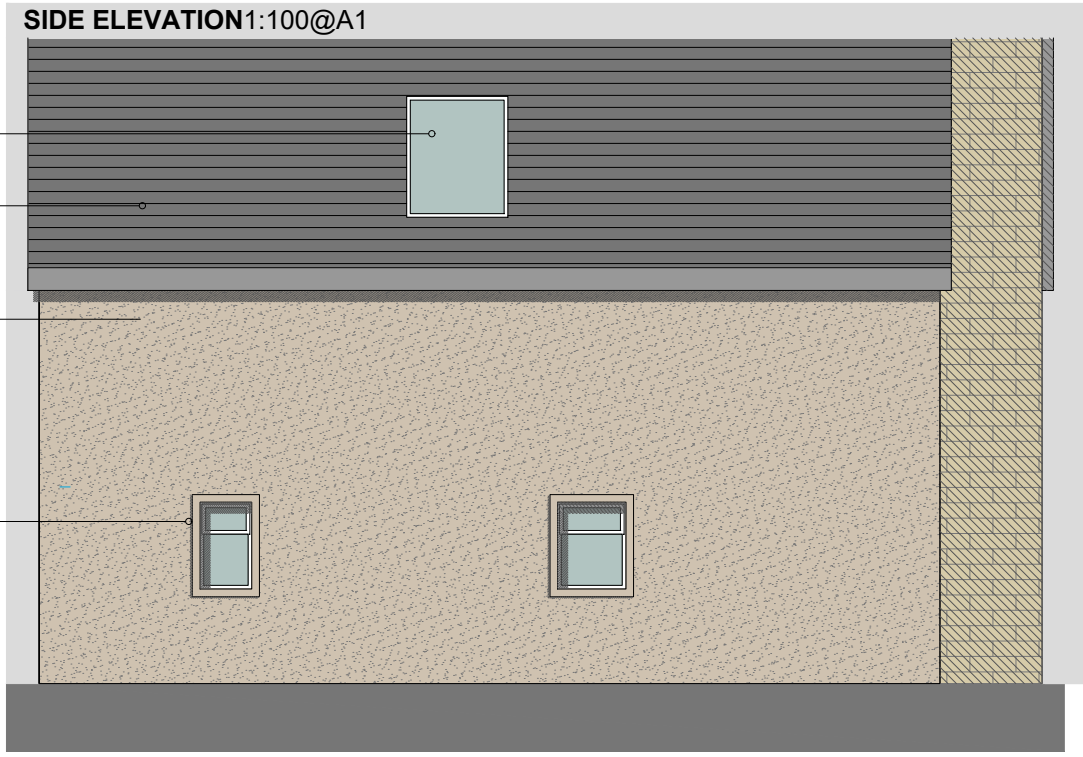

SIDE ELEVATION 1:100@A1

Materials
1 - Natural Stone
2 - Buff through colour render
3 - Artstone surrounds
4 - White UPVC Double glazed units
5 - Blue slate
6 - Velux roof light
7 - Aluminum balustrade



REAR ELEVATION 1:100@A1



SIDE ELEVATION 1:100@A1

REVISIONS
11/5/23 REV B - STUDY WINDOW REMOVED FROM FIRST FLOOR PLAN
11/4/23 REV A - PLANNING ISSUE

KUFIC ARCHITECTS
Suite 26 Belfry Business Park, Tel: 01923 494 404
Technology Drive, info@kufic.co.uk
Bury, W11 3BZ www.kufic.co.uk

PROJECT:
58 THE COMMON, THORNHILL,
DEWSBURY, WF12 9LJ

TITLE:
LAND ADJ 58 THE COMMON, THORNHILL,
DEWSBURY, WF12 9LJ

DESCRIPTION:
GROUPED PLANS AND ELEVATIONS

DATE: 11/05/23 DRAWN: HD
SCALE: 1/480@A1 CHECKED: YA

DRAWING REF: 220261-002-B REV: