


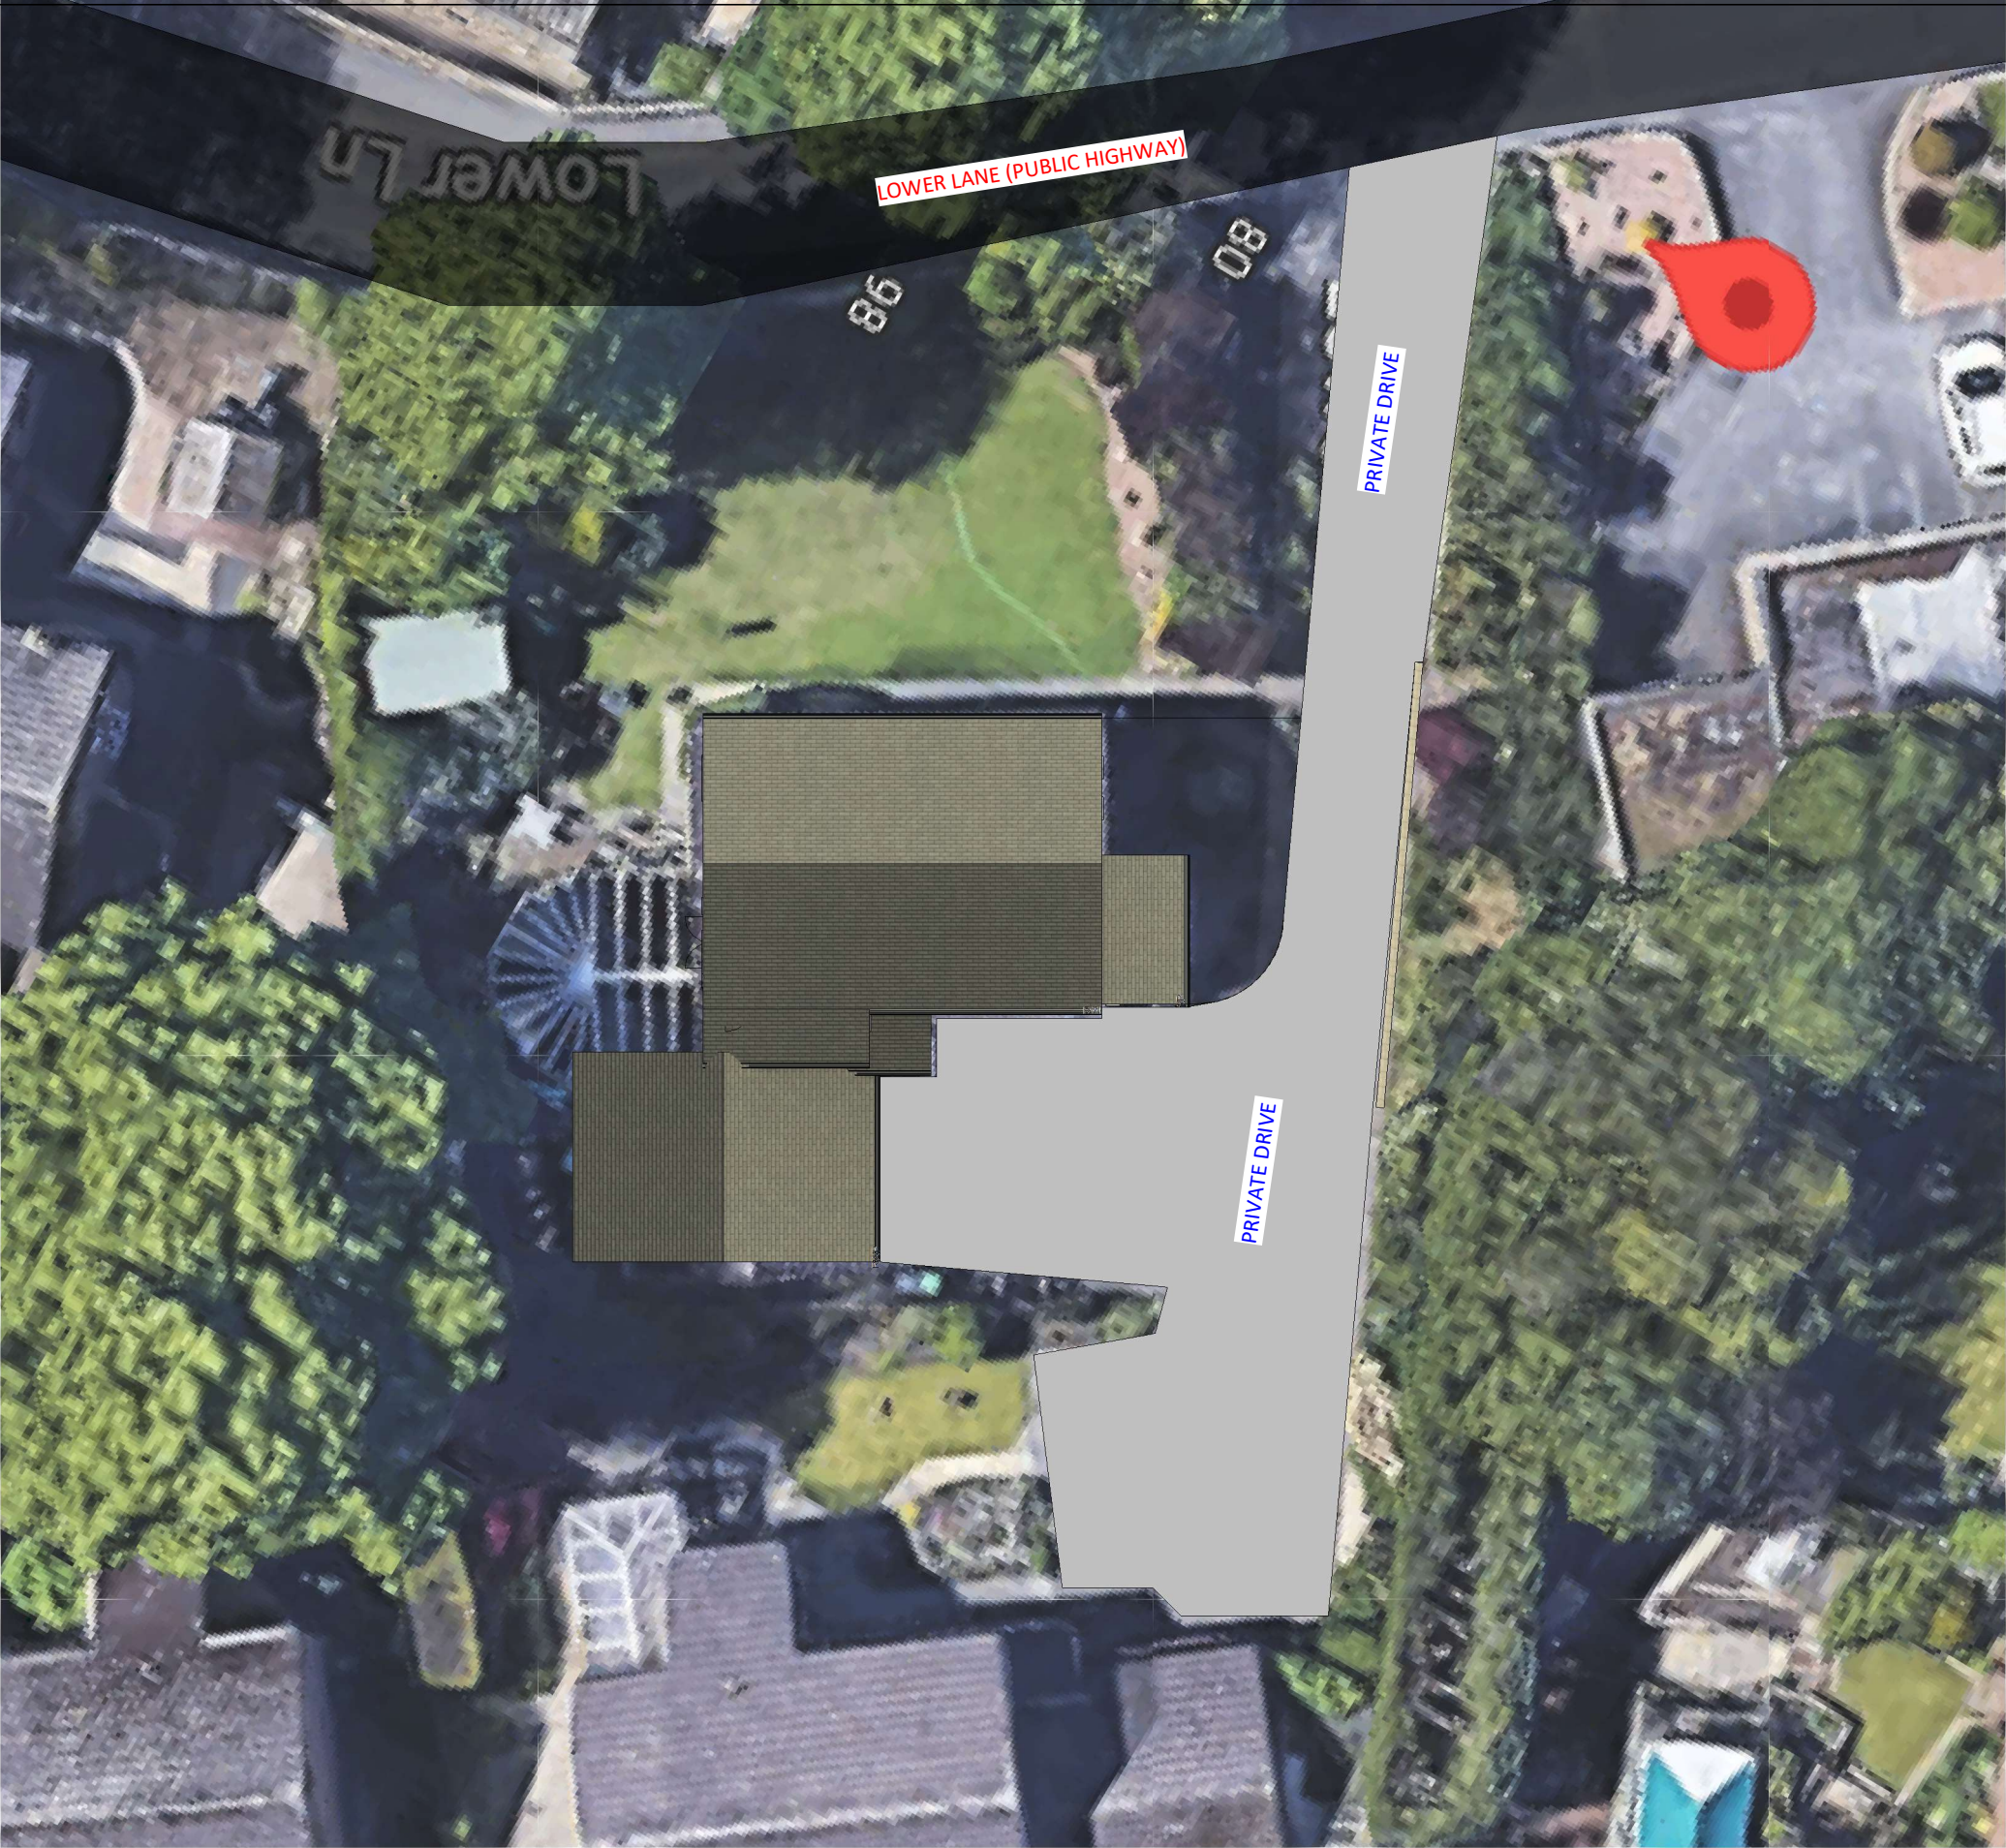

00 Site Plan - Existing  
1 : 200

**NOTES**  
- Do not scale from this drawing.  
- Due the nature of the project (existing property) dimensions may vary on site to those shown.  
- The contractor and any specialist designers are responsible for checking all dimensions, tolerances etc before works commence or any materials are ordered / manufactured  
- Any discrepancies to be referred to the designer.  
- Refer to structural engineers drawings for all structural elements. Structural elements denoted on this drawing are for information only.  
- All dimensions are structural i.e. before plaster or other finishes unless stated otherwise  
-This drawing is copyright of Stonehouse Architectural Ltd and must not be reproduced without authorisation.

STONEHOUSE & CO

ARCHITECTURAL DESIGN

T:07745 806369

E:ben@stonehouseandco.co.uk

W:www.stonehouseandco.co.uk

| No. | Description | Date |
|-----|-------------|------|
|     |             |      |
|     |             |      |
PURPOSE OF ISSUE

Planning

PROJECT

78 Lower Lane

SHEET

Existing Sht 1

CLIENT

Mr & Mrs Catlow

|          |                |              |
|----------|----------------|--------------|
| Date     | Project number | Scale (@ A3) |
| 27.03.23 | J23-021        | 1 : 200      |
| Drawn by | DRAWING NUMBER | REV          |
| bl       | P00            |              |