


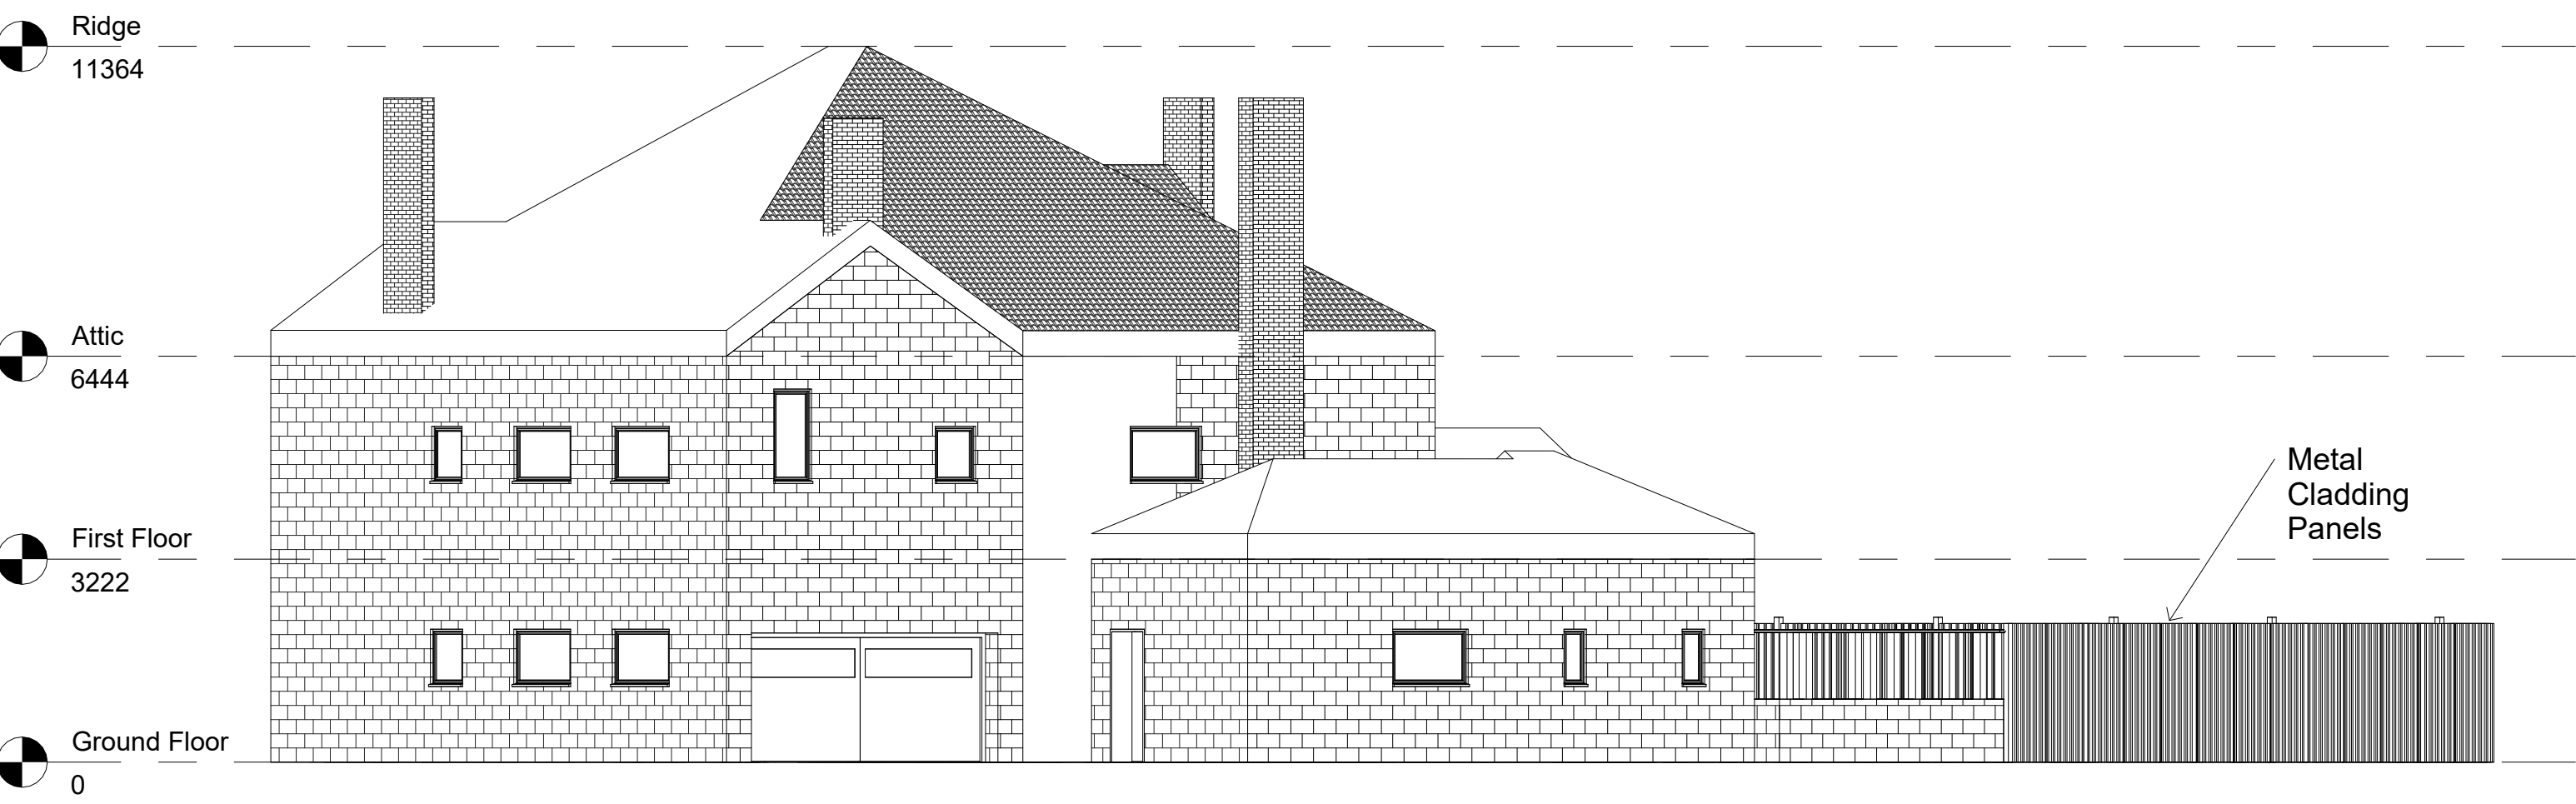


Retrospective Proposed North Elevation
1 : 100



Retrospective Proposed East Elevation
1 : 100



Retrospective Proposed South Elevation
1 : 100

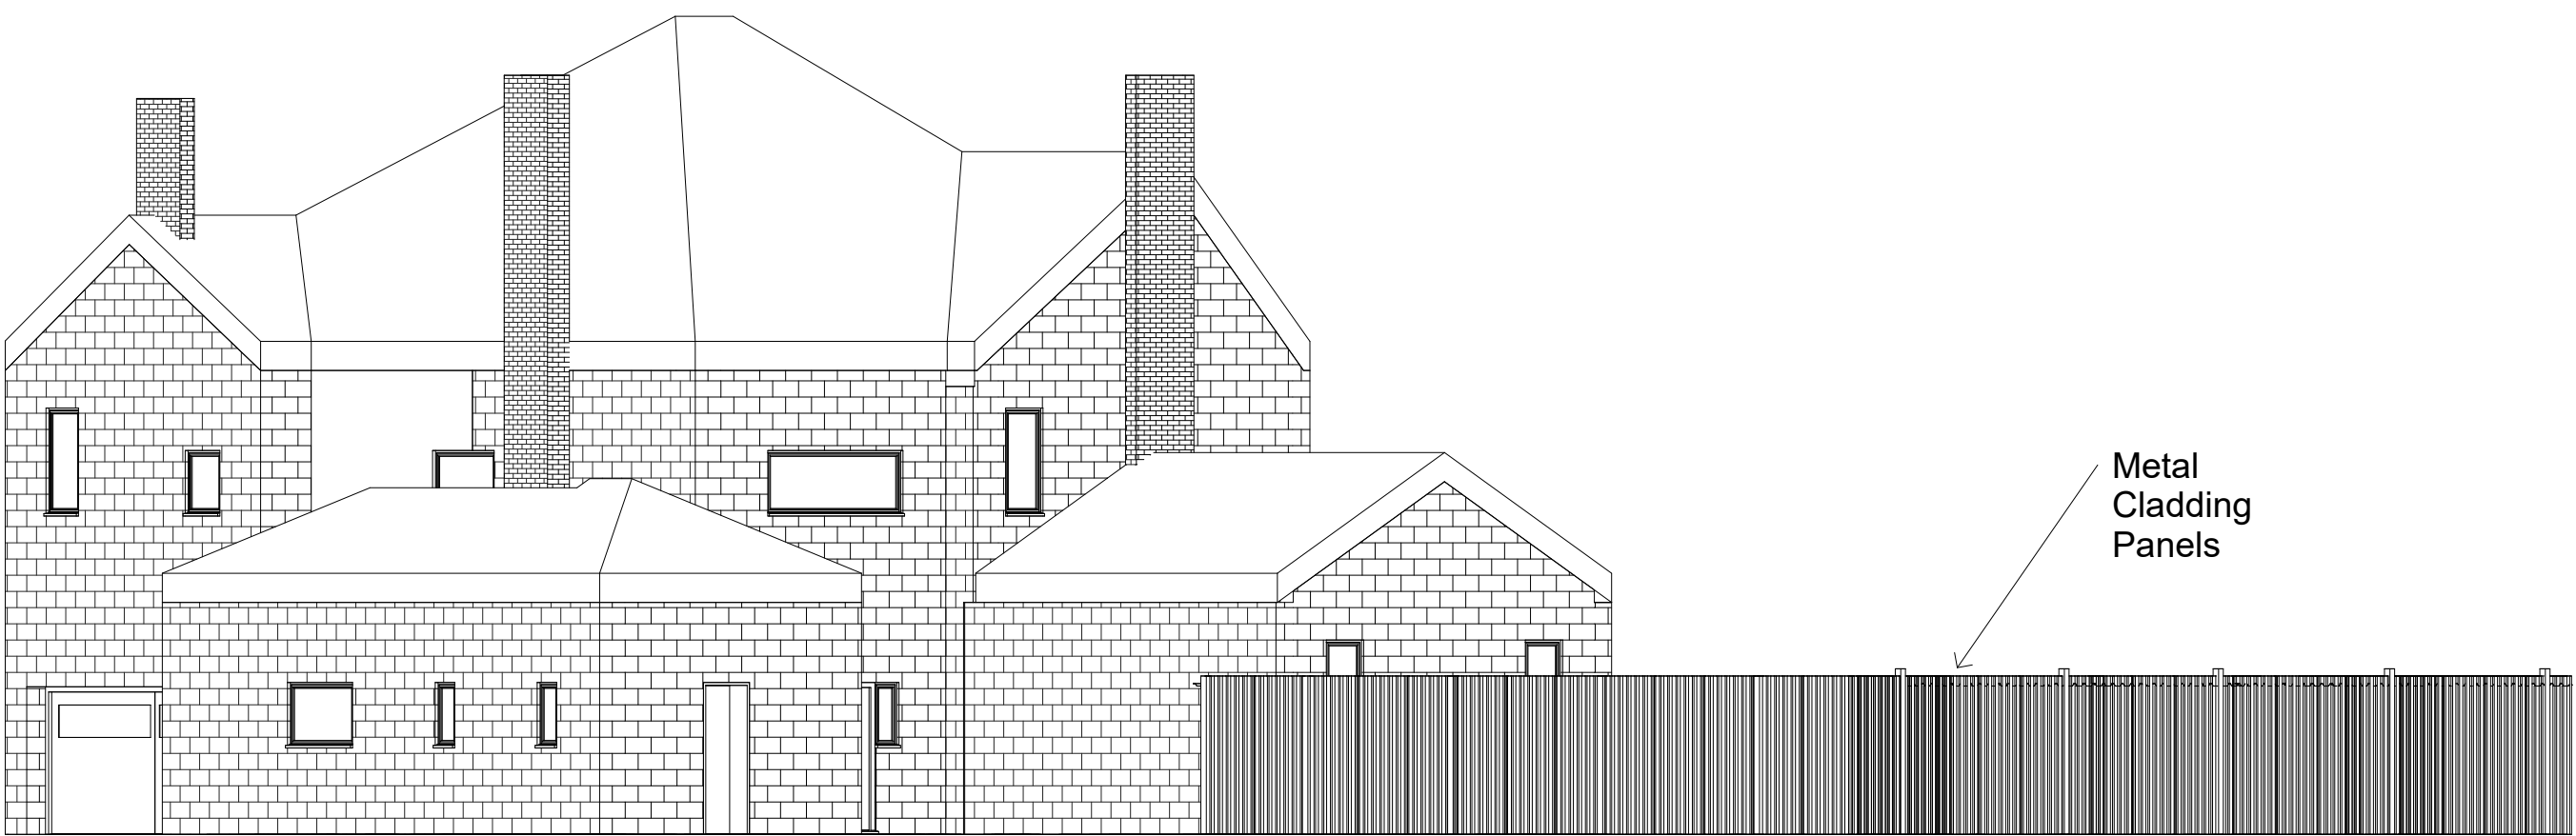

Retrospective Proposed West Elevation
1 : 100

Note:
All Dimensions Are Approximate



Project Name 72 Beaumont Park Road, Beaumont Park, Huddersfield, HD4 5JH	
Drawing Title: Proposed Elevations-Pergola	
Drawing Number: TR-A23-0103-006	Scale: 1 : 100@A1
Date: 11/04/23	Revision:
Drawn By: AM	Checked by: JA
Reason For Issue: Planning	