




Only figured dimensions should be used.
Scaled dimensions should be checked with the Architect.
This drawing together with the design, is the property and copyright
of the Architect and must not be reproduced without written
permission

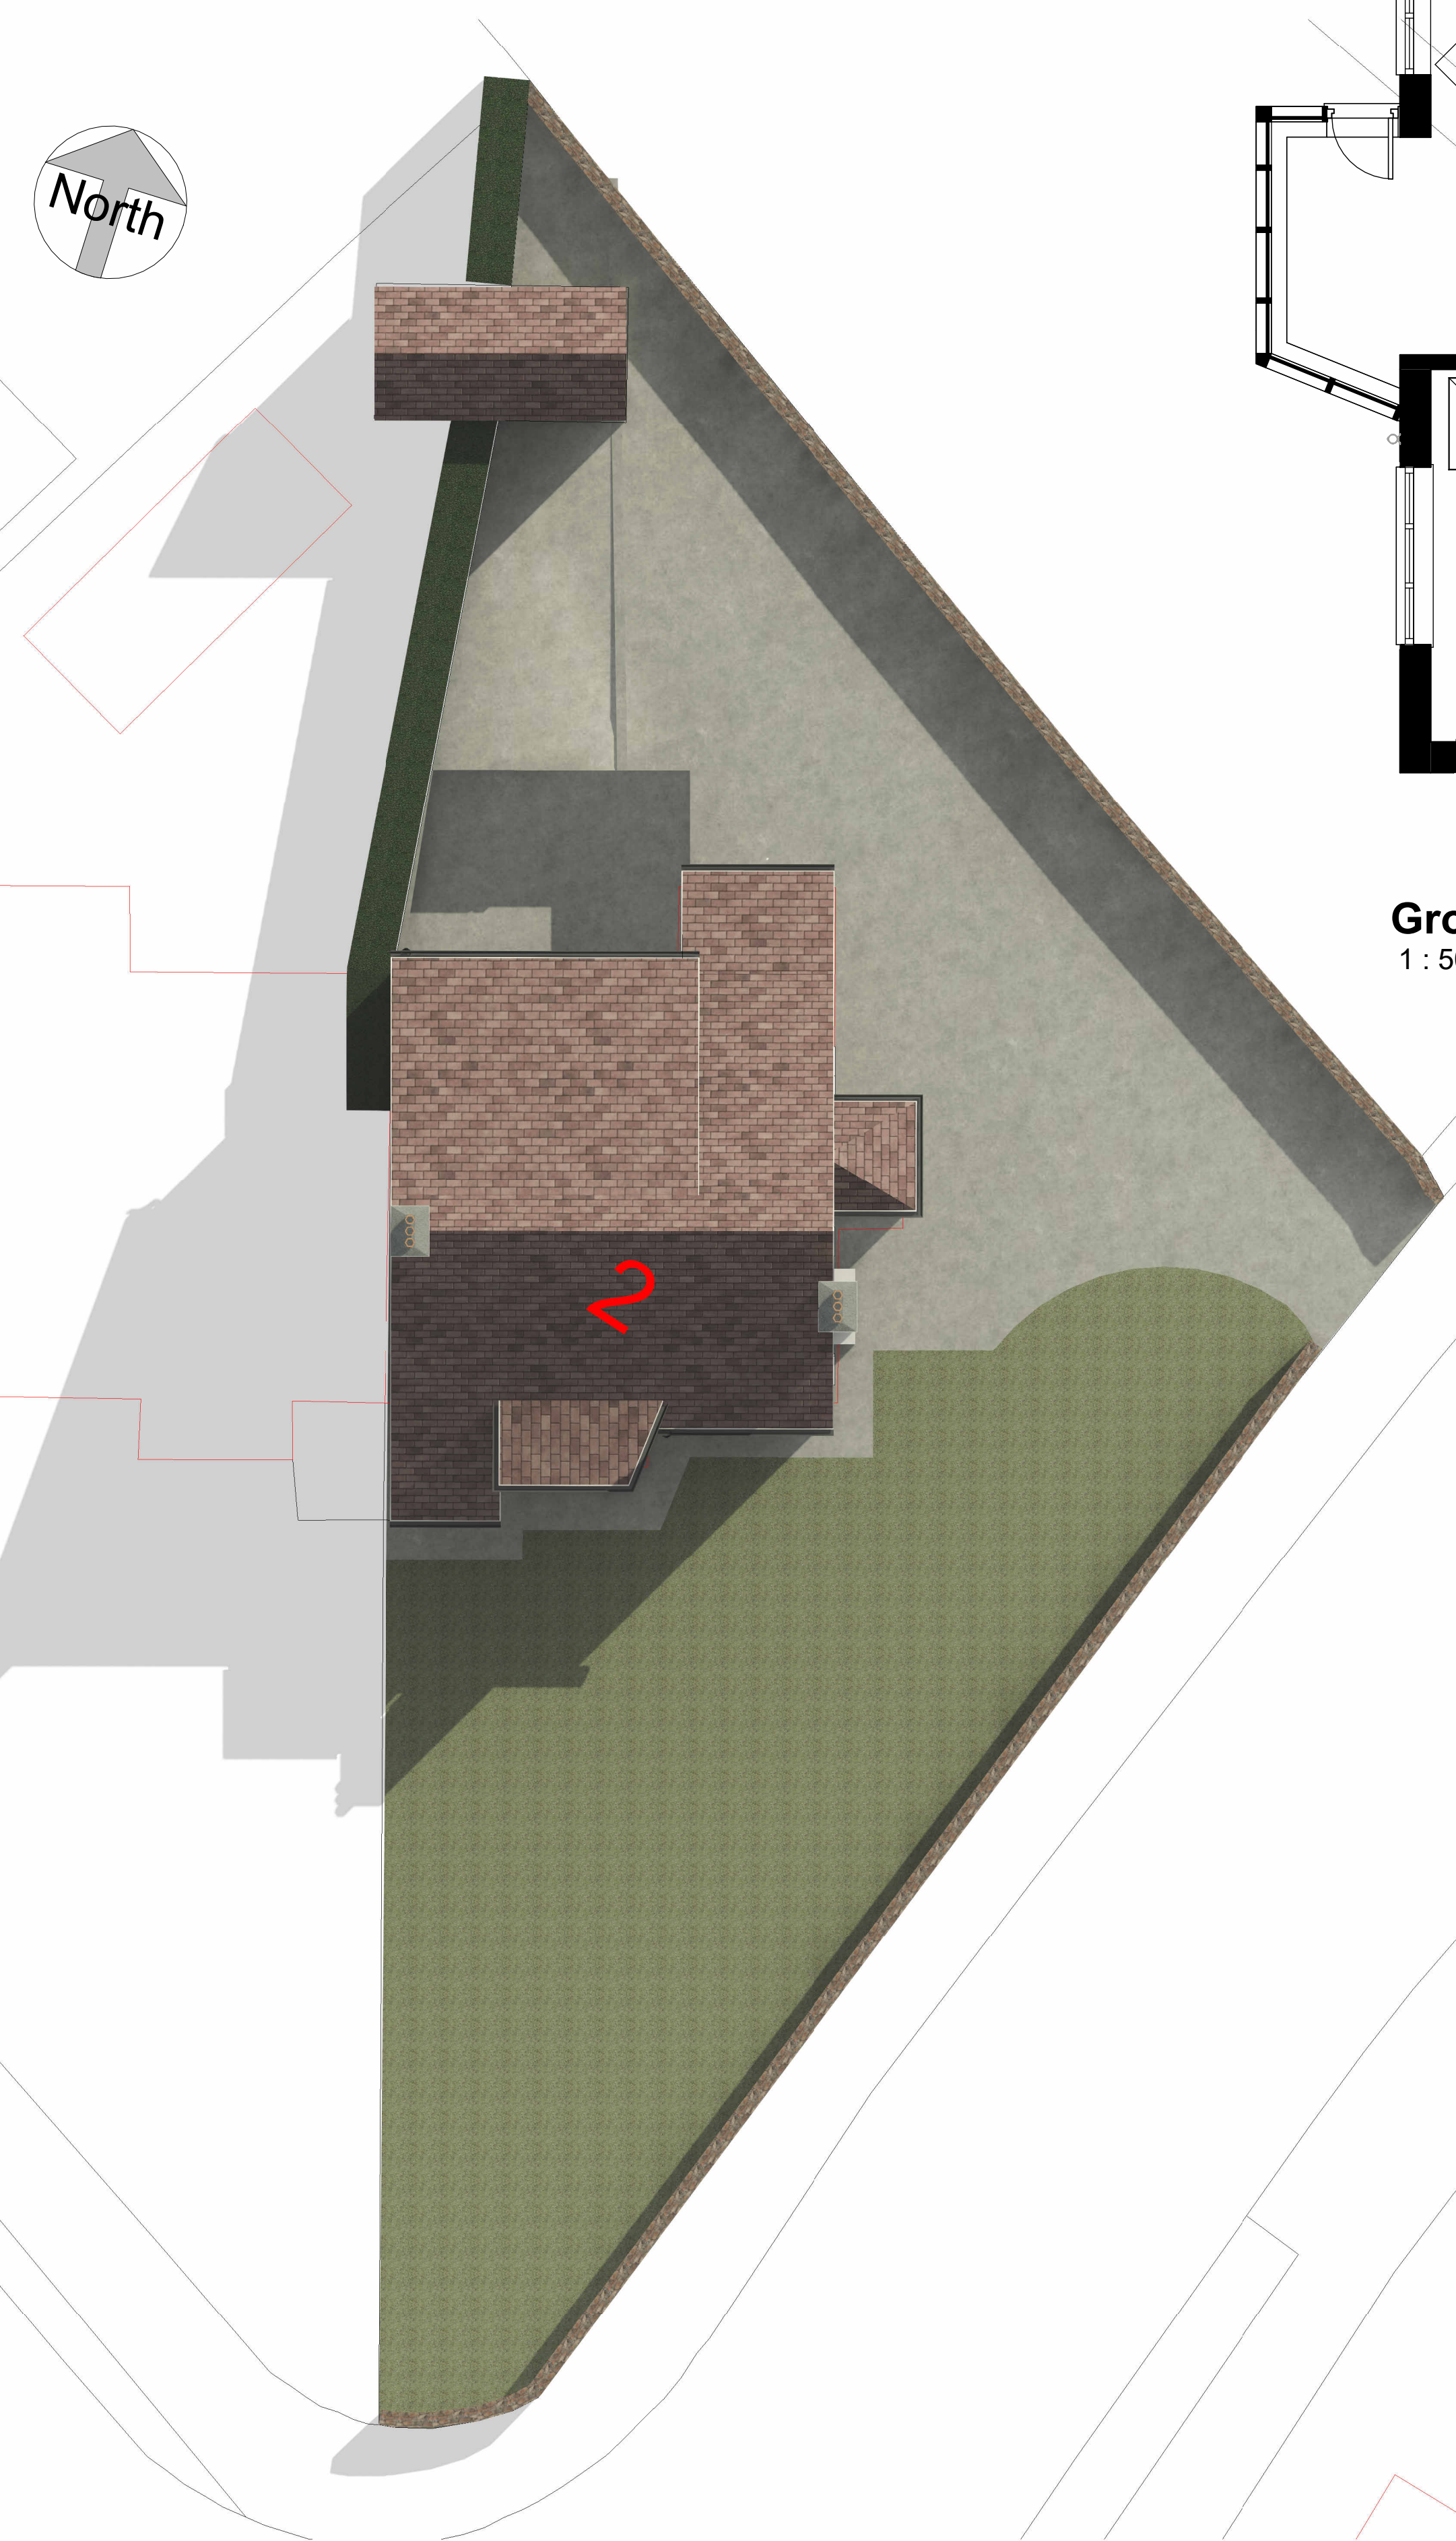

Site
1 : 100

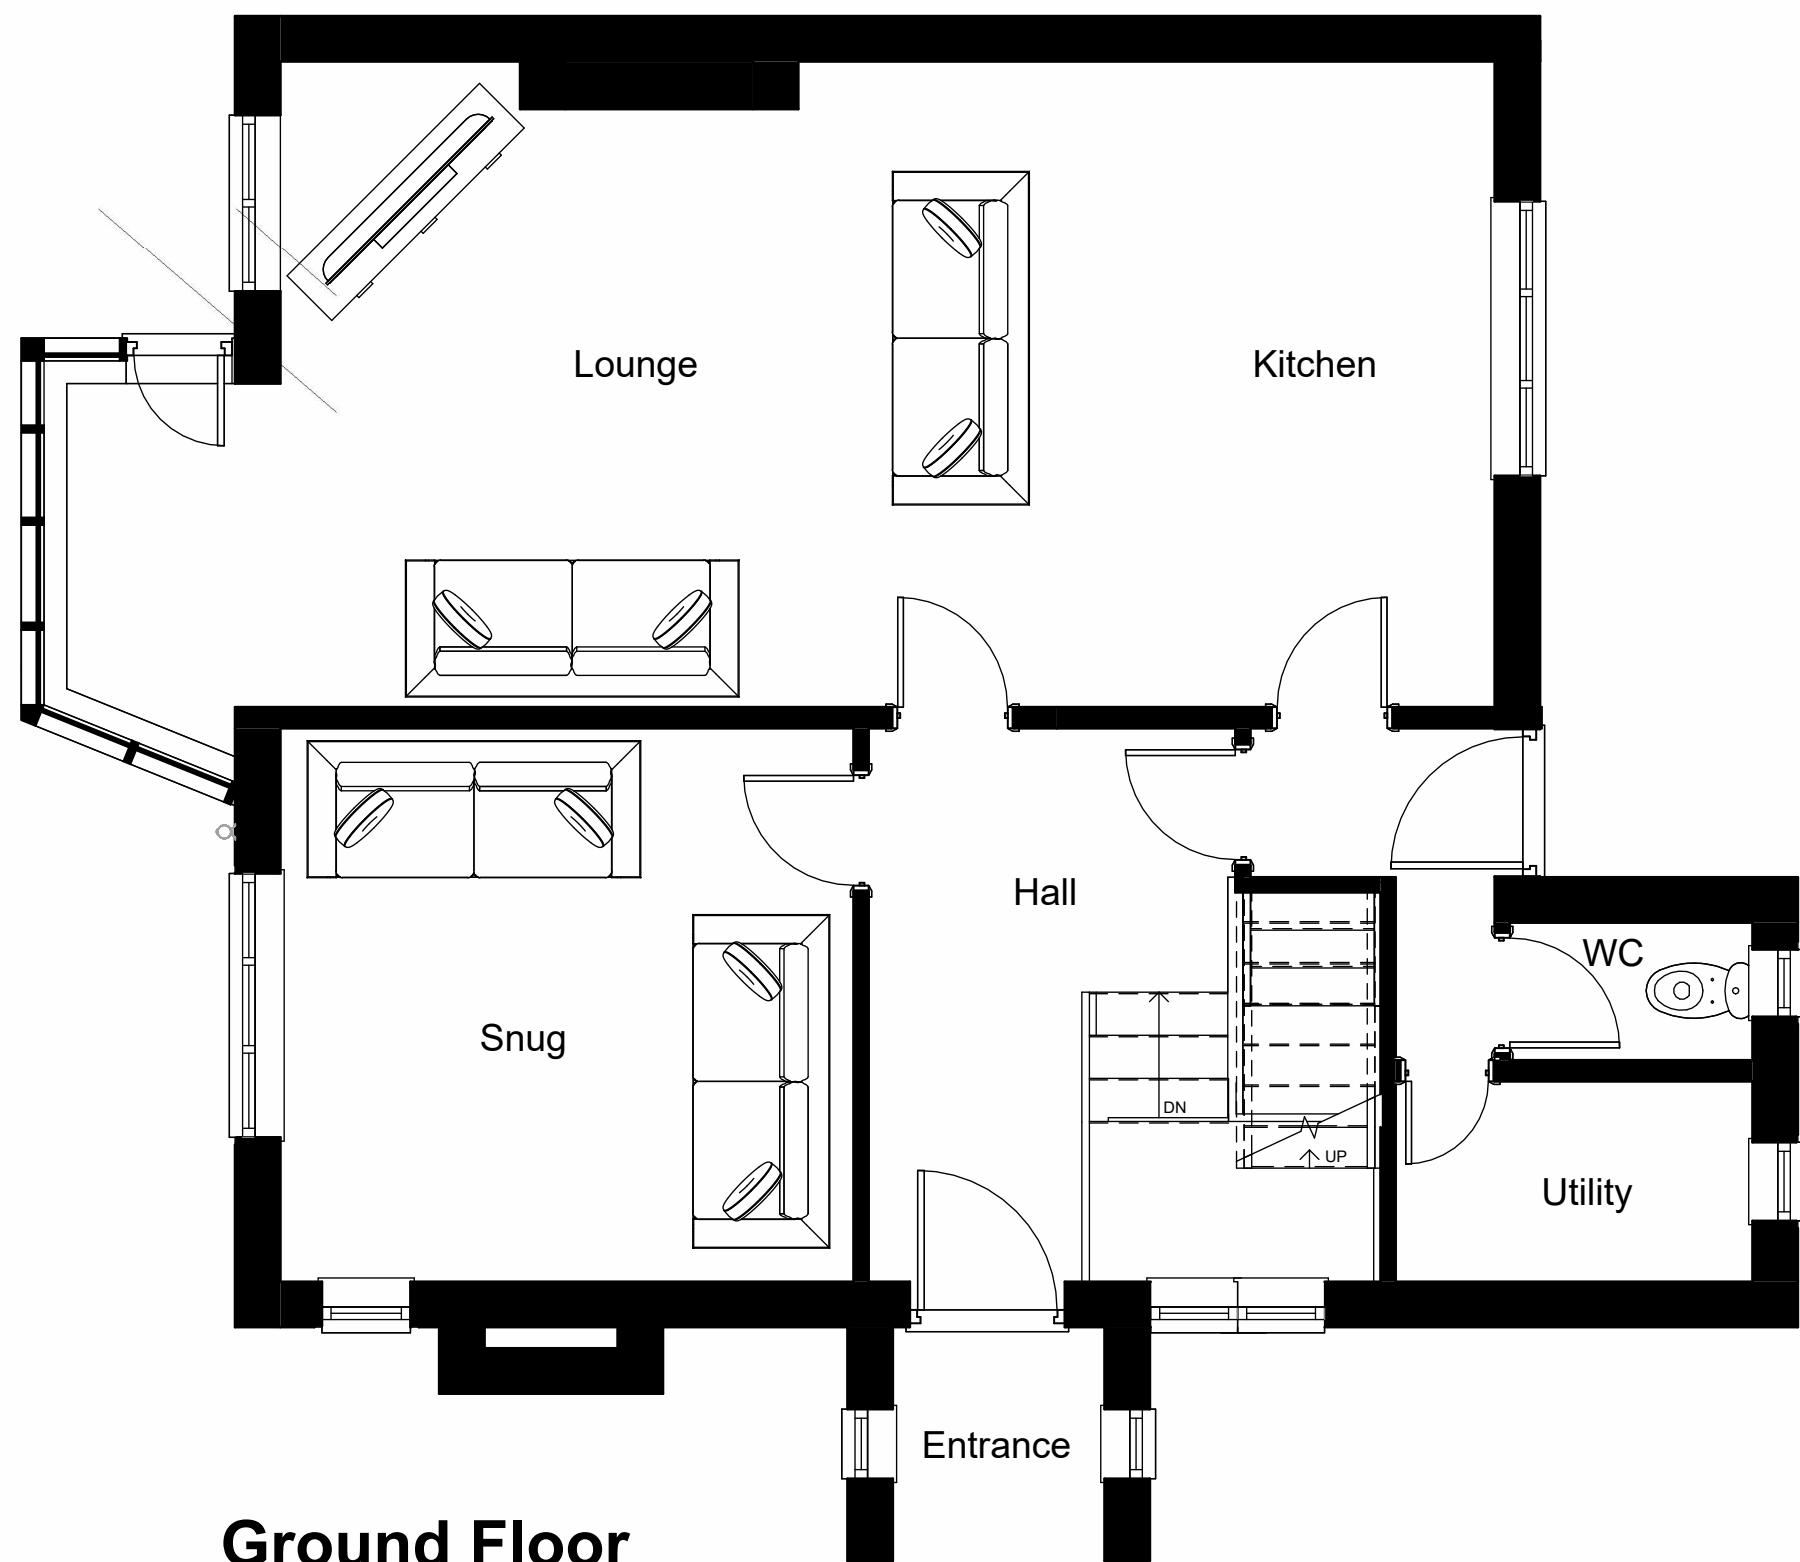

Ground Floor
1 : 50

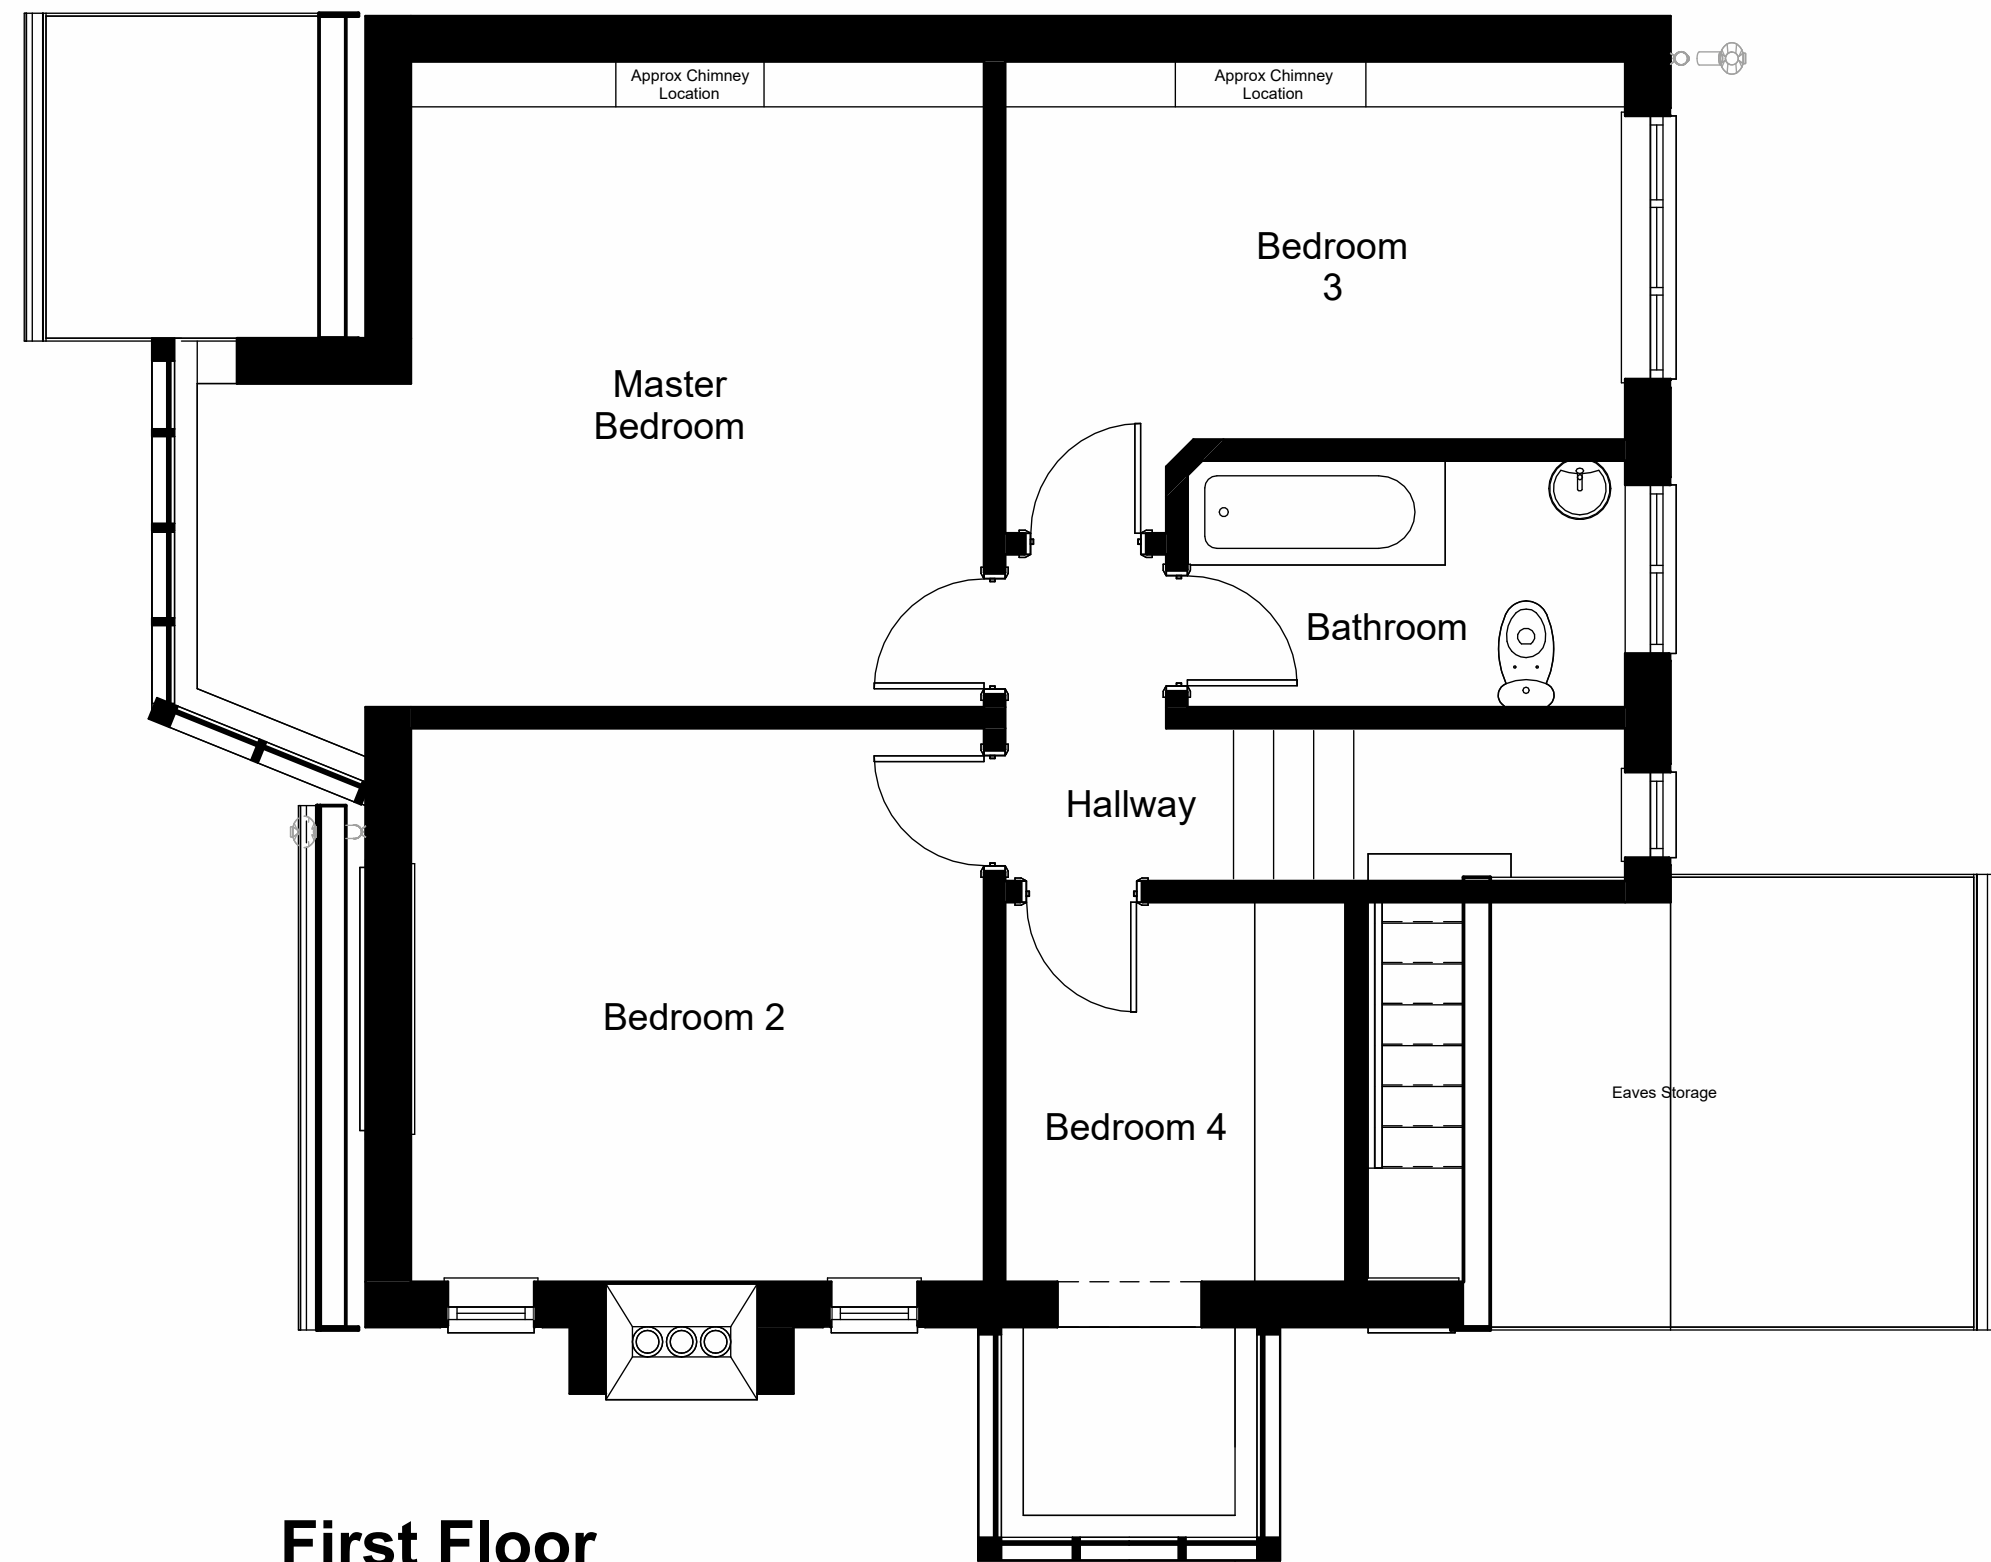

First Floor
1 : 50



South Elevation as Existing
1 : 100



North Elevation as Existing
1 : 100



East Elevation as Existing
1 : 100

rev	description	drawn	auth	date
DO NOT SCALE OFF THIS DRAWING				
ACUMEN Designers & Architects				
acumenarchitects.co.uk		01484 546 000		
Hedderow House, Old Leeds Road, Huddersfield, Huddersfield HD1 1SG				
Client				
MR K AJMAL				
Project				
EXTENSION AND ALTERATIONS AT 2 REINWOOD AVE, LINDLEY				
Project No	Drawing No	Rev		
2787	(100) 01			
Description				
PLANS, ELEVATIONS AND SITE PLAN AS EXISTING				
Scale	Date Drawn	Drawn By	Authorised By	
As indicated	@ A1	24.05.22	AO	JC
Purpose of Issue				
Planning	Building Regs	Tender	Construction	Comment
				Info