




Only figured dimensions should be used.
Scaled dimensions should be checked with the Architect.
This drawing together with the design, is the property and copyright of the Architect and must not be reproduced without written permission

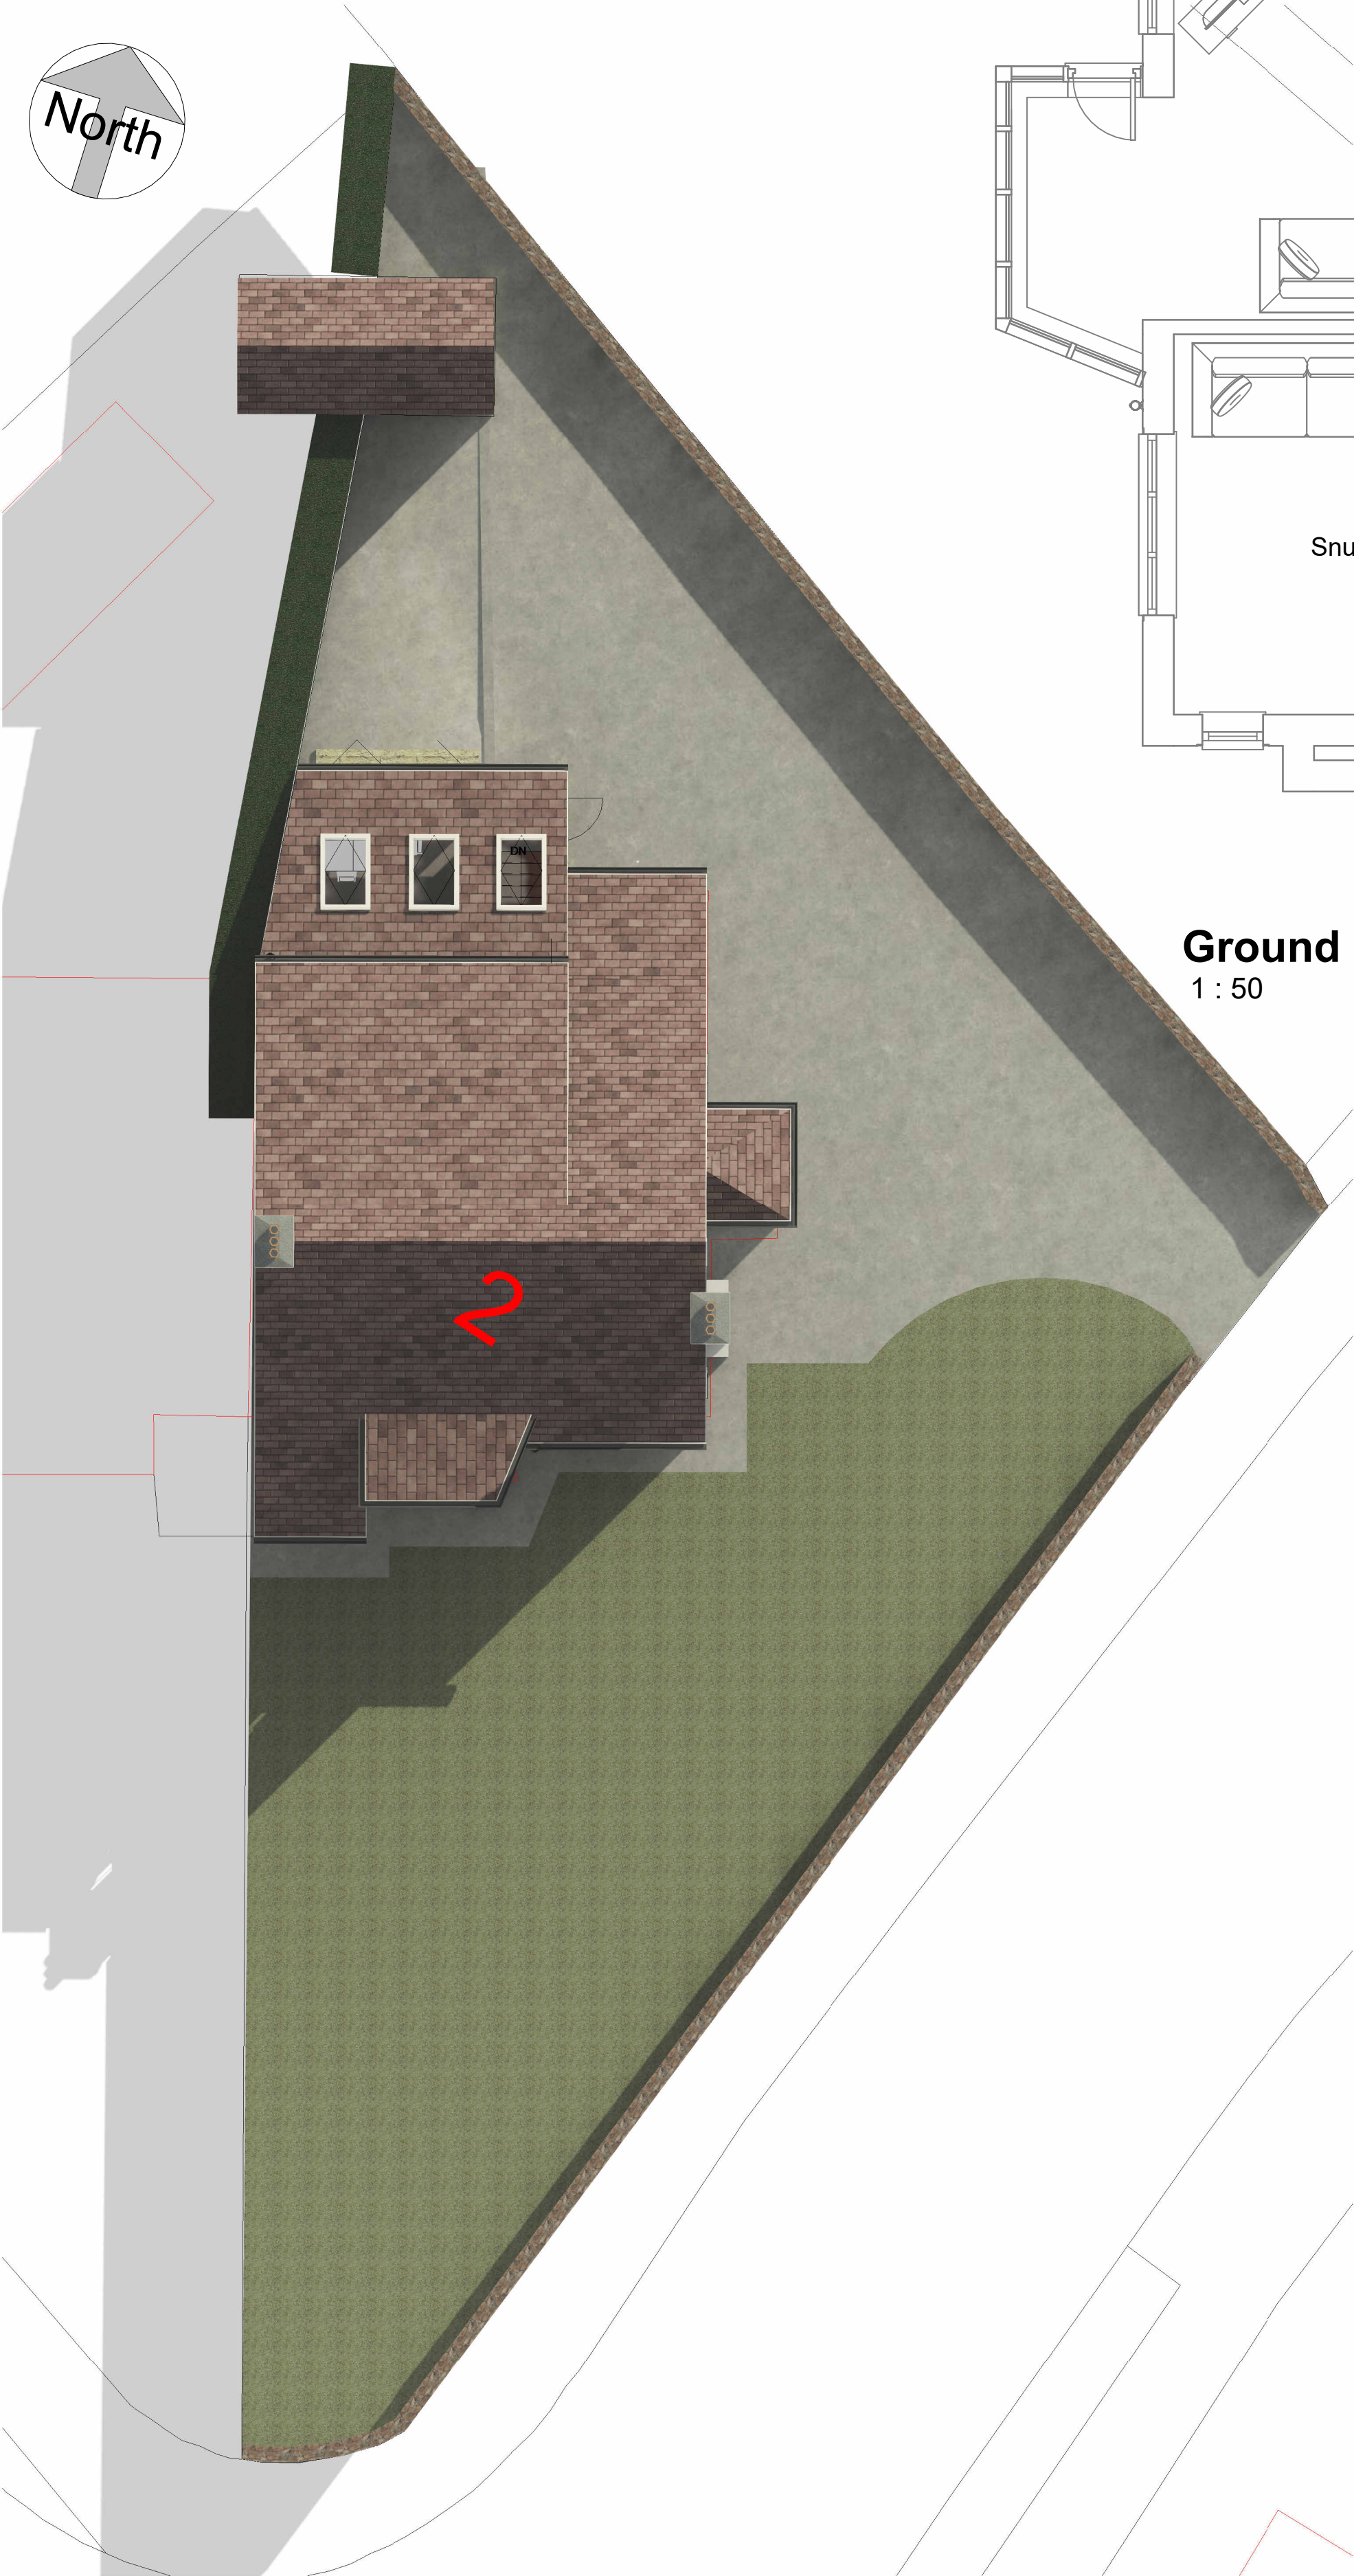

Site as Proposed
1 : 100

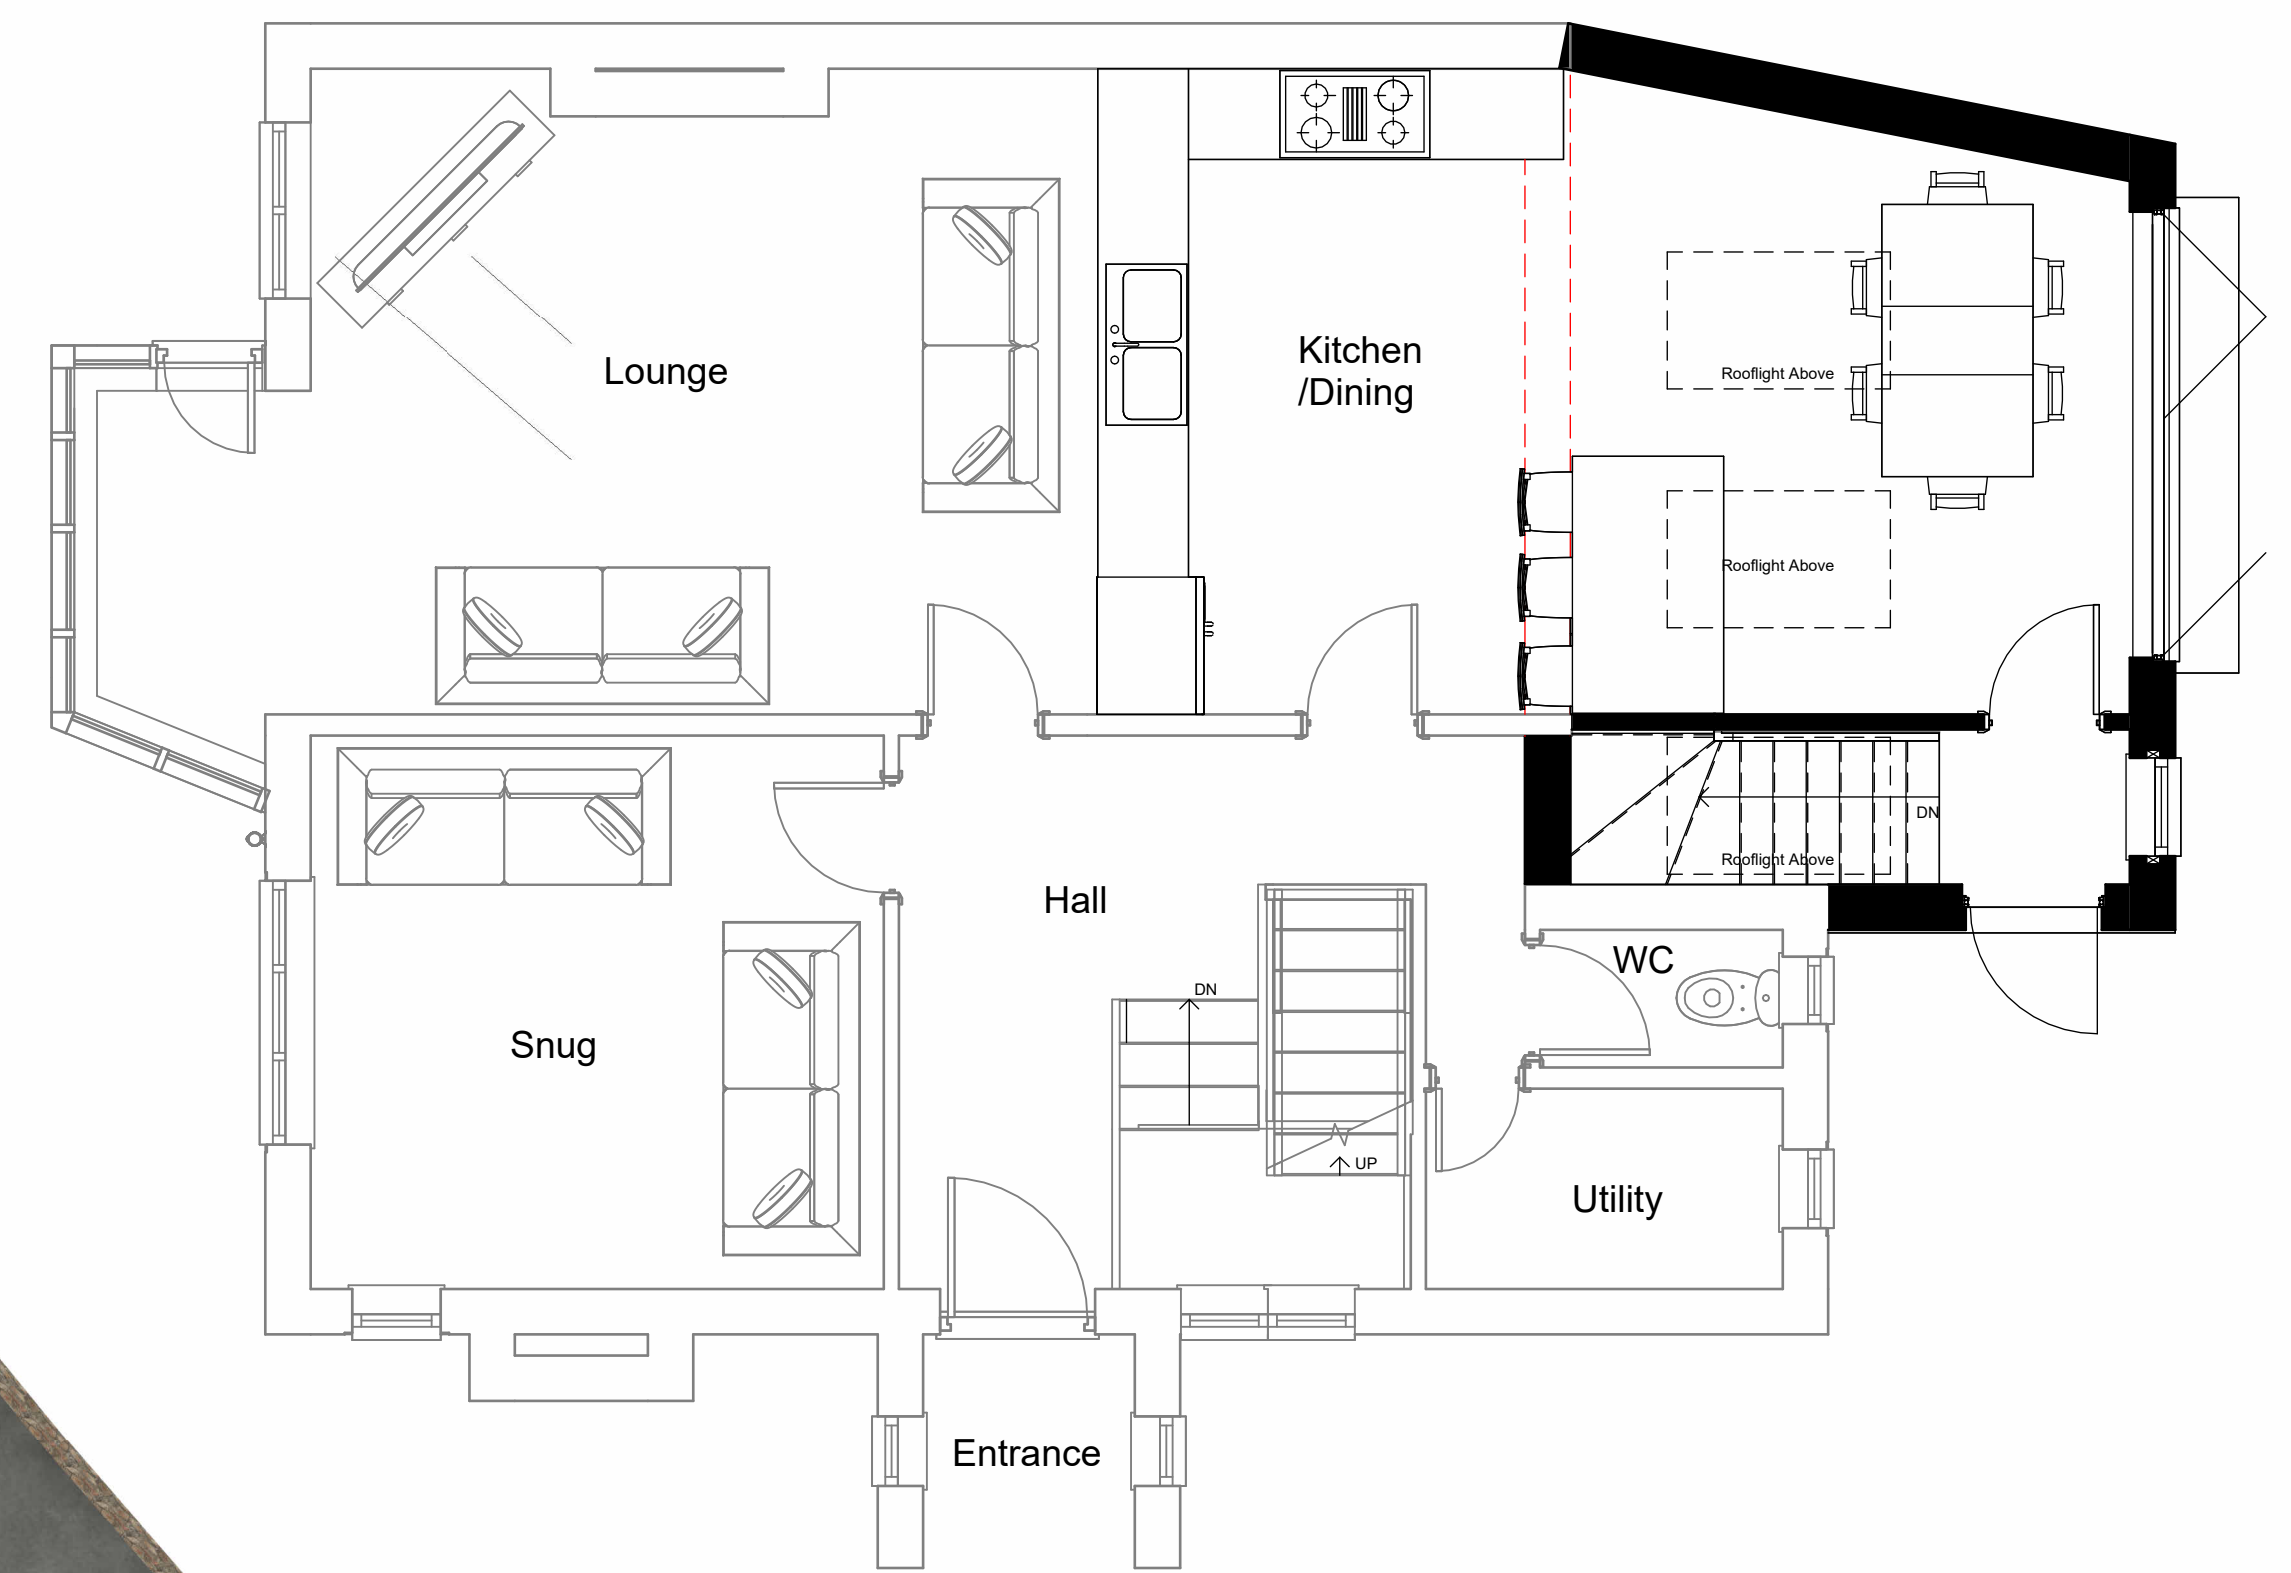


Ground Floor As Proposed
1 : 50

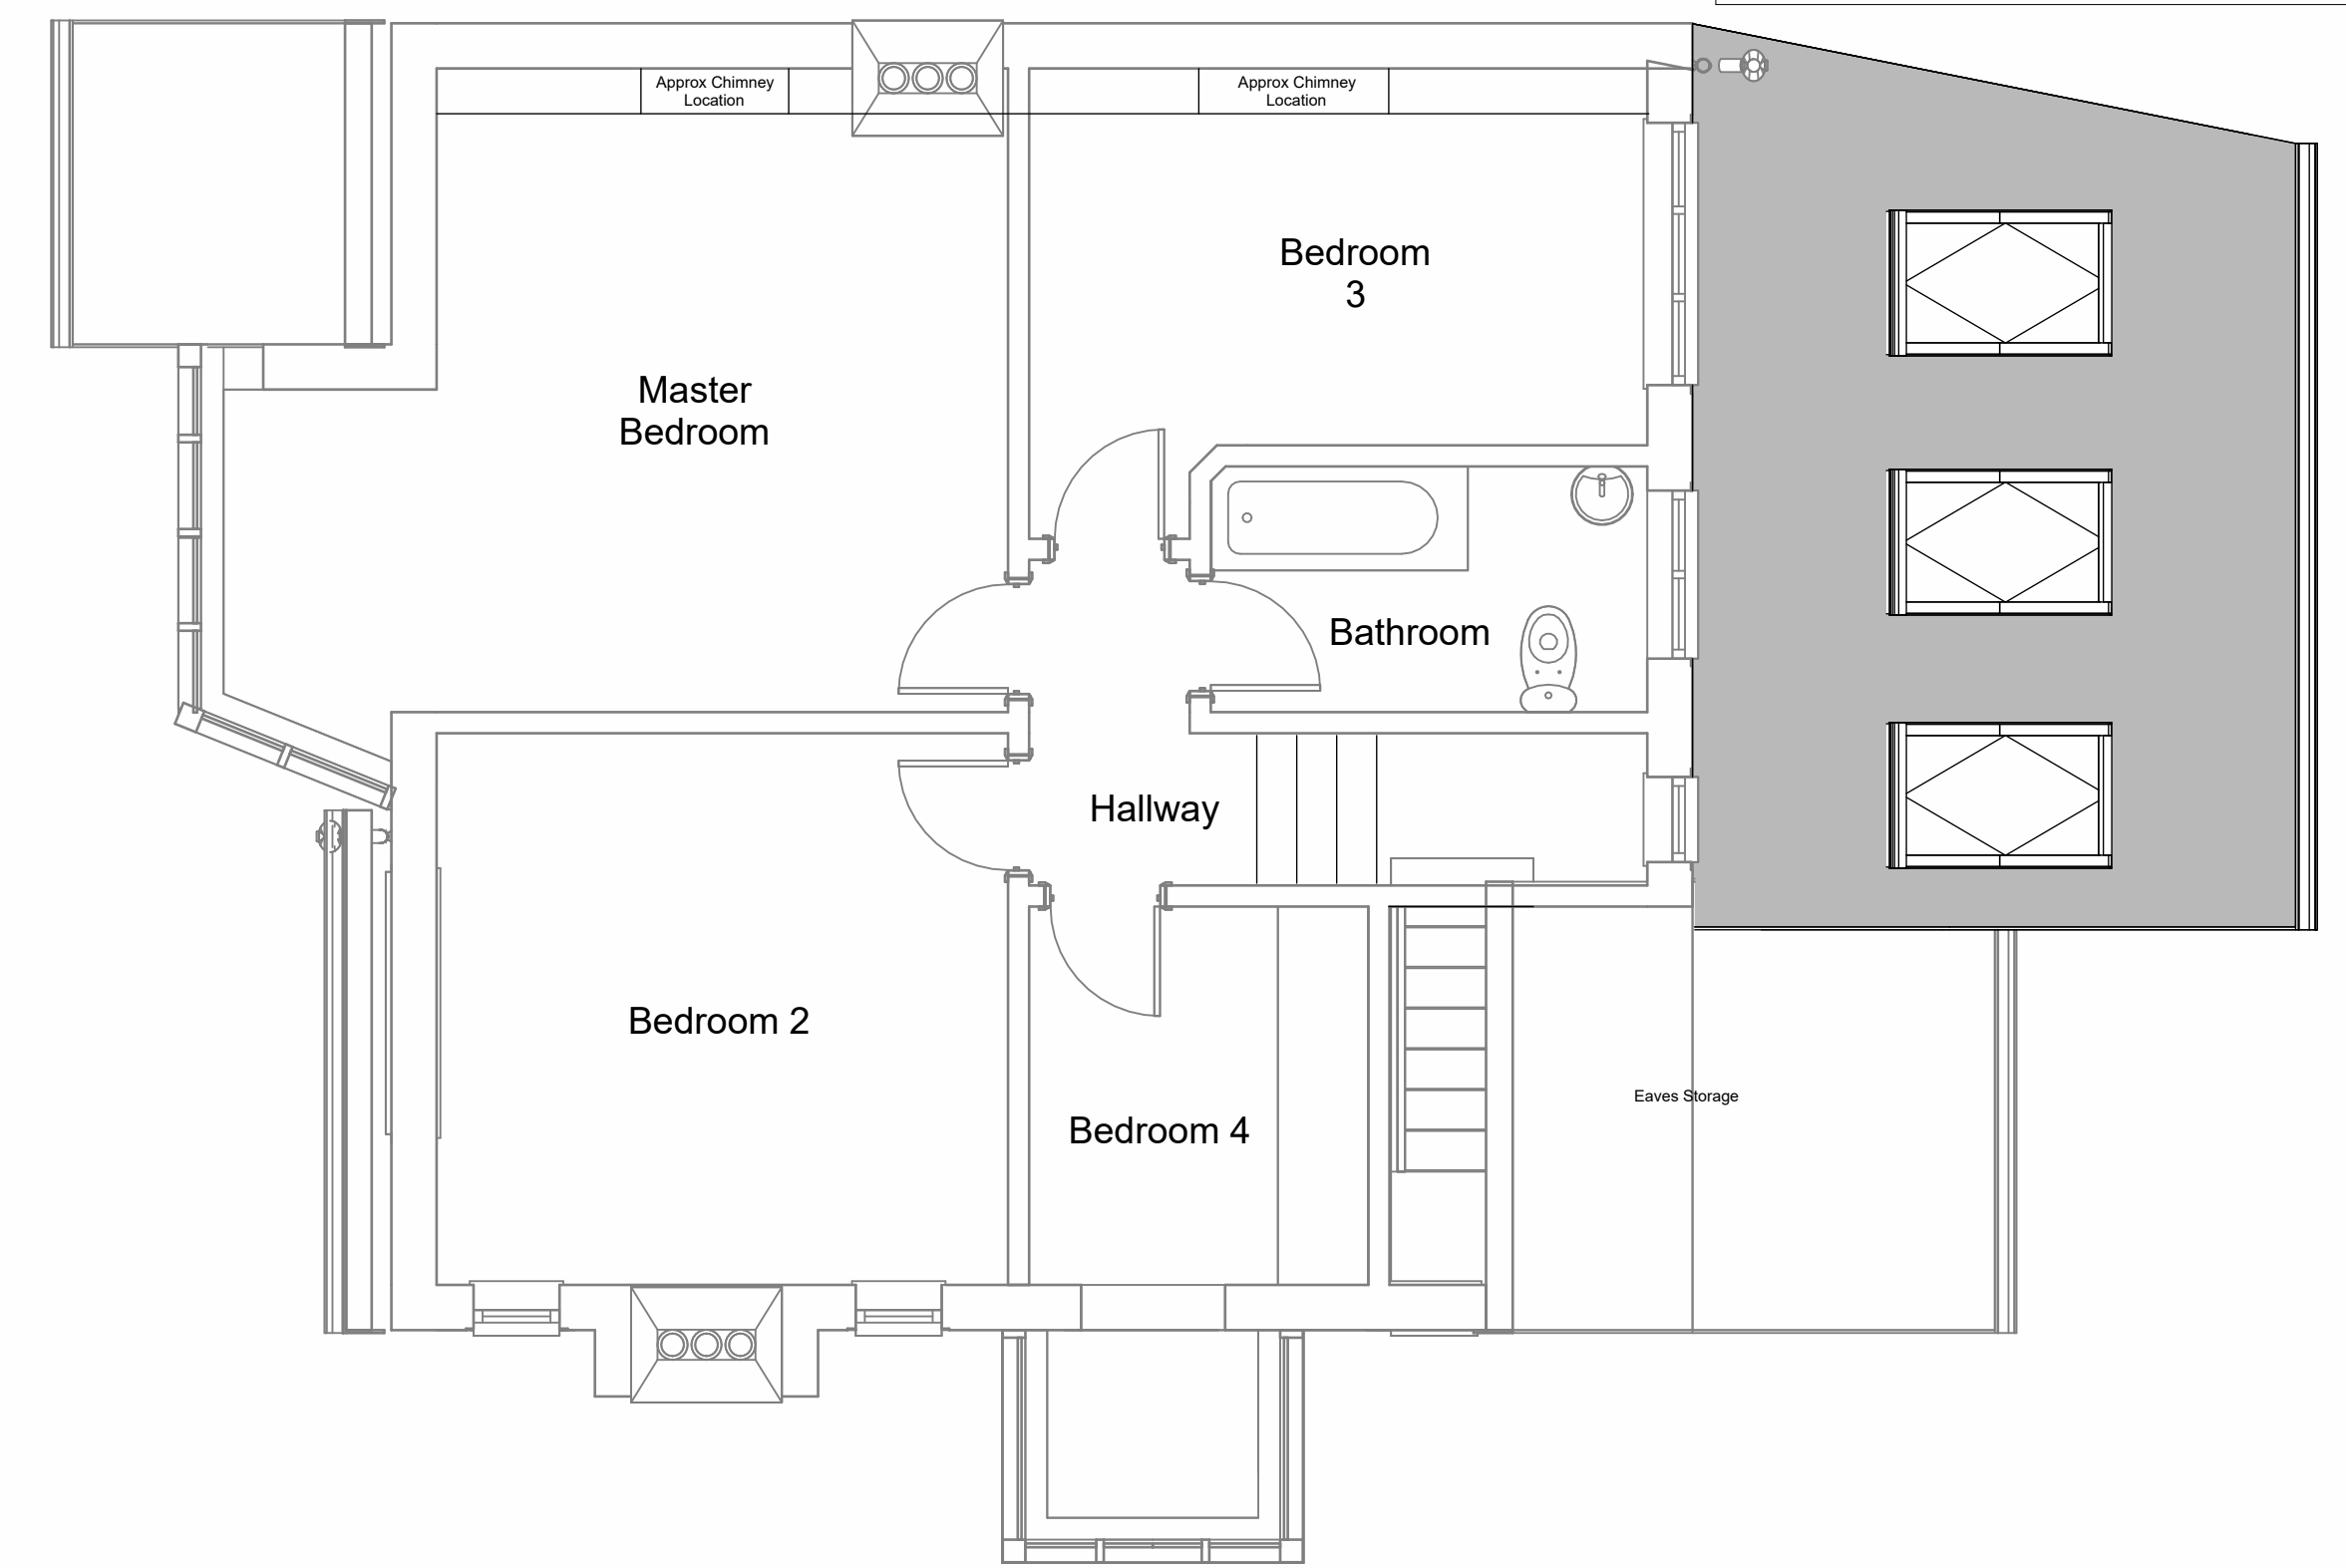

First Floor As Proposed
1 : 50




South Elevation as Proposed
1 : 100

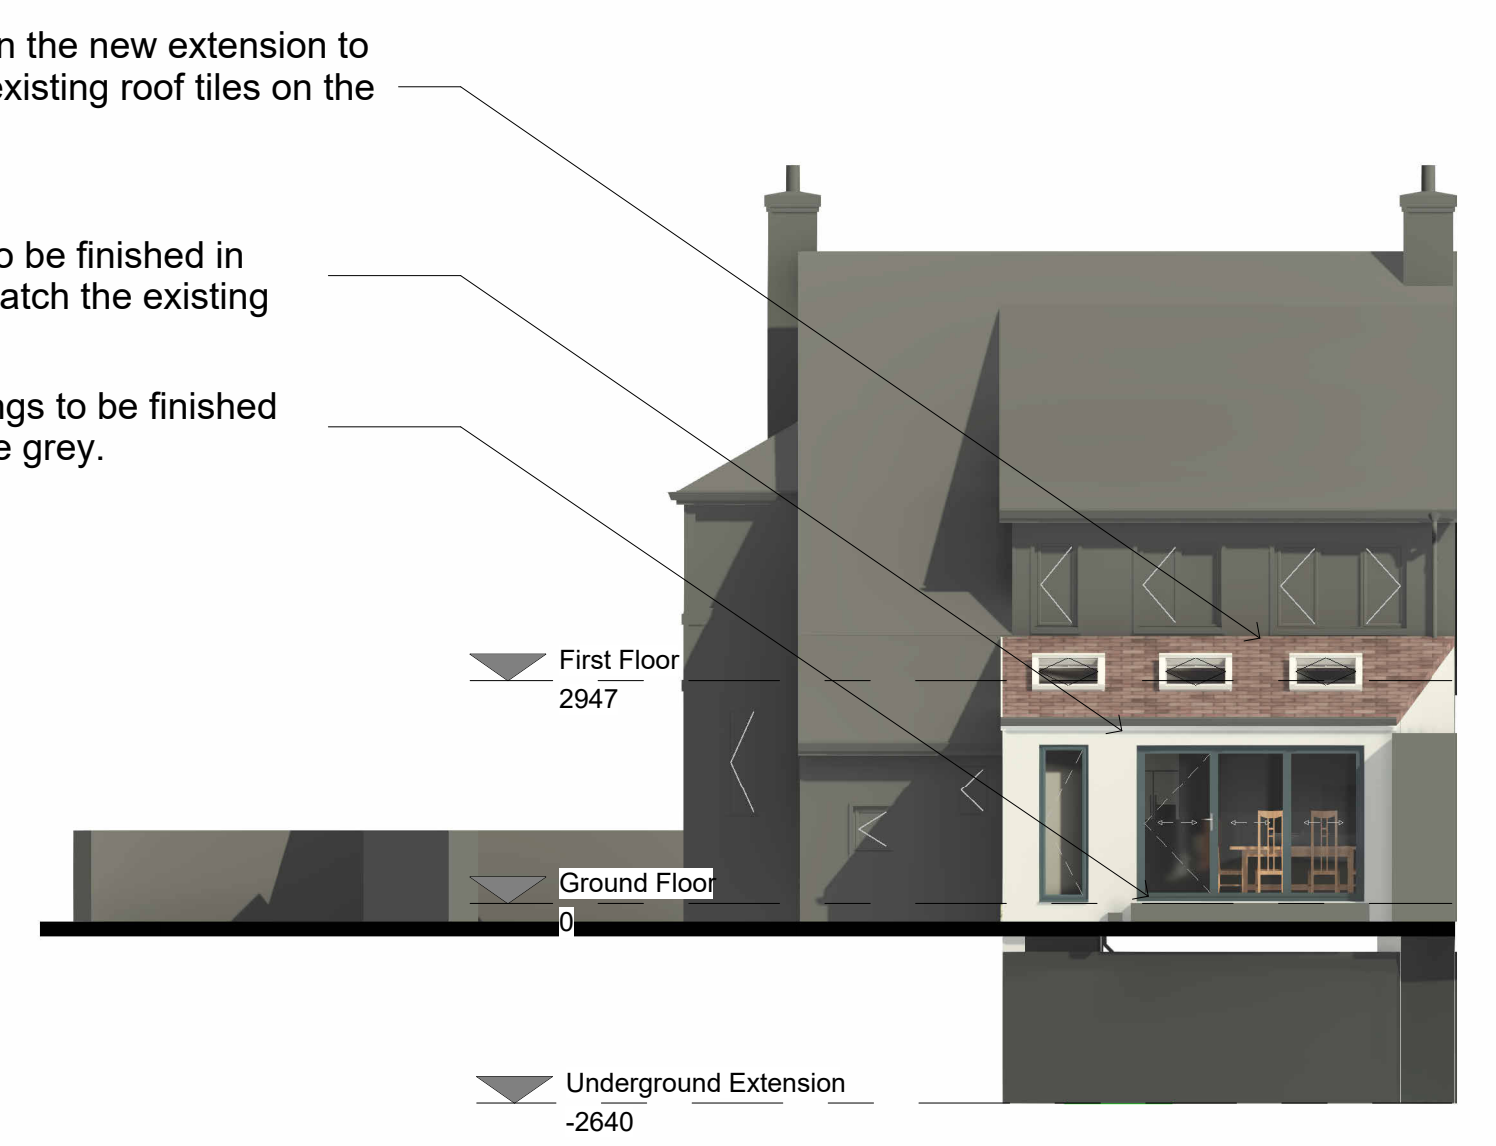

North Elevation as Proposed
1 : 100



East Elevation as Proposed
1 : 100

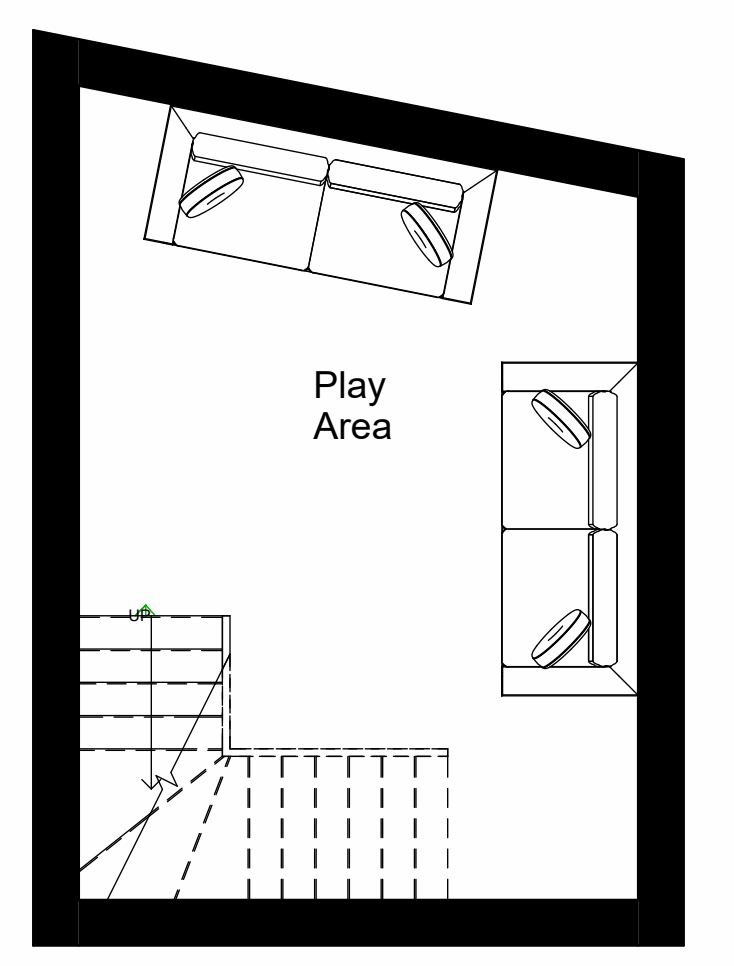

Underground Extension
1 : 50

rev	description	drawn	auth	date
DO NOT SCALE OFF THIS DRAWING				
ACUMEN Designers & Architects acumenarchitects.co.uk01484 546 000 Headrow House, Old Leeds Road, Huddersfield, Huddersfield HD1 1SG				
Client				
MR K AJMAL				
Project				
EXTENSION AND ALTERATIONS AT 2 REINWOOD AVE, LINDLEY				
Project No	Drawing No	Rev		
2787	(100) 02			
Description				
PLANS, ELEVATIONS AND SITE PLAN AS PROPOSED				
Scale	Date Drawn	Drawn By	Authorised By	
As indicated @ A1	24.05.22	AO	JC	
Purpose of Issue				
Planning ☒ Building Regs ☐ Tender ☐ Construction ☐ Comment ☐ Info ☐				