




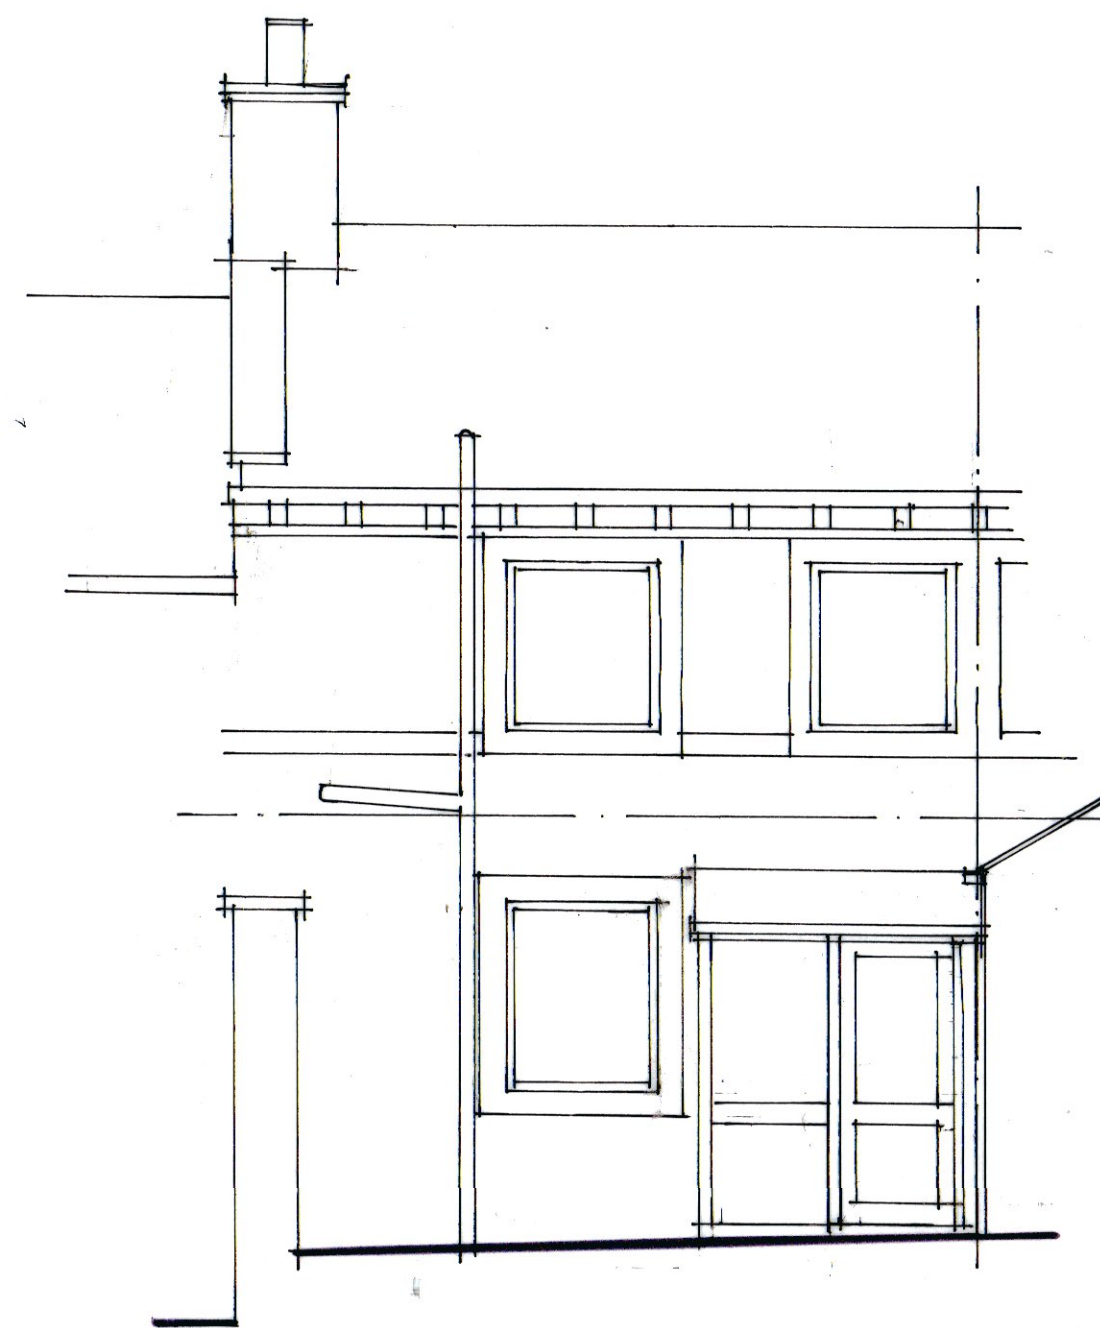


existing west elevation

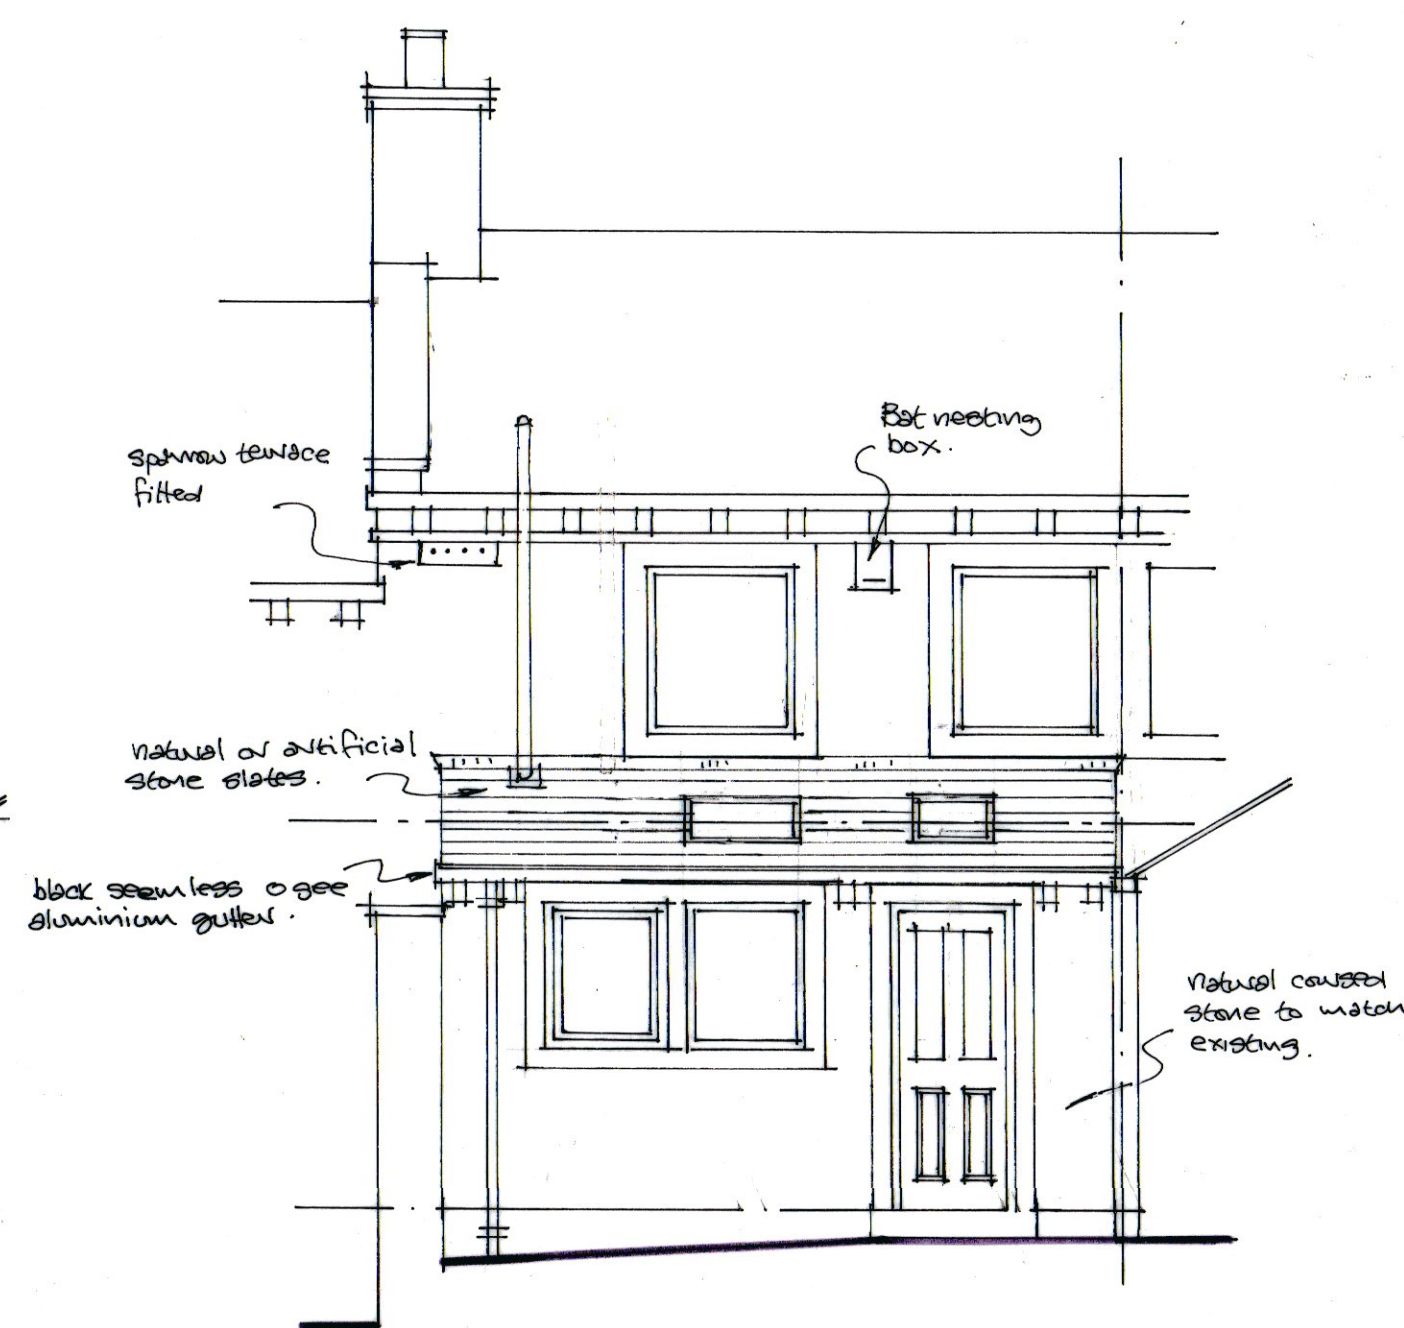


proposed west elevation

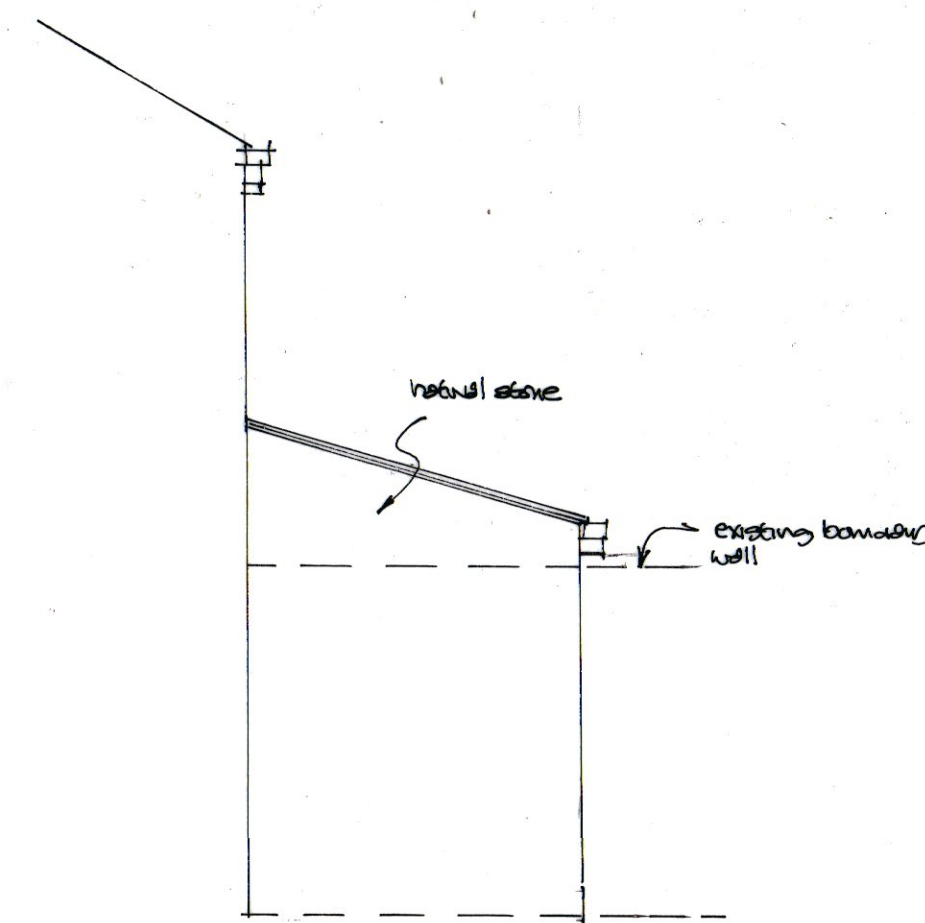


north elevation

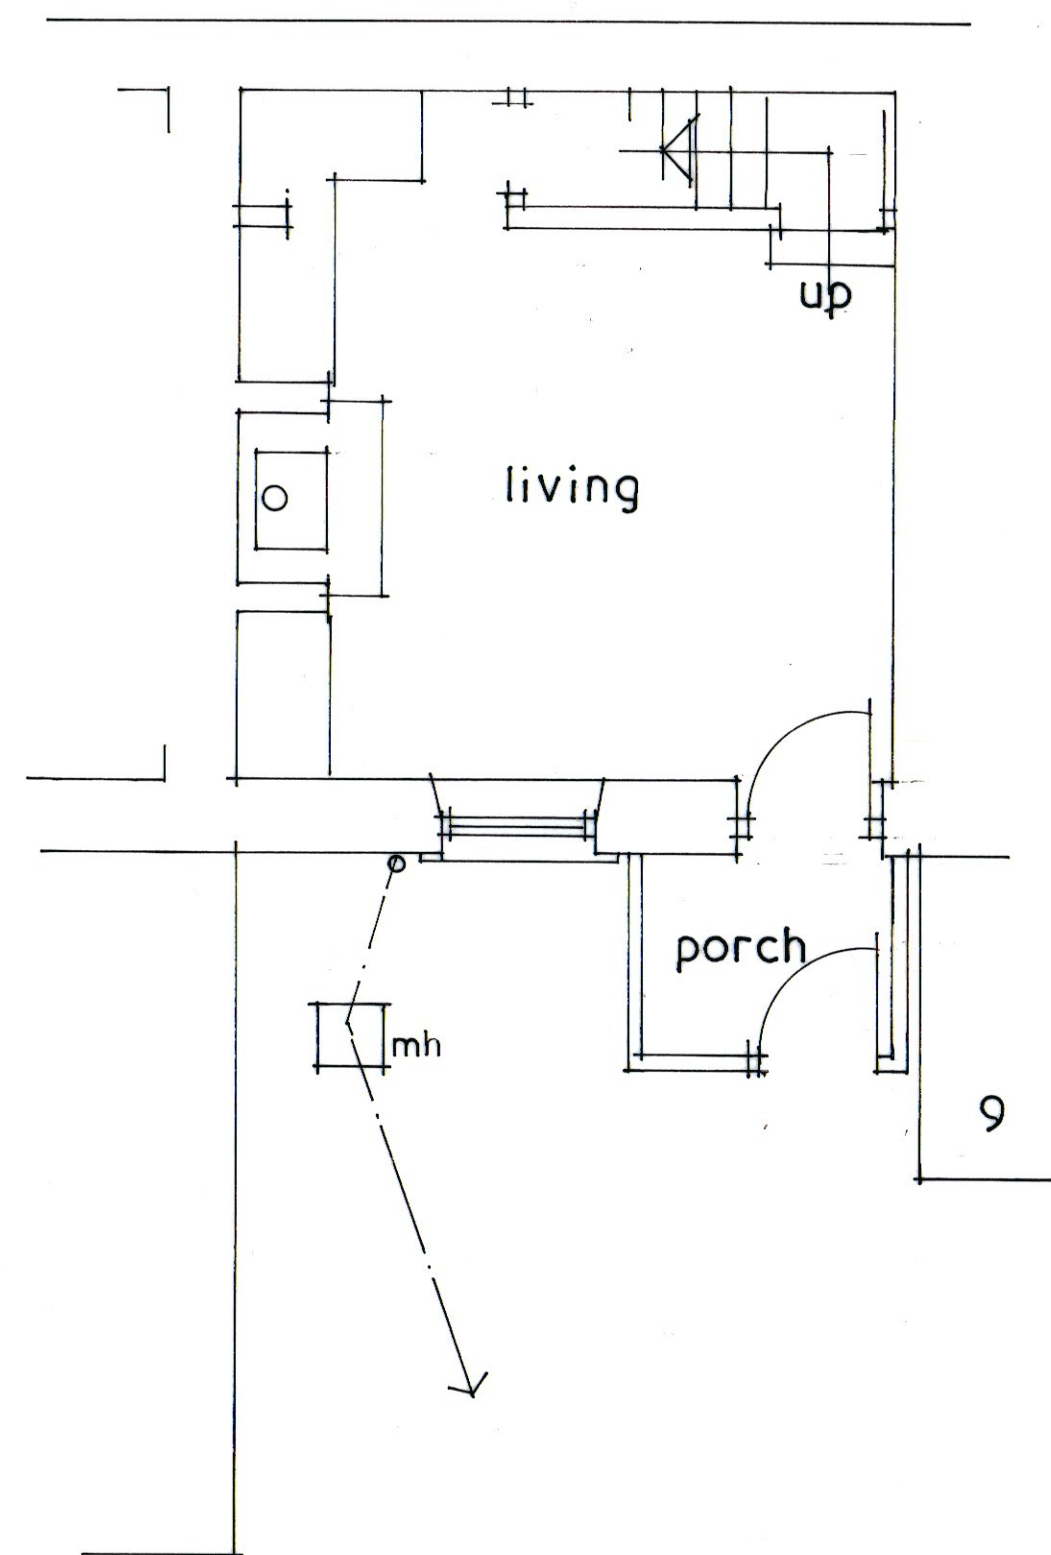

existing ground floor

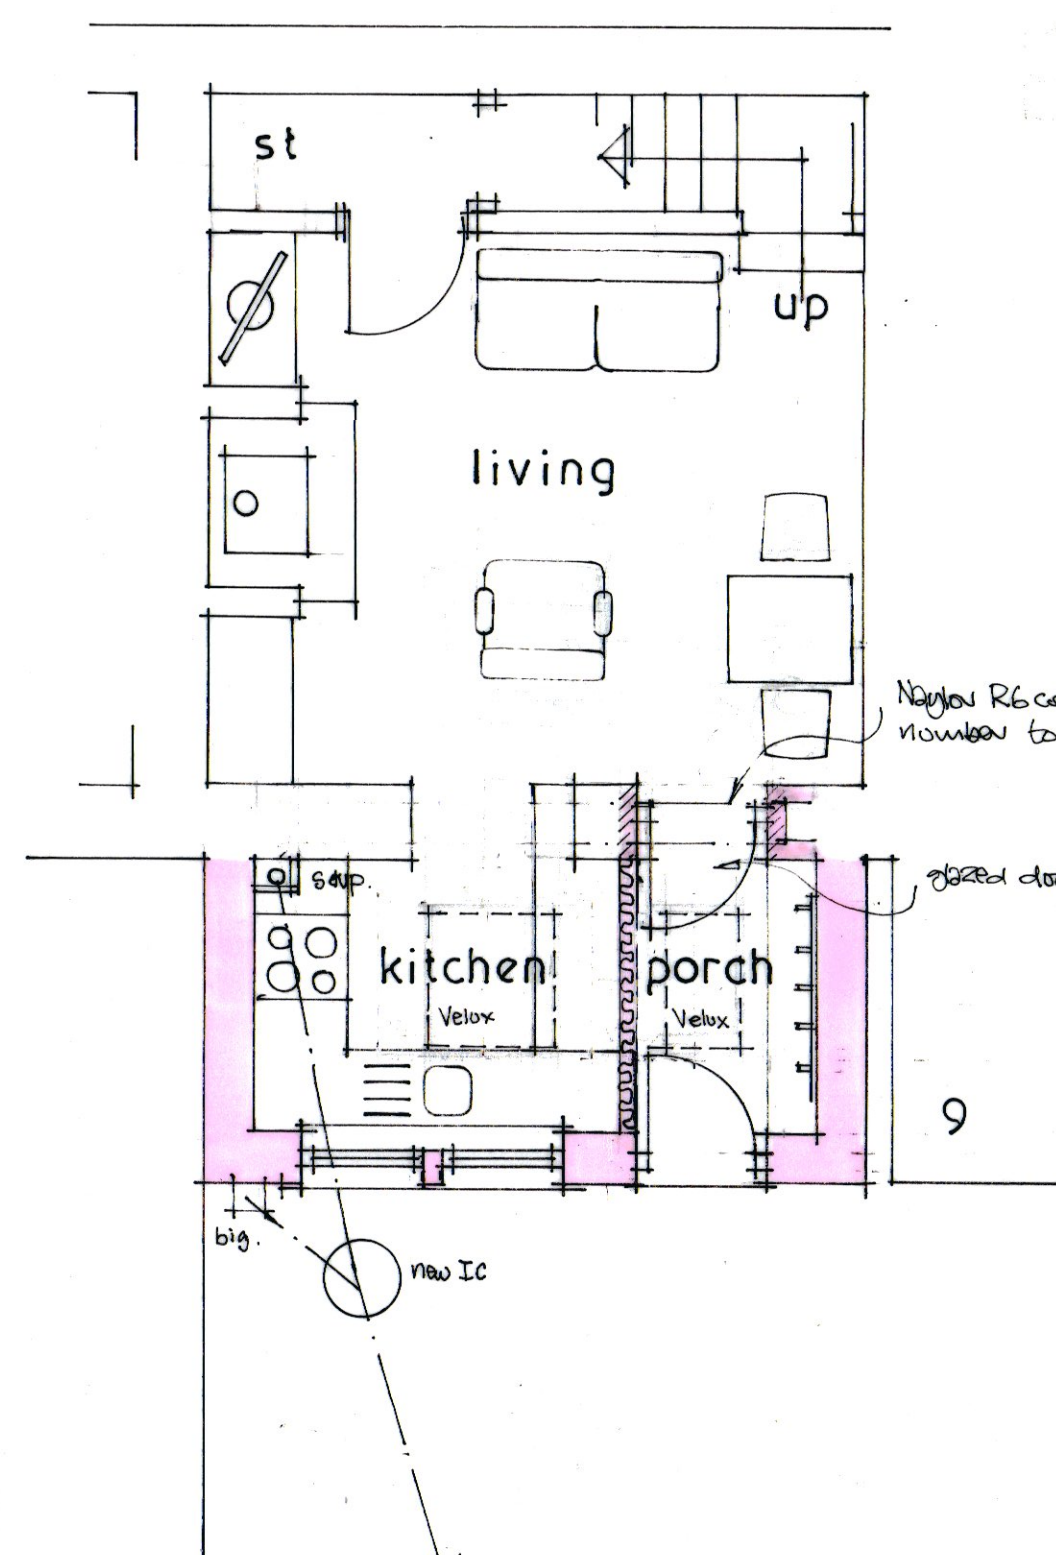

proposed ground floor

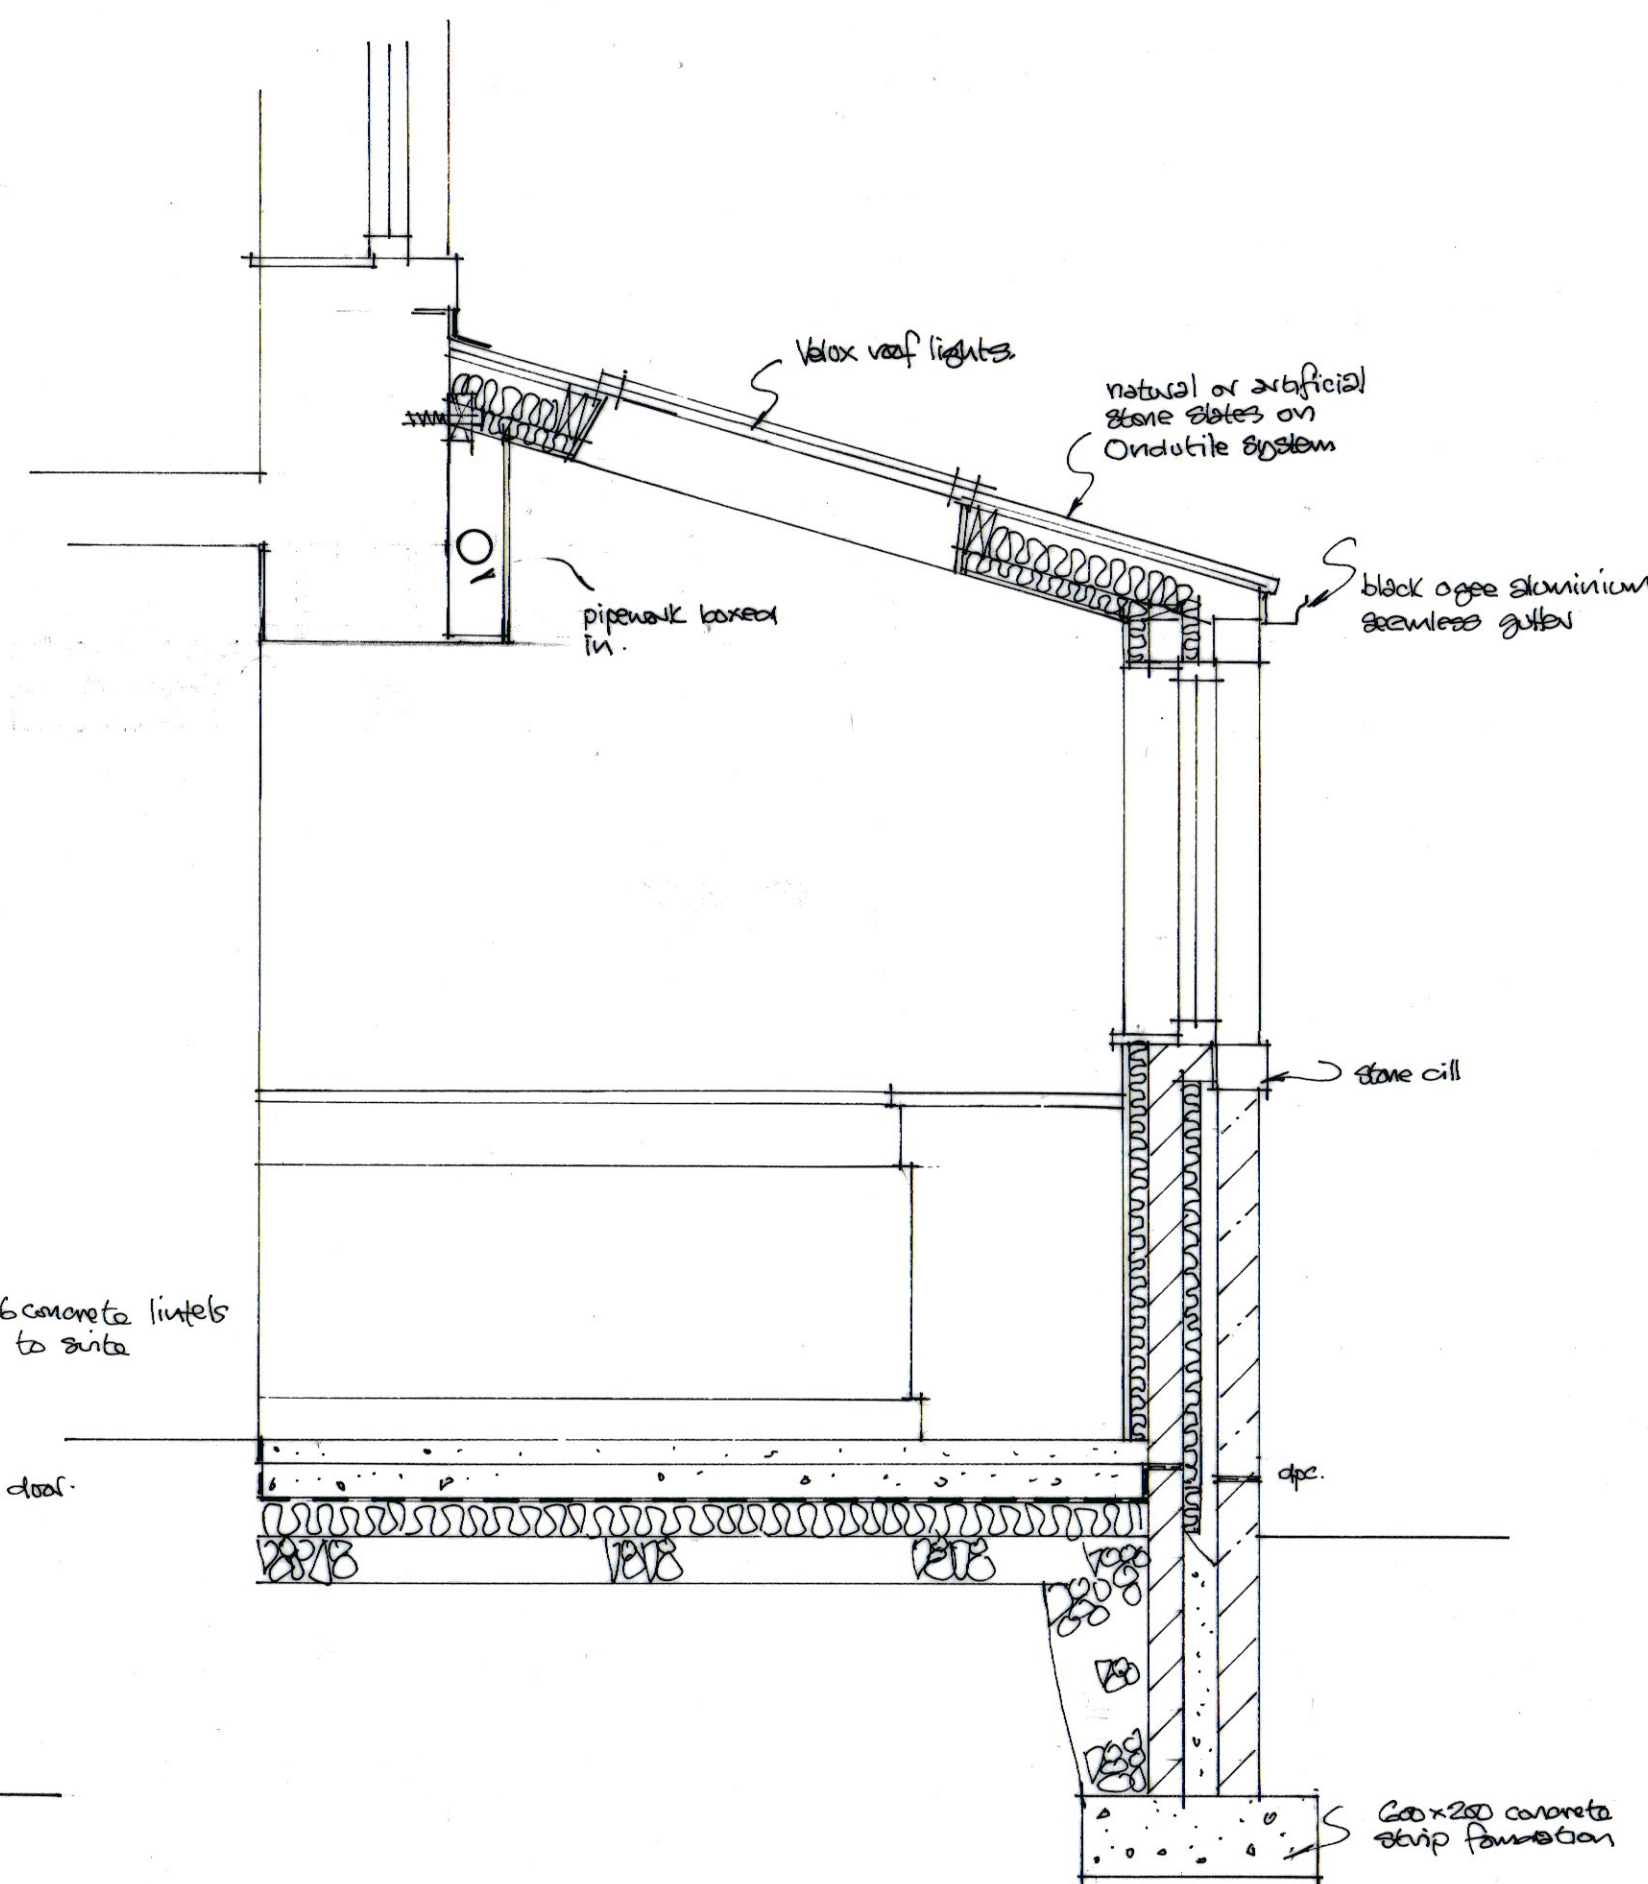

typical cross section 1:20



location plan 1:1250

Revision	Date
All dimensions to be verified on site and the practice informed of any discrepancy.	
Calder Architectural Services Ltd 13 Henry Street Brighouse West Yorkshire HD6 2BL T: 01484 713475	
Peter Howells	
Drawn	Date
	3-2023
Scale	1:50
Proposed single storey front extension at 7 Delph Lane Netherton Huddersfield HD4 7HQ	
Drawing	
Scheme proposals	
Job No.	Drawing No.
	3
Rev.	