



Notes:
1. Setting out to be the responsibility of contractor.
2. Contractor to pay particular attention to pitch of roof and headroom at stairs.
3. Any discrepancies to be reported to Colne Valley Design.

0m Scale 1:50 4m
0m Scale 1:100 8m
0m Scale 1:200 16m
0m Scale 1:500 40m
0m Scale 1:1250 100m


(When to scale of original plan bar = 8cm)

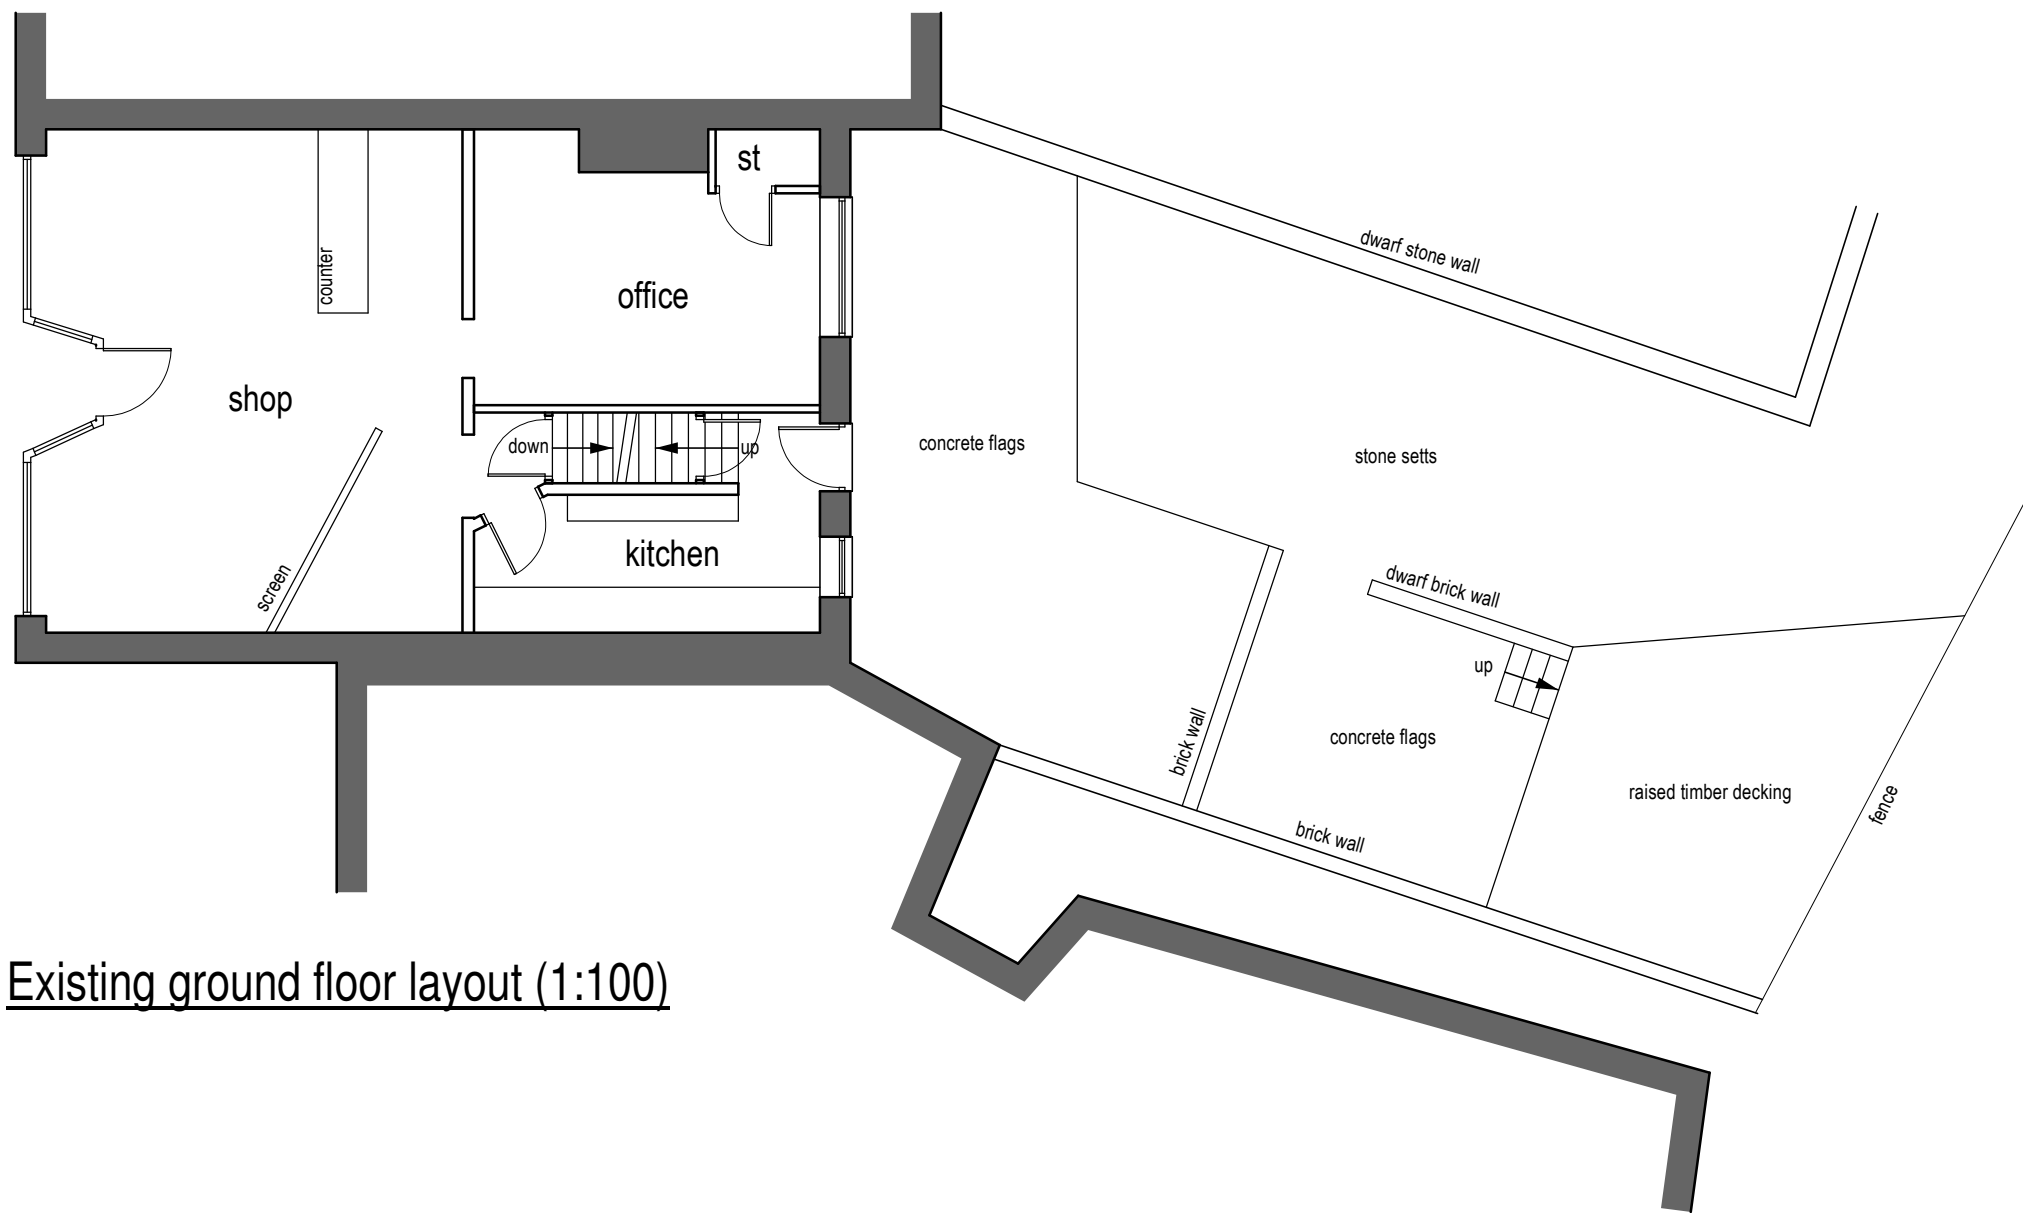

Existing ground floor layout (1:100)

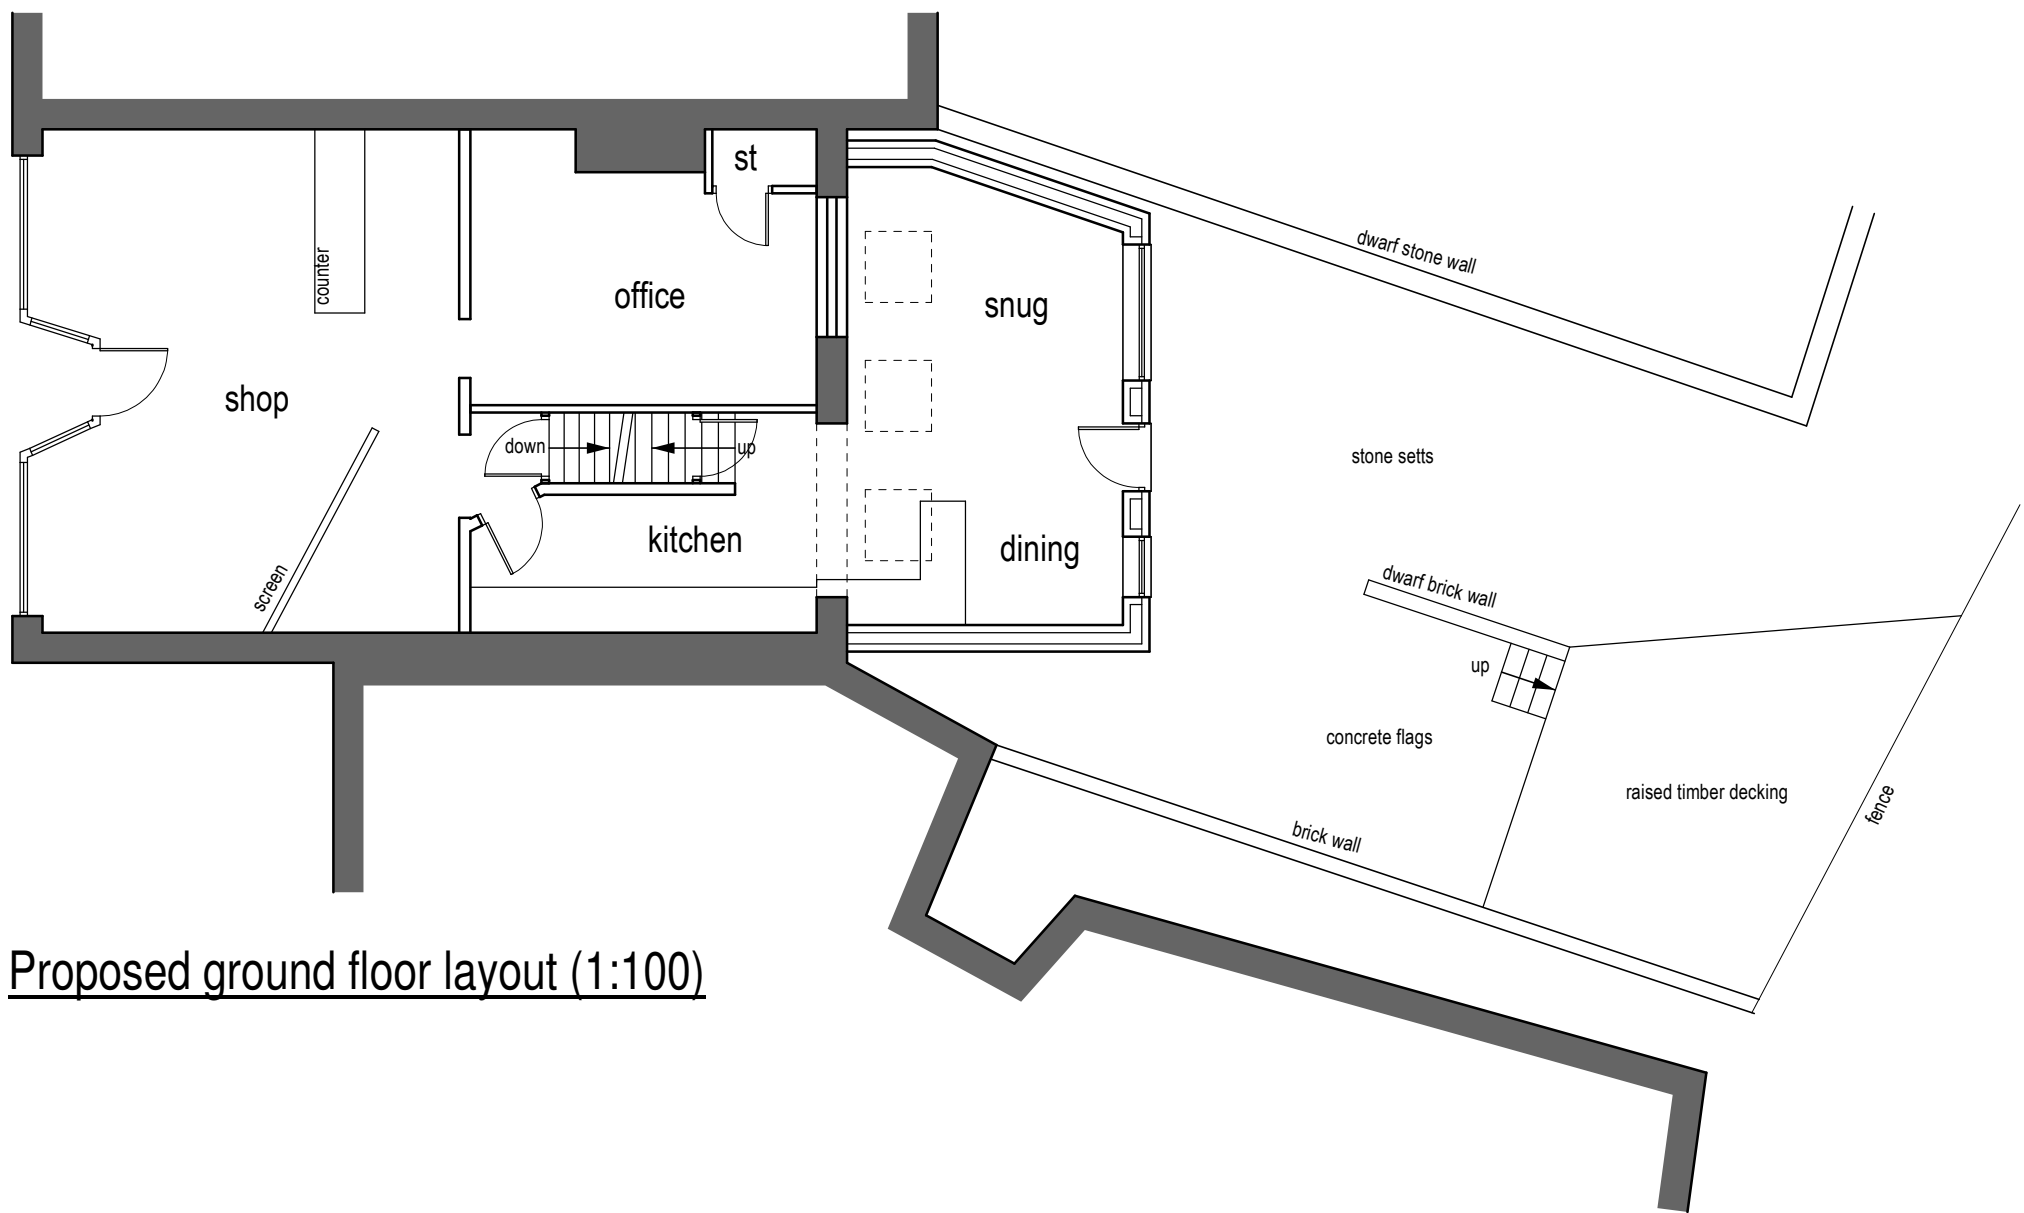


Proposed ground floor layout (1:100)

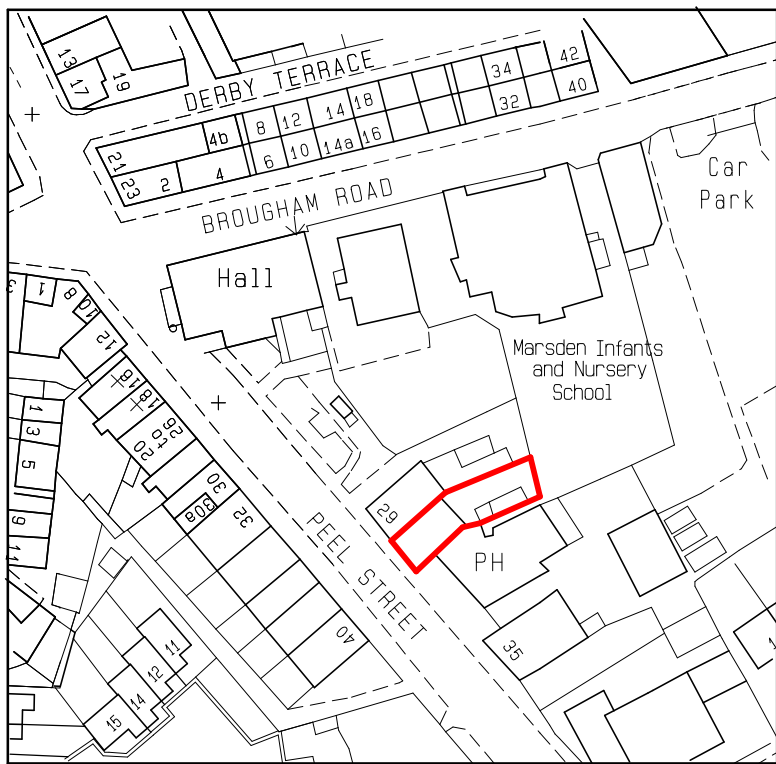

Location plan (1:1250)



Existing rear elevation (1:100)

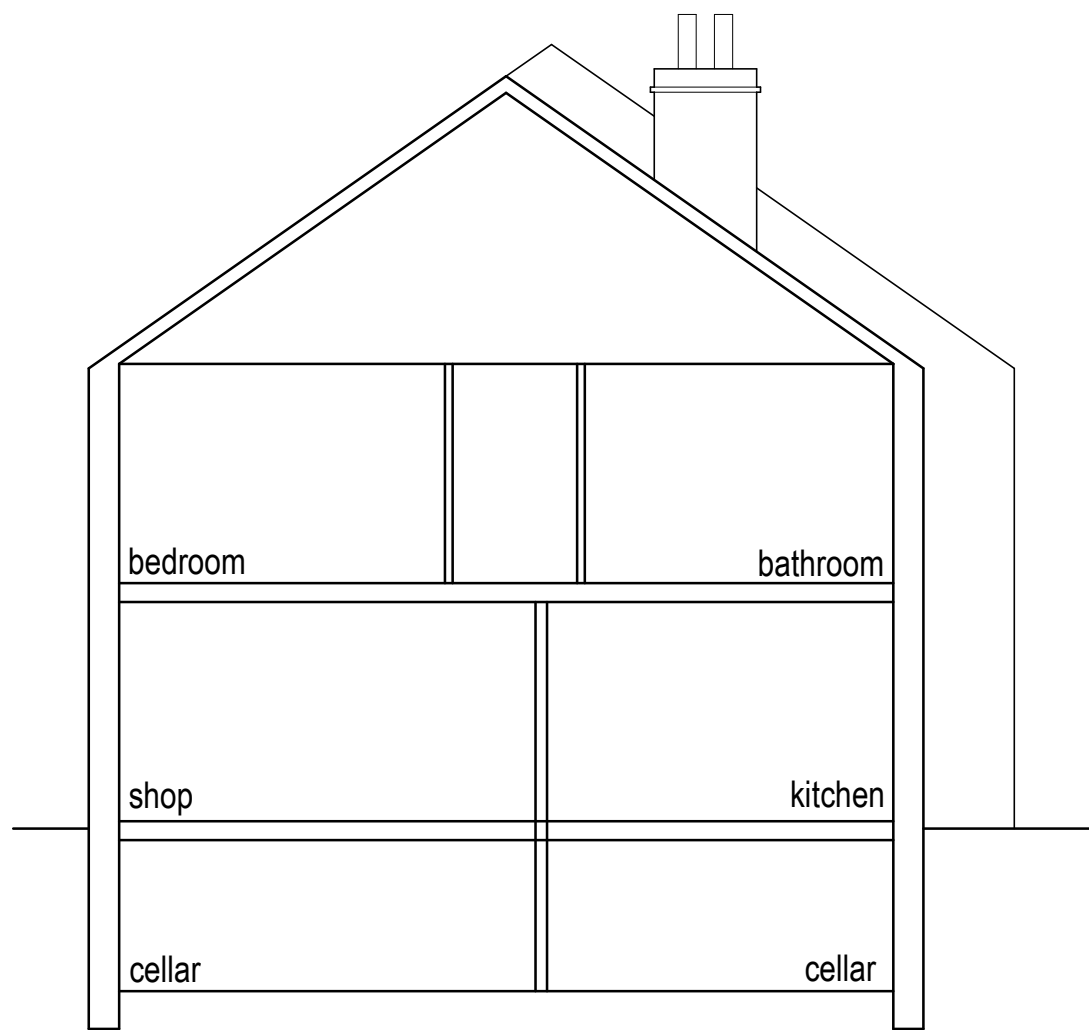


Existing sectional elevation (1:100)




Block plan (1:50)



Proposed rear elevation (1:100)

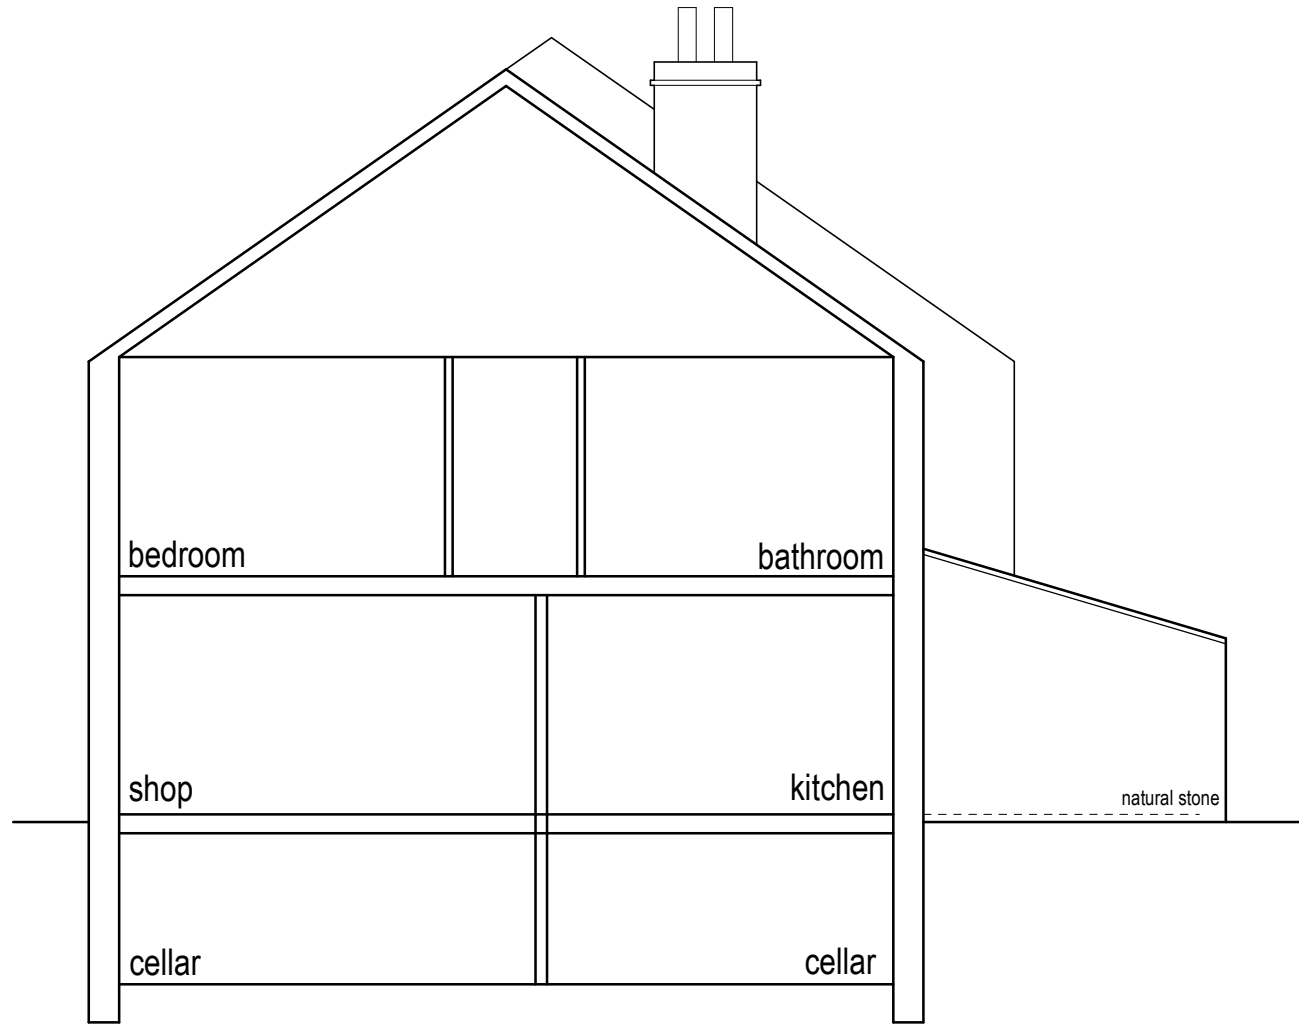

Proposed sectional elevation (1:100)

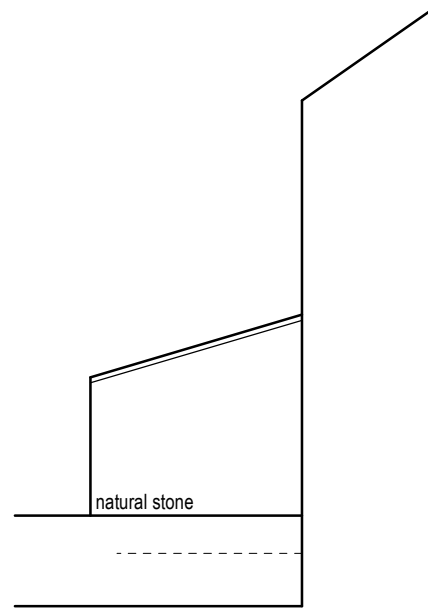

Proposed side elevation (1:100)



Colne Valley Design
8 Meadow Lane
Slaithwaite
Huddersfield HD7 5EX

Tel: 01484 842097
Mobile: 07867 803312
E-mail: mitchell@sghomes.co.uk

Proprietor: S.A. Mitchell (A/CIOB)

Project
Proposed rear extension.

For
Mr & Mrs P Southwell.

Address
31 Peel Street
Marsden
HD7 6BW.

Title
Planning Drawing.

Job No.
23 J 14.

Drawing number
01.

Date
March 2023.