


IF IN ANY DOUBT PLEASE ASK THE ARCHITECT FOR CLARIFICATION.
DO NOT SCALE FROM DRAWING. ALL DIMENSIONS TO BE CHECKED ON SITE.
THE COPYRIGHT FOR THESE DRAWINGS REMAINS THE PROPERTY OF THE ARCHITECT. THEY MUST NOT BE REPRODUCED IN ANY WAY WITHOUT THE ARCHITECTS PRIOR WRITTEN CONSENT.



SOUTH EAST STREET ELEVATION



NORTH WEST ELEVATION

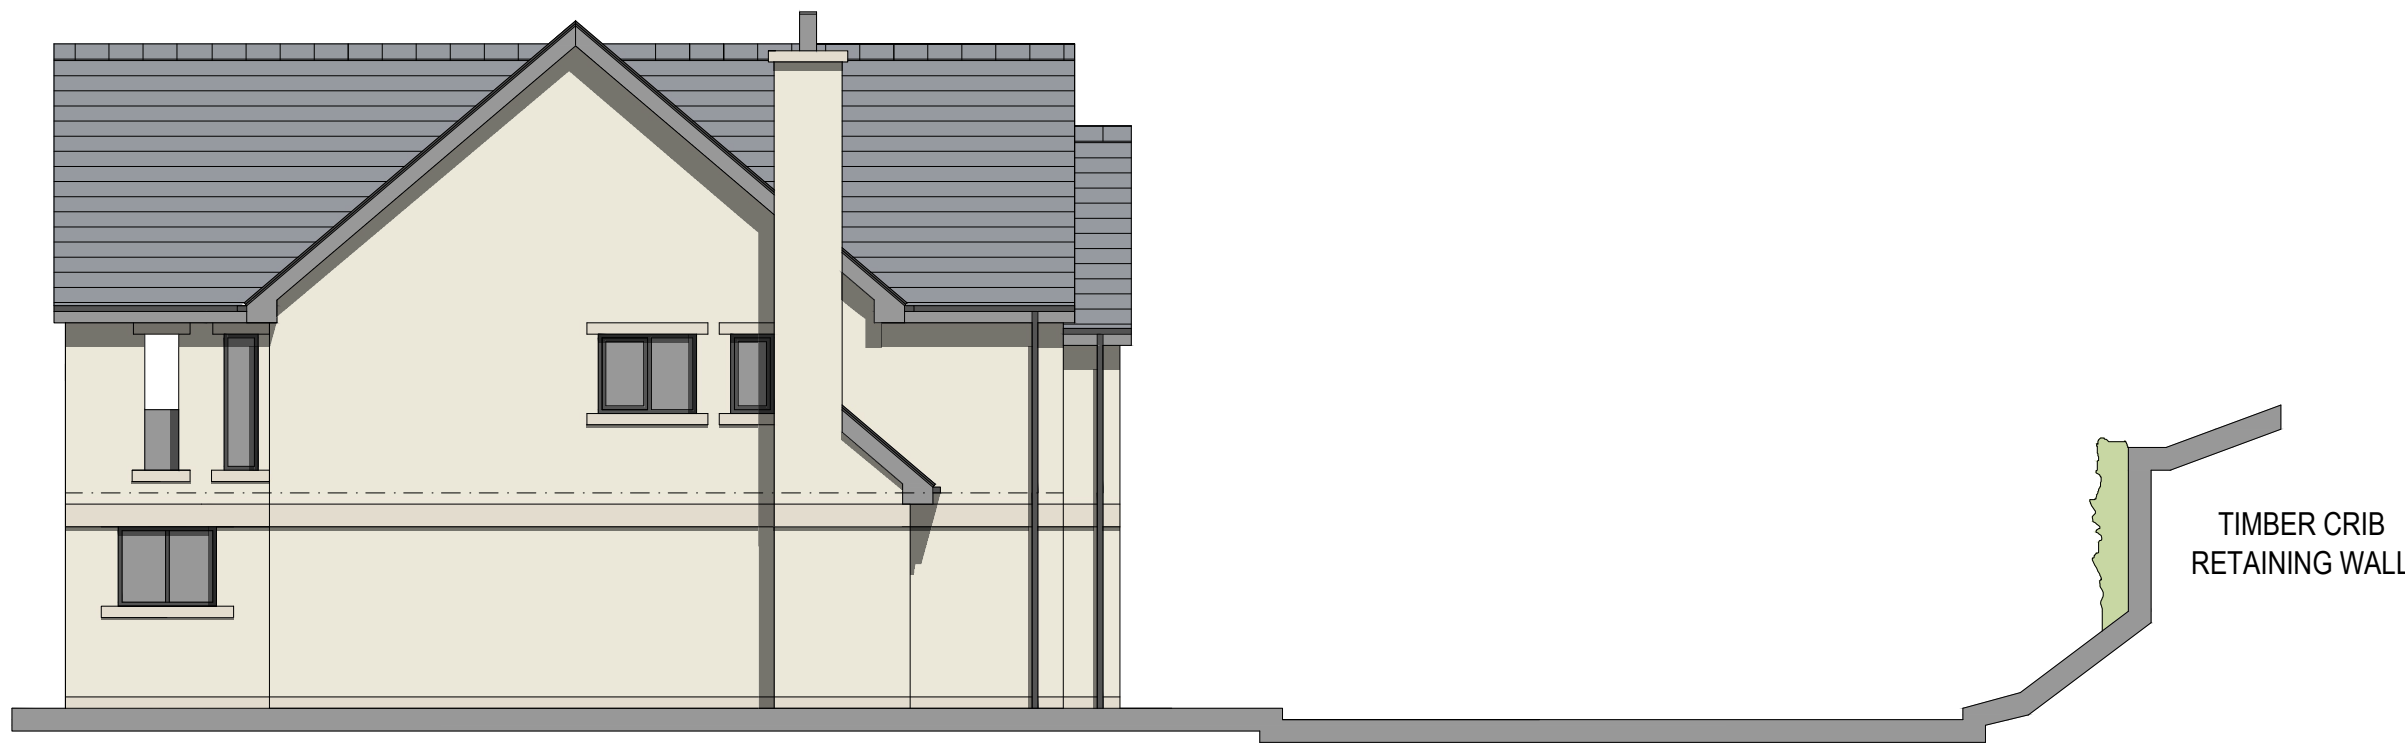


PLOT 2

DRIVEWAY

SECTION THROUGH DRIVEWAY TURNING AREA



SITE PERSPECTIVE

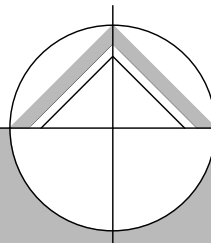

northern design
partnership

Chartered Architects
The Chapel, Millmoor Road,
Meltham, Holmfirth, HD9 5JU

www.northerndesignpartnership.co.uk
Instagram: @northerndesignp
Telephone: (01484) 854848

client	JOEL CARTER AND MOLLY TOWNEND		
project	RESIDENTIAL DEVELOPMENT DEEP LANE MILNSBRIDGE HUDDERSFIELD		
drawing	SITE ELEVATIONS		
revision	notes	date	drawn
*	*	*	*
scale :	1:100 AT A1	05.23	PB
project no.	drawing no.	revision	
2258	04	-	