


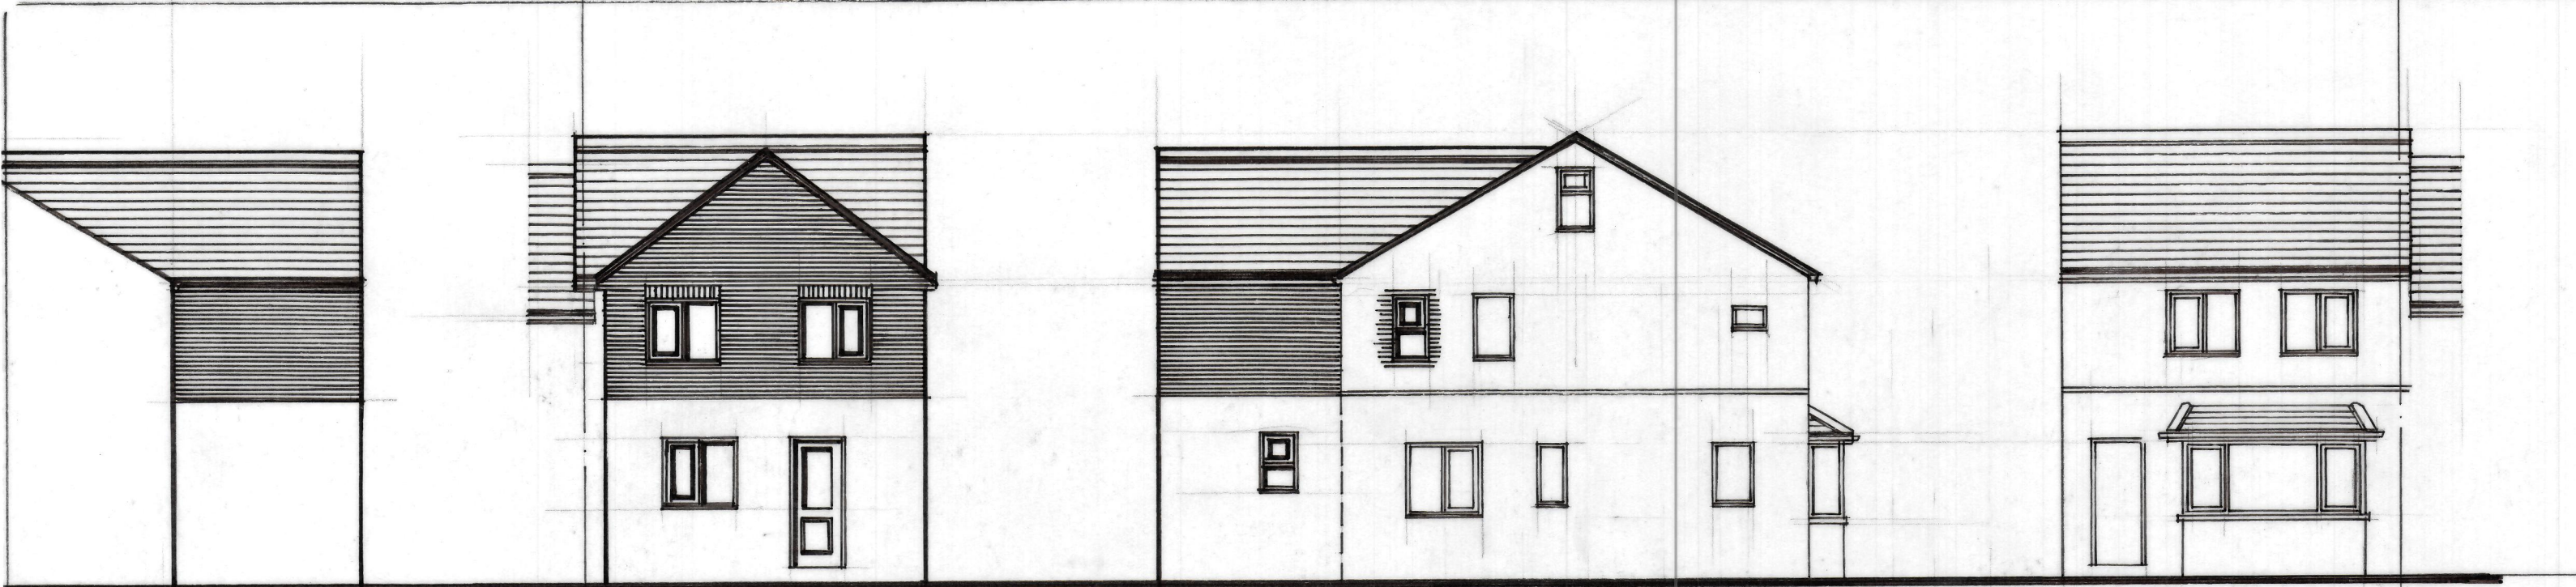


SIDE ELEVATION


REAR ELEVATION

SIDE ELEVATION


FRONT ELEVATION

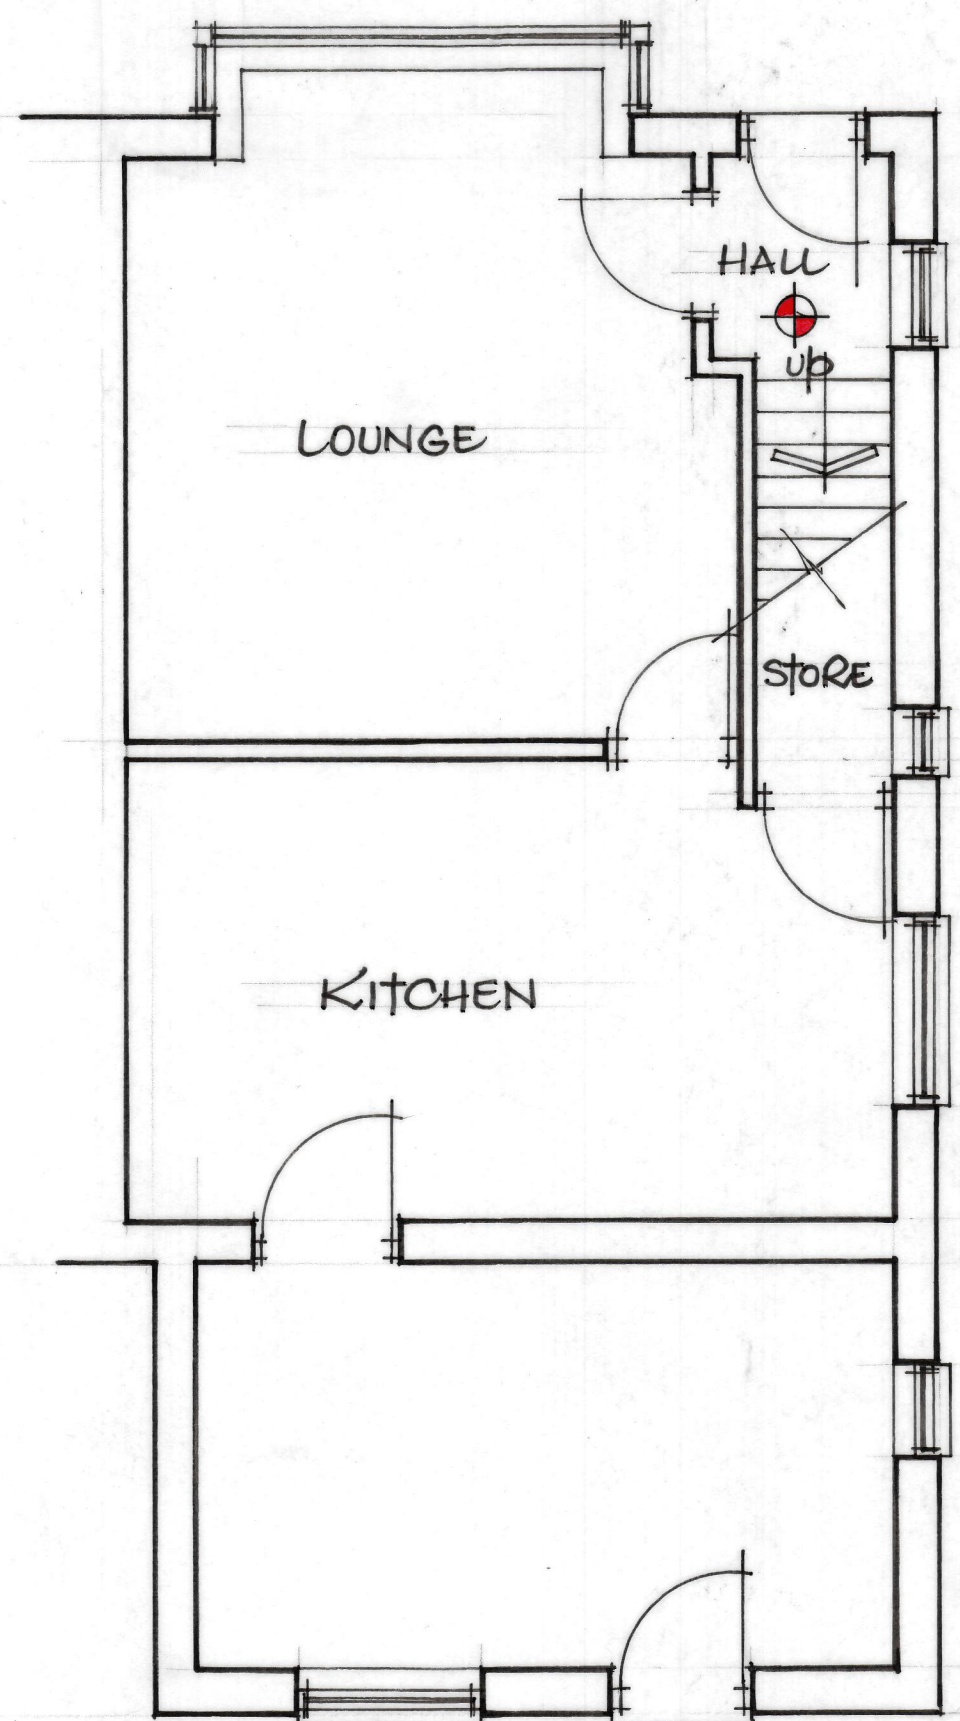

GROUND FLOOR plan

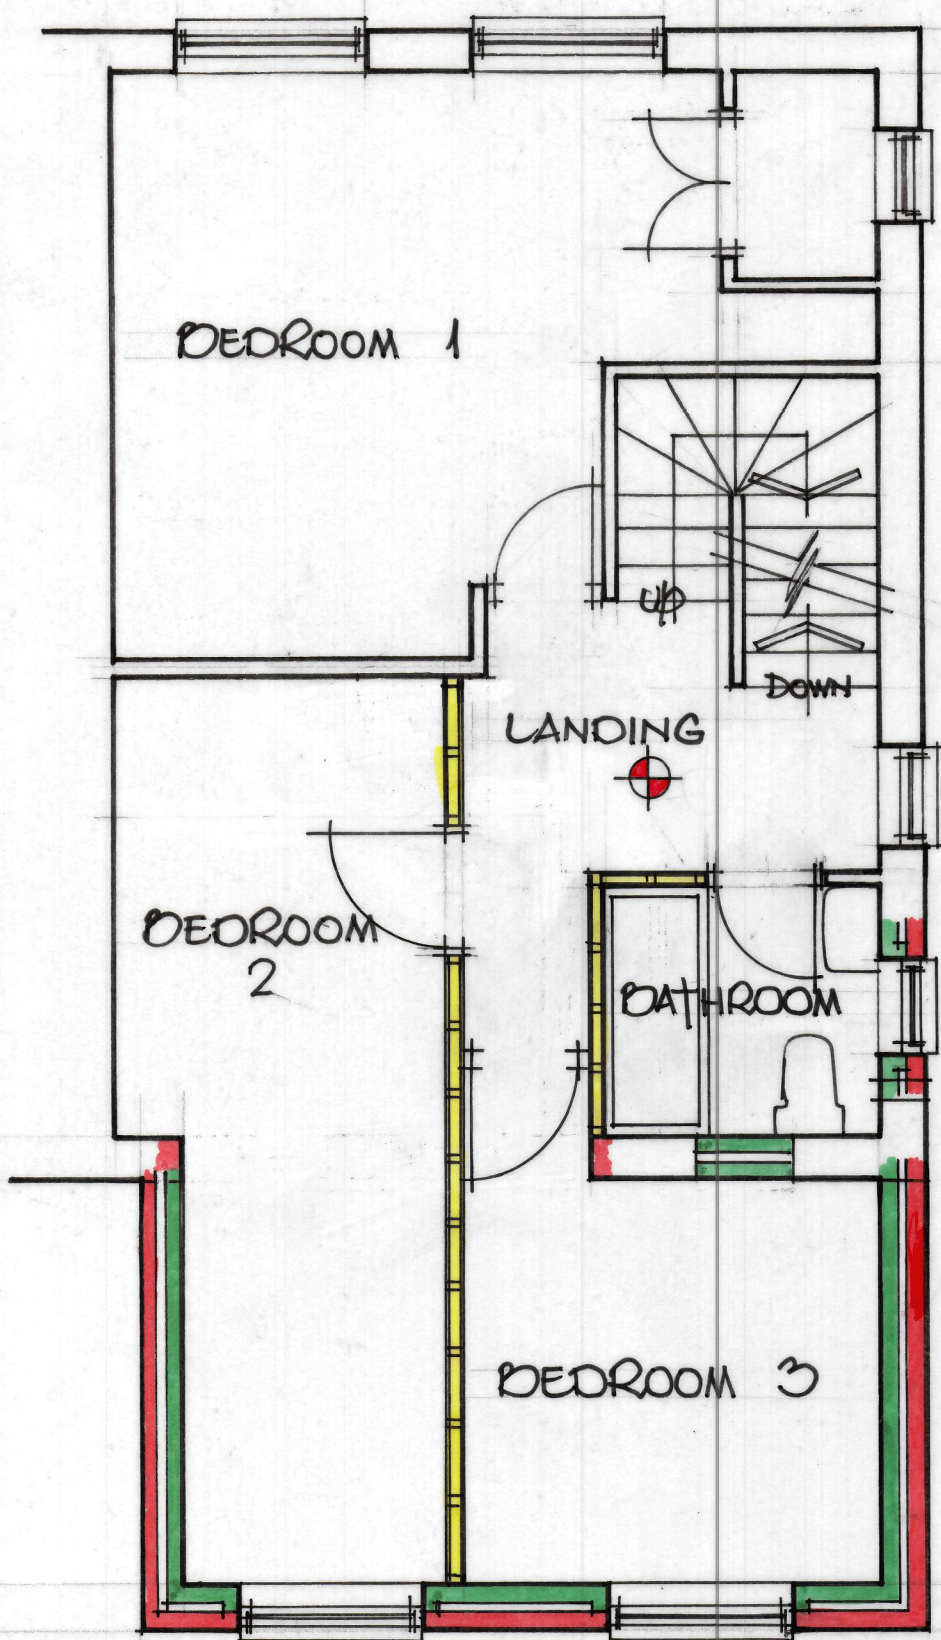

FIRST FLOOR plan

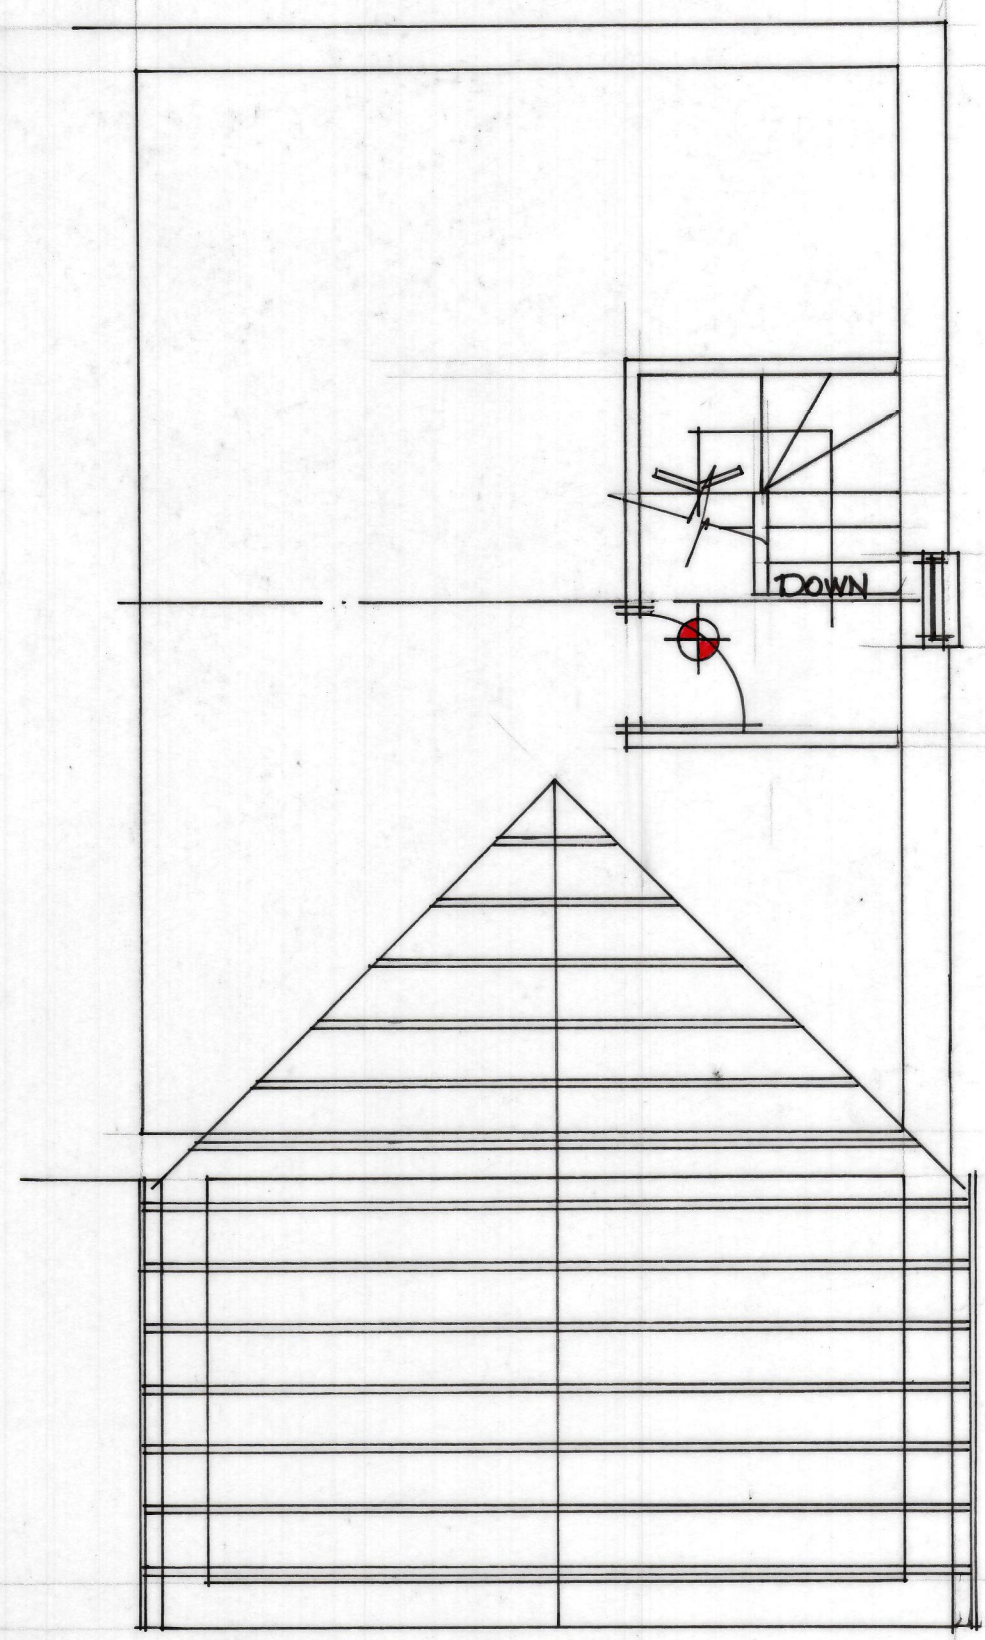

SECOND FLOOR plan

Alysha Laher

14, LINTON AVENUE,
HEALEY,
DATLEY,
WF17 7HP.

SCALE 1:50, 1:100
APRIL, 2023