


IF IN ANY DOUBT PLEASE ASK THE ARCHITECT FOR CLARIFICATION.  
DO NOT SCALE FROM DRAWING. ALL DIMENSIONS TO BE CHECKED ON SITE.  
THE COPYRIGHT FOR THESE DRAWINGS REMAINS THE PROPERTY OF THE ARCHITECT. THEY MUST NOT BE REPRODUCED IN ANY WAY WITHOUT THE ARCHITECT'S PRIOR WRITTEN CONSENT.



SOUTH ELEVATION



EAST ELEVATION

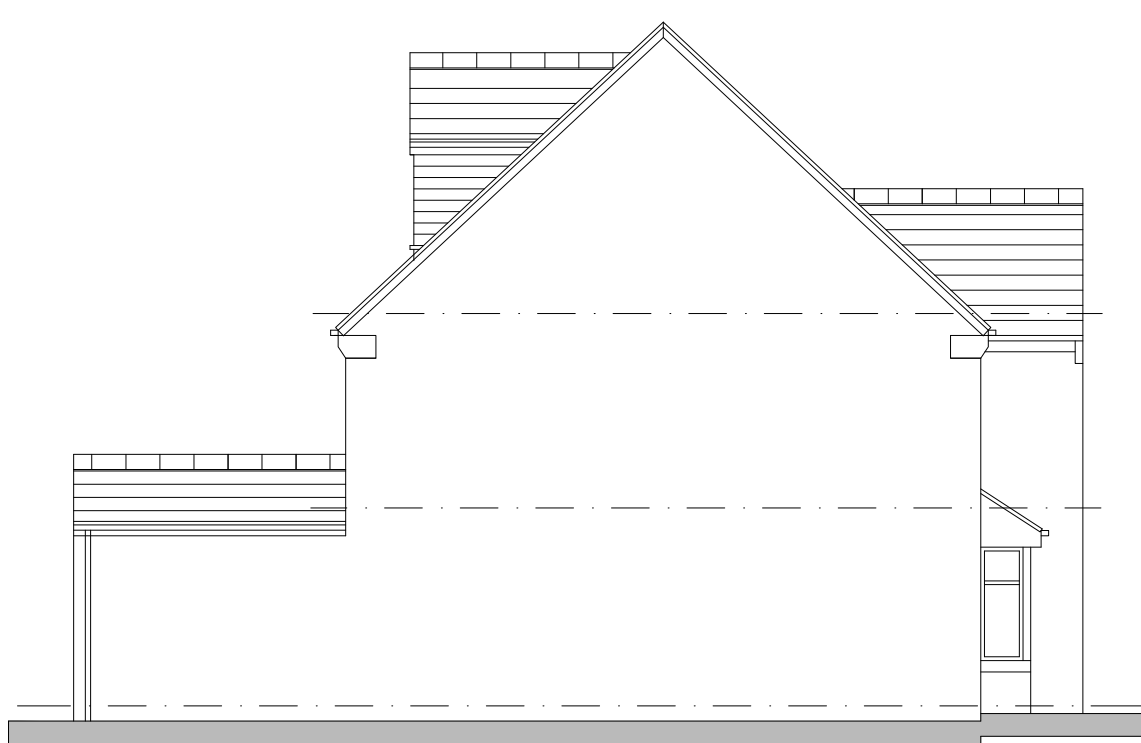


NORTH ELEVATION




WEST ELEVATION




EAST PERSPECTIVE

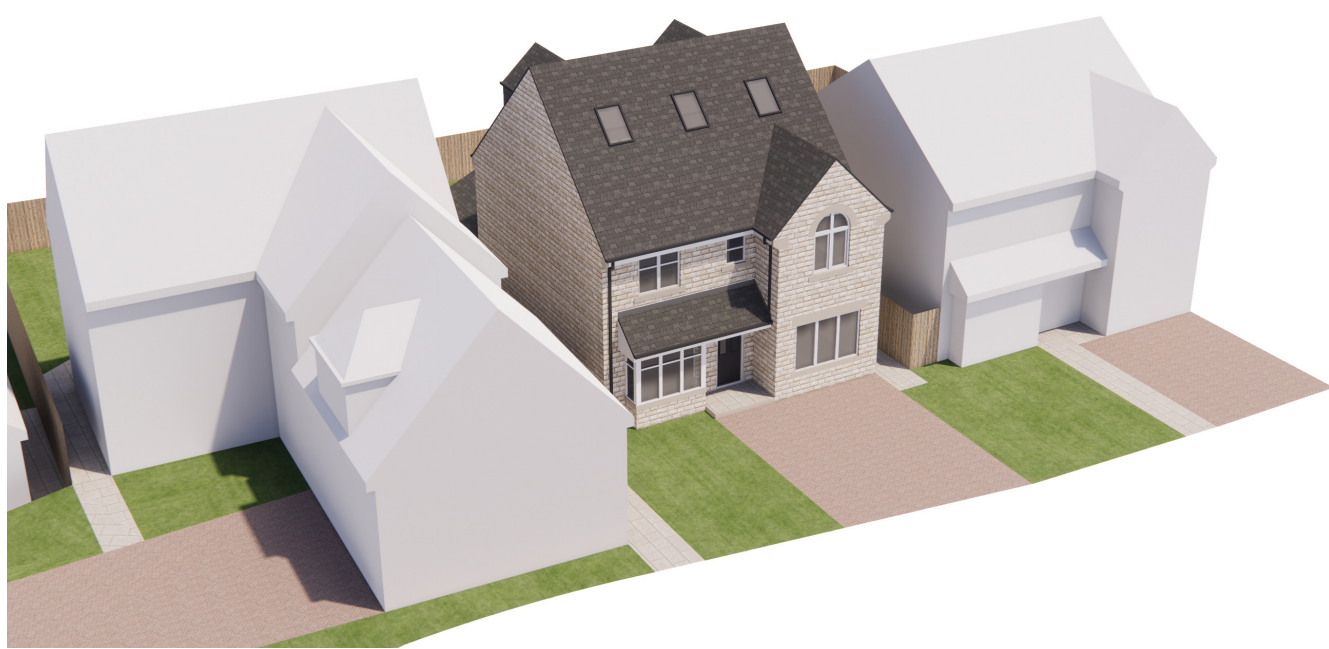


WEST PERSPECTIVE

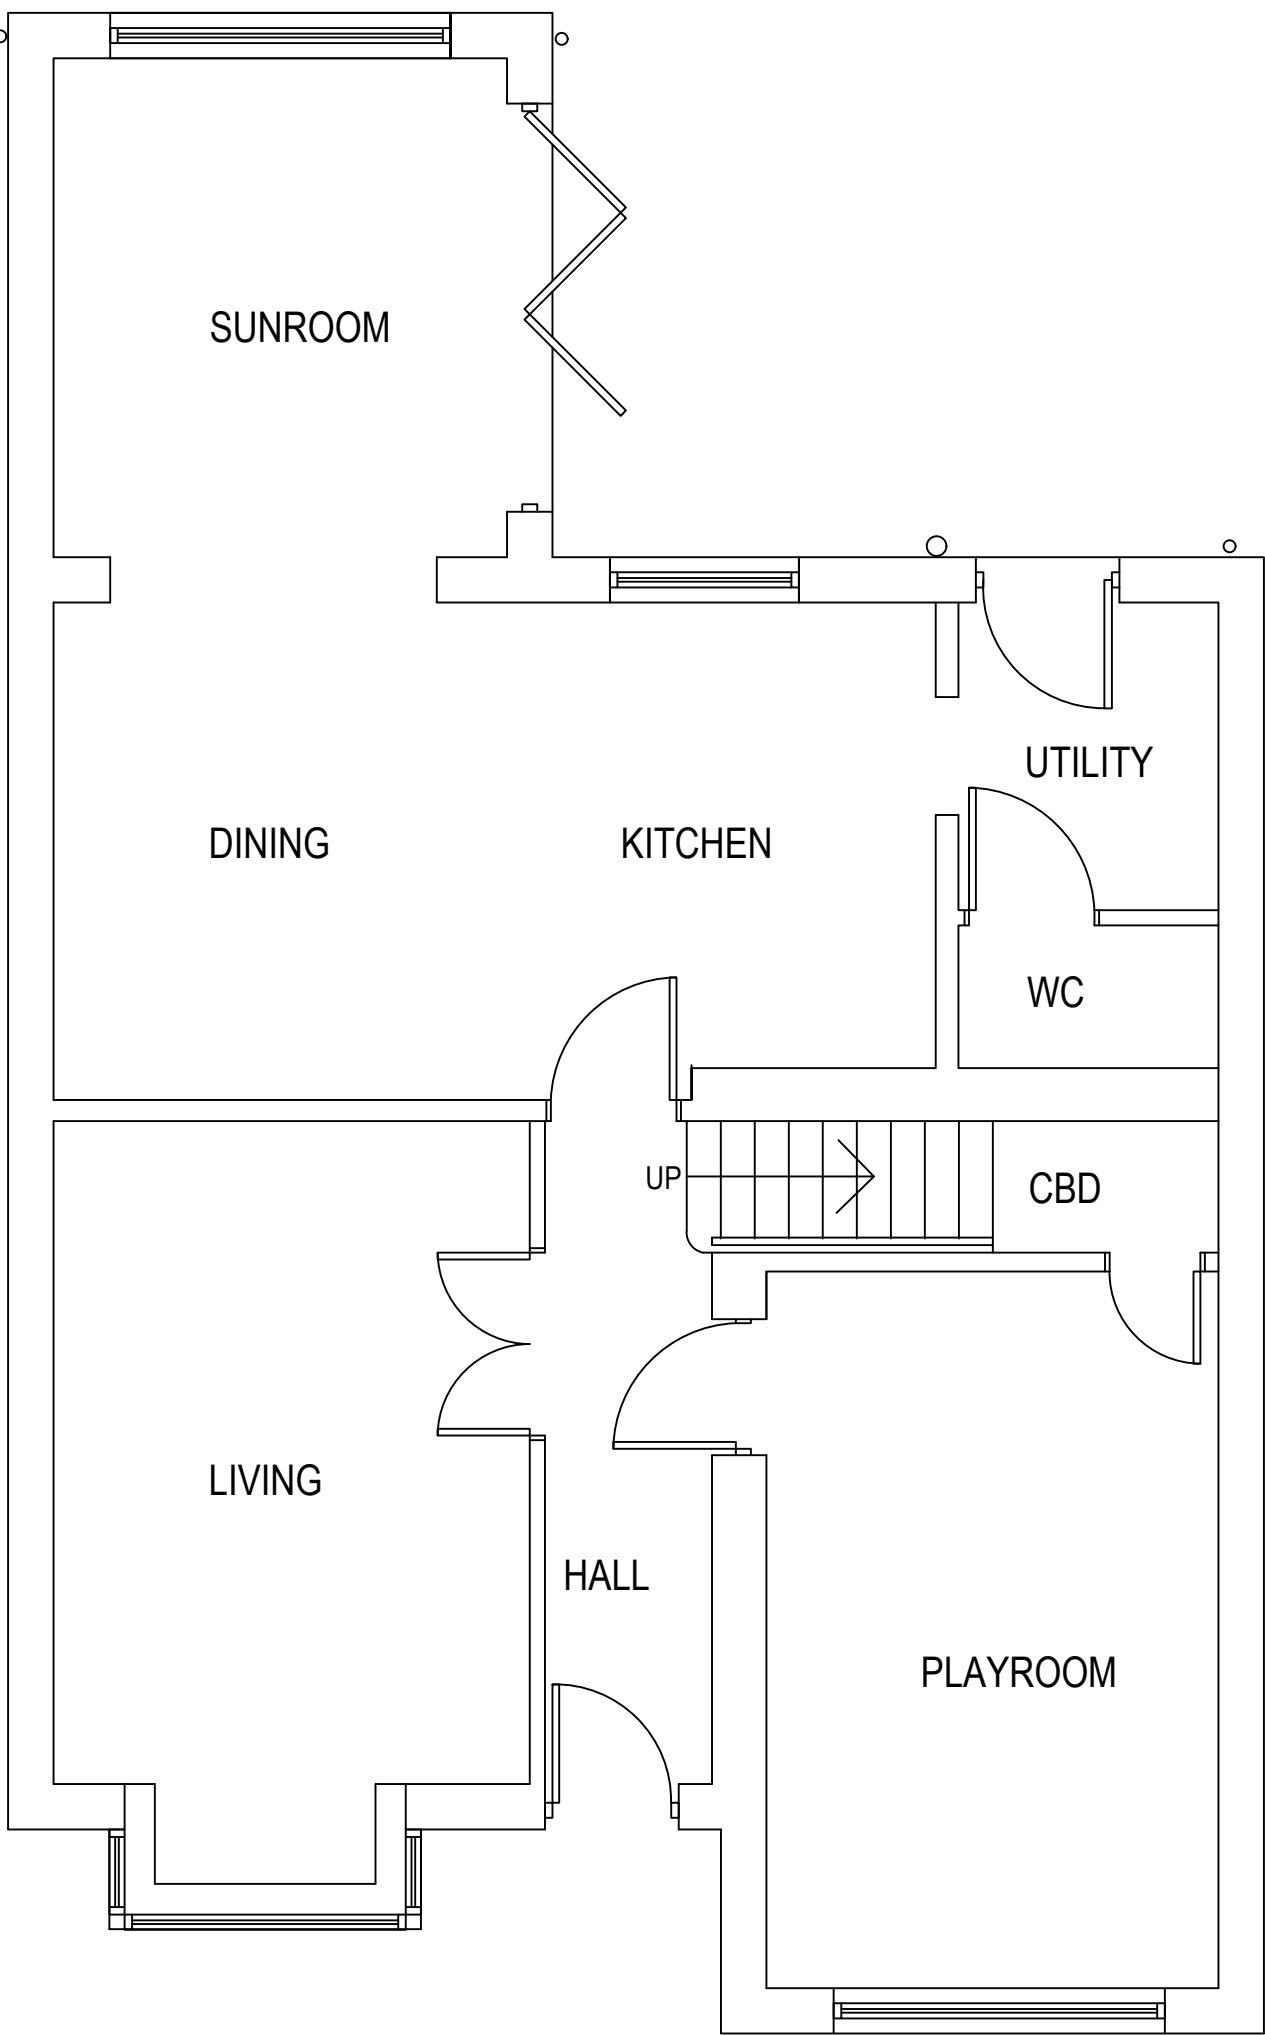


GROUND FLOOR PLAN

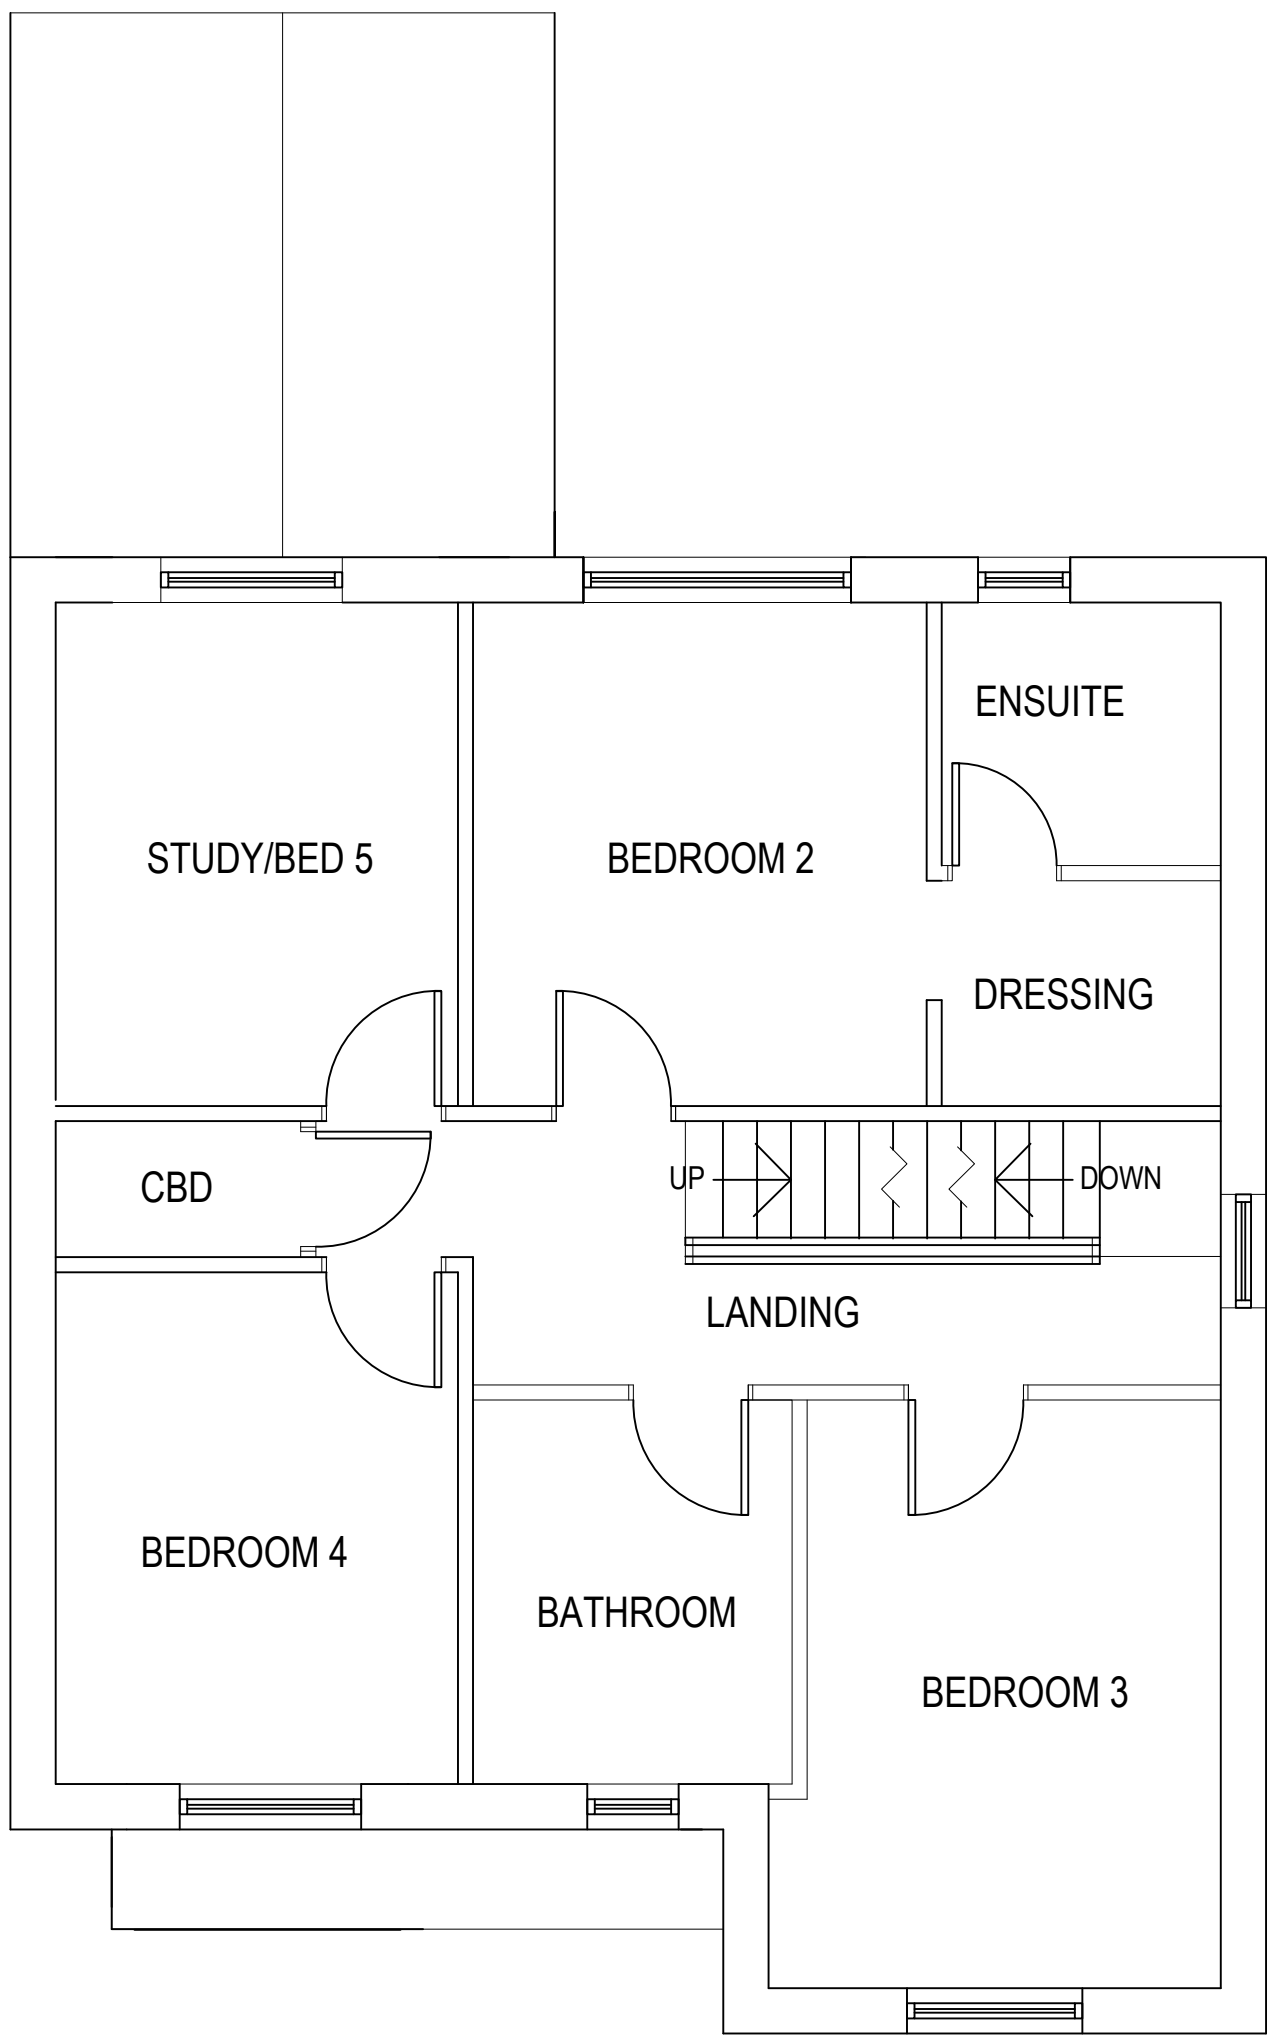

FIRST FLOOR PLAN

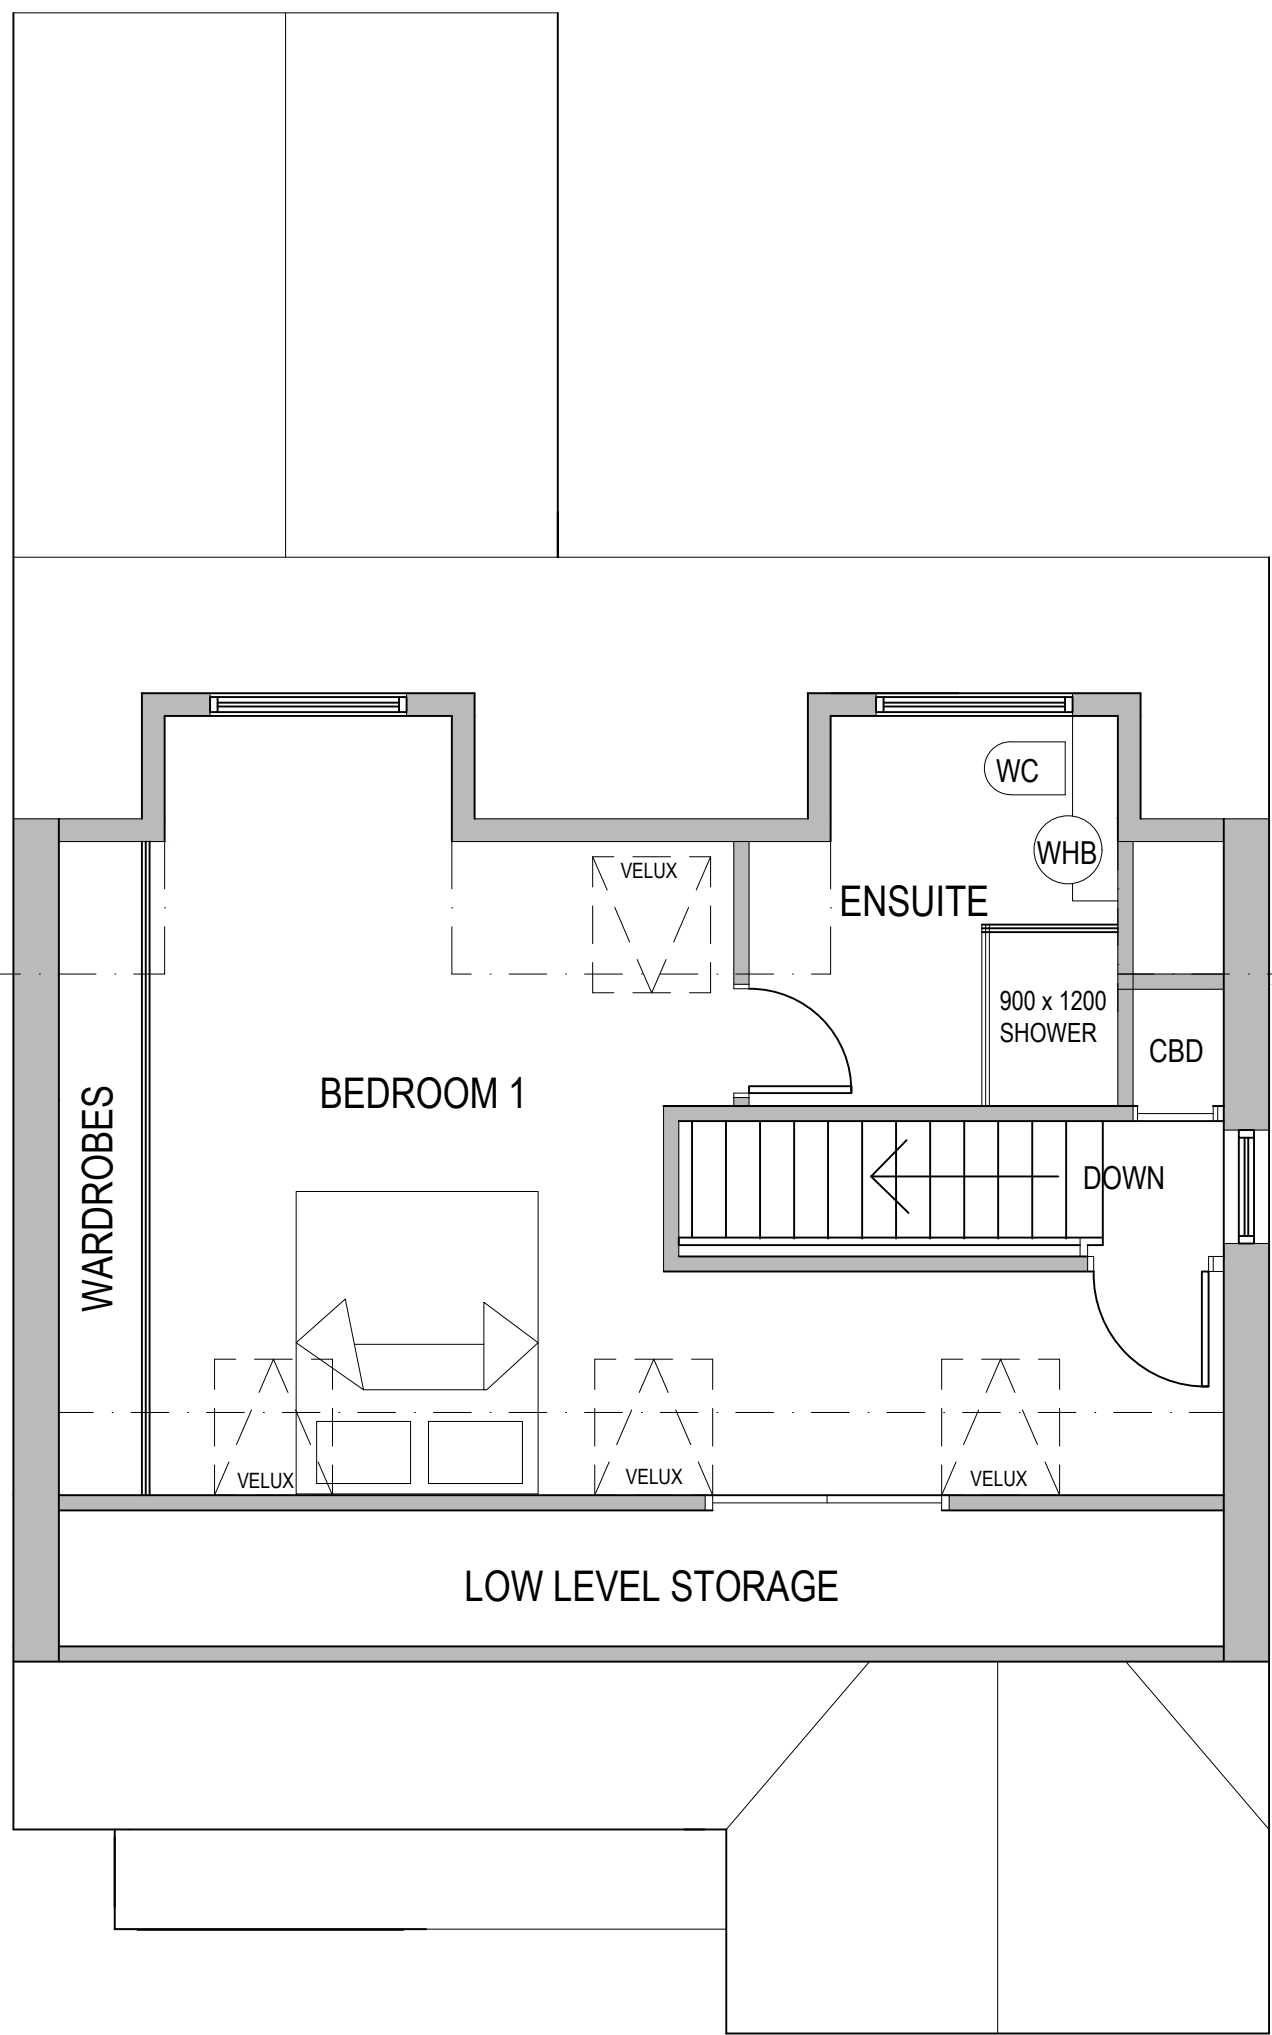

ATTIC FLOOR PLAN

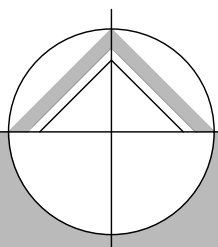

northern design  
partnership

Chartered Architects  
The Chapel, Millmoor Road,  
Meltham, Holmfirth, HD9 5JU

www.northerndesignpartnership.co.uk  
Instagram: @northerndesignp  
Telephone: (01484) 854848

|             |                                                         |             |       |
|-------------|---------------------------------------------------------|-------------|-------|
| client      | MR A PHILLIPS                                           |             |       |
| project     | 30 WADSWORTH FOLD<br>LINDLEY<br>HUDDERSFIELD<br>HD3 3NB |             |       |
| drawing     | PROPOSED PLANS AND ELEVATIONS                           |             |       |
| revision    | notes                                                   | date        | drawn |
| *           | *                                                       | *           | *     |
|             |                                                         |             |       |
|             |                                                         |             |       |
|             |                                                         |             |       |
| scale :     | 1:50 and 1:100 AT A1                                    | 04.23       | PB    |
| project no. | 2262                                                    | drawing no. | 02    |
|             |                                                         |             |       |