


DO NOT SCALE IF IN DOUBT ASK

No part of this drawing may be reproduced without prior written permission from J M H Design
J M H Design reserves all copyrights on its designs.
THIS DRAWING IS INTENDED FOR PLANNING AND BUILDING REGULATION SUBMISSIONS ONLY - AND SHOULD NOT BE USED AS A WORKING DRAWING FOR BUILDING PURPOSES
BOUNDARYS, ANGLES & DIMENSIONS ARE TO BE CHECKED ON SITE BY THE MAIN CONTRACTOR PRIOR TO COMENCEMENT OF WORKS

CDM Regulations
Contractor to comply fully with managing for Health and Safety : Construction (Design and Management Regulations 2015)




SW ELEVATION AS PROPOSED - 1:100

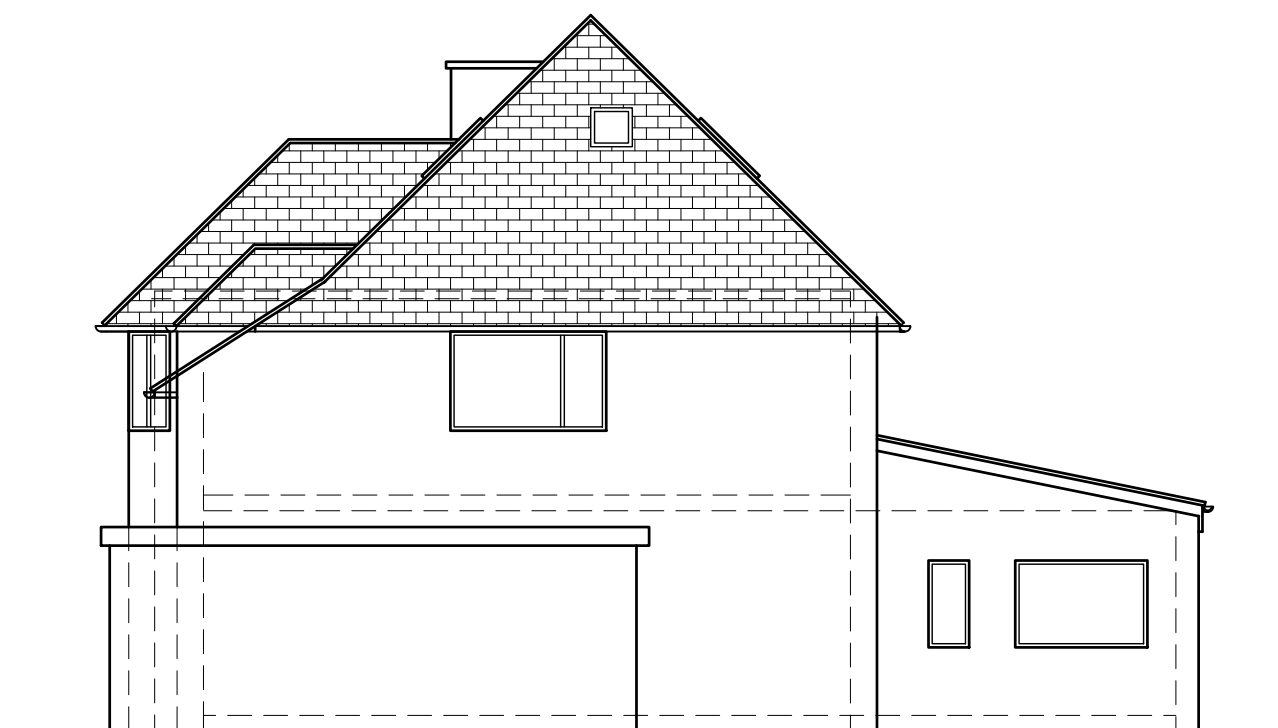


SE ELEVATION AS PROPOSED - 1:100




NE ELEVATION AS PROPOSED - 1:100

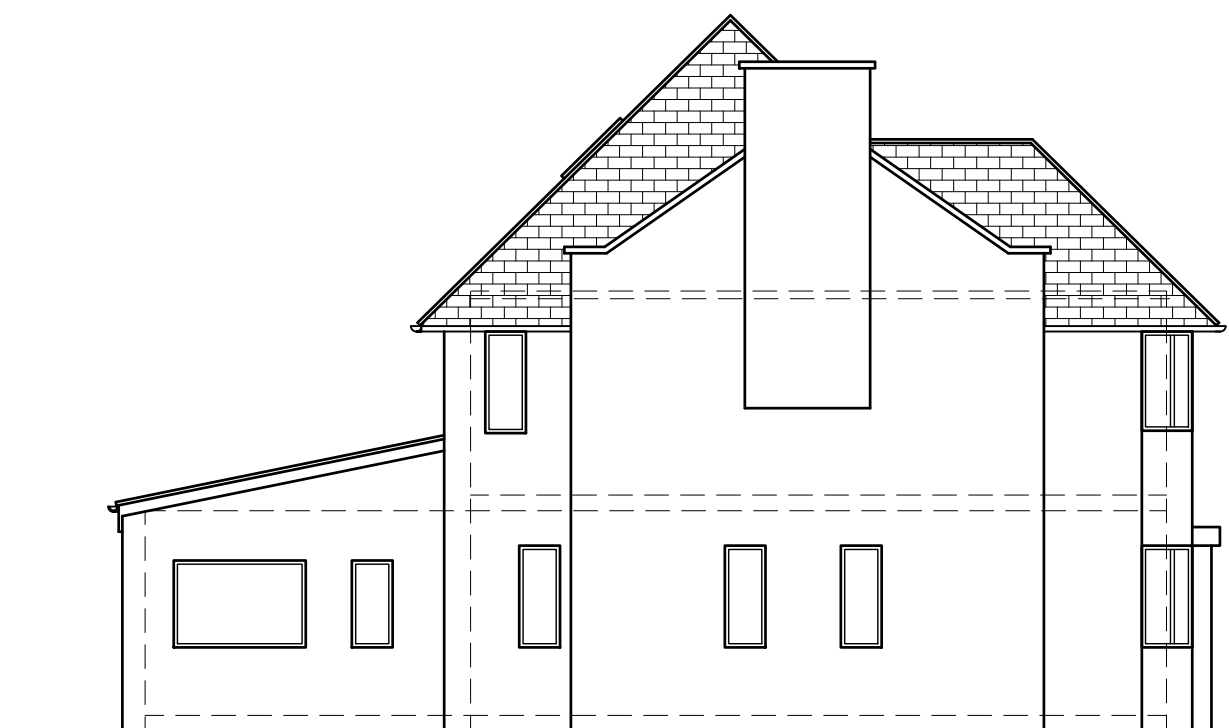


NW ELEVATION AS PROPOSED - 1:100

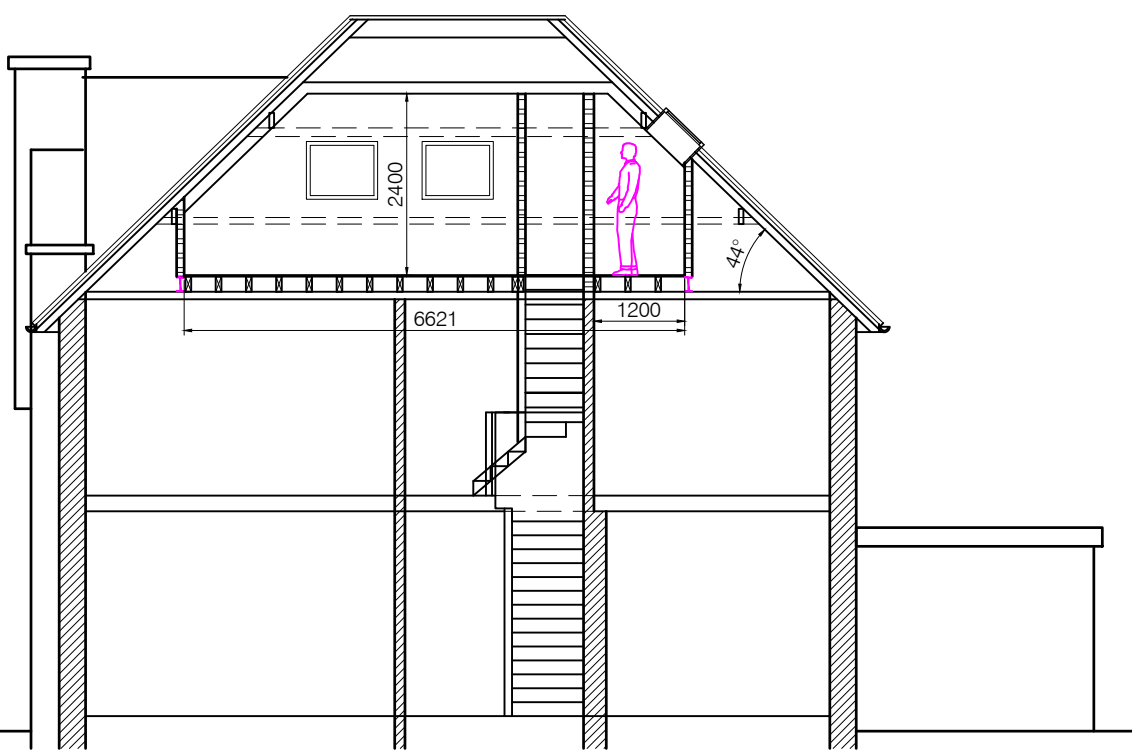


SECTION AA - 1:50

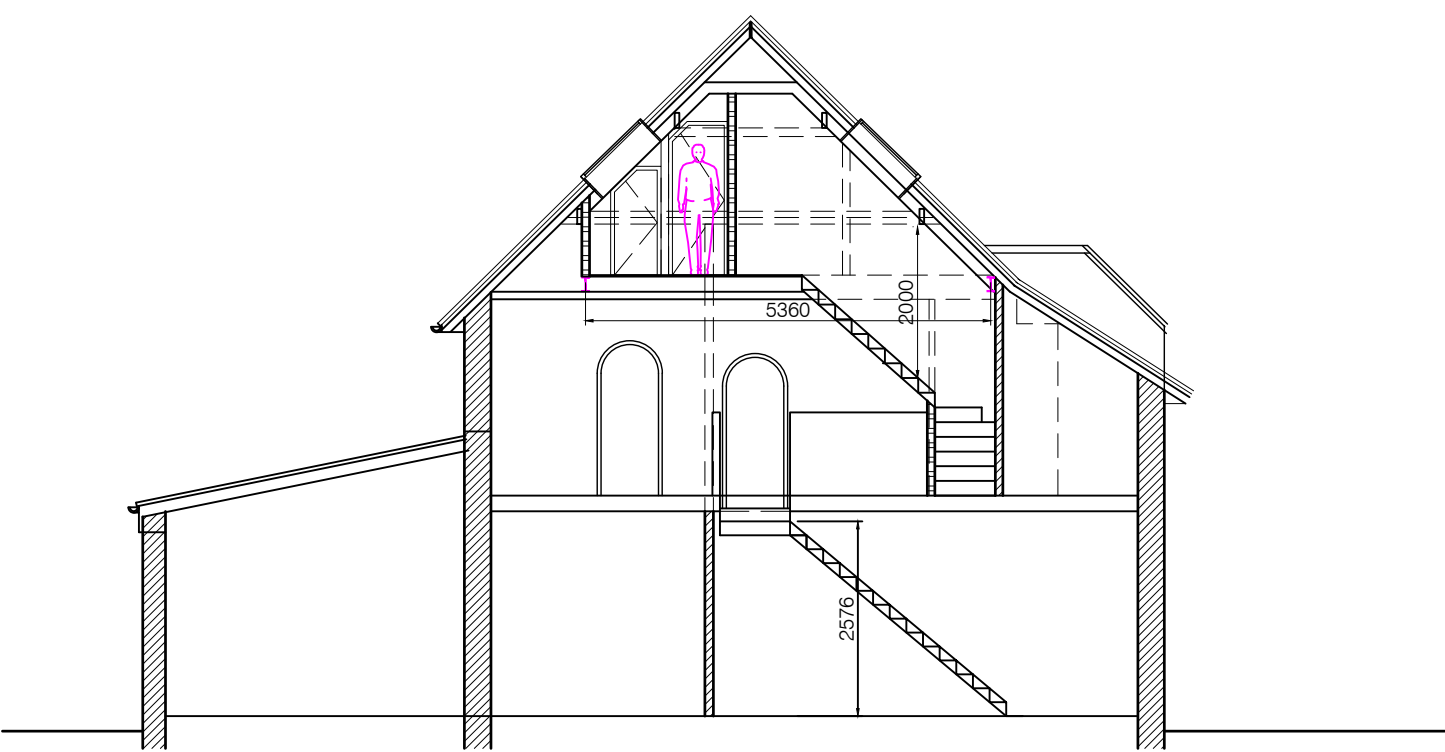



SECTION BB - 1:50

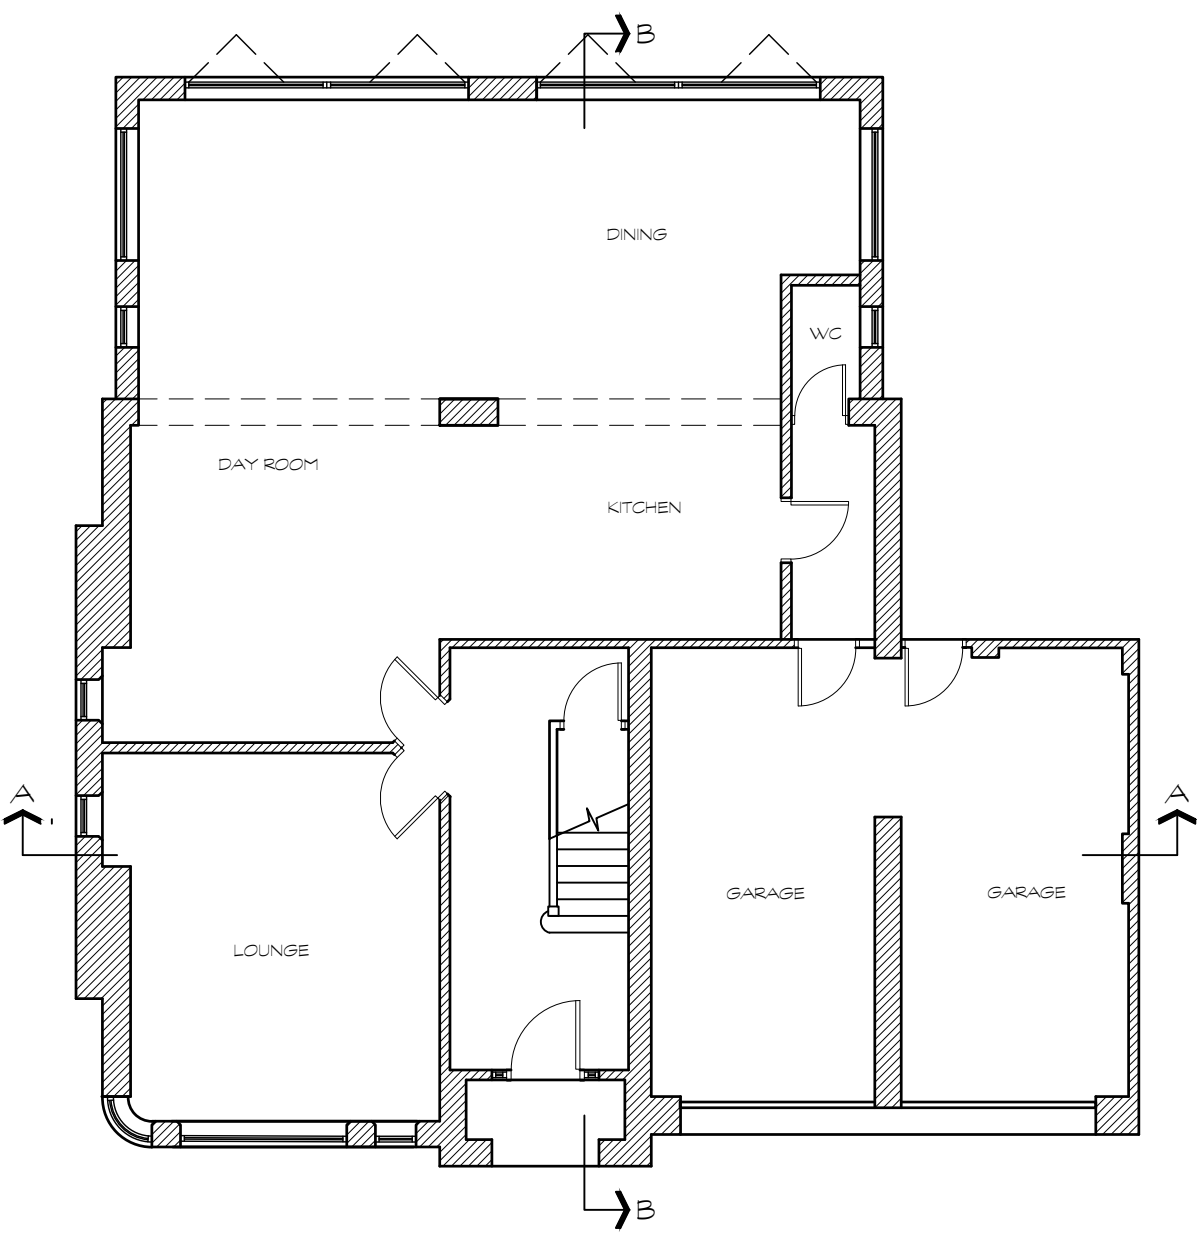

GROUND FLOOR PLAN AS PROPOSED - 1:100

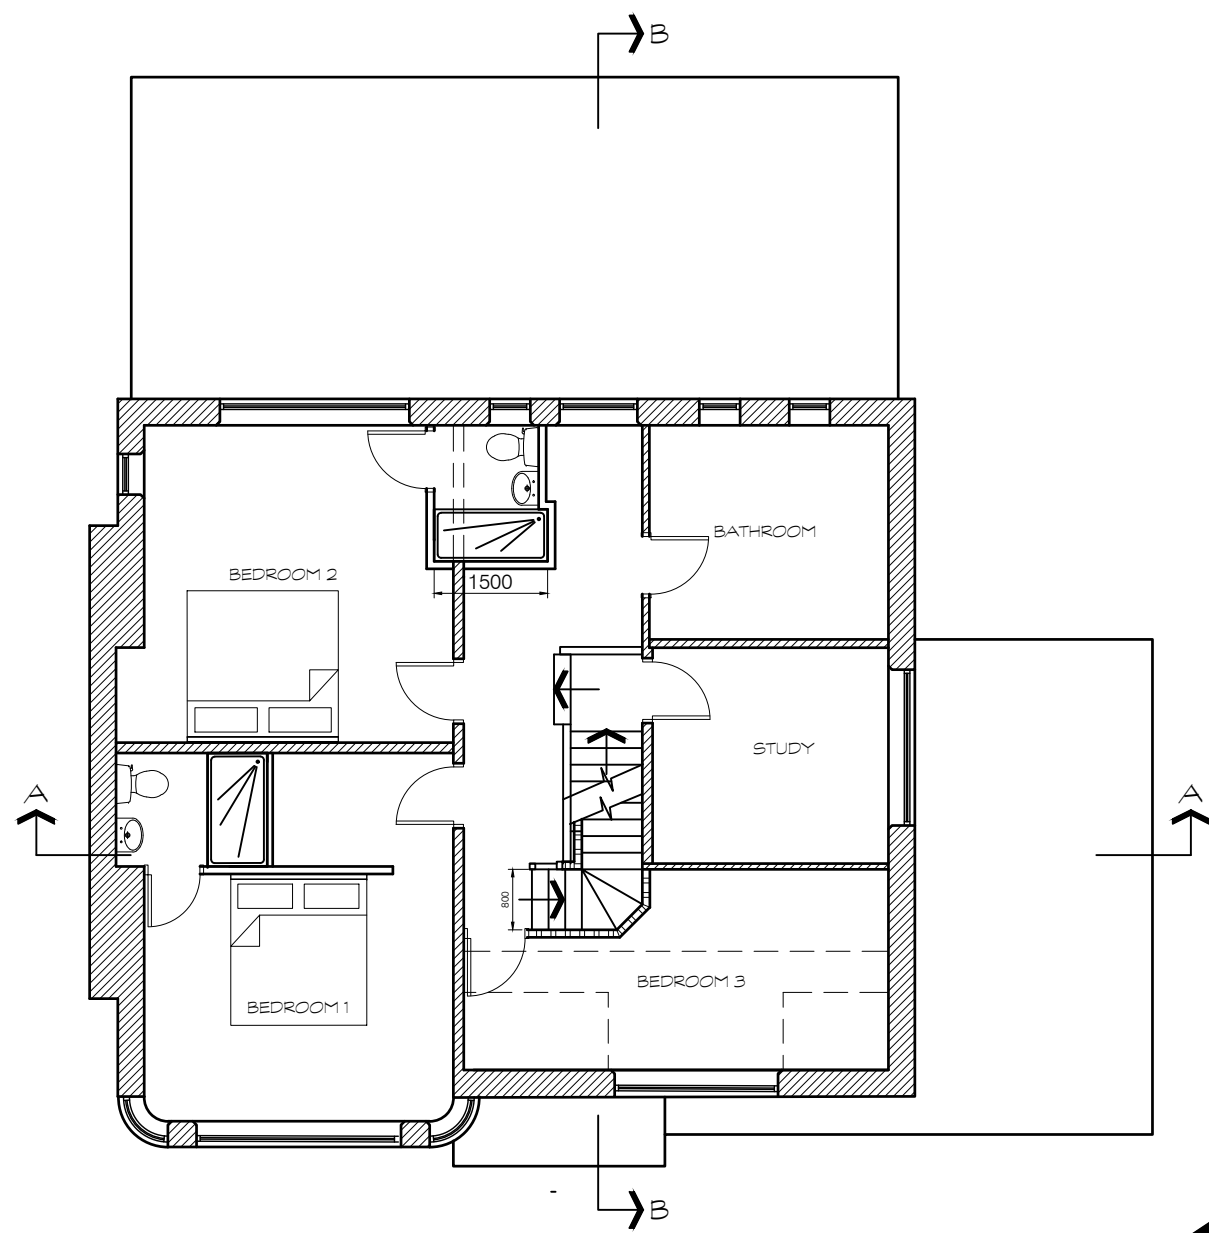

FIRST FLOOR PLAN AS PROPOSED - 1:100

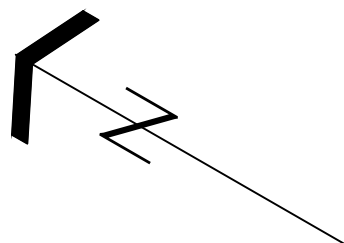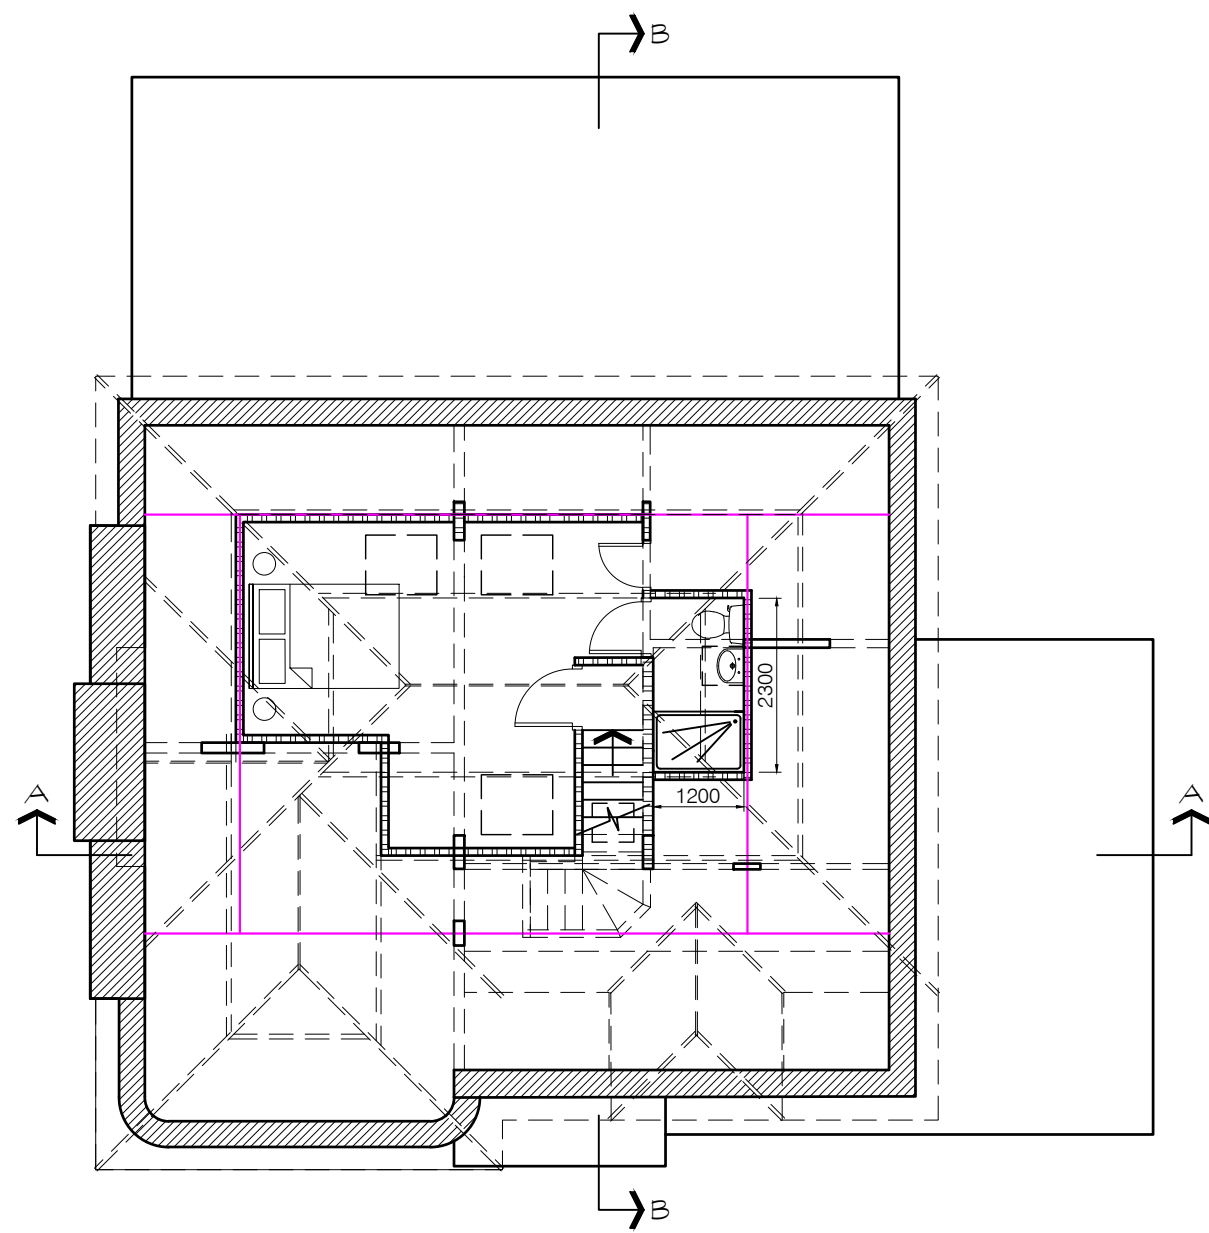

LOFT FLOOR PLAN AS PROPOSED - 1:100



A SECTION BB ADJUSTED 15/05/23 MH
REV DETAILS DATE INITIAL

PROJECT LOFT CONVERSION WITH ROOF WINDOWS & ENSUITE BATHROOMS TO 1ST FLOOR

CLIENT MR MRS MORRIS
593 BRADFORD ROAD
FXBY HD2 2LA

TITLE PROPOSED PLANS

DRG No. JM/02A SCALE 1:100 @ A1

DRN BY MH DATE 05/05/23

jmh.design
architectural & interior consultants

Poplar Studios, 12 Liversedge Hall Lane,
Liversedge, West Yorkshire. WF15 7DB

t: 01924 518 592
e: info@jmhdesign.co.uk