

DO NOT SCALE IF IN DOUBT ASK

No part of this drawing may be reproduced without prior written permission from J M H Design
J M H Design reserves all copyrights on its designs.
THIS DRAWING IS INTENDED FOR PLANNING AND BUILDING REGULATION SUBMISSIONS ONLY - AND SHOULD NOT BE USED AS A WORKING DRAWING FOR BUILDING PURPOSES
BOUNDARIES, ANGLES & DIMENSIONS ARE TO BE CHECKED ON SITE BY THE MAIN CONTRACTOR PRIOR TO COMMENCEMENT OF WORKS

CDM Regulations
Contractor to comply fully with managing for Health and Safety : Construction (Design and Management Regulations 2015)




SW ELEVATION AS EXISTING - 1:100




SW ELEVATION AS EXISTING - 1:100




NE ELEVATION AS EXISTING - 1:100

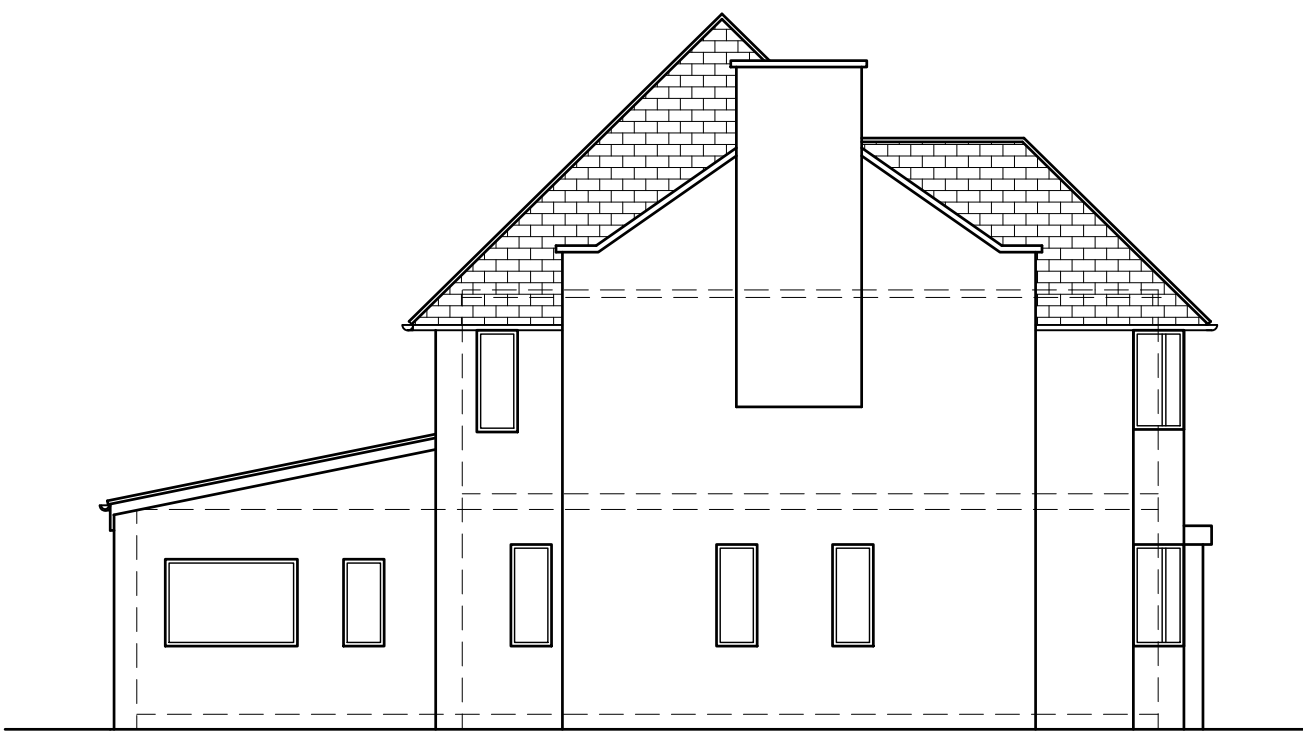


NW ELEVATION AS EXISTING - 1:100

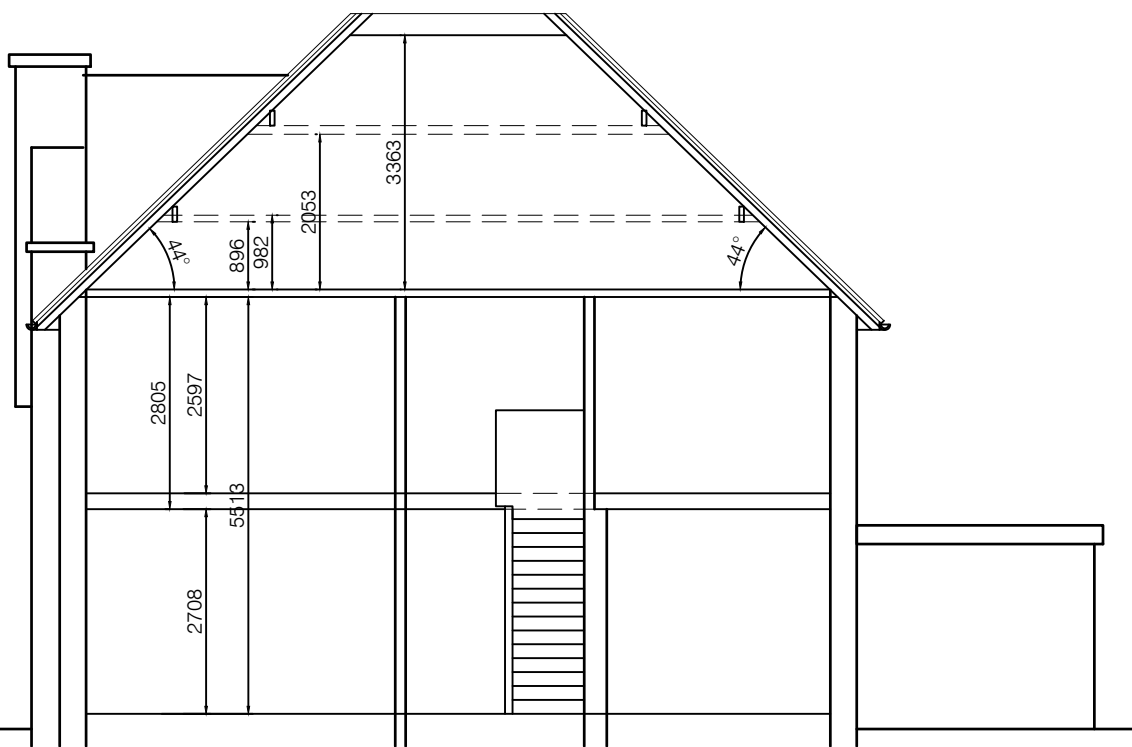


SECTION AA - 1:50

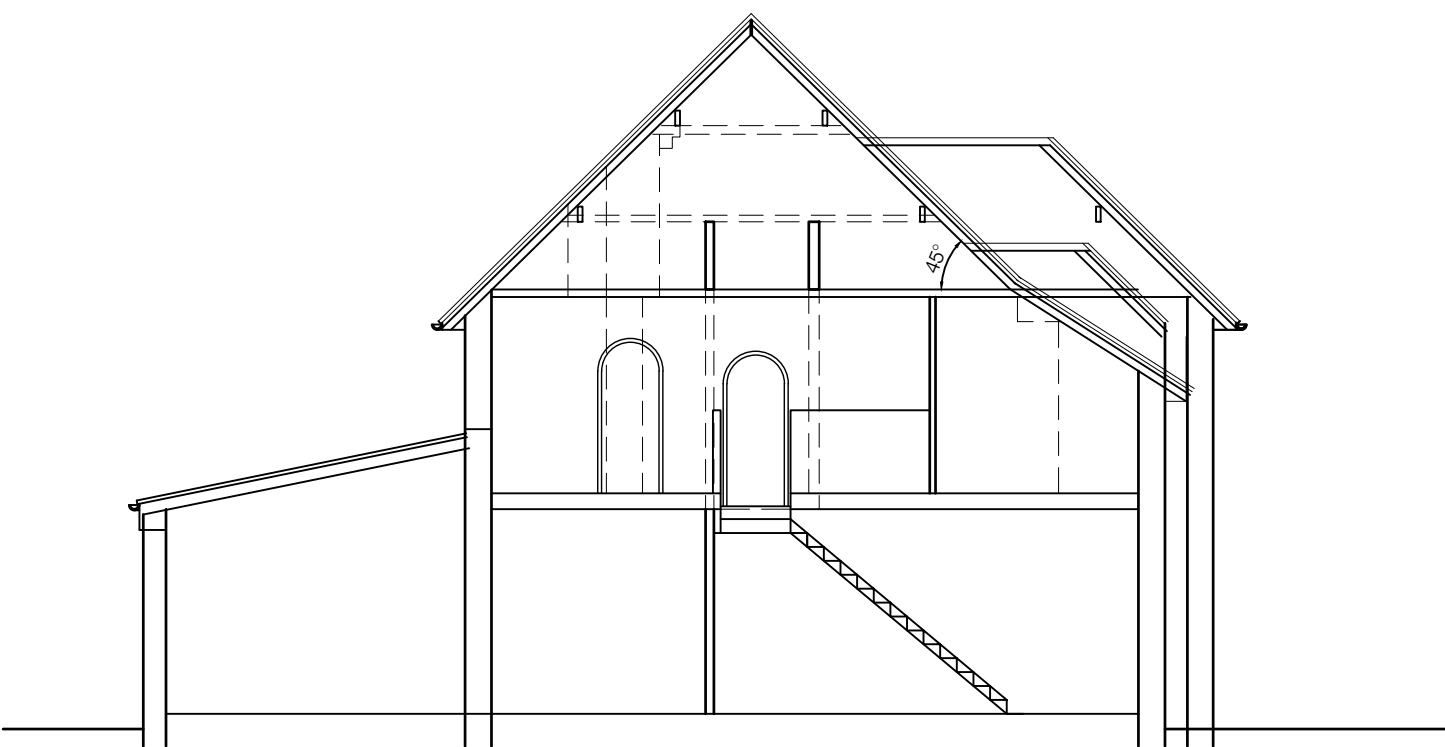

SECTION BB - 1:50

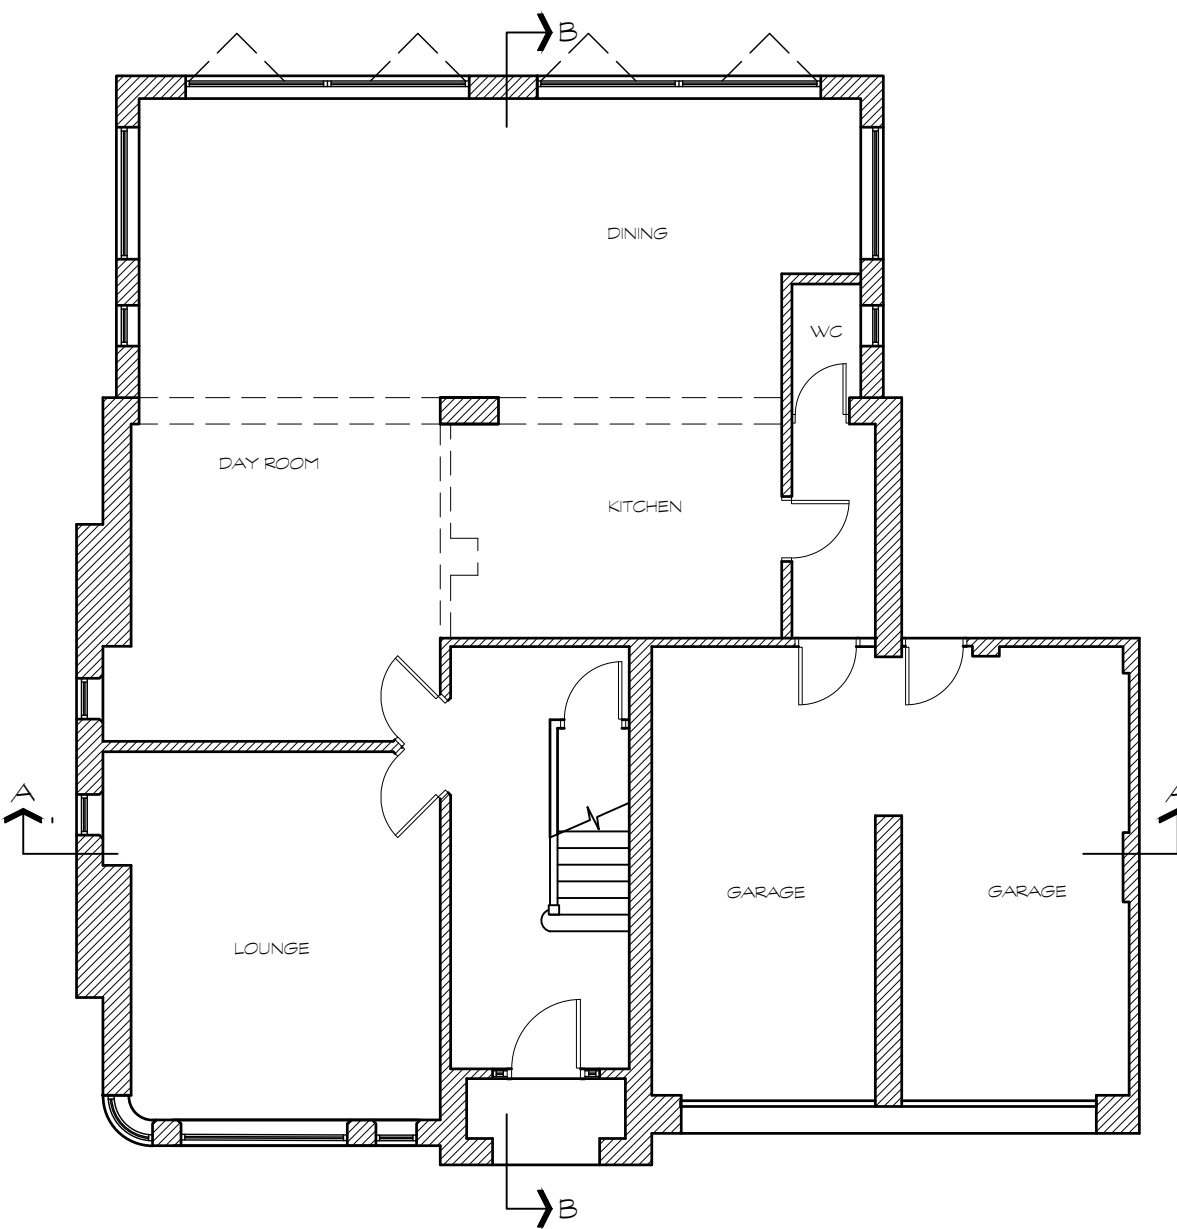


GROUND FLOOR PLAN AS EXISTING - 1:100

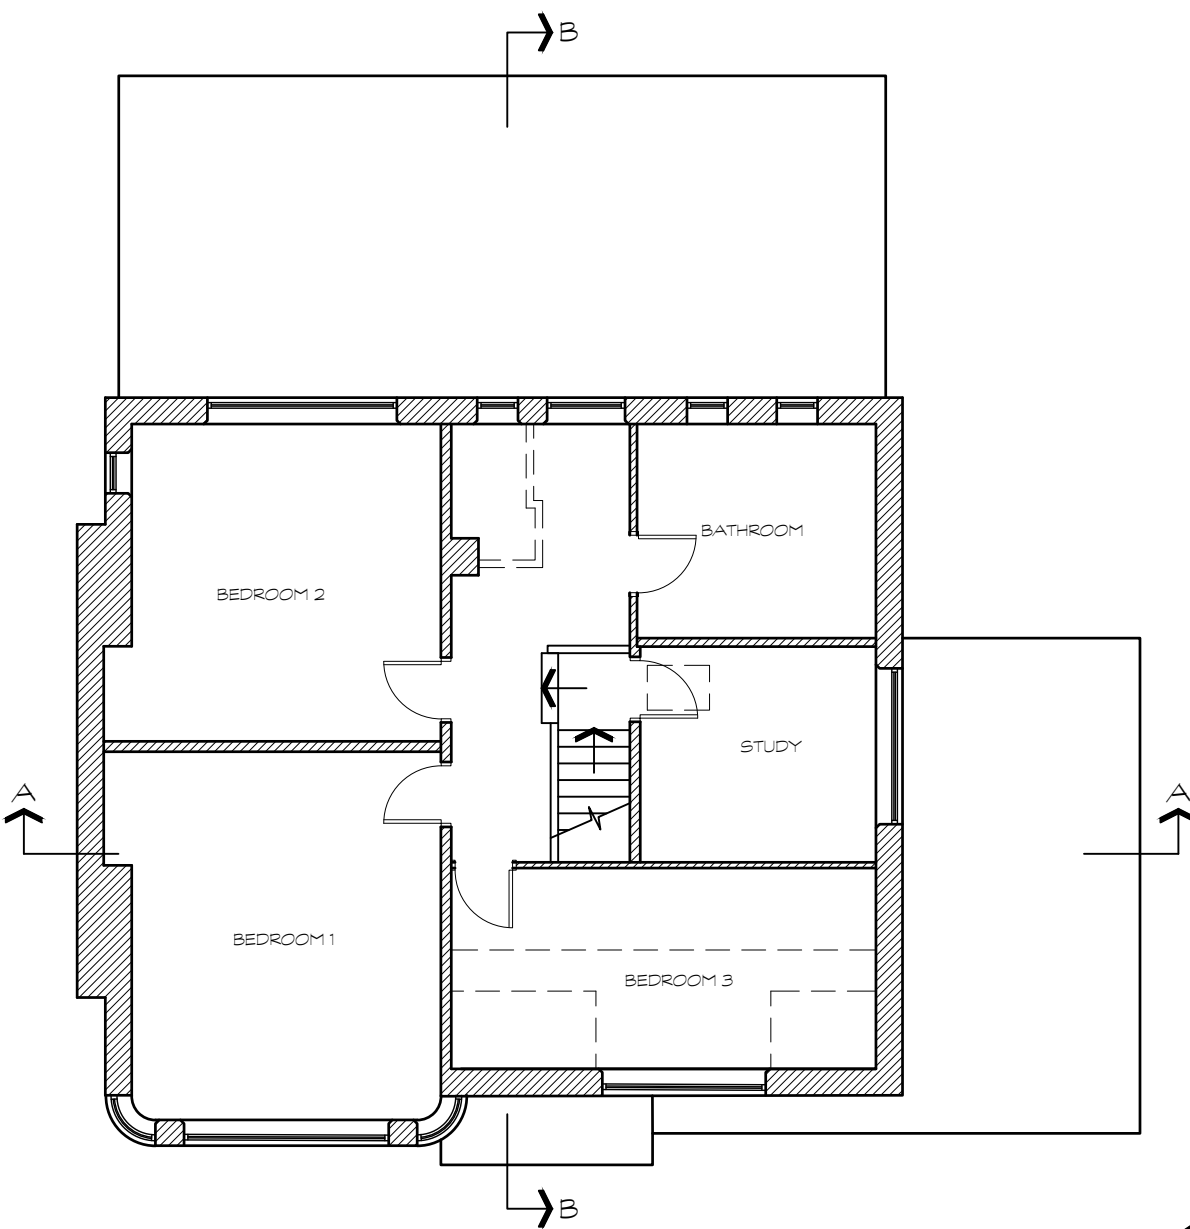

FIRST FLOOR PLAN AS EXISTING - 1:100

0 1 2 3 4 5 6 7 8 9 10m

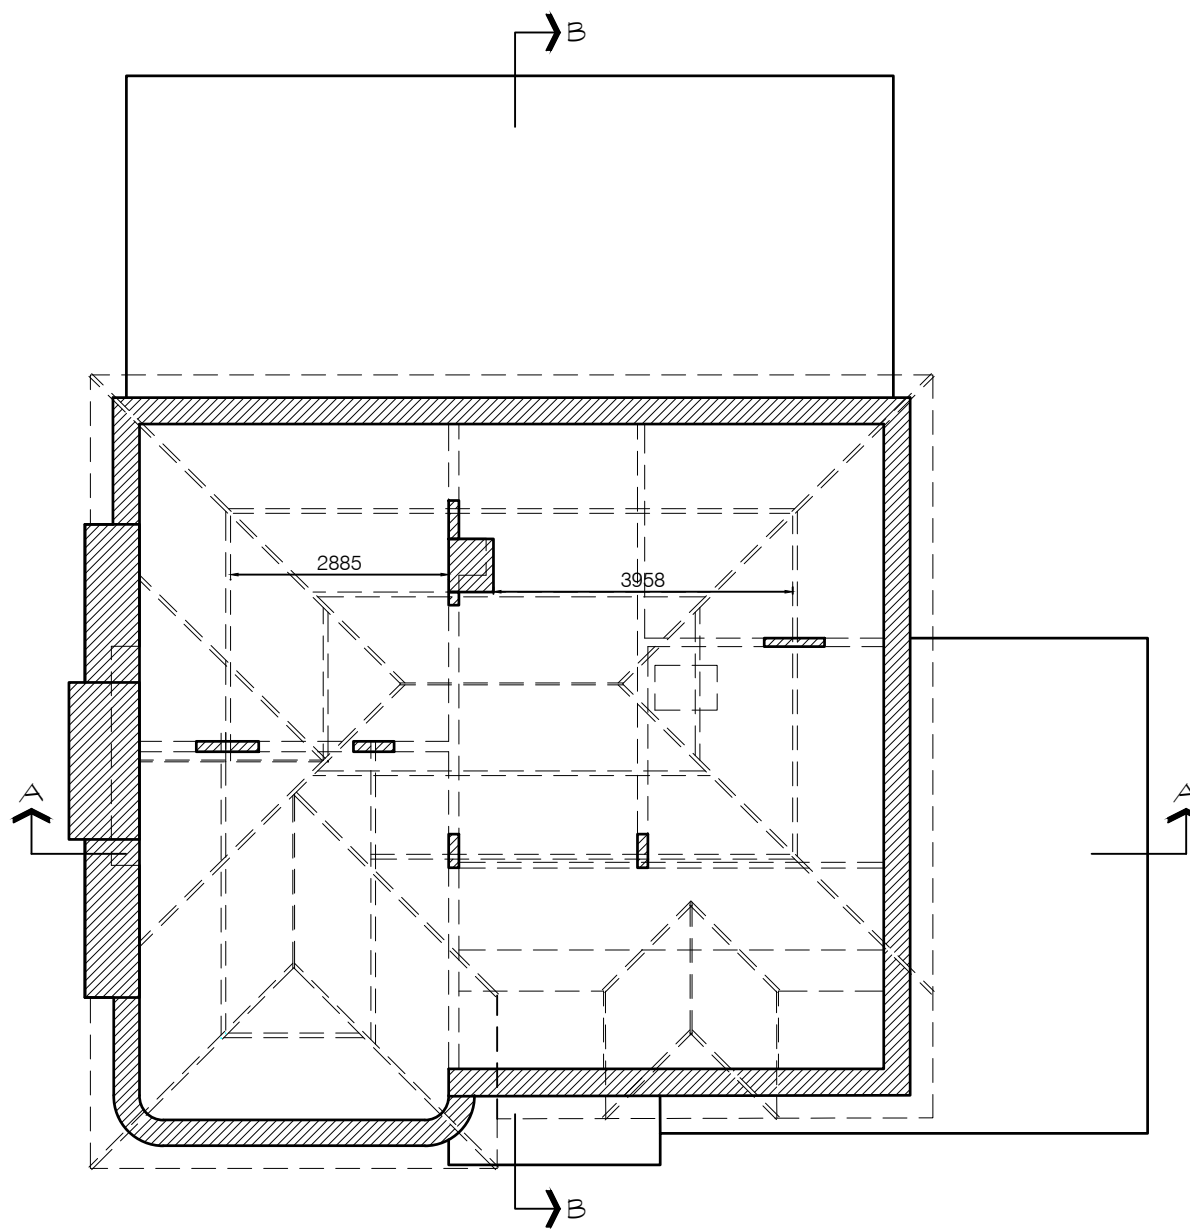

LOFT FLOOR PLAN AS EXISTING - 1:100



REV	DETAILS	DATE	INITIAL
-----	---------	------	---------

PROJECT LOFT CONVERSION WITH ROOF WINDOWS
& ENSUITE BATHROOMS TO 1ST FLOOR

CLIENT MR MRS MORRIS
583 BRADFORD ROAD
FIXBY HD2 2LA

TITLE
EXISTING PLANS

DRG No. JM/01 SCALE 1:100 @ A1

DRN BY M-H DATE 05/05/23

jmh.design
architectural & interior consultants

Poplar Studios, 12 Liversedge Hall Lane,
Liversedge, West Yorkshire. WF15 7DB

t: 01924 518 592
e: info@jmhdesign.co.uk