


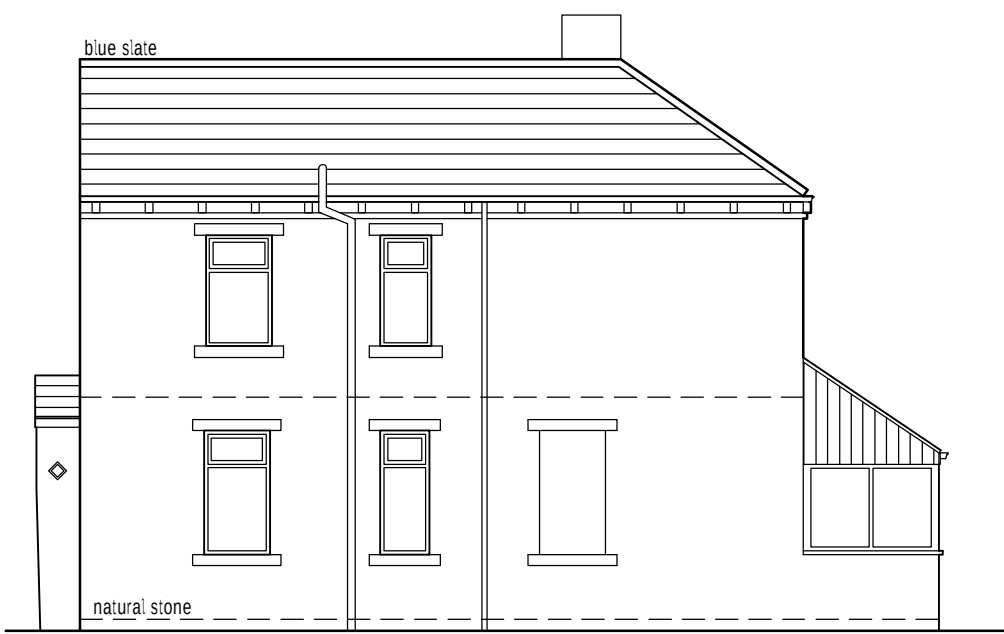


Existing front elevation (1:100)



Existing side elevation (1:100)




Existing rear elevation (1:100)

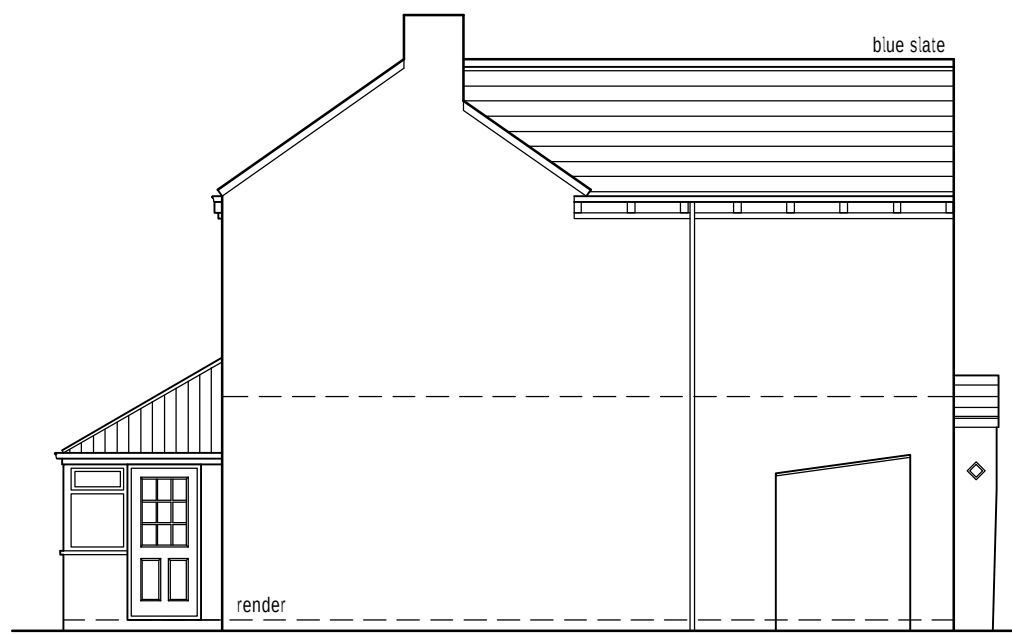


Existing side elevation (1:100)

Notes:
1. Setting out to be the responsibility of contractor.
2. Contractor to pay particular attention to pitch of roof and headroom at stairs.
3. Any discrepancies to be reported to Colne Valley Design.


0m 4m
0m 8m
0m 16m
0m 48m
0m 100m
Scale 1:50
Scale 1:100
Scale 1:200
Scale 1:500
Scale 1:1250
(When to scale of original plan bar = 8cm)

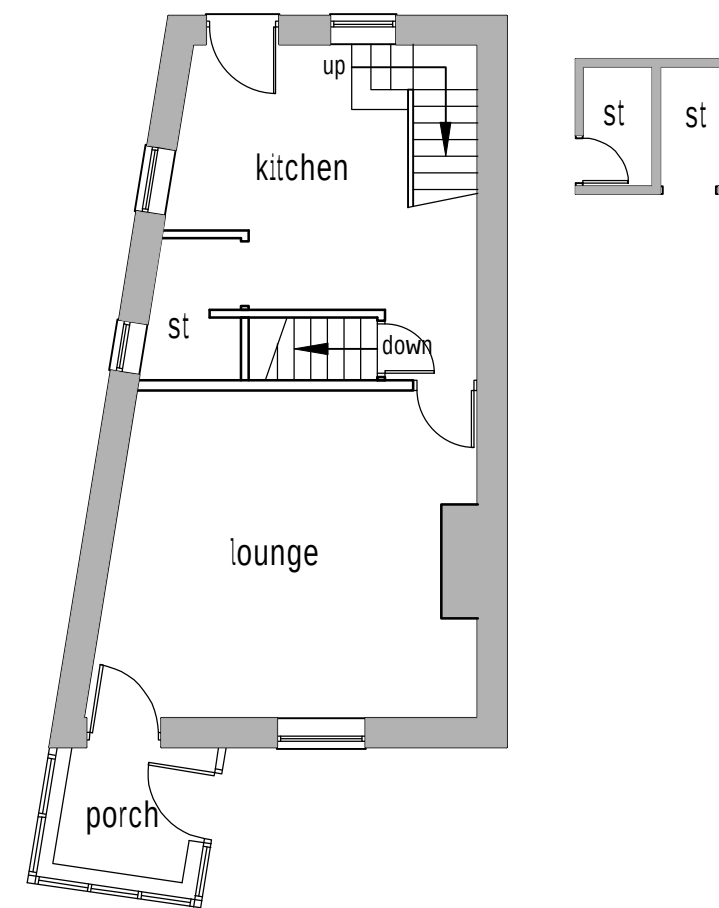


Existing ground floor layout (1:100)

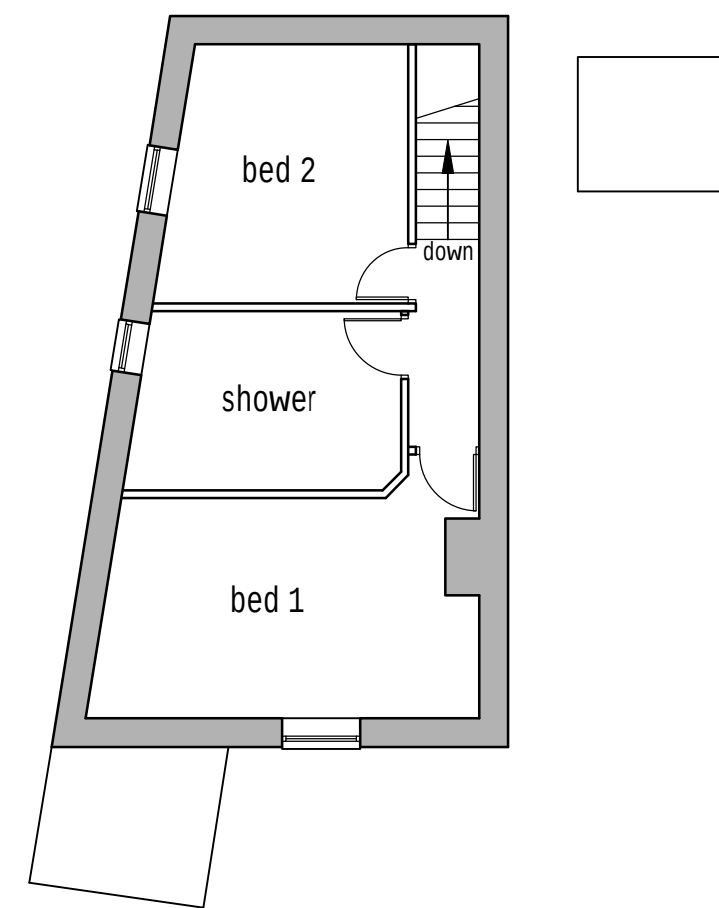


Existing first floor layout (1:100)

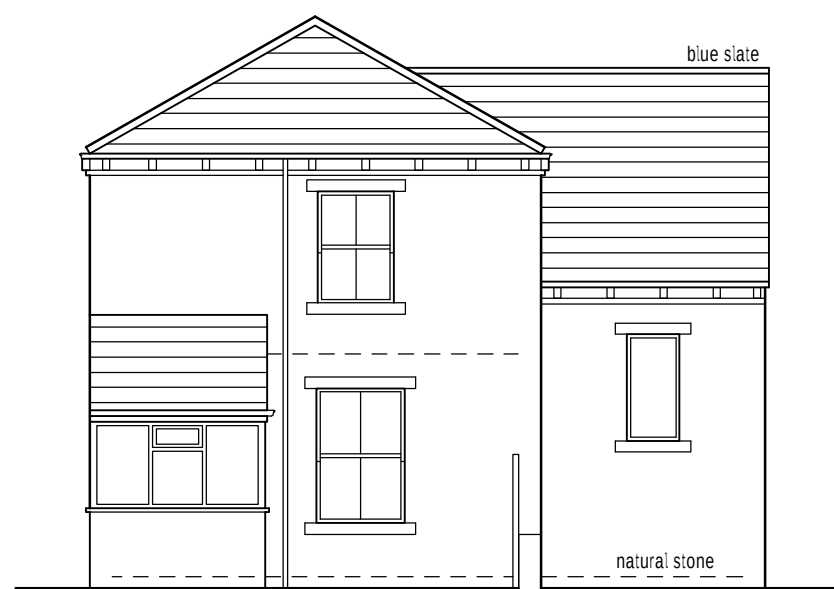



Proposed front elevation (1:100)

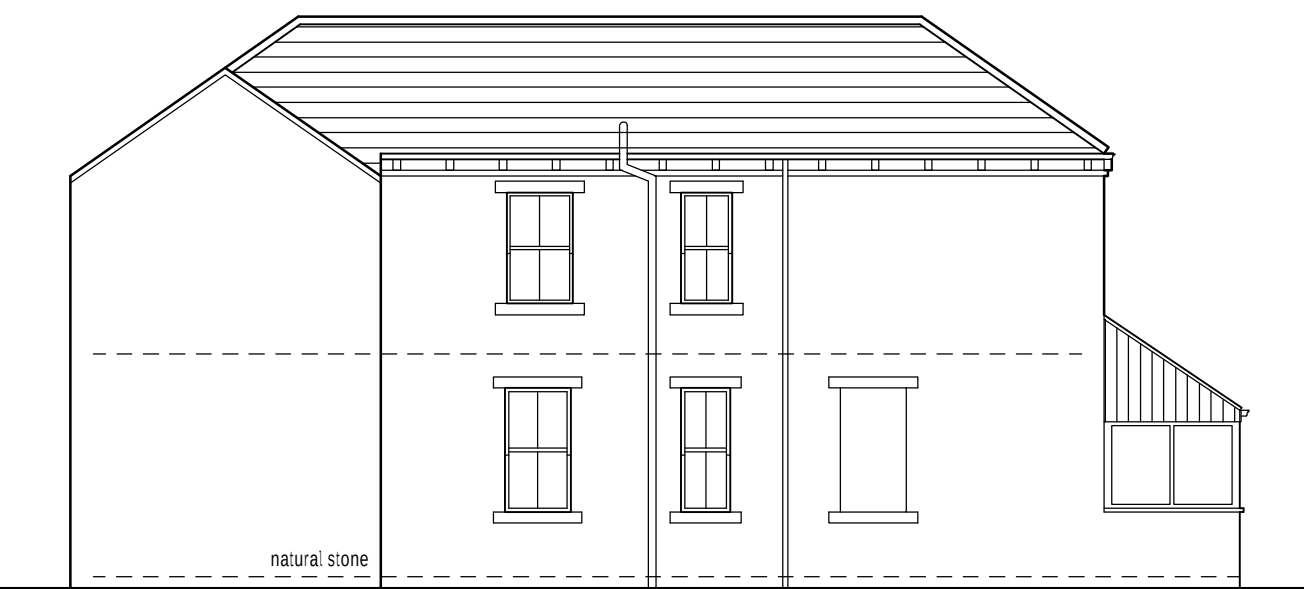


Proposed side elevation (1:100)

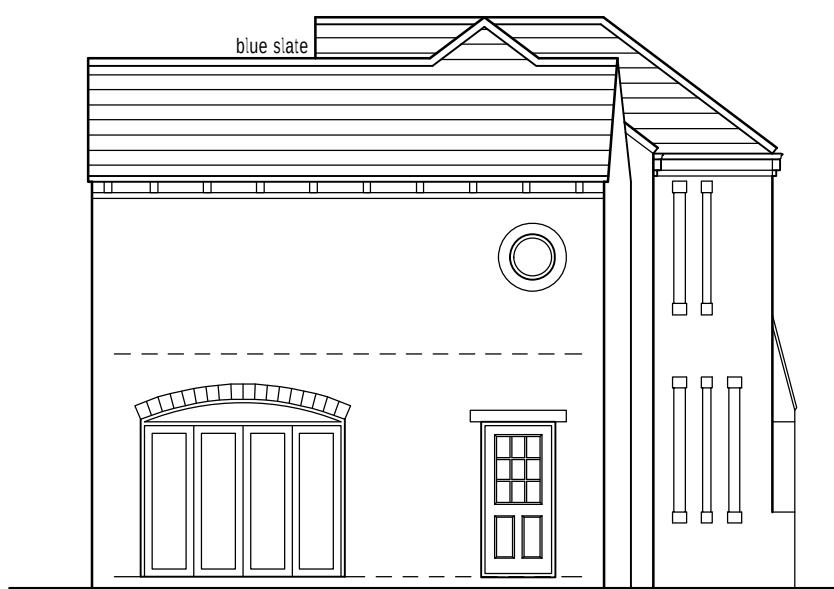


Proposed rear elevation (1:100)

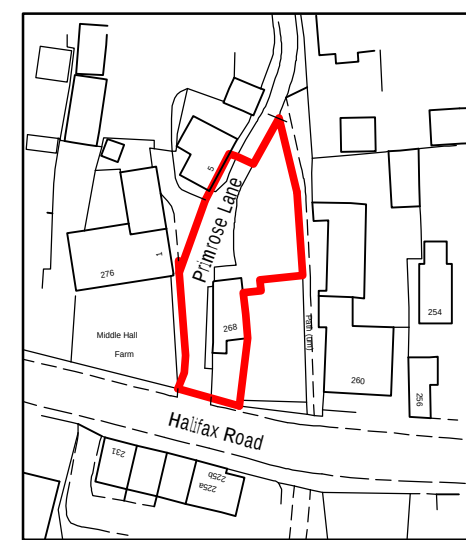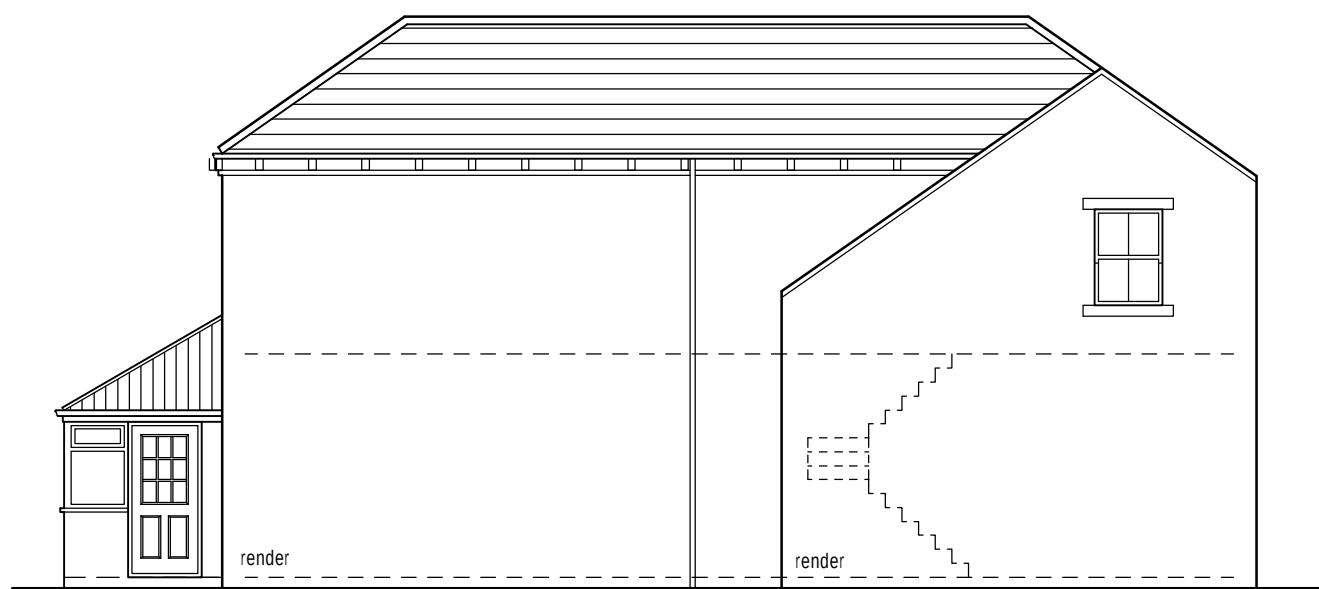


Location plan (1:1250)

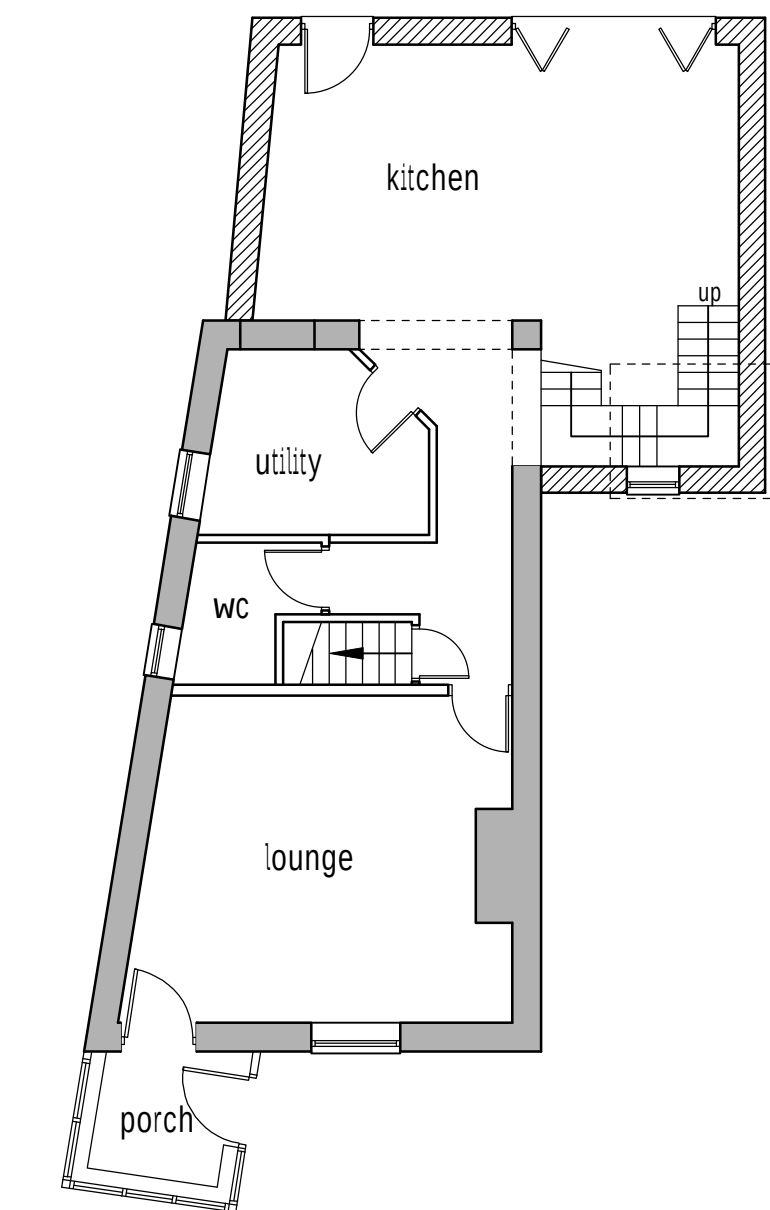


Proposed ground floor layout (1:100)

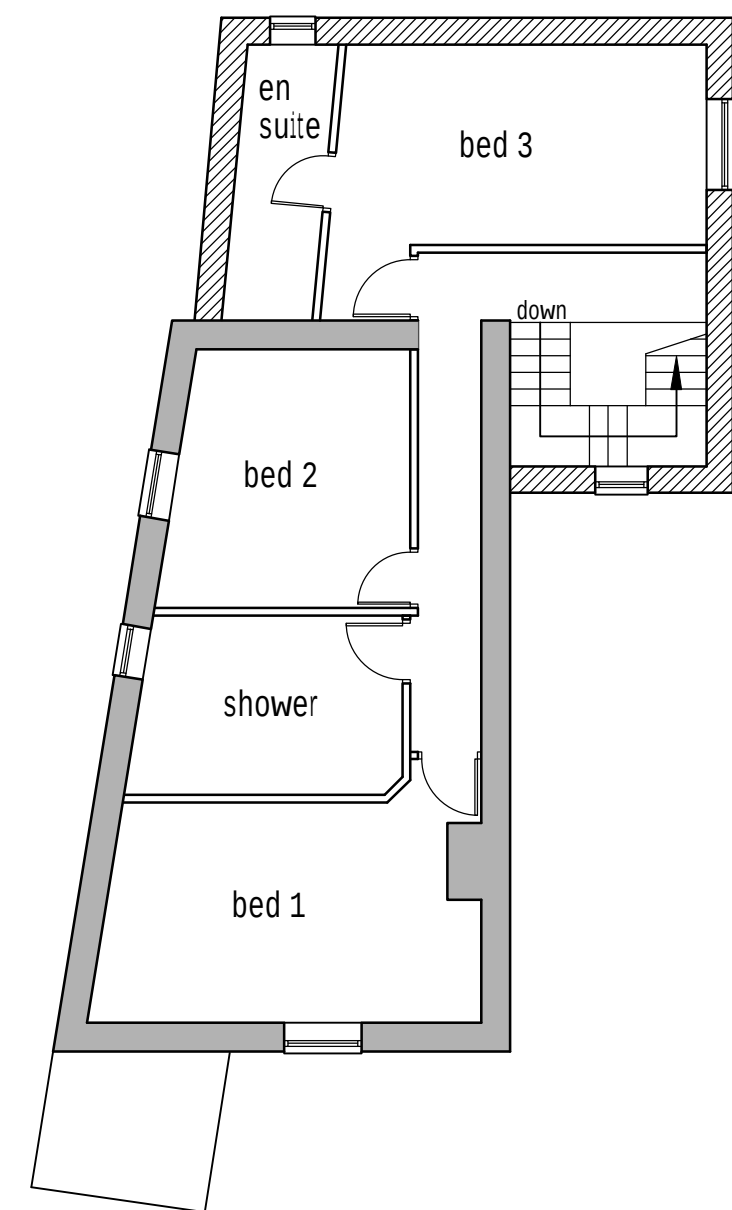

Proposed first floor layout (1:100)

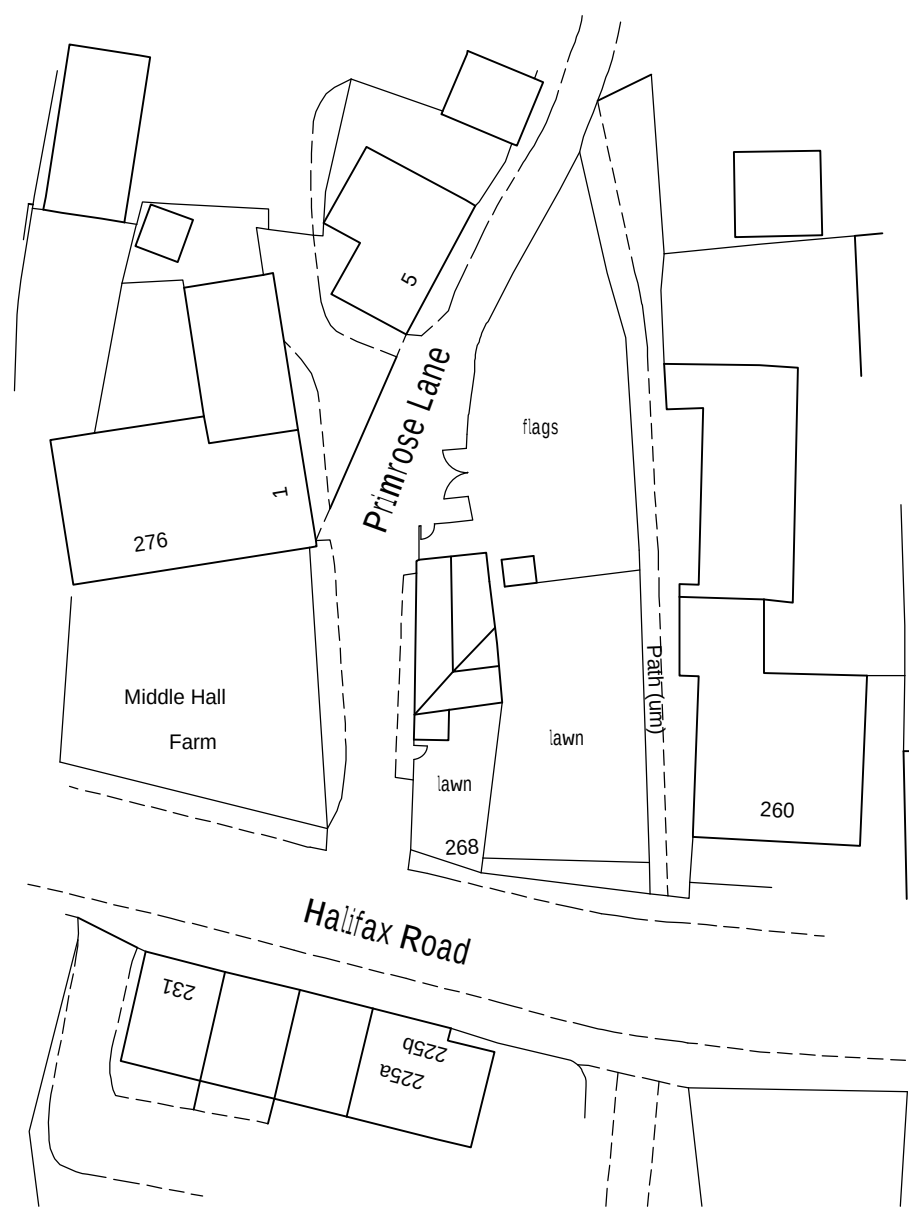

Existing block plan (1:500)

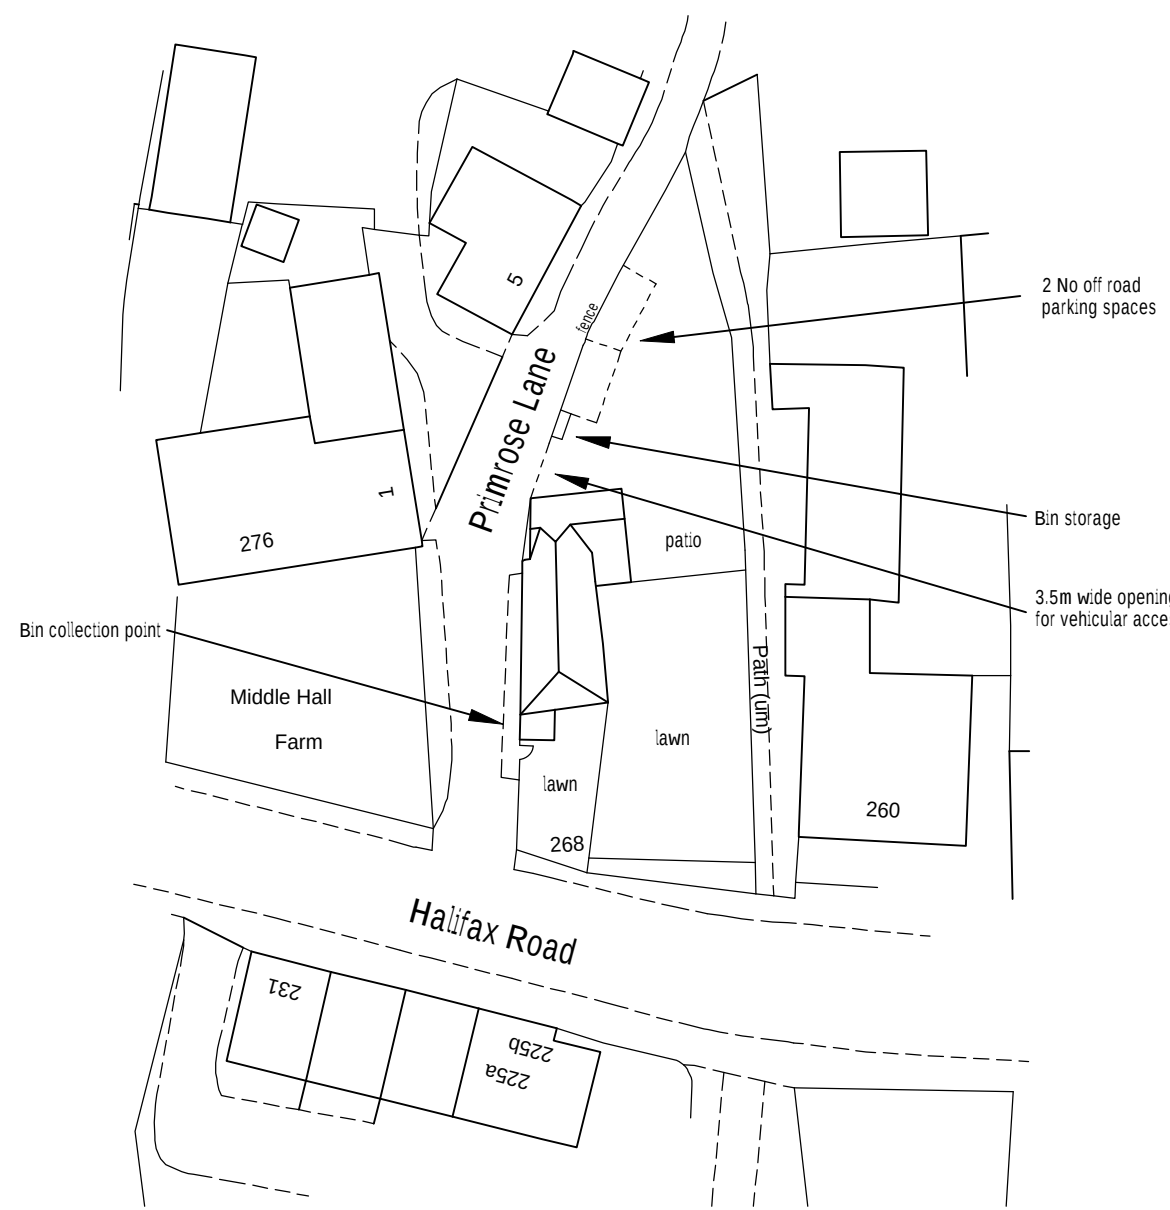

Proposed block plan (1:500)



Rev B 04/08/2023 Vehicular access clarified on block plan.
Rev A 18/07/2023 Red line amended to include Primrose Lane.



Colne Valley Design
8 Meadow Lane
Slaithwaite
Huddersfield HD7 5EX

Tel: 01484 842097
Mobile: 07867 803312
E-mail: mitchell@sbhomes.co.uk

Proprietor: S.A. Mitchell (ACIOB)

Project
Proposed extension.

For
Mrs S Smith.

Address
268 Halifax Road
Liversedge
WF15 6NP.

Title
Planning Drawing.

Job No.
23 J 19.

Drawing number
01 B.

Date
May 2023.