




front elevation (south)

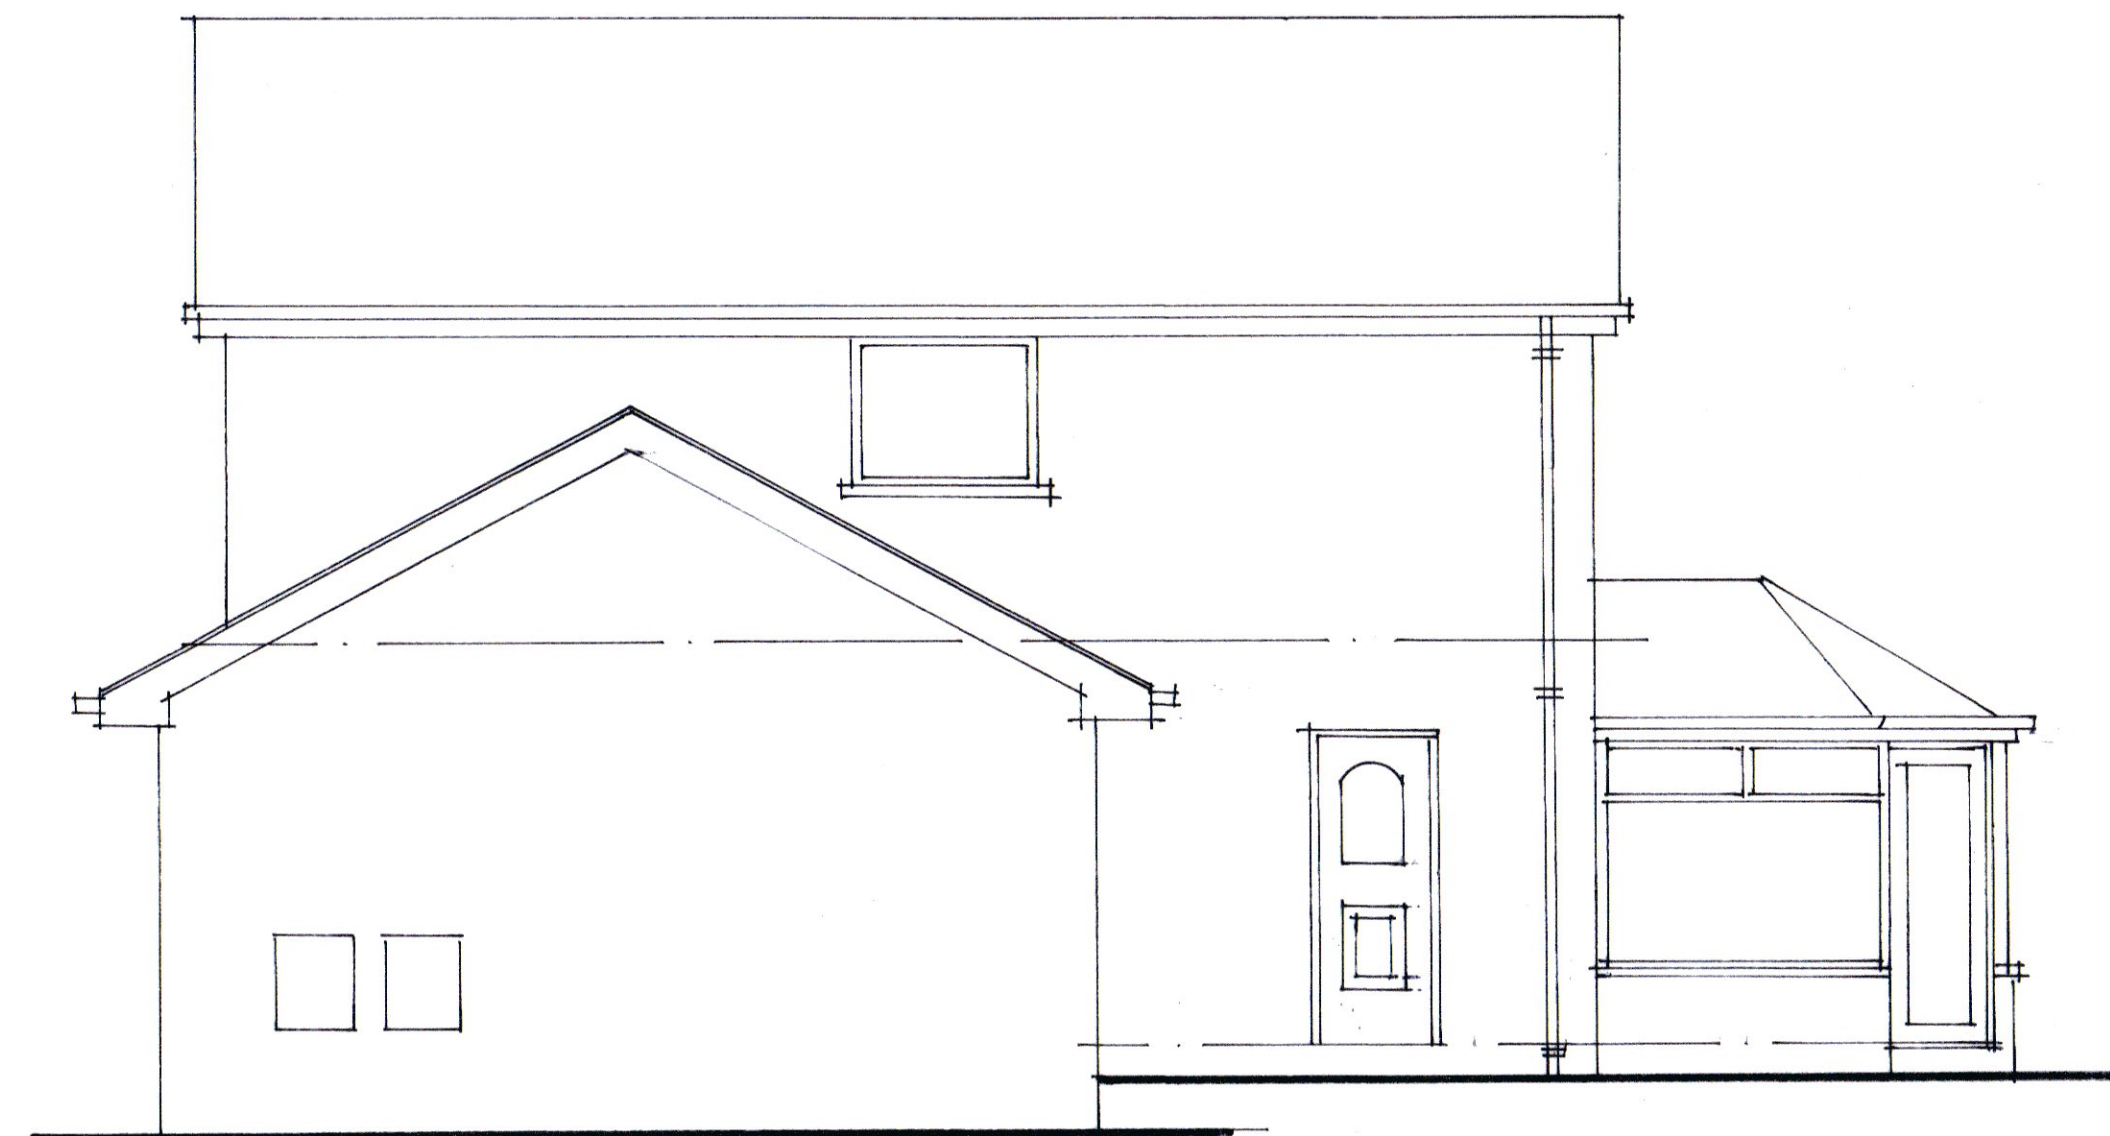


side elevation (east)




rear elevation (north)

boundary fence line

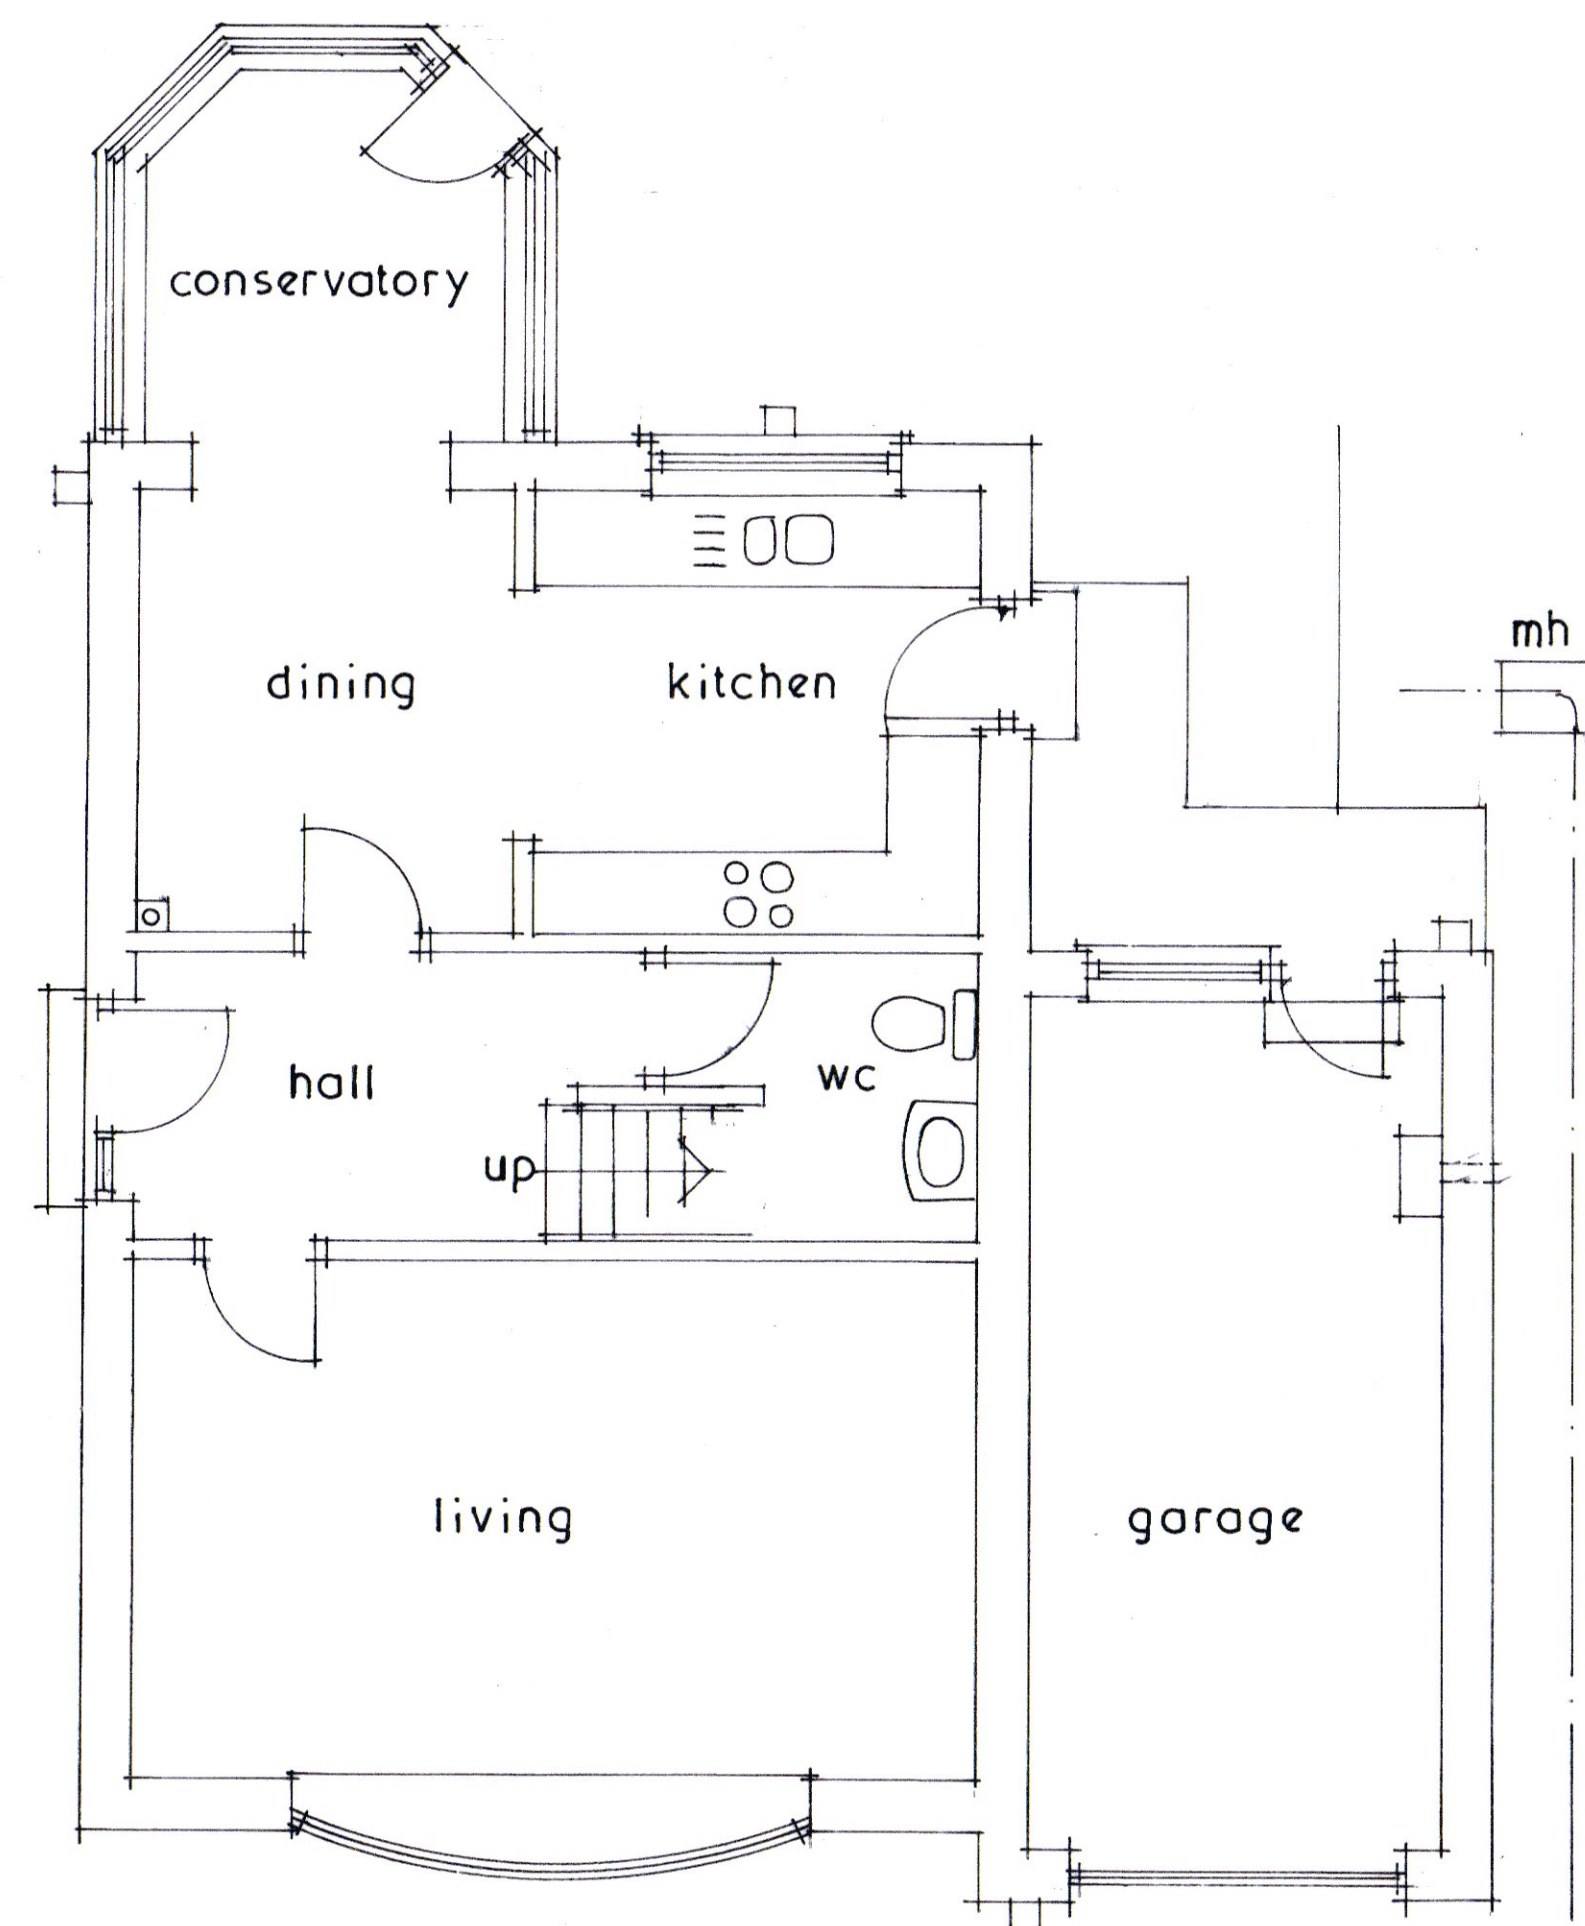

ground floor

boundary fence line

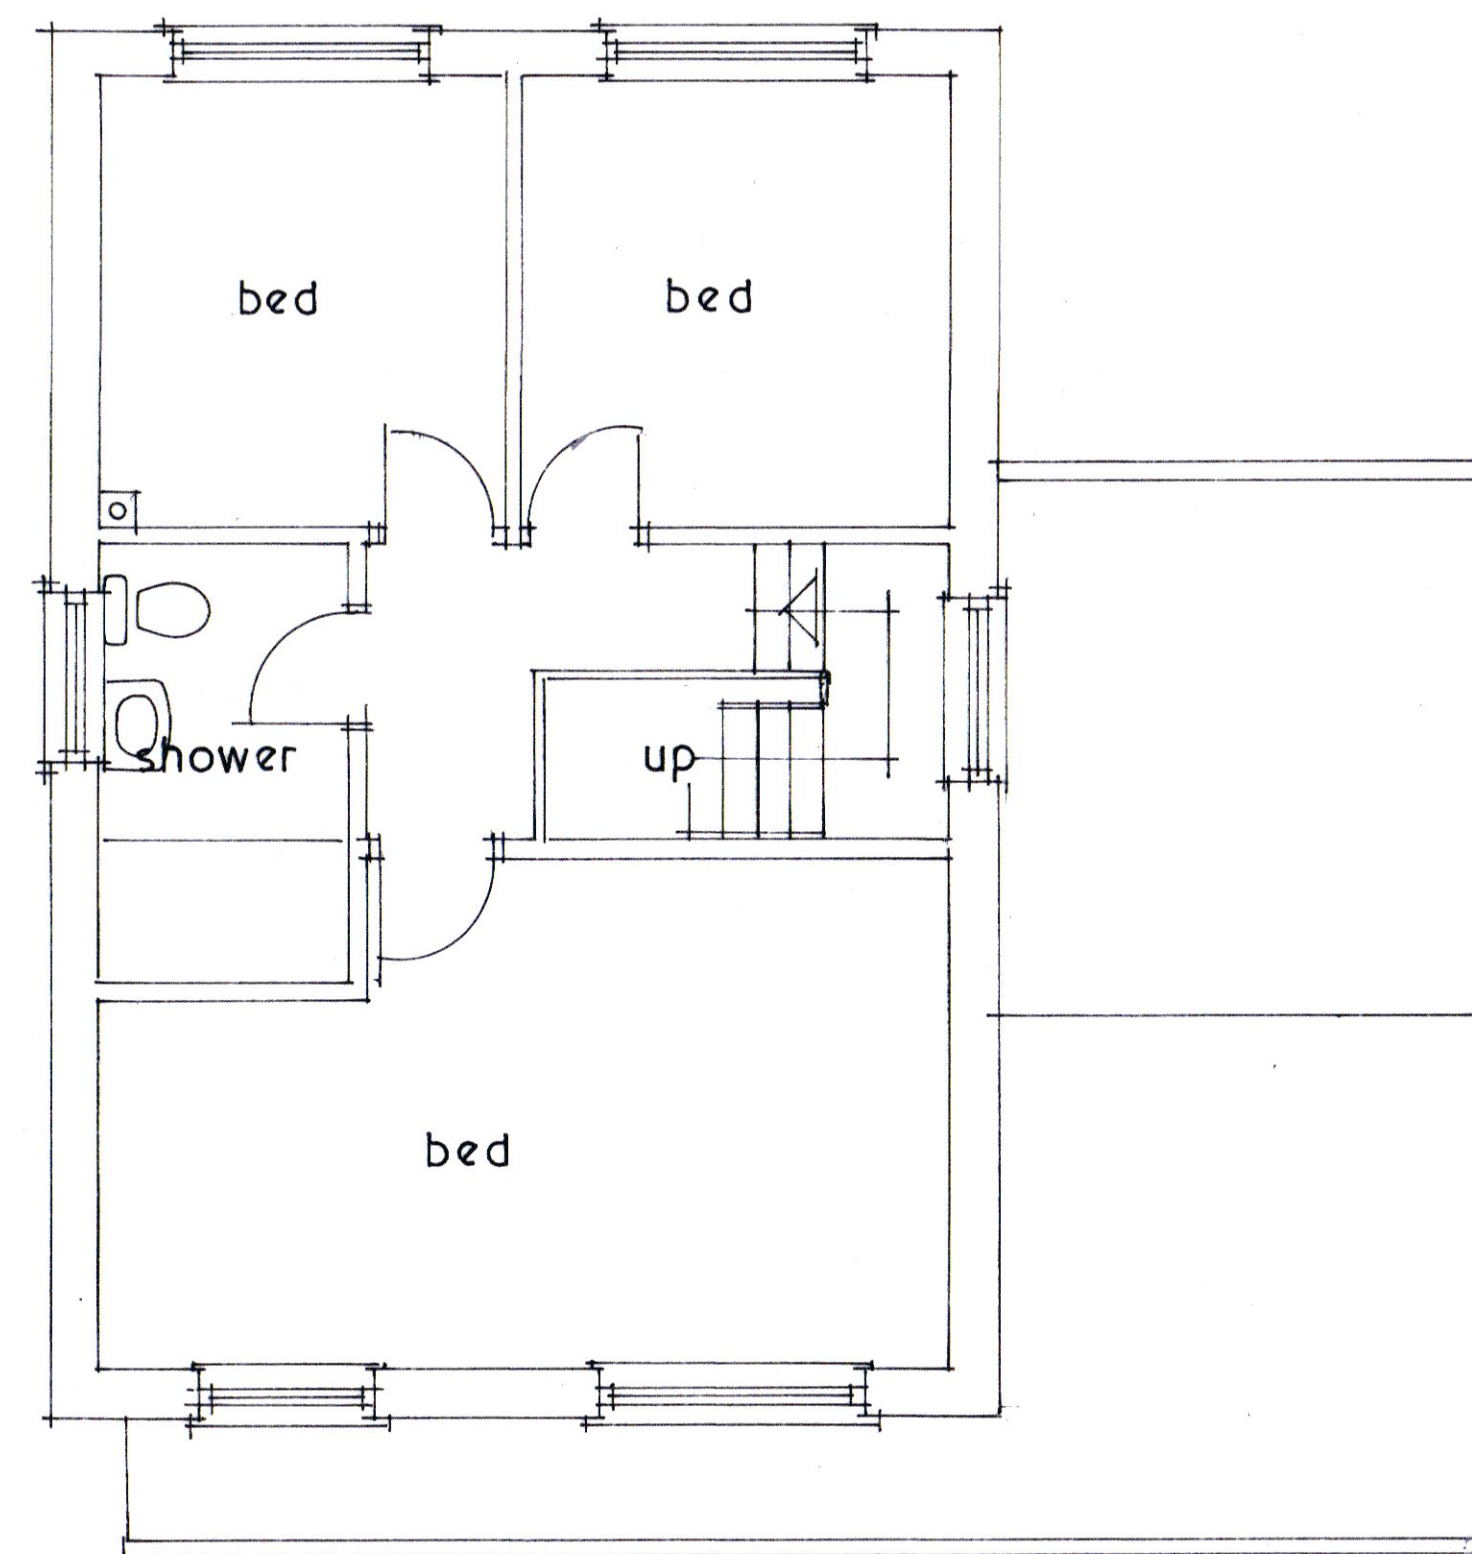

first floor

Revision		Date
All dimensions to be verified on site and the practice informed of any discrepancy.		
Calder Architectural Services Ltd 13 Henry Street Brighouse West Yorkshire HD6 2BL T: 01484 713475		
Mrs Dhaliwal		
Drawn	Date	Scale
	5/2023	1:50
Proposed first floor side extension at 44 The Ghyll Fixby HD2 2FE		
Drawing Scheme proposals (existing)		
Job No.	Drawing No.	Rev.
	1	