





Location Plan
1 : 1250

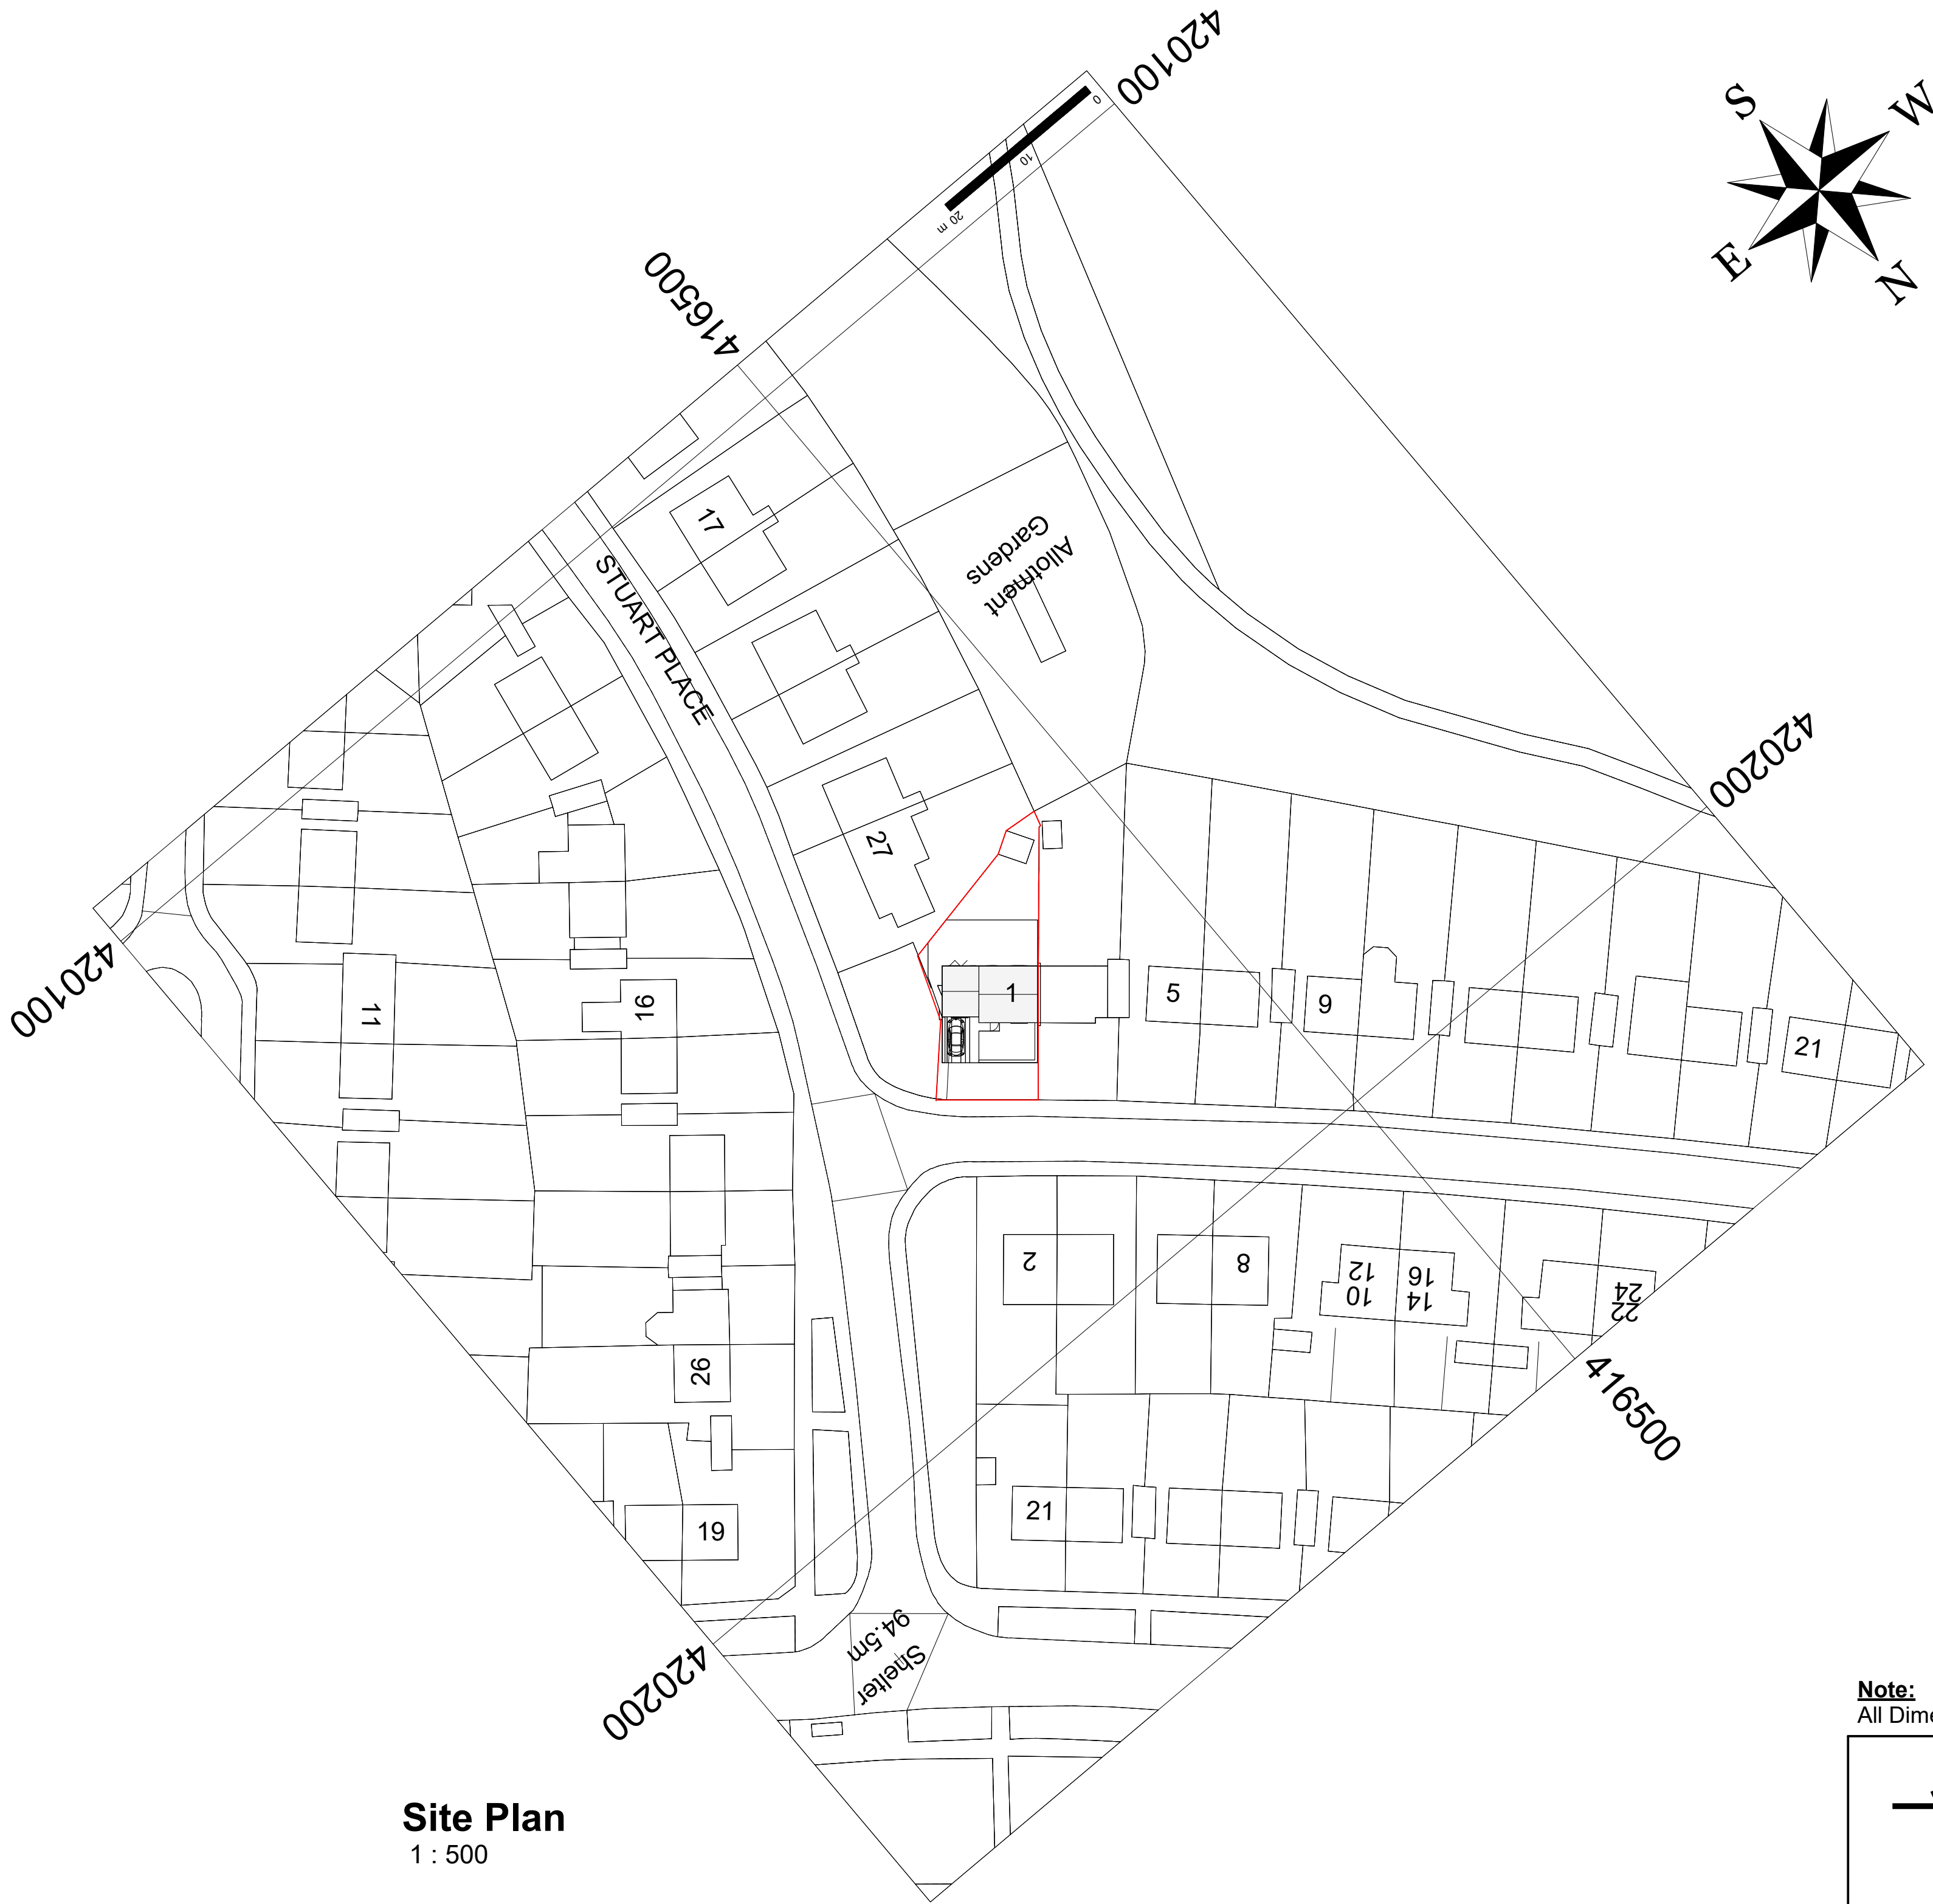

Site Plan
1 : 500

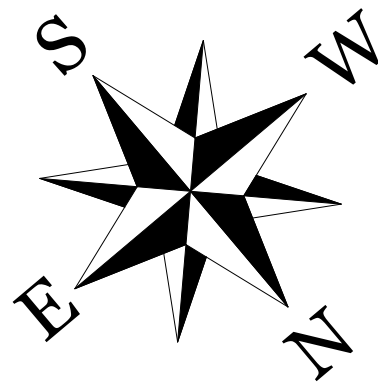

Note:
All Dimensions Are Approximate

**TREND**
ARCHITECTURE
T: 01484 941051
plan@trendarchitecture.co.uk
www.trendarchitecture.co.uk

Project Name
1 Gisbourne Road, Bradley, Huddersfield, HD2 1SD

Drawing Title:
Proposed Location And Site Plan

Drawing Number:	Scale:
TR-A23-0503-006	As indicated@A1

Date: 12/06/23	Revision:
----------------	-----------

Drawn By: AM	Checked by: JA
--------------	----------------

Reason For Issue:
Planning