




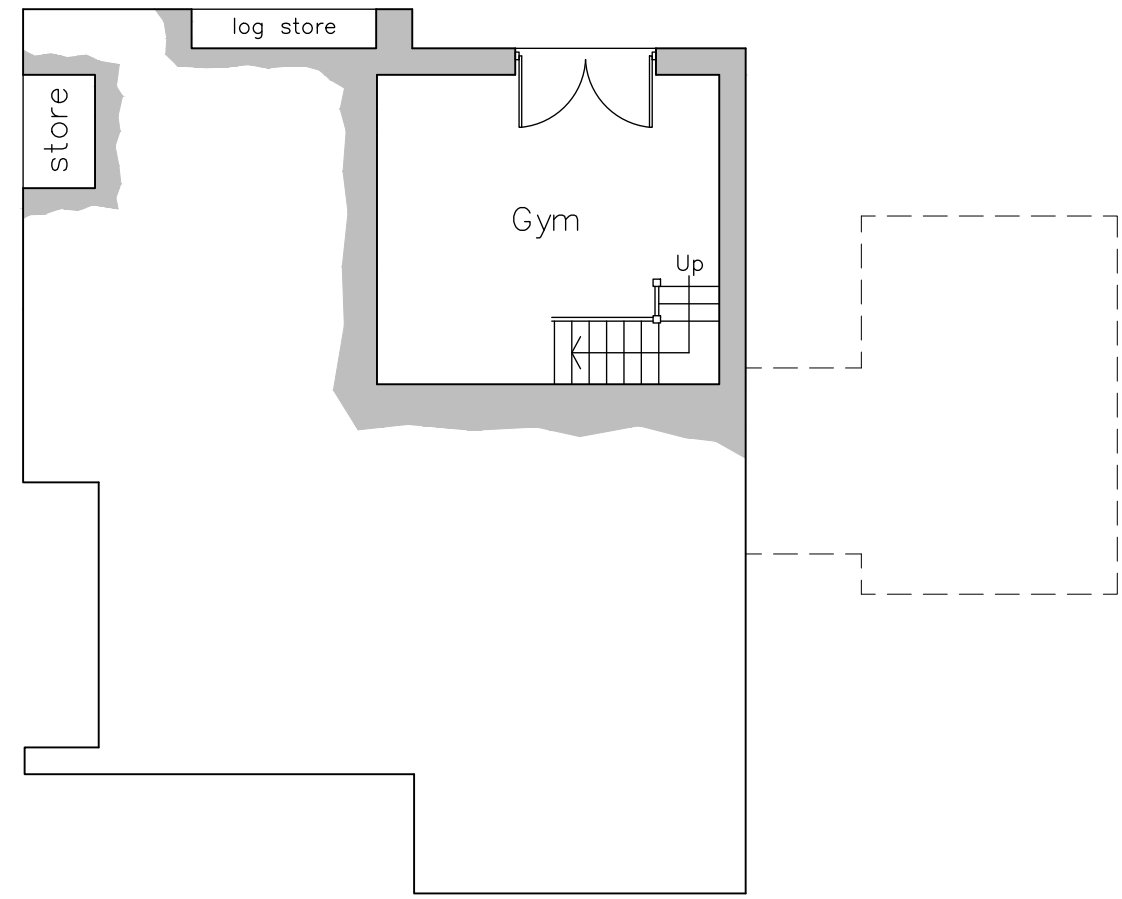

Existing Lower Ground Floor Layout
Scale 1:100

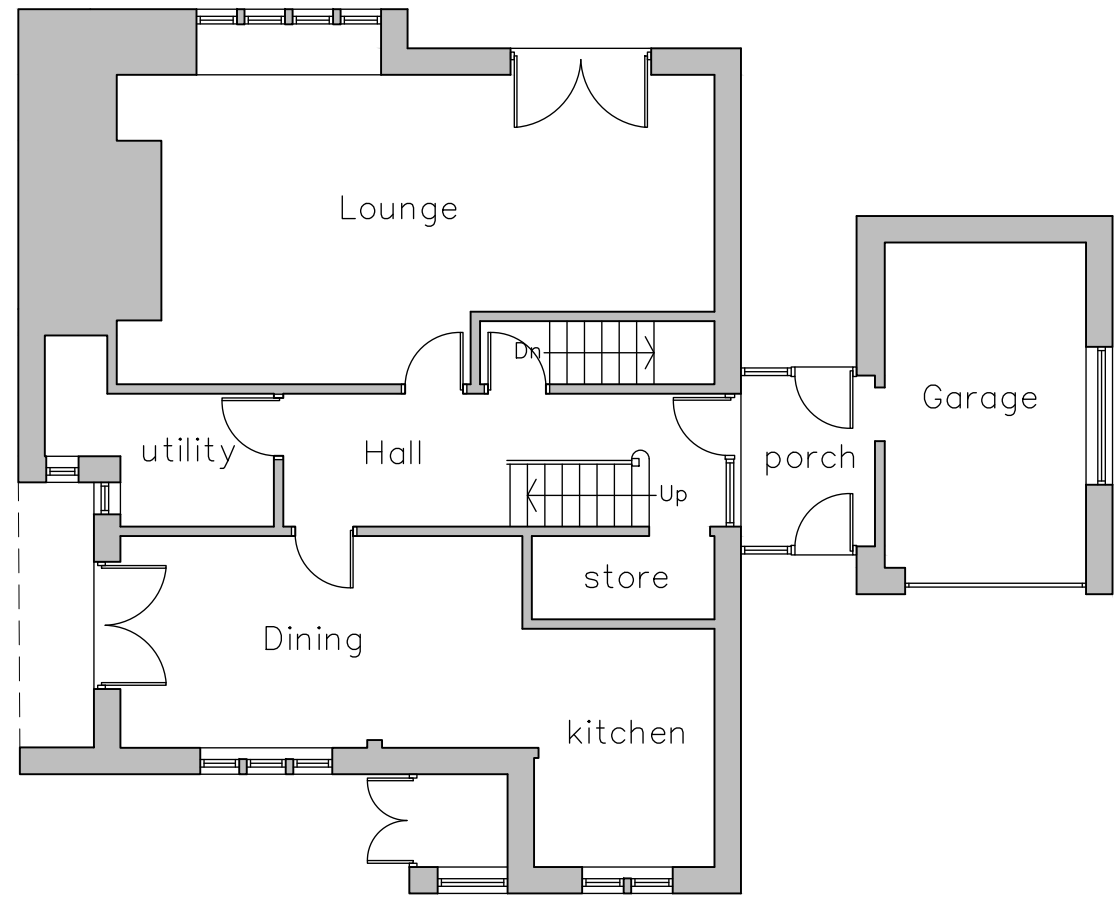

Existing Ground Floor Layout
Scale 1:100

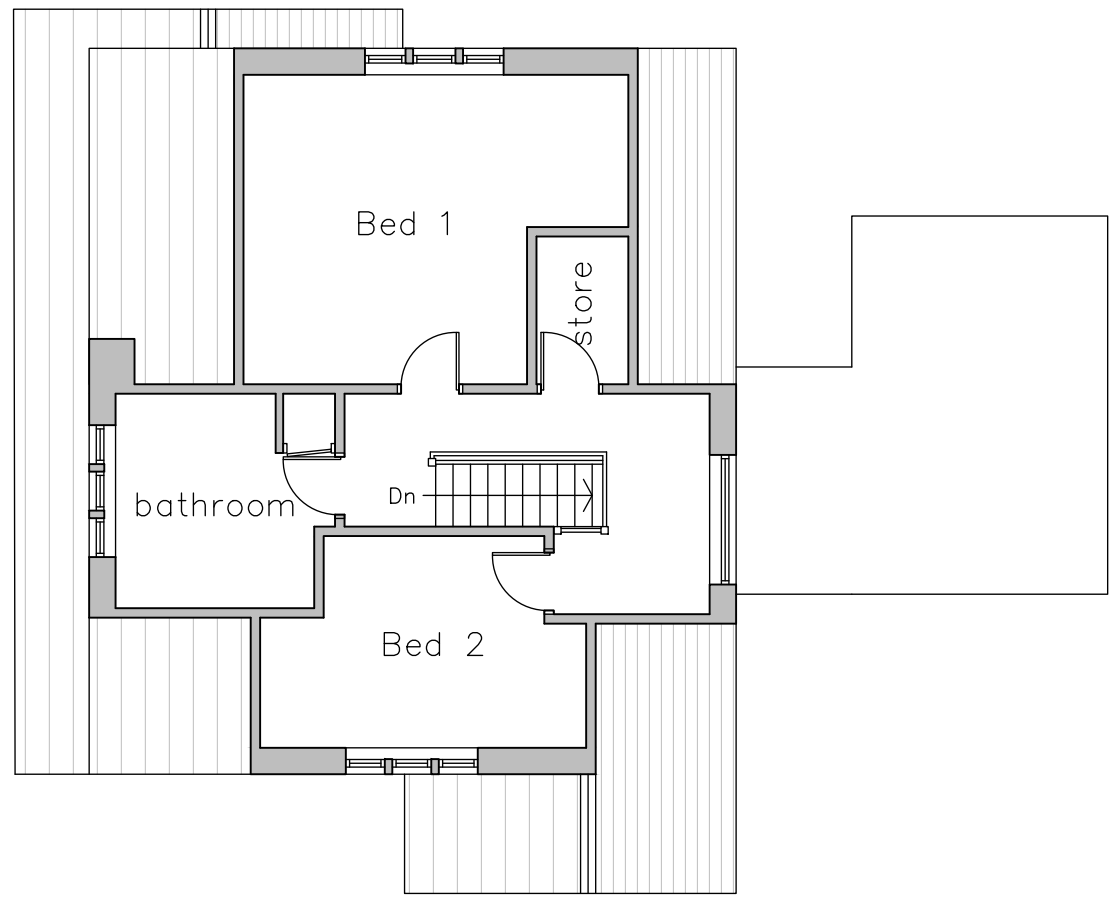

Existing First Floor Layout
Scale 1:100

- NOTES**
1. No dimensions to be scaled.
IF IN DOUBT ASK.
2. All dimensions must be checked and verified on site by the Contractor prior to the commencement of works and Hinchliffe Architecture & Design Ltd. to be notified of any discrepancies.
3. The copyright of these drawings remains the property of Hinchliffe Architecture & Design Ltd. They must not be reproduced in any way without prior written consent from the originator (Hinchliffe Architecture & Design Ltd.)


EXISTING MATERIALS	
• WALLS	– NATURAL STONE & TIMBER
• ROOF	– CONCRETE DOUBLE ROMAN TILE
• DOORS	– WHITE PVCu & TIMBER
• WINDOWS	– WHITE PVCu
• RAINWATER GOODS	– BLACK PVCu
• FASCIA'S	– TIMBER




Existing South West Facing
Front Elevation
Scale 1:100




Existing South East Facing
Side Elevation
Scale 1:100

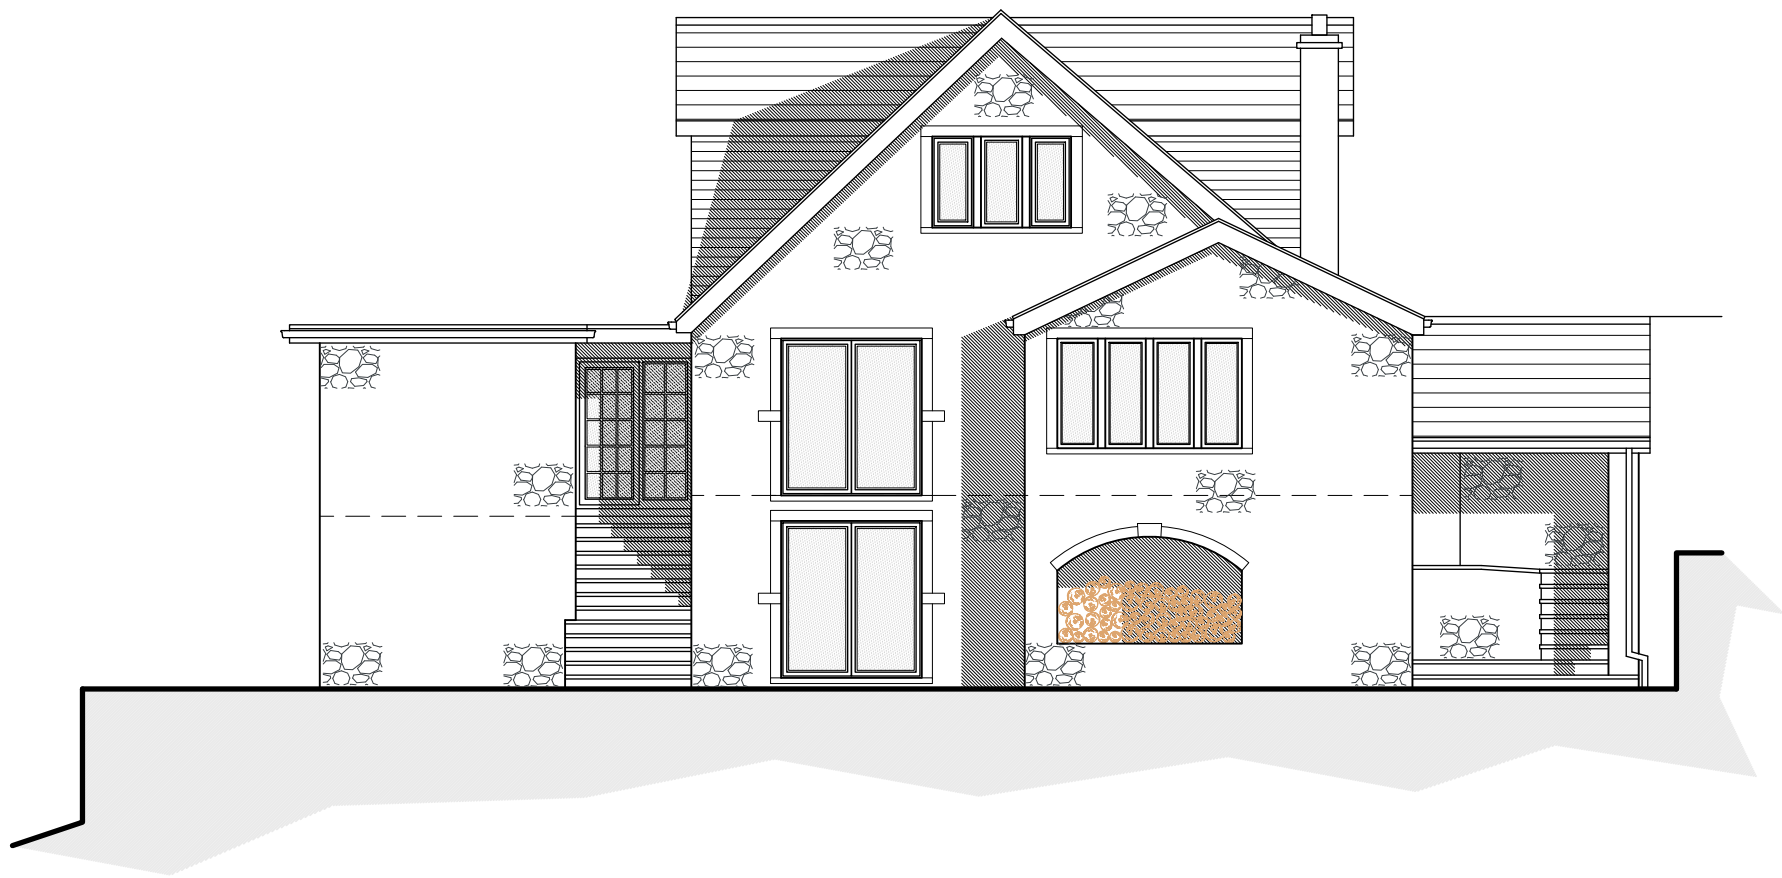

Existing North East Facing
Rear Elevation
Scale 1:100

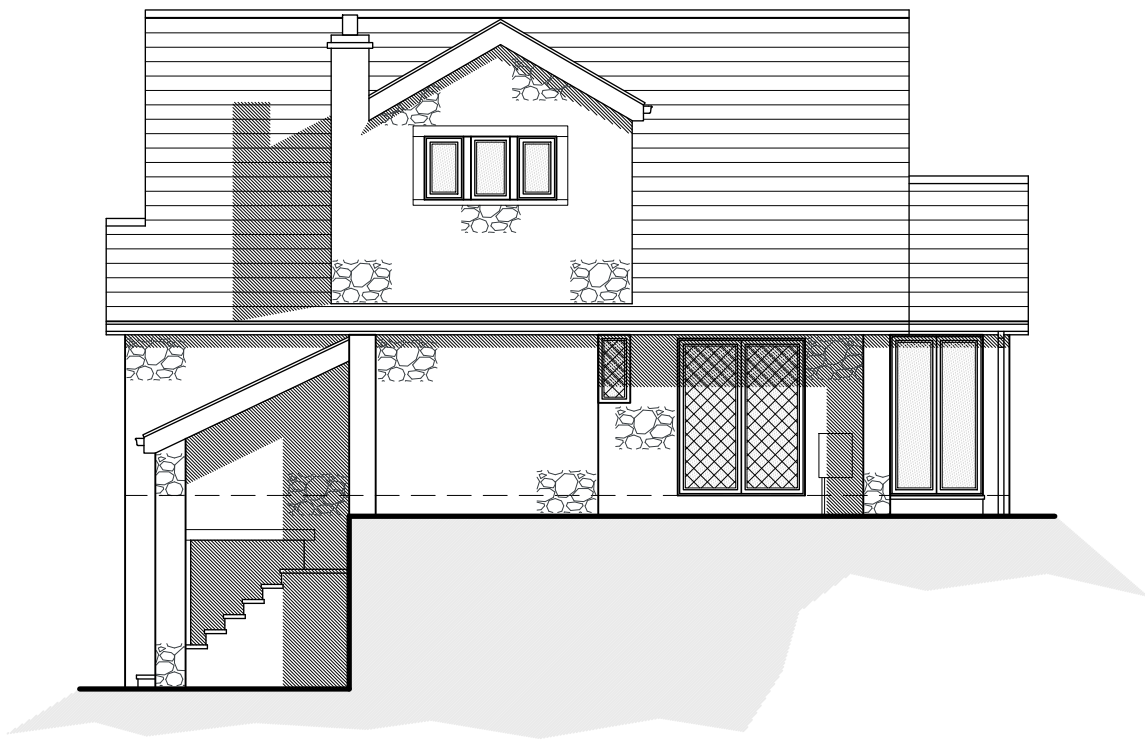

Existing North West Facing
Side Elevation
Scale 1:100

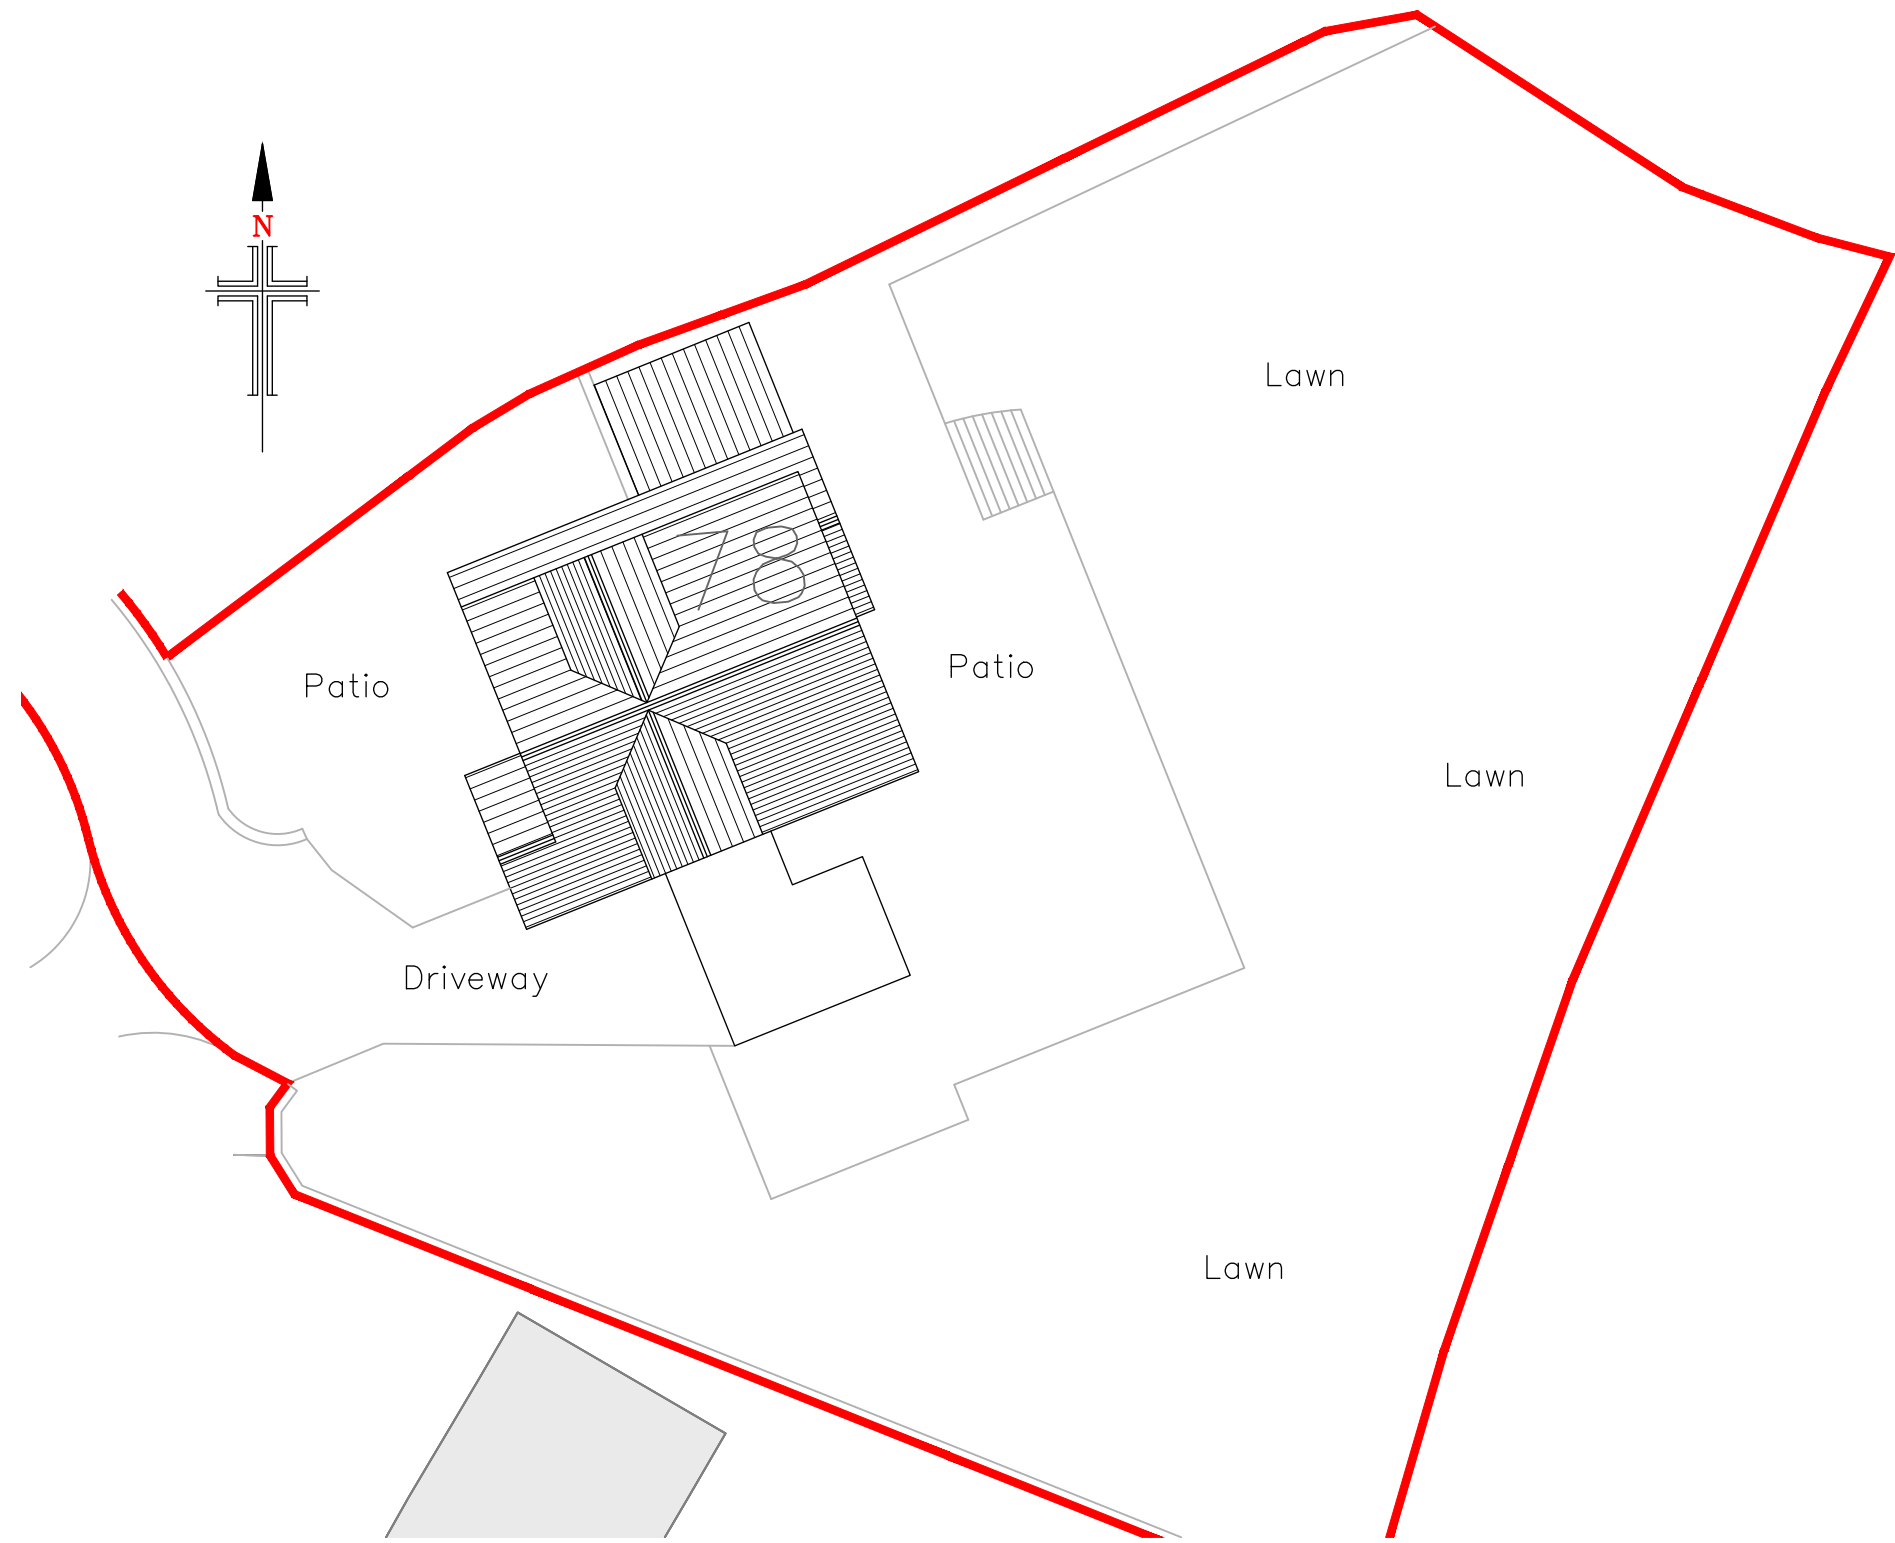

Existing Site Layout
Scale 1:200

B	28/02/23	SITE PLAN & ELEVATION UPDATED
A	31/05/23	FIRST ISSUE
Rev.	Date	Description
Status		
PLANNING		
<div><div>hinchliffe architecture & design</div><div><small>Hinchliffe A&D 24 Carr View Road Hepworth Huddersfield West Yorkshire HD7 1HS</small><div><small>01484 523 744 info@hinch-architecture.co.uk www.hinch-architecture.co.uk</small></div></div></div>		
Client		
MR A. MUSKETT		
Project		
78 MARSDEN LANE MARSDEN HUDDERSFIELD WEST YORKSHIRE HD7 6AF		
Drawing Title		
EXISTING FLOOR PLANS, ELEVATIONS & SITE LAYOUT		
Scale (at A1)		Date
AS SHOWN		MAY 2023
Drg. no.	181-23-PL01	Rev.
		B