


NOTES


1. No dimensions to be scaled.
IF IN DOUBT ASK.

2. All dimensions must be checked and verified on site by the Contractor prior to the commencement of works and Hinchliffe Architecture & Design Ltd. to be notified of any discrepancies.


3. The copyright of these drawings remains the property of Hinchliffe Architecture & Design Ltd. They must not be reproduced in any way without prior written consent from the originator (Hinchliffe Architecture & Design Ltd.)

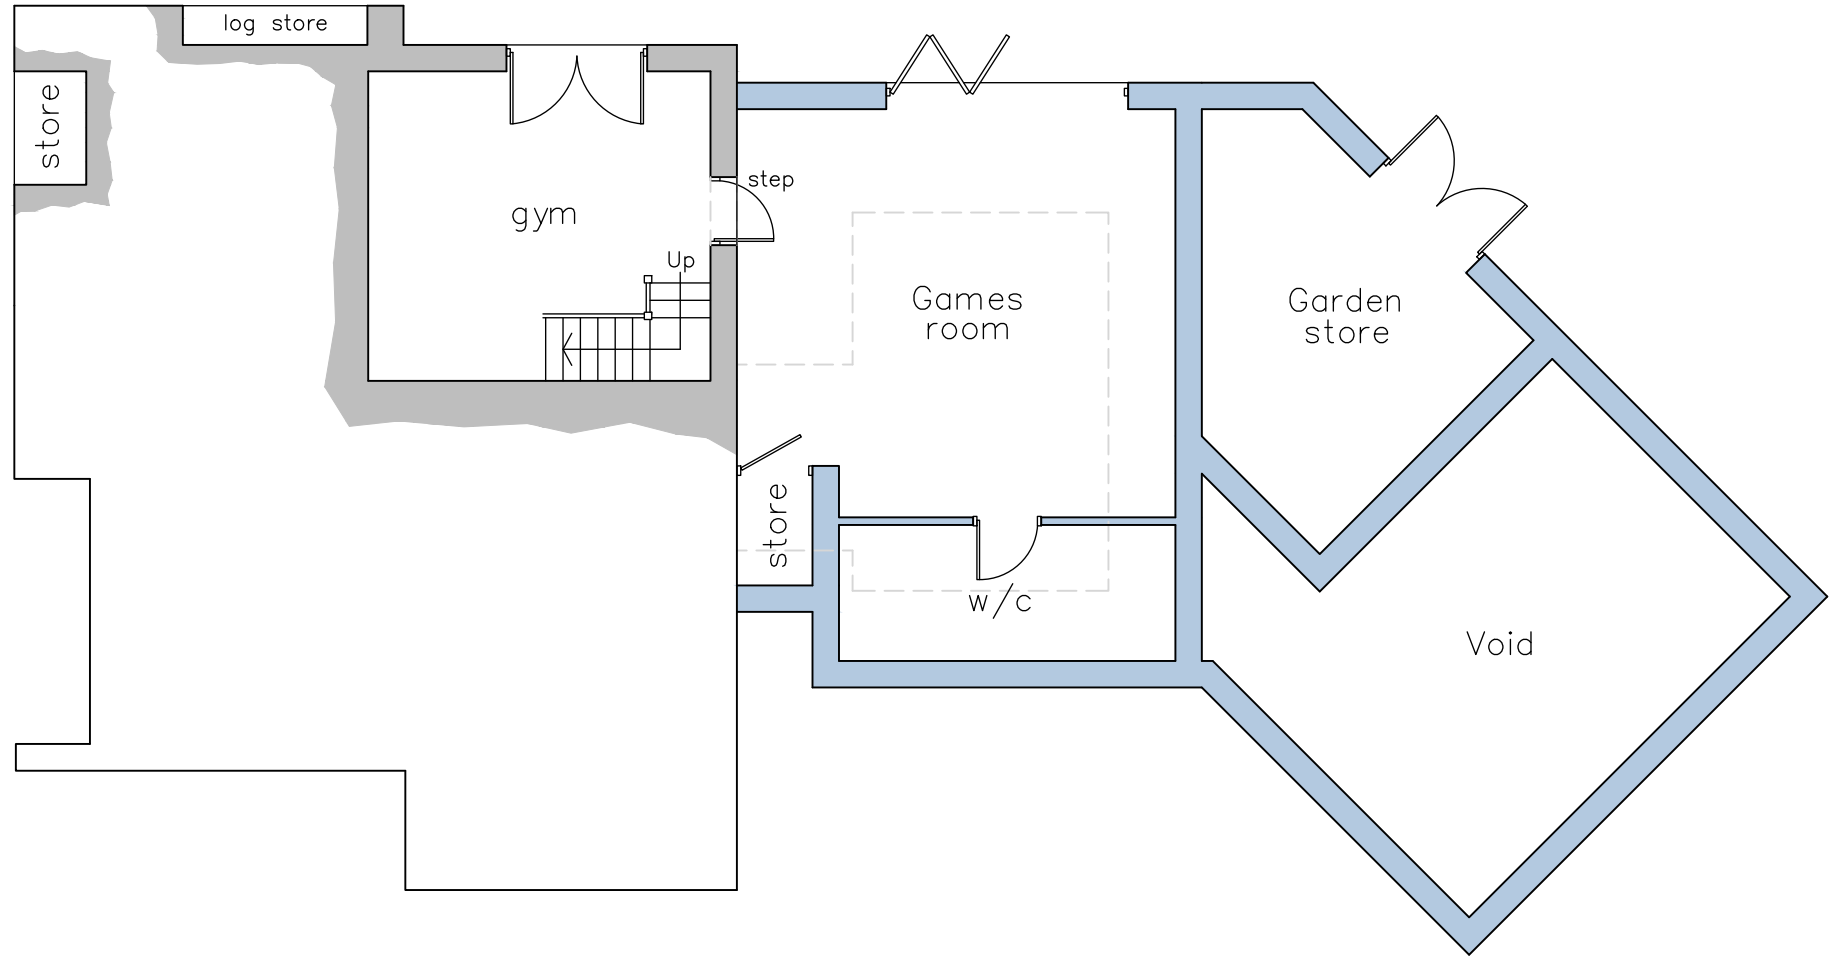

Proposed Lower Ground Floor Layout
Scale 1:100

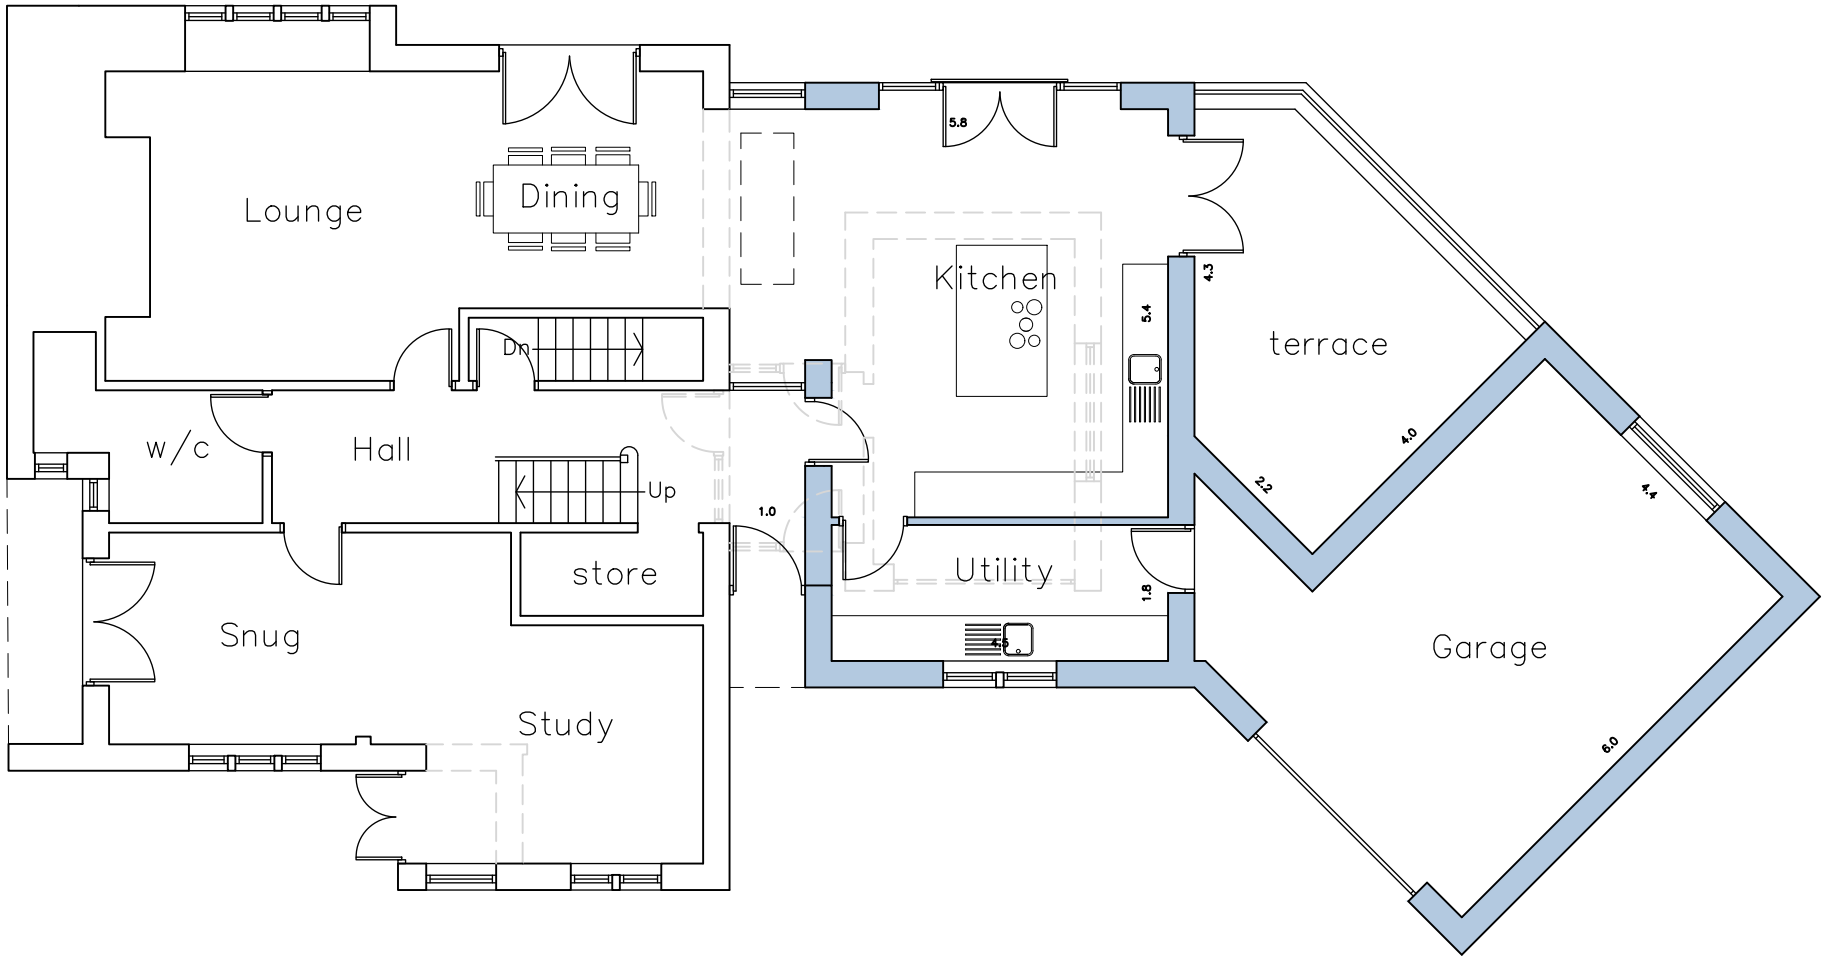


Proposed Ground Floor Layout
Scale 1:100

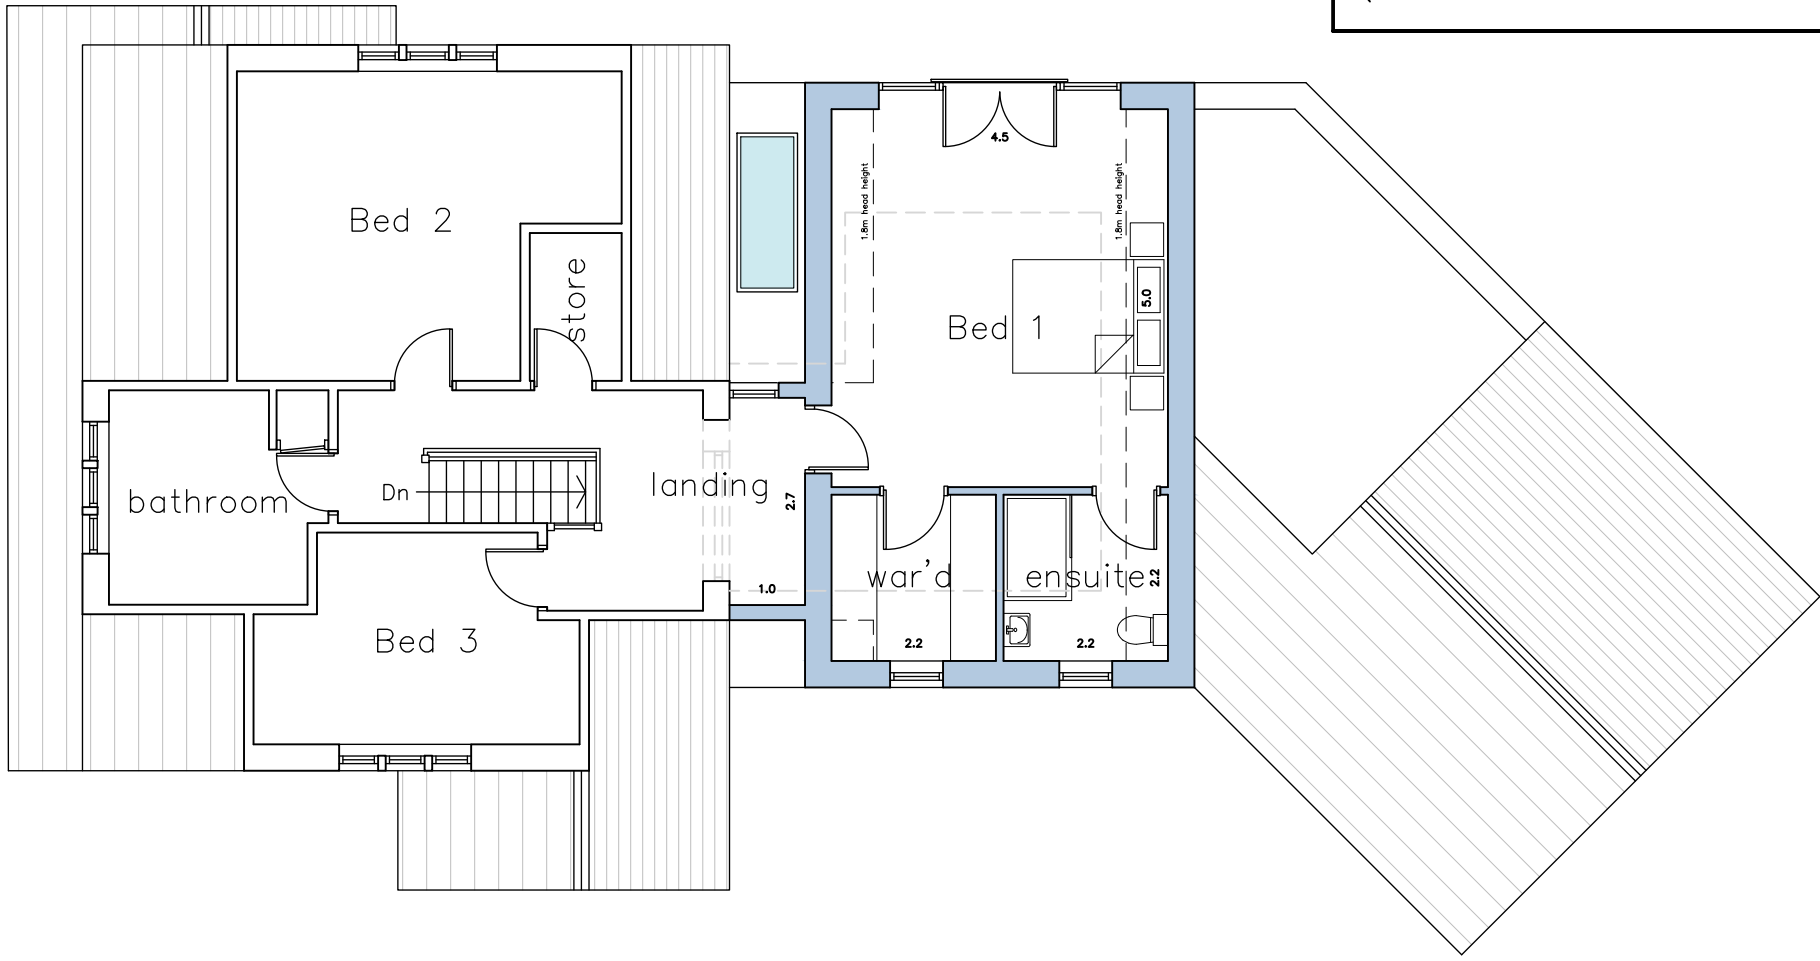

Proposed First Floor Layout
Scale 1:100




Proposed South West Facing
Front Elevation
Scale 1:100

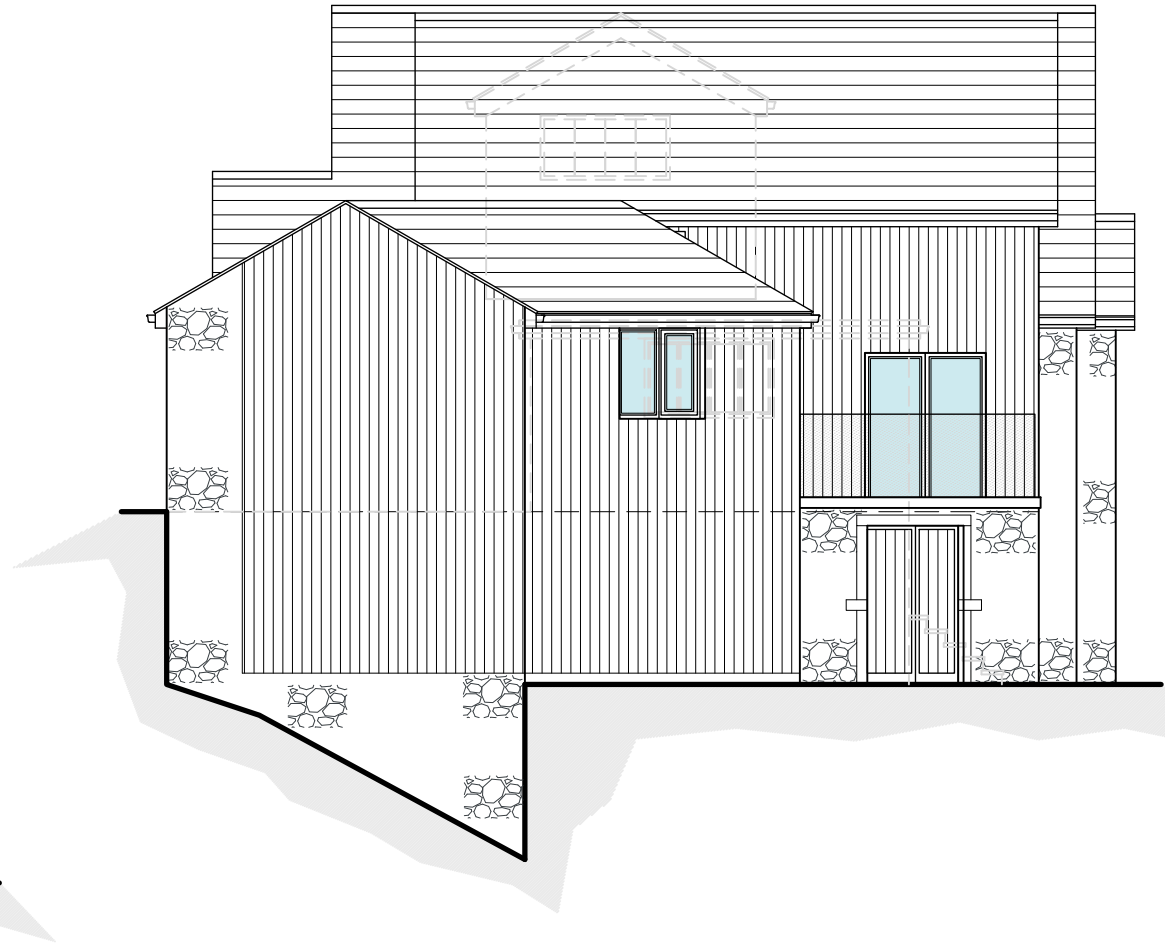


Proposed South East Facing
Side Elevation
Scale 1:100



Proposed North East Facing
Rear Elevation
Scale 1:100

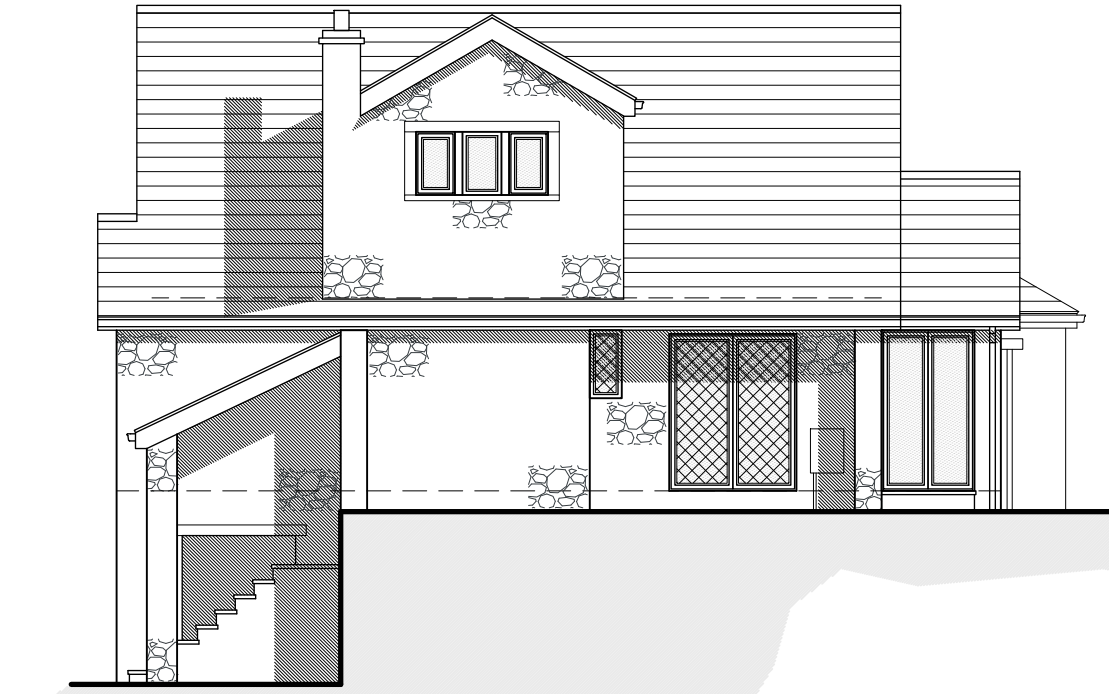

Proposed North West Facing
Side Elevation
Scale 1:100

 

Proposed Site Layout
Scale 1:200

PROPOSED MATERIALS

- WALLS – NATURAL STONE & TIMBER
- ROOF – CONCRETE DOUBLE ROMAN TILE
- DOORS – WHITE PVCu & TIMBER
- WINDOWS – WHITE PVCu
- RAINWATER GOODS – BLACK PVCu
- FASCIA'S – TIMBER

C	19.06.23	REVISED FOLLOWING CLIENT COMMENTS 19.06.2023
B	01.06.23	REVISED FOLLOWING CLIENT MEETING 01.06.2023
A	31.05.23	FIRST ISSUE
Rev.	Date	Description

Status **PLANNING**

hinchliffe
architecture & design

Hinchliffe A&D
24 Carr View Road
Huddersfield
West Yorkshire
HD9 1AT

01484 520 764
info@hinchliffe-architecture.co.uk
www.hinchliffe-architecture.co.uk

Client **MR A. MUSKETT**

Project **78 MARSDEN LANE
MARSDEN
HUDDERSFIELD
WEST YORKSHIRE
HD7 6AF**

Drawing Title **PROPOSED FLOOR PLANS,
ELEVATIONS & SITE LAYOUT**

Scale (at A1) **AS SHOWN** Date **MAY 2023**

Drg. no. **181-23-PL02** Rev. **C**