



EXISTING



Existing First Floor Plan - 1:100

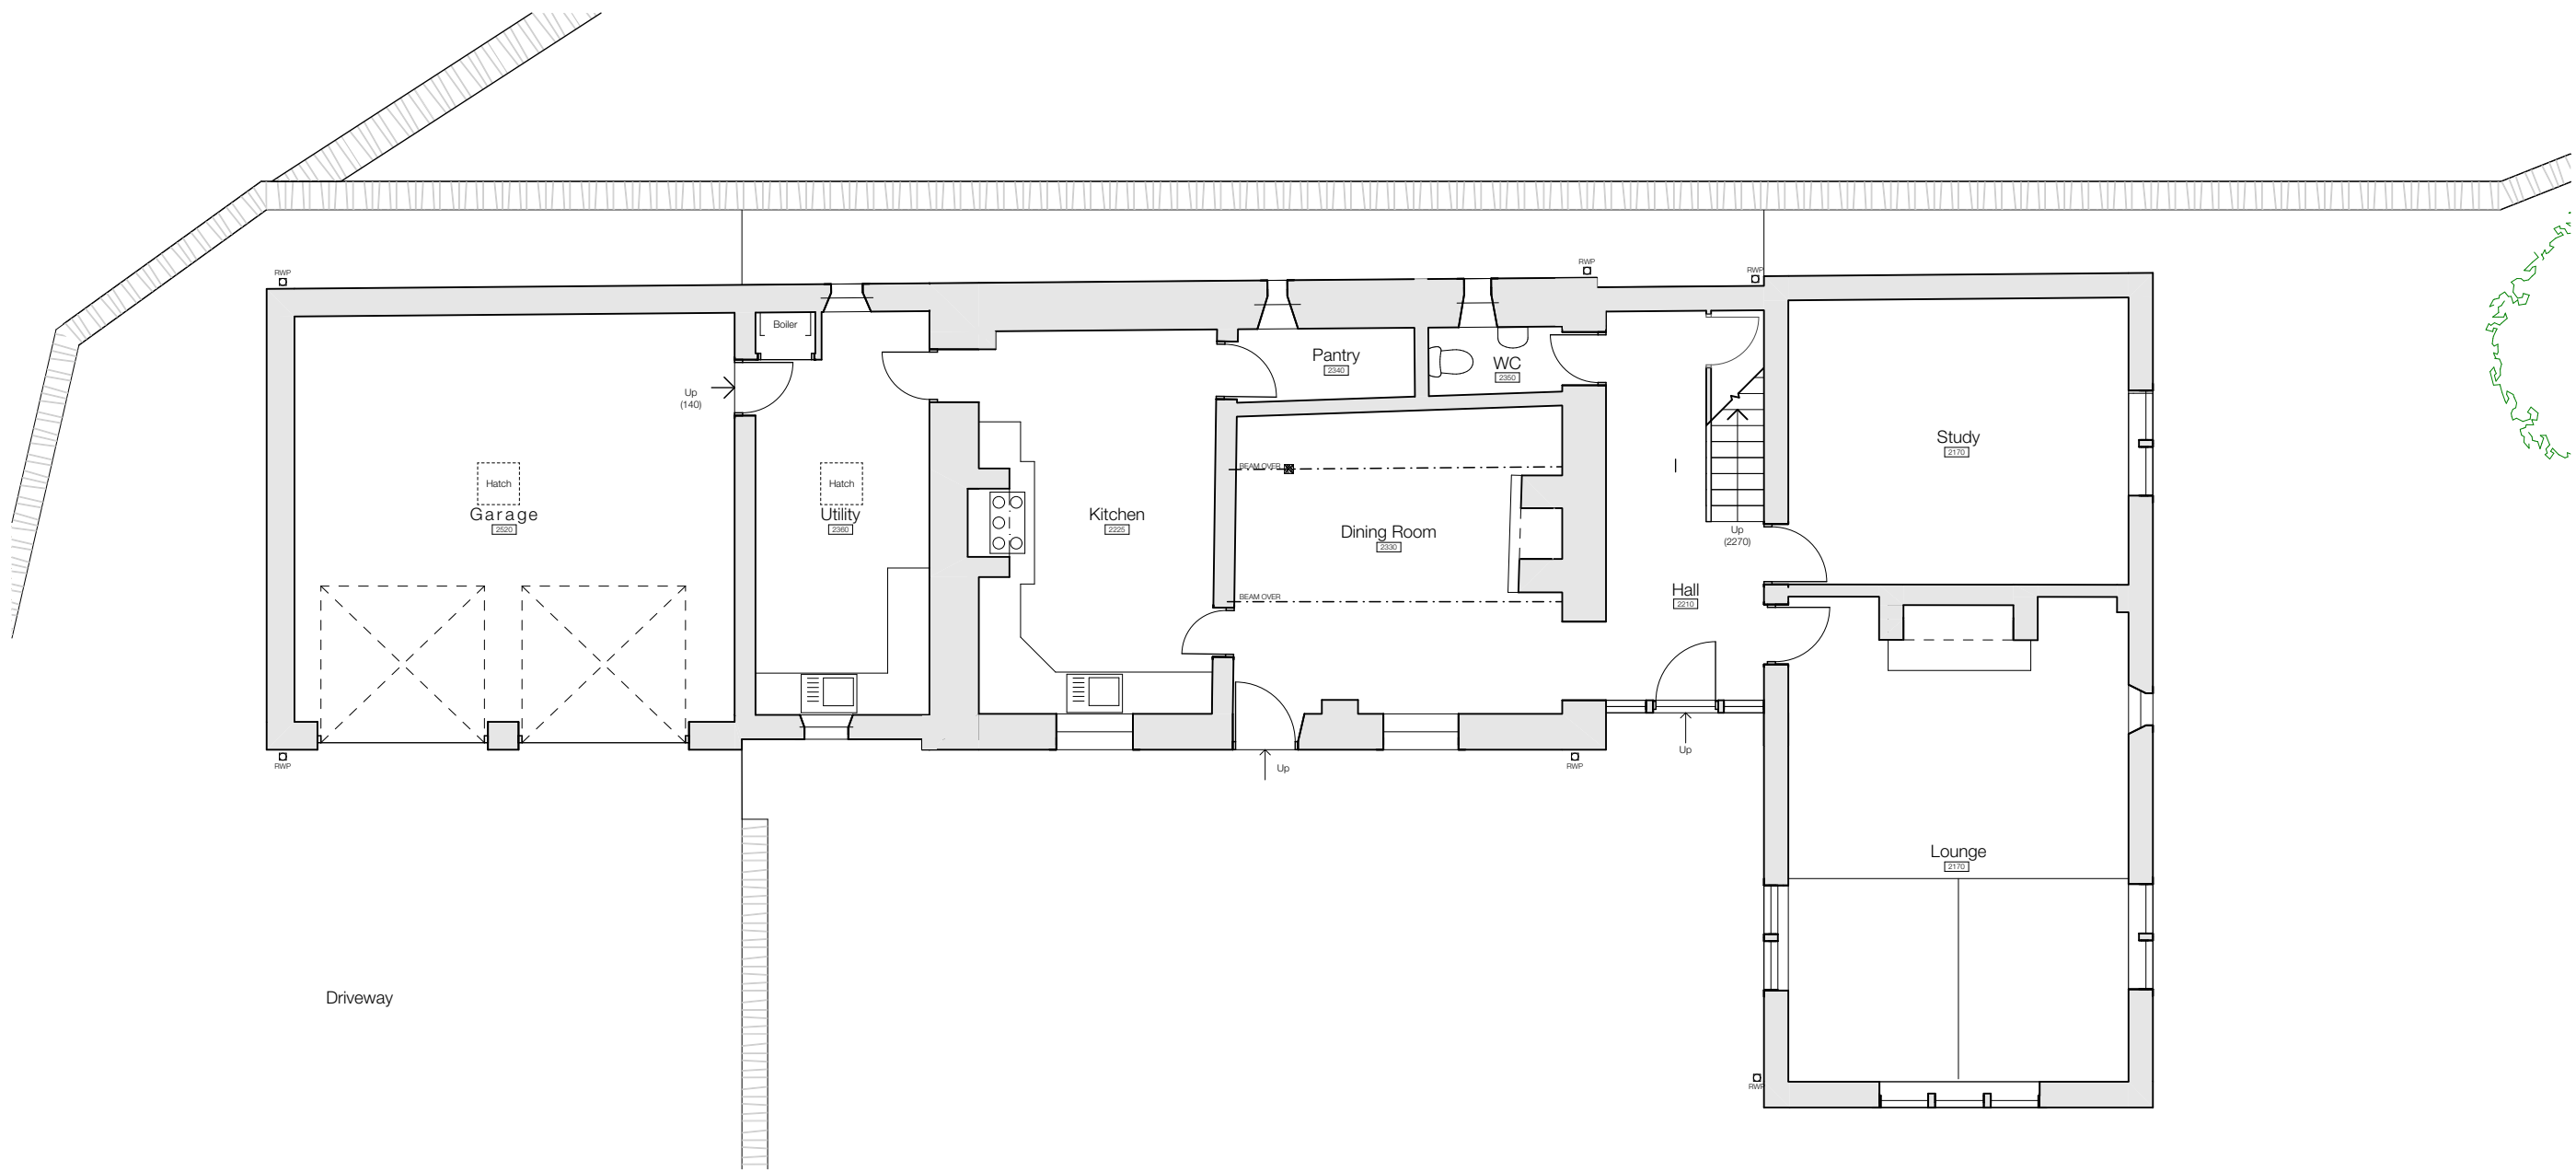


Existing Ground Floor Plan - 1:100

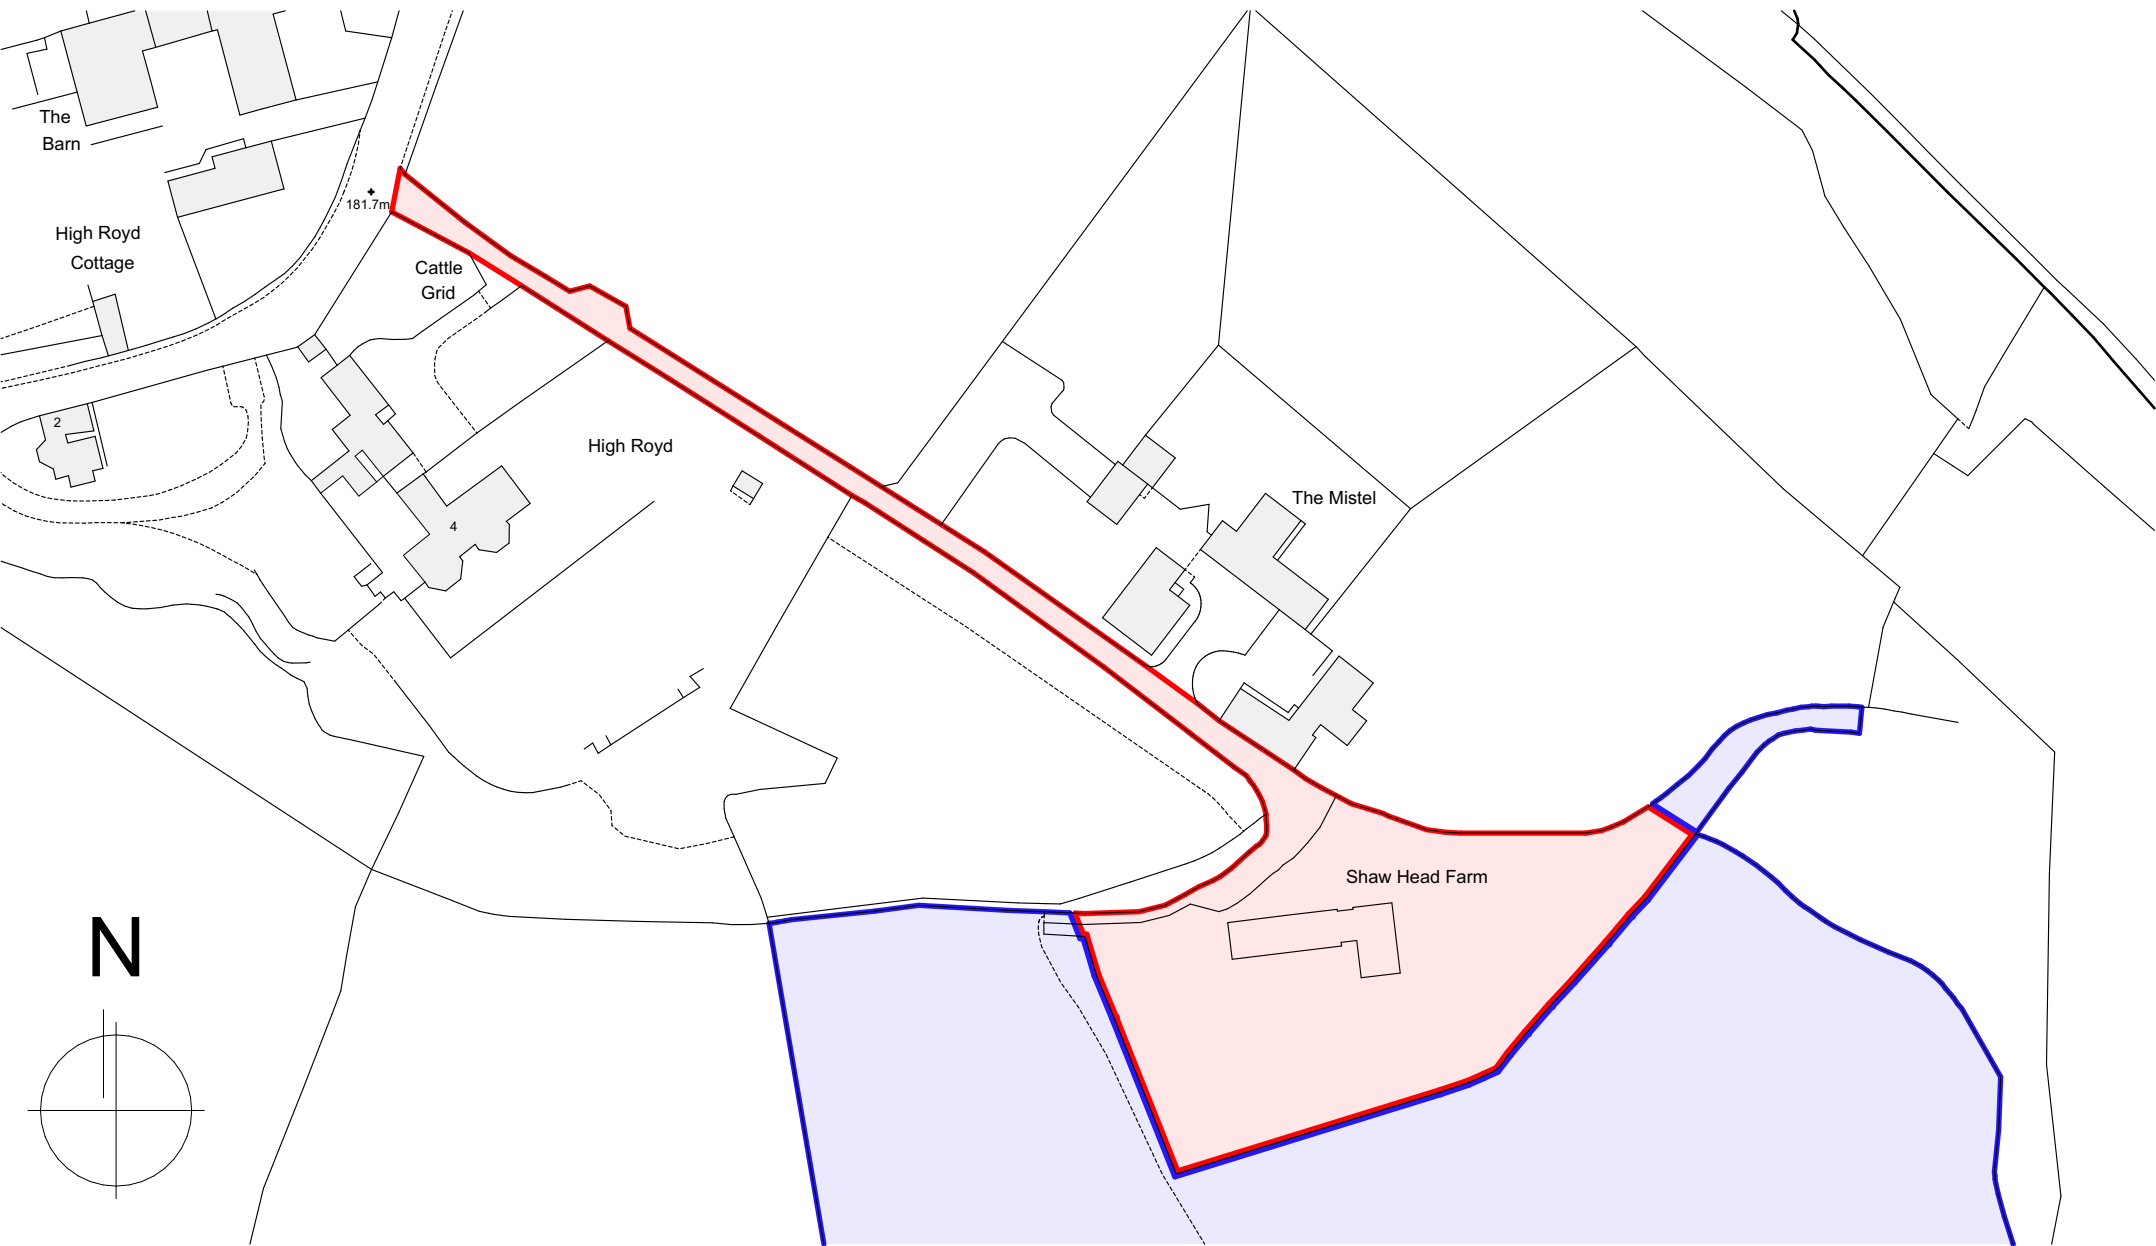


OS Site Location Plan - 1:1250


PROPOSED

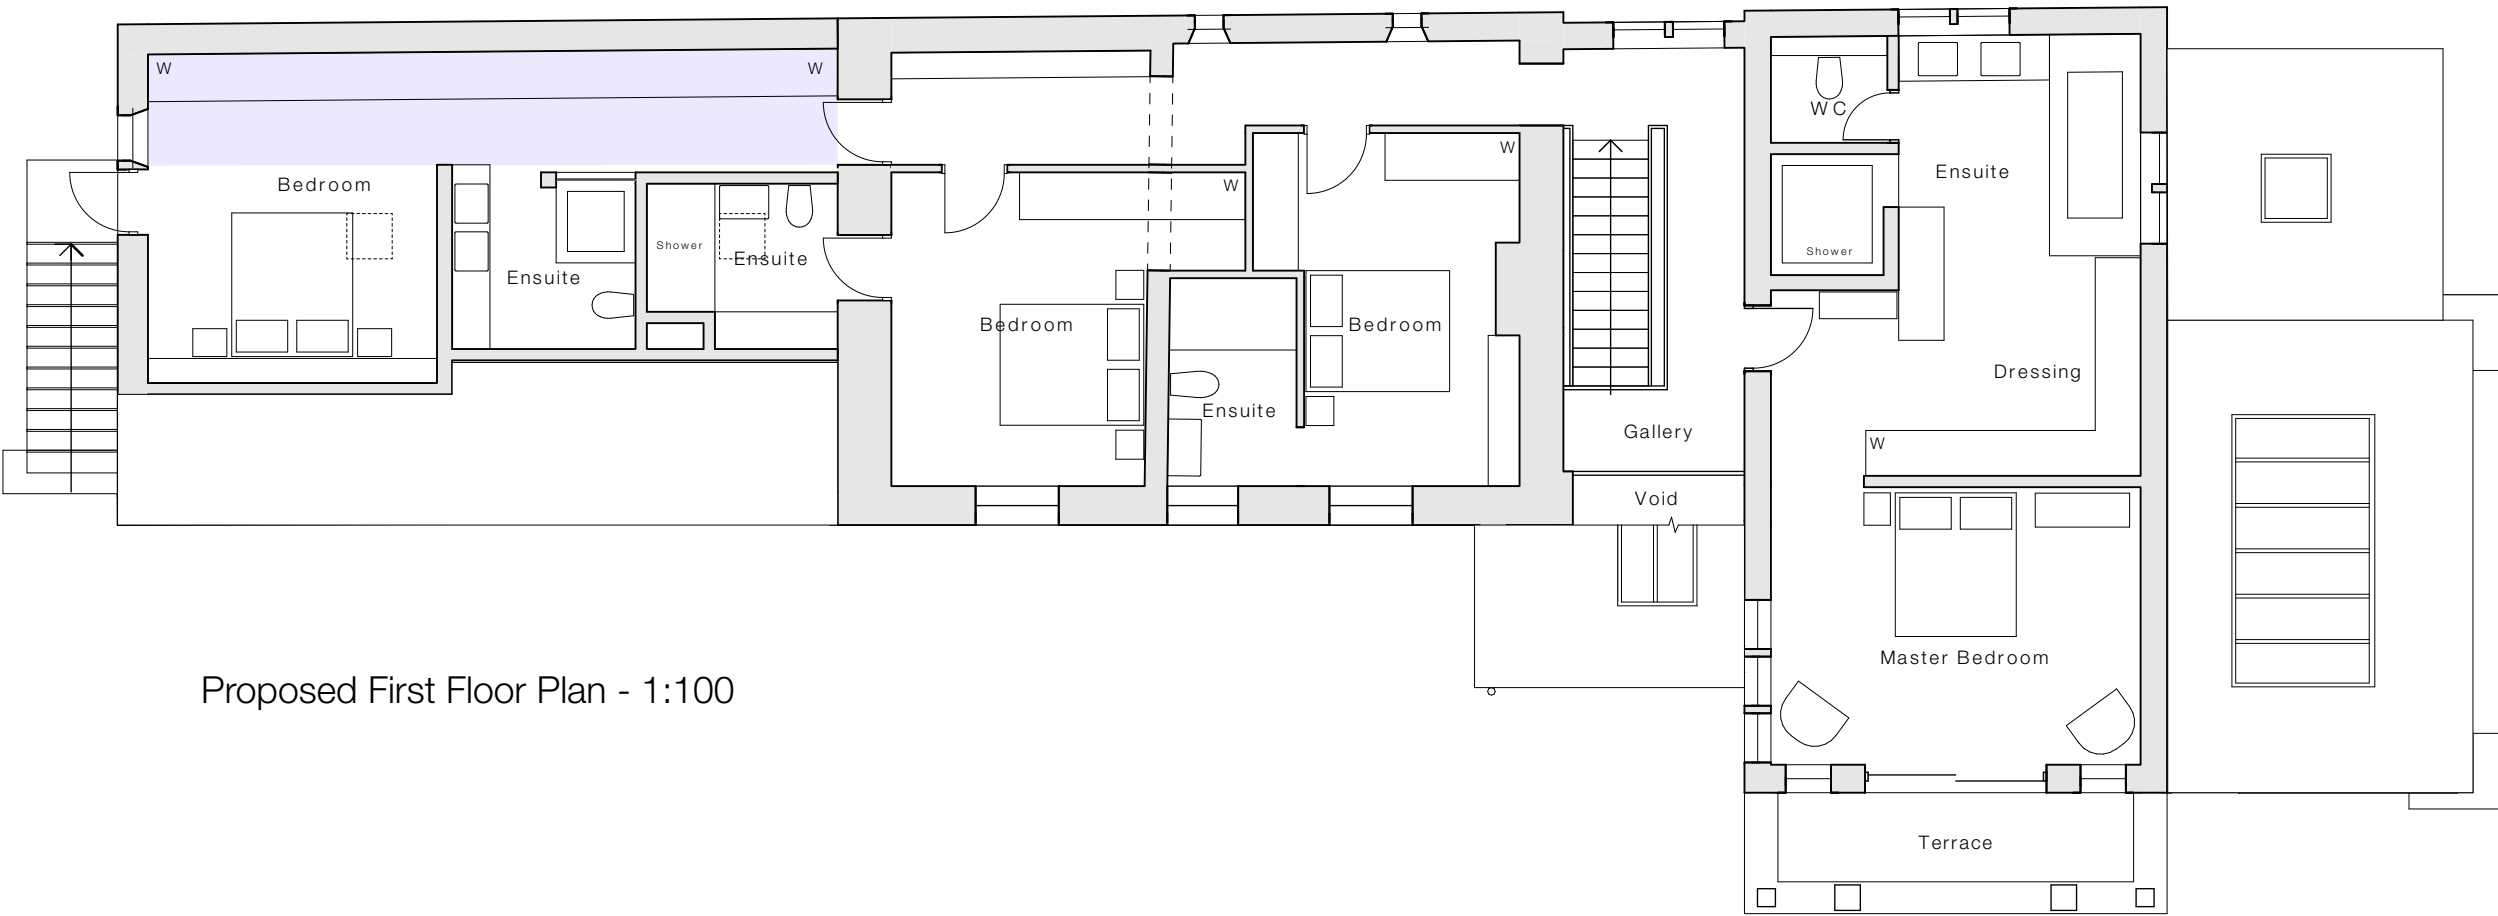

Proposed First Floor Plan - 1:100

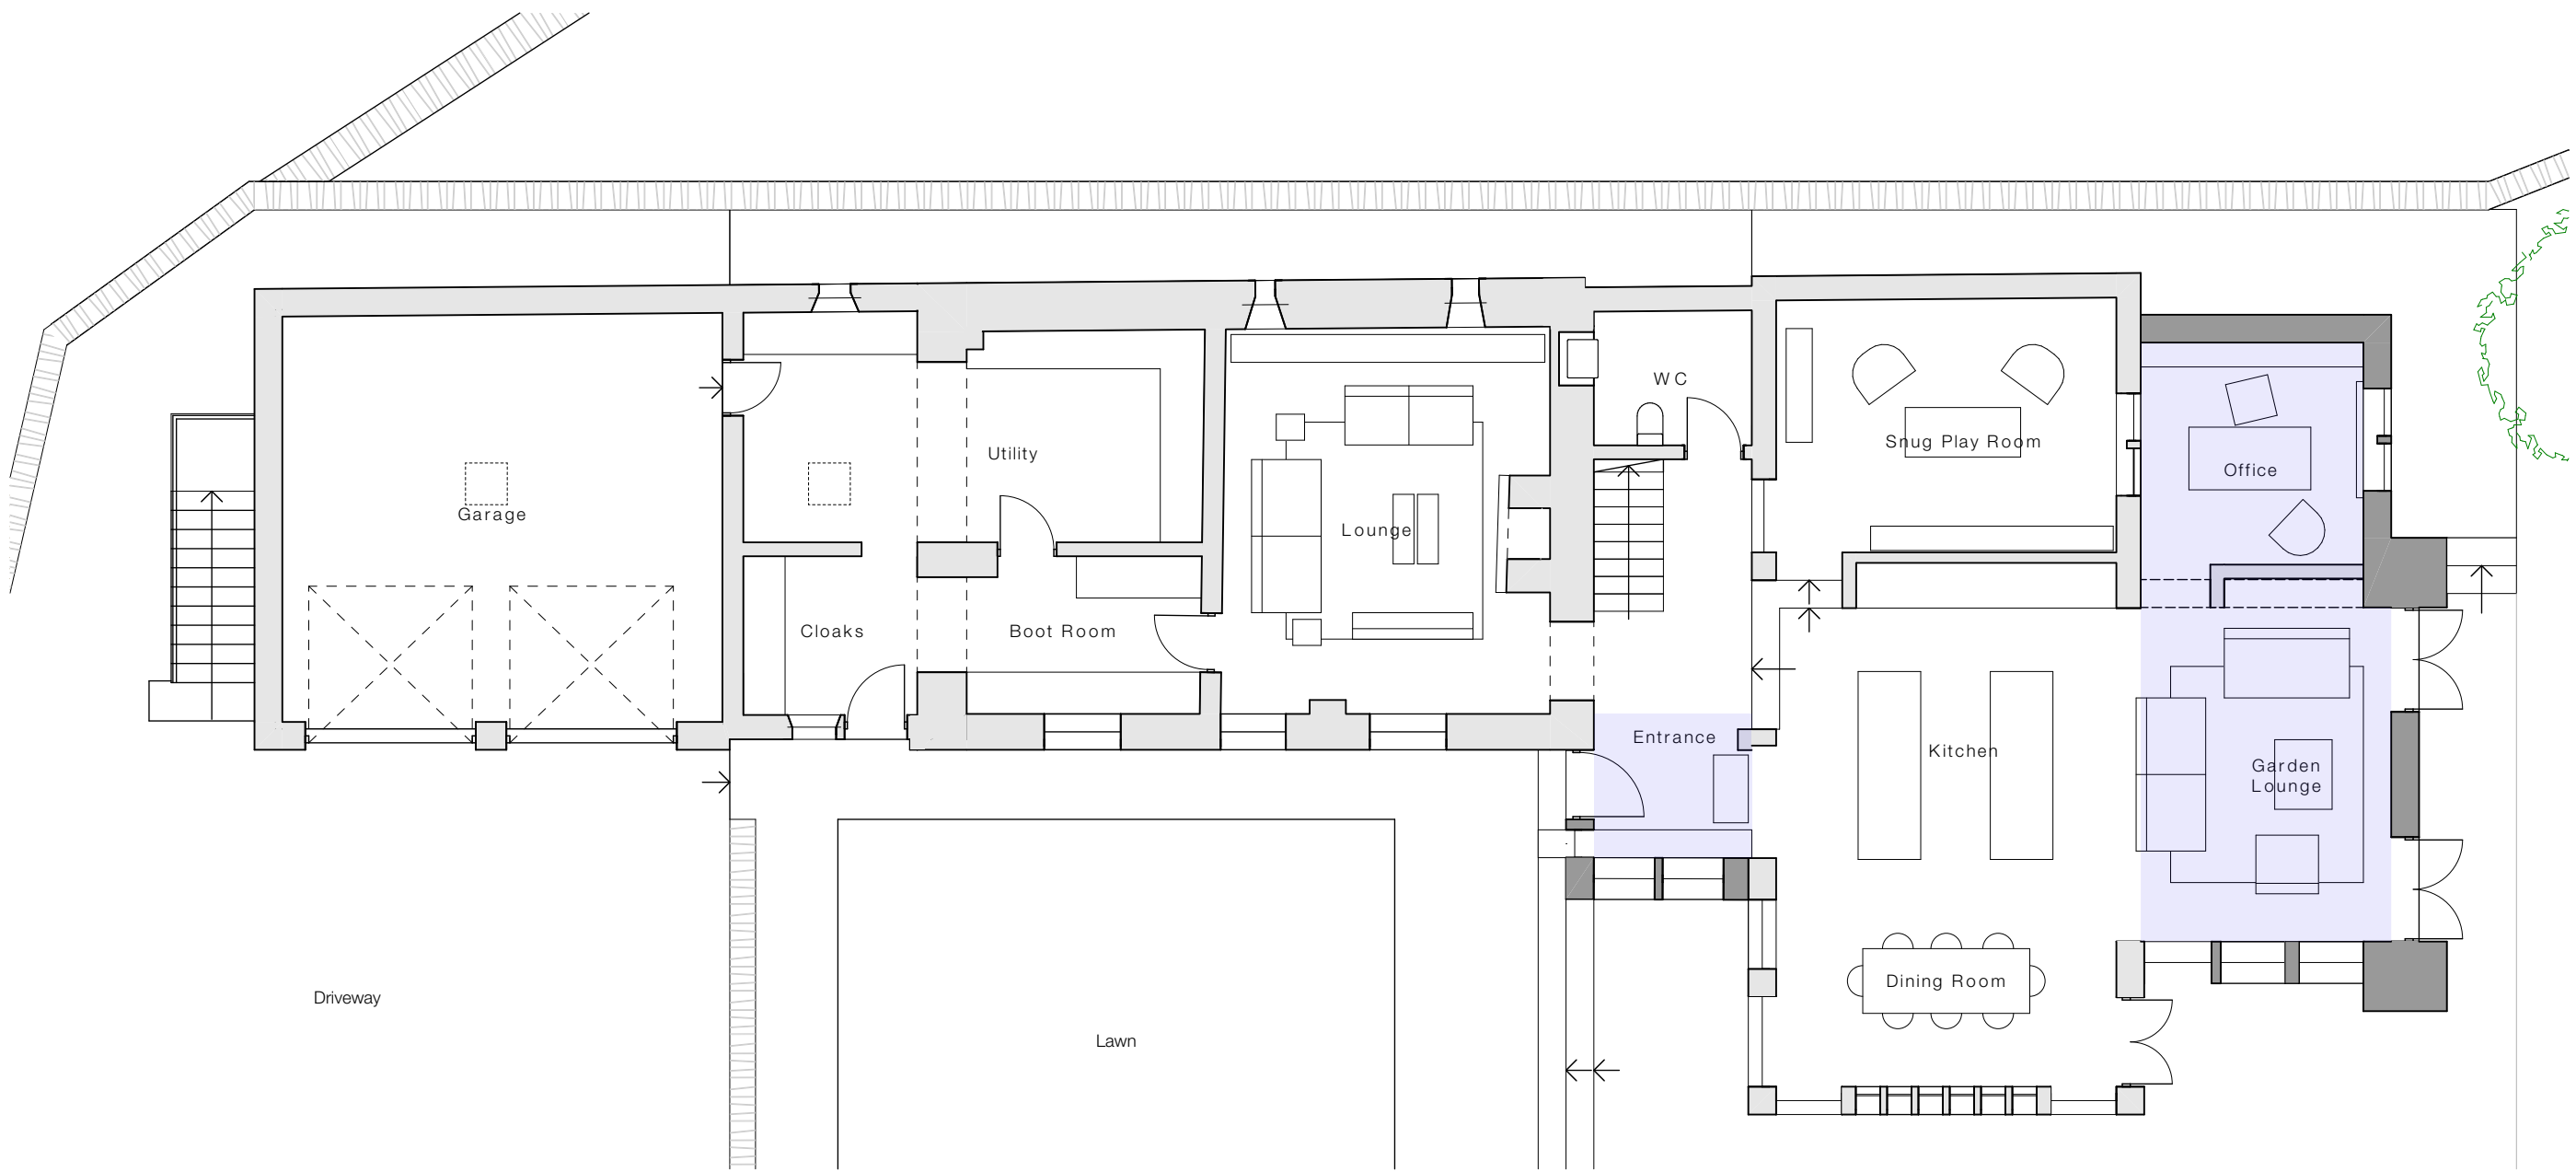

Proposed Ground Floor Plan - 1:100

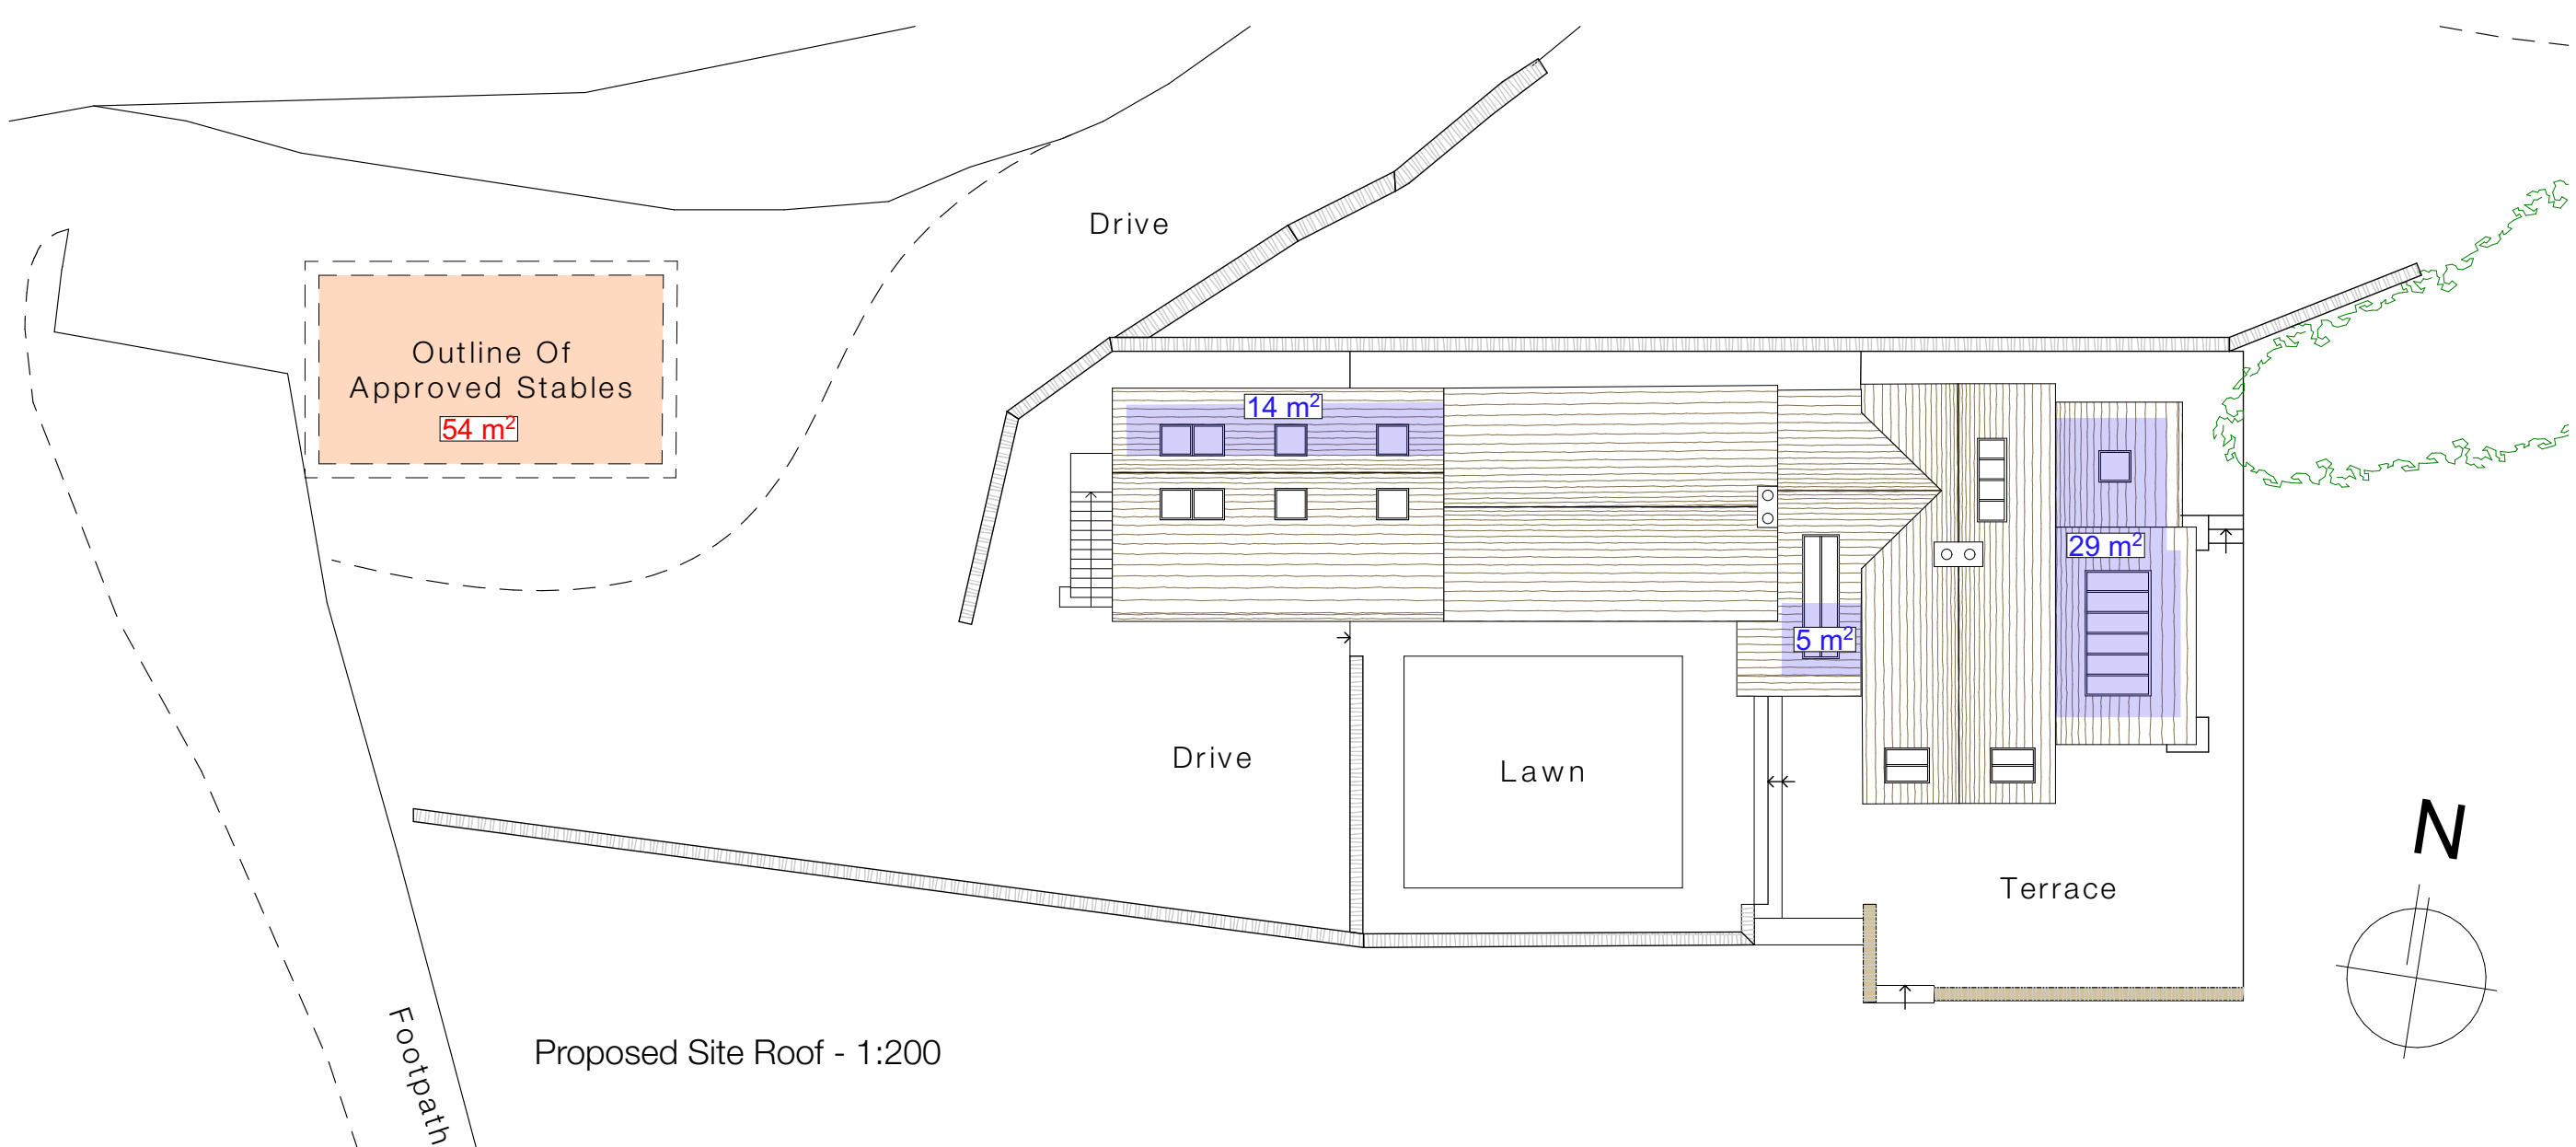

Proposed Site Roof - 1:200

Notes

Do not scale from drawing, use figured dimensions only.
All dimensions must be checked and verified on site prior to commencement of work and Architect to be notified of any discrepancies.
This drawing is intended to permit overall scheme proposals only and cannot be used for construction purposes without further information.

Rev	Description	Drawn	Date
•	Drawing created.	KA	22.03.23
A	Red line boundary updated.	JE	11.07.23

Client E Roberts		
Site Address Shawhead House, 10 Northgate, Honley, HD9 6QL		
Project Description Extensions and Alterations to Dwelling		
Status Planning		
Date May 2023	Drawn MJN	Checked
Drawing Plans as Existing & Proposed	Scale @ A1 1:100, 1:200, 1:1250	
Drawing No. 3544 (0-) 09	Revision A	

ONE17
DESIGN
THE DYEHOUSE, ARMITAGE BRIDGE
HUDDERSFIELD, WEST YORKS HD4 7PD
T 01484 668000 E SOLUTIONS@ONE17DESIGN.COM
ONE17DESIGN.COM