

Only figured dimensions should be used.

Scaled dimensions should be checked with the Architect.

This drawing together with the design, is the property and copyright of the Architect and must not be reproduced without written permission




North Elevation

1 : 100




South Elevation

1 : 100

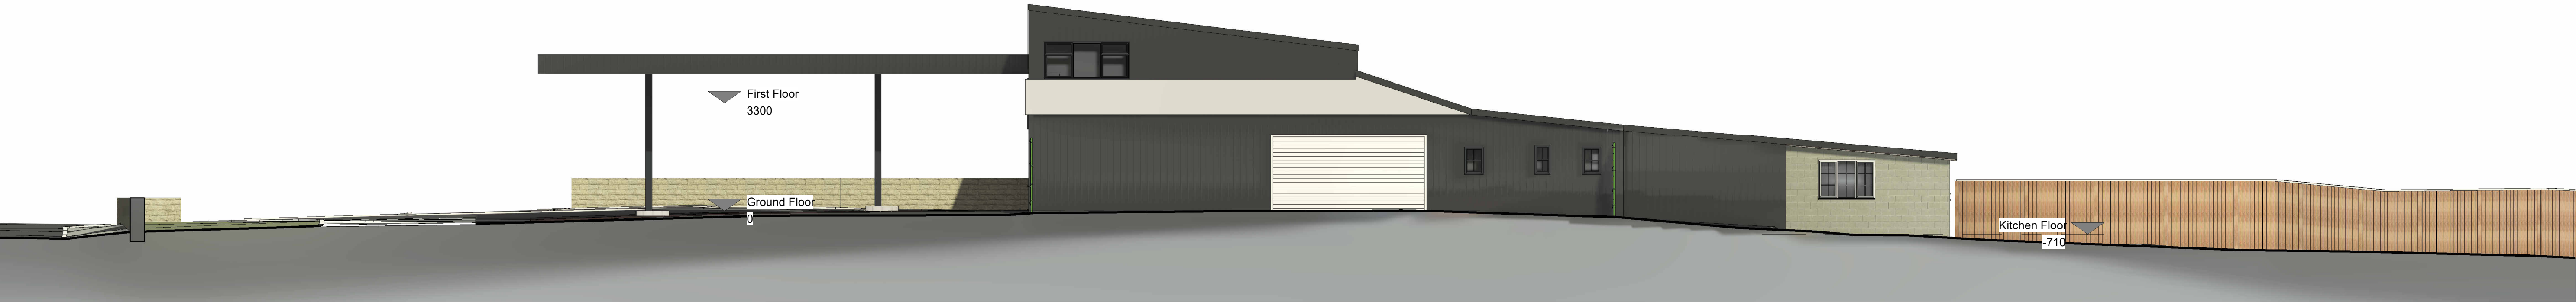

West Elevation

1 : 100

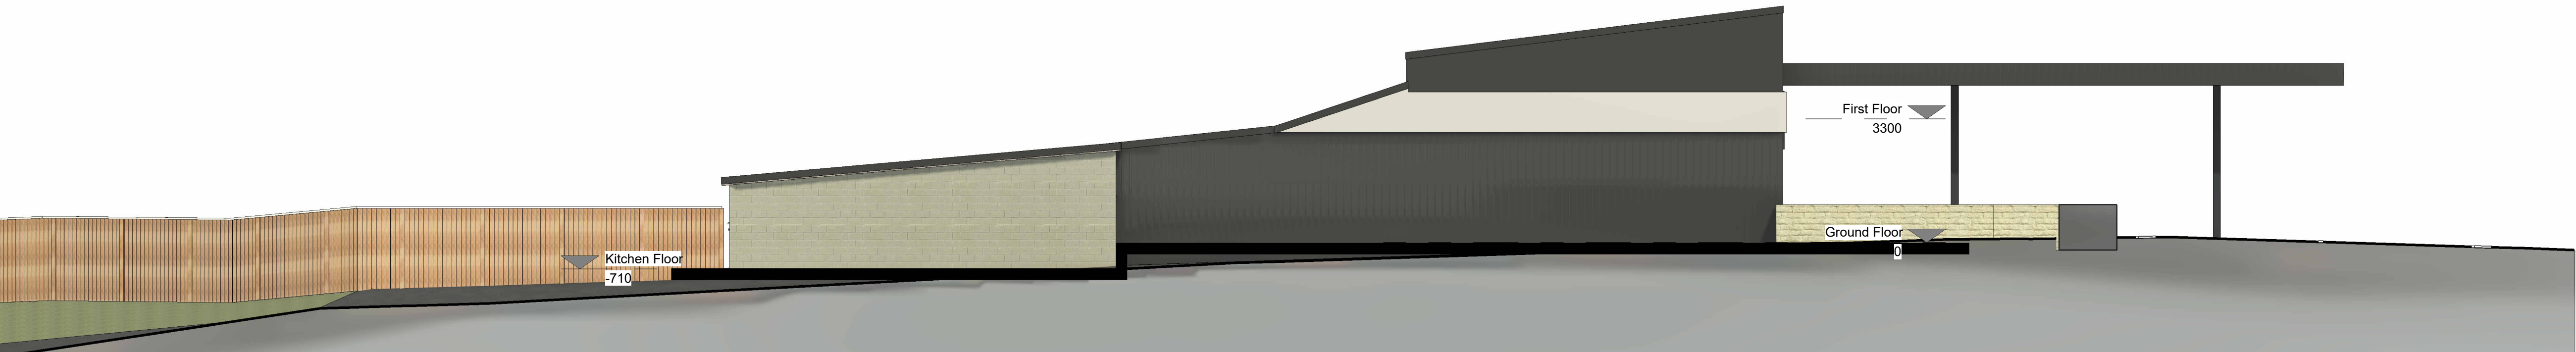

East Elevation

1 : 100

revdescriptiondrawnauthdate

DO NOT SCALE OFF THIS DRAWING

ACUMEN

Designers & Architects

acumenarchitects.co.uk01484 546 000

Headrow House, Old Leeds Road, Huddersfield, Huddersfield HD1 1SG

ClientACUMEN

ProjectNEW CAR SALES HEADQUARTERS AT
ROCKWOOD GARAGE, 7 WAKEFIELD ROAD

Project No	Drawing No	Rev
2797	(100) 02	

Description

Elevations as Existing

Scale	Date Drawn	Drawn By	Authorised By
1 : 100 @ A1	06.12.22	AO	JC

Purpose of Issue

Planning

Building Regs

Tender

Constructor

Comment

Info