



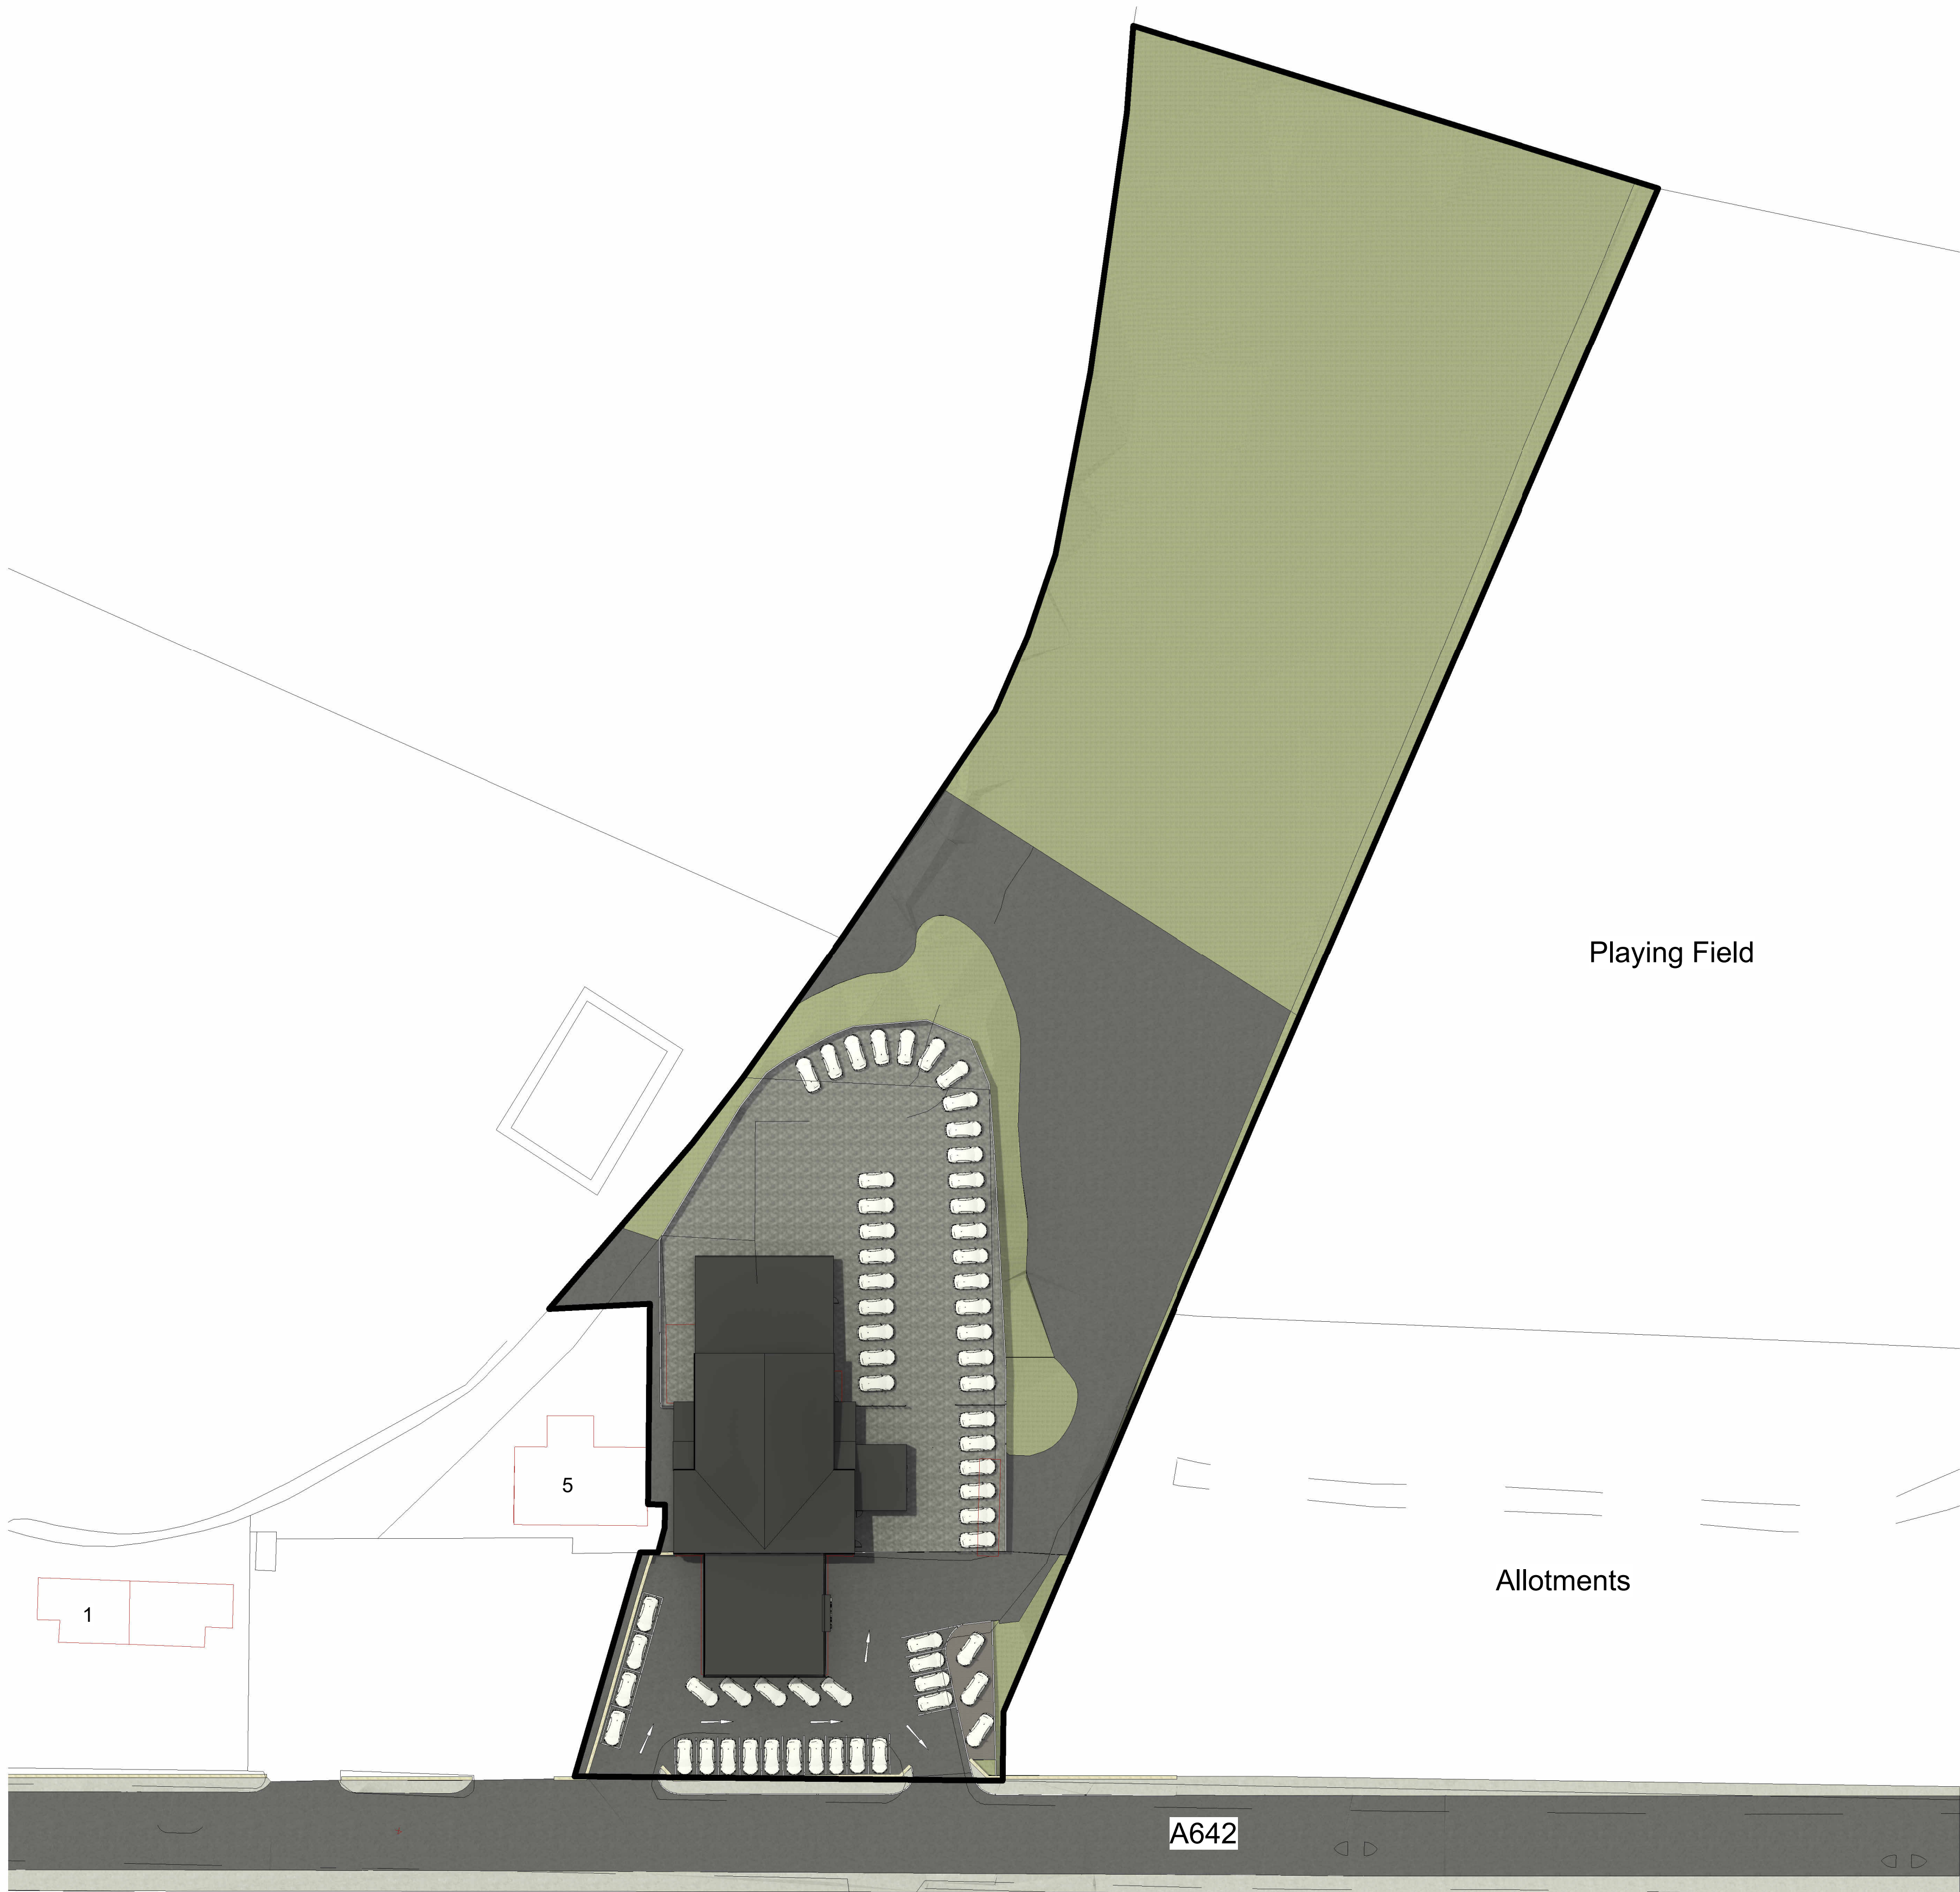

Site Plan
1 : 500

Only figured dimensions should be used.
Scaled dimensions should be checked with the Architect.
This drawing together with the design, is the property and copyright
of the Architect and must not be reproduced without written
permission

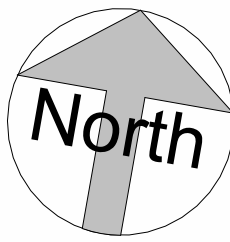

0 5 10 20 30 40 50
GRAPHIC SCALE 1:500

rev	description	drawn	auth	date
DO NOT SCALE OFF THIS DRAWING				

ACUMEN

Designers & Architects

acumenarchitects.co.uk01484 546 000

Headrow House, Old Leeds Road, Huddersfield, Huddersfield HD1 1SG

Client			
Enkae Prestige Motors			
Project			
NEW CAR SALES HEADQUARTERS AT ROCKWOOD GARAGE, 7 WAKEFIELD ROAD			
Project No	Drawing No	Rev	
2797	(100) 09		
Description			
Proposed Site Block Plan			
Scale	Date Drawn	Drawn By	Authorised By
1 : 500 @ A1	01.07.25	AO	JC
Purpose of Issue			
Planning ☒	Building Regs ☐	Tender ☐	Constructor ☐
Comment ☐	Info ☐		