


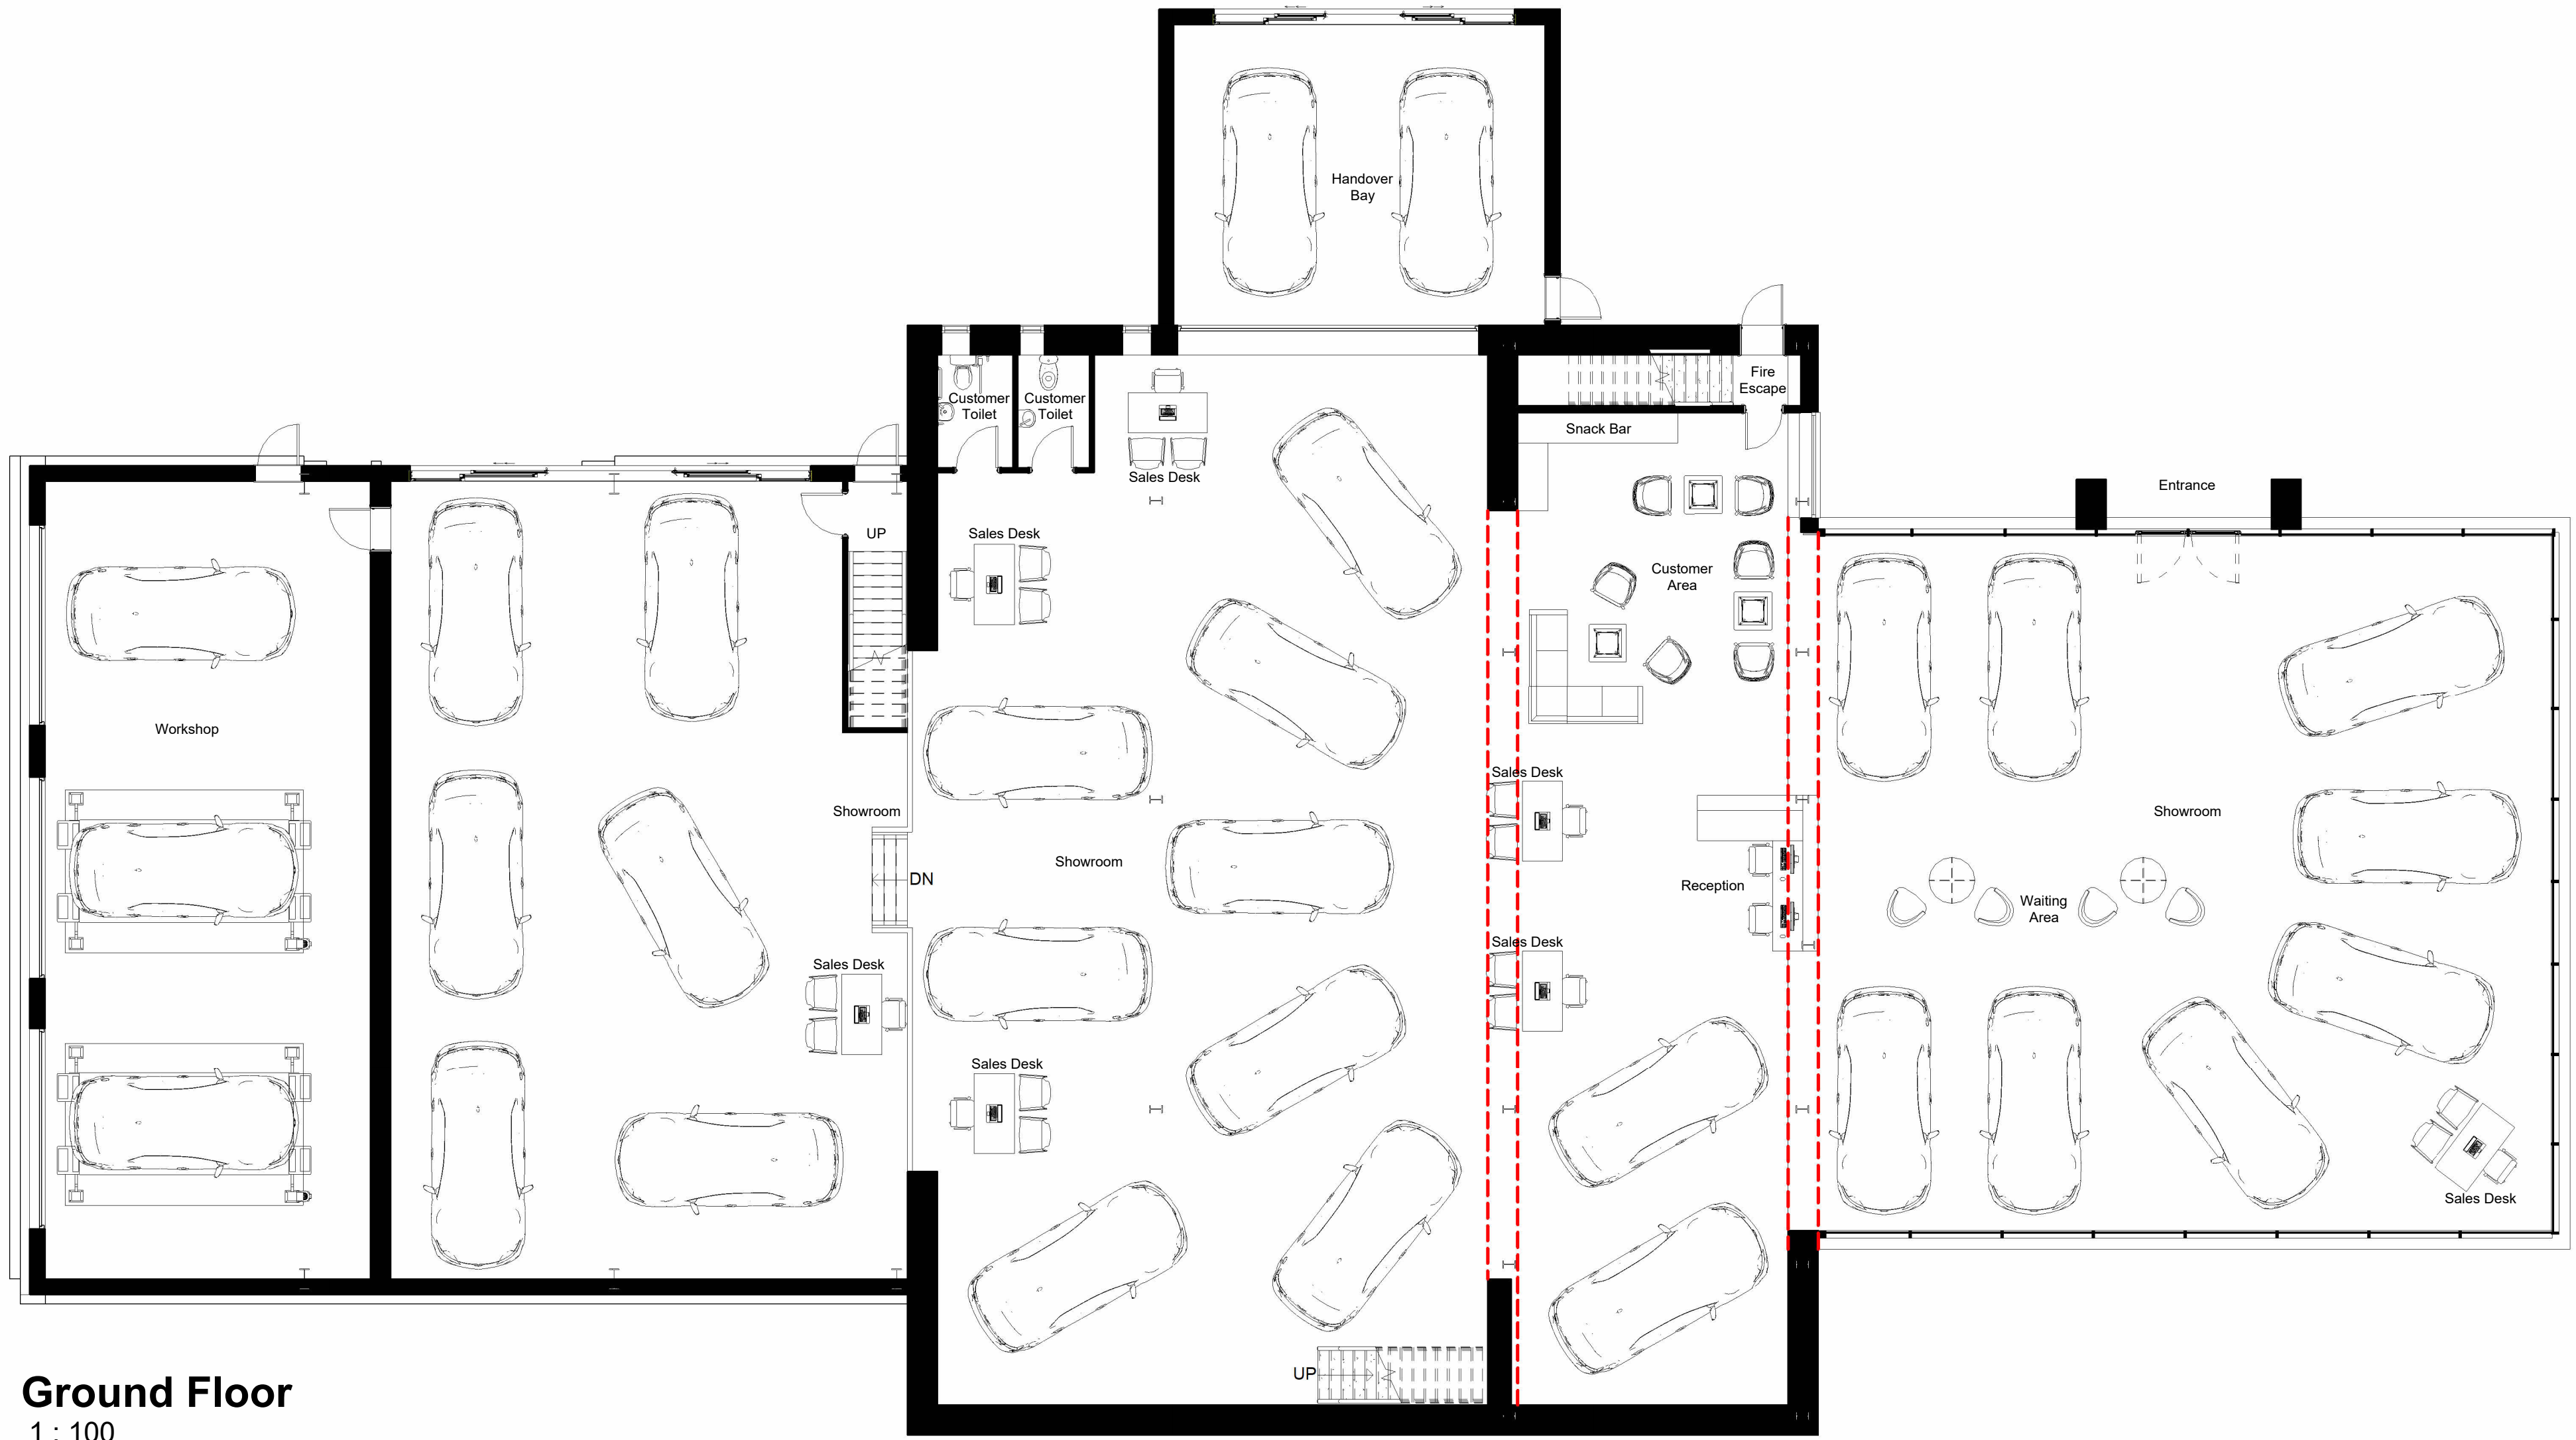

Ground Floor
1 : 100



Proposed First Floor
1 : 100

Only figured dimensions should be used.
Scaled dimensions should be checked with the Architect.
This drawing together with the design, is the property and copyright
of the Architect and must not be reproduced without written
permission

C	Amended scheme per LPA comments from 6th June 25	AO	JC	26.06.25
B	Areas and volumes amended following removal of underground	HB	JC	24.09.24
A	Areas and volumes displayed	HB	JC	24.09.24
rev	description	drawn	auth	date

DO NOT SCALE OFF THIS DRAWING

ACUMEN
Designers & Architects

acumenarchitects.co.uk 01484 546 000
Headrow House, Old Leeds Road, Huddersfield, Huddersfield HD1 1SG

Client			
Enkae Prestige Motors			
Project			
NEW CAR SALES HEADQUARTERS AT ROCKWOOD GARAGE, 7 WAKEFIELD ROAD			
Project No	Drawing No	Rev	
2797	(100) 04	C	
Description			
Floor Plans as Proposed			
Scale	Date Drawn	Drawn By	Authorised By
1 : 100 @ A1	06.12.22	AO	JC
Purpose of Issue			
Planning ☒	Building Regs ☐	Tender ☐	Constructor ☐
		Comment	Info ☐