



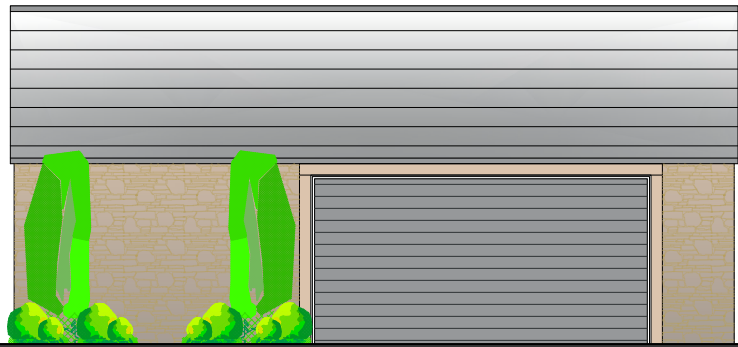


NORTH ELEVATION
1:100

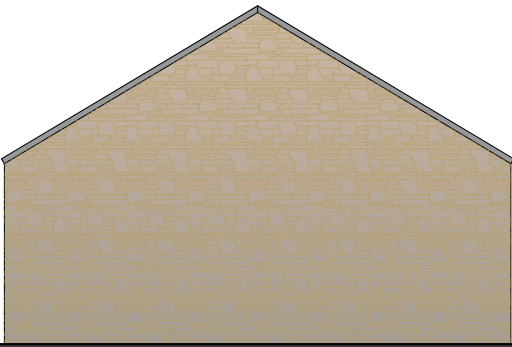


WEST ELEVATION
1:100



SOUTH ELEVATION
1:100

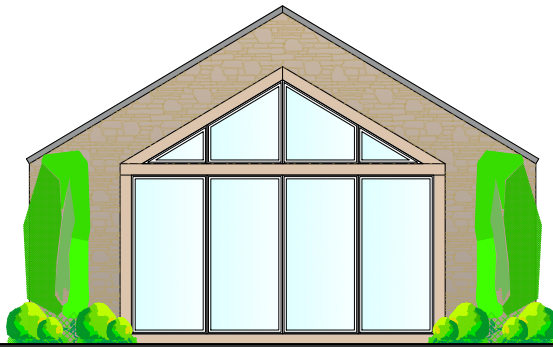

EAST ELEVATION
1:100

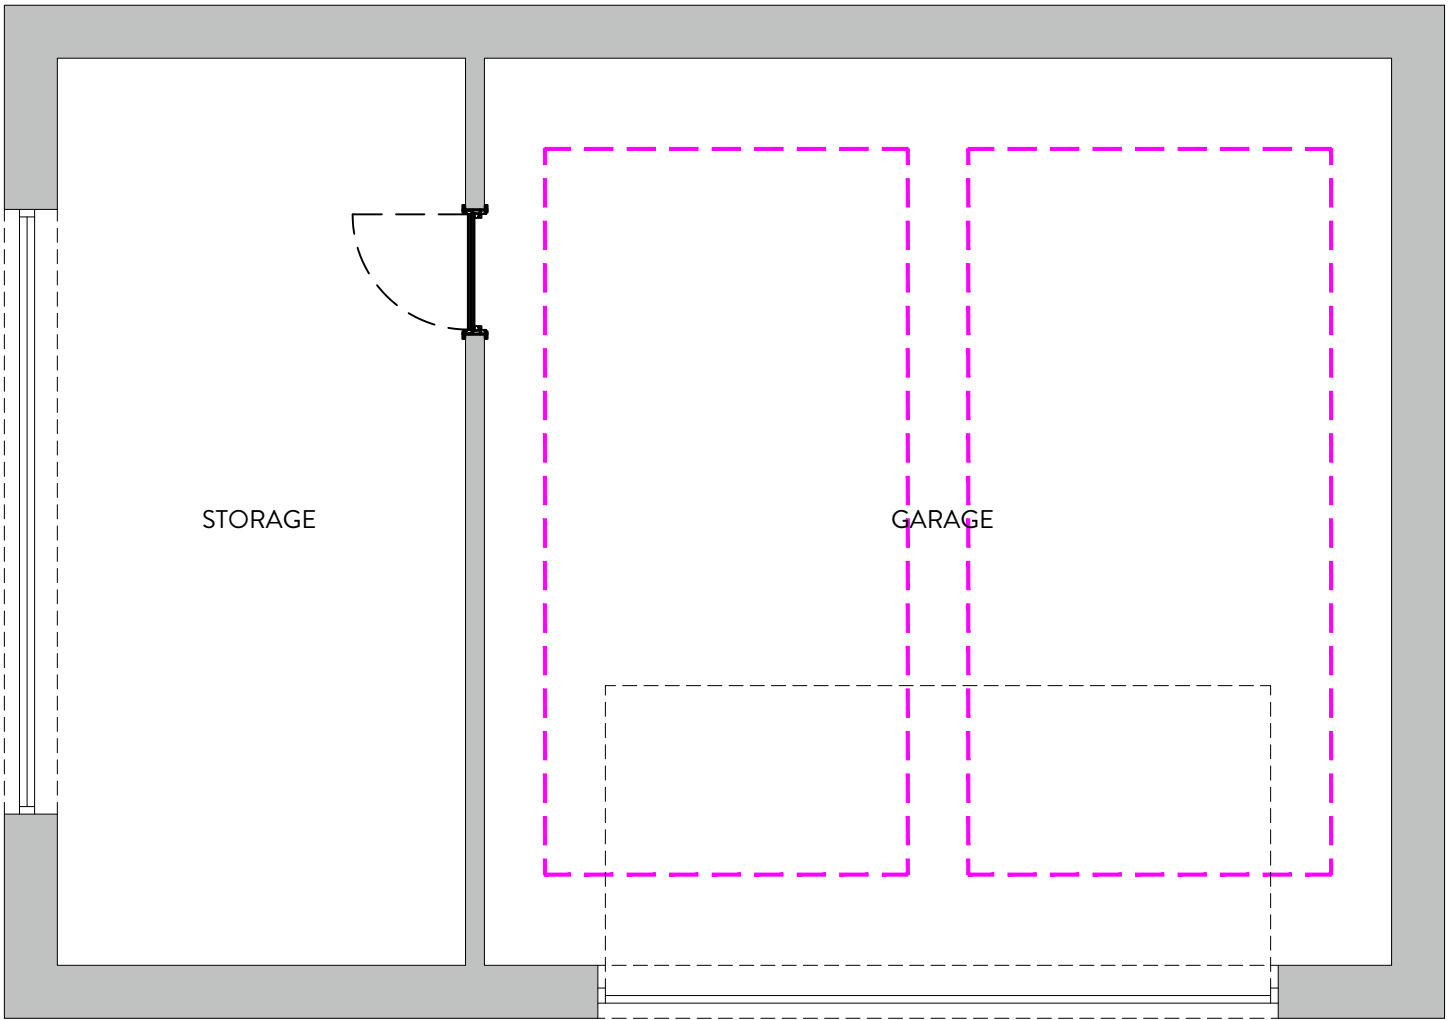

GROUND FLOOR PLAN
1:50



ROOF PLAN
1:50



REVISION	DESCRIPTION	DATE
-	-	-
-	-	-
-	-	-
-	-	-
-	-	-
-	-	-
-	-	-
-	-	-
-	-	-
-	-	-
-	-	-

NOTES

STATUS	PLANNING DRAWING
ORANGE DESIGN STUDIO.	ARCHITECTURAL PRACTICE
hello@orangedesignstudio.co.uk 59A, Huddersfield Road, Mirfield, WF14 8AA orangedesignstudio.co.uk 01924 650930	
COPYRIGHT © ORANGE DESIGN STUDIO LIMITED	

PROJECT TITLE	LOWER HALSTEAD FARM
DRAWING TITLE	PROPOSED GARAGE
SCALE	1:100
DRAWN	EG
CHECKED	JH
PROJECT REFERENCE	ODS 22/663
PAPER SIZE	A2
DWG NUMBER	(20)002
DATE	14/02/23
REVISION	/
CLIENT	MS HALL