


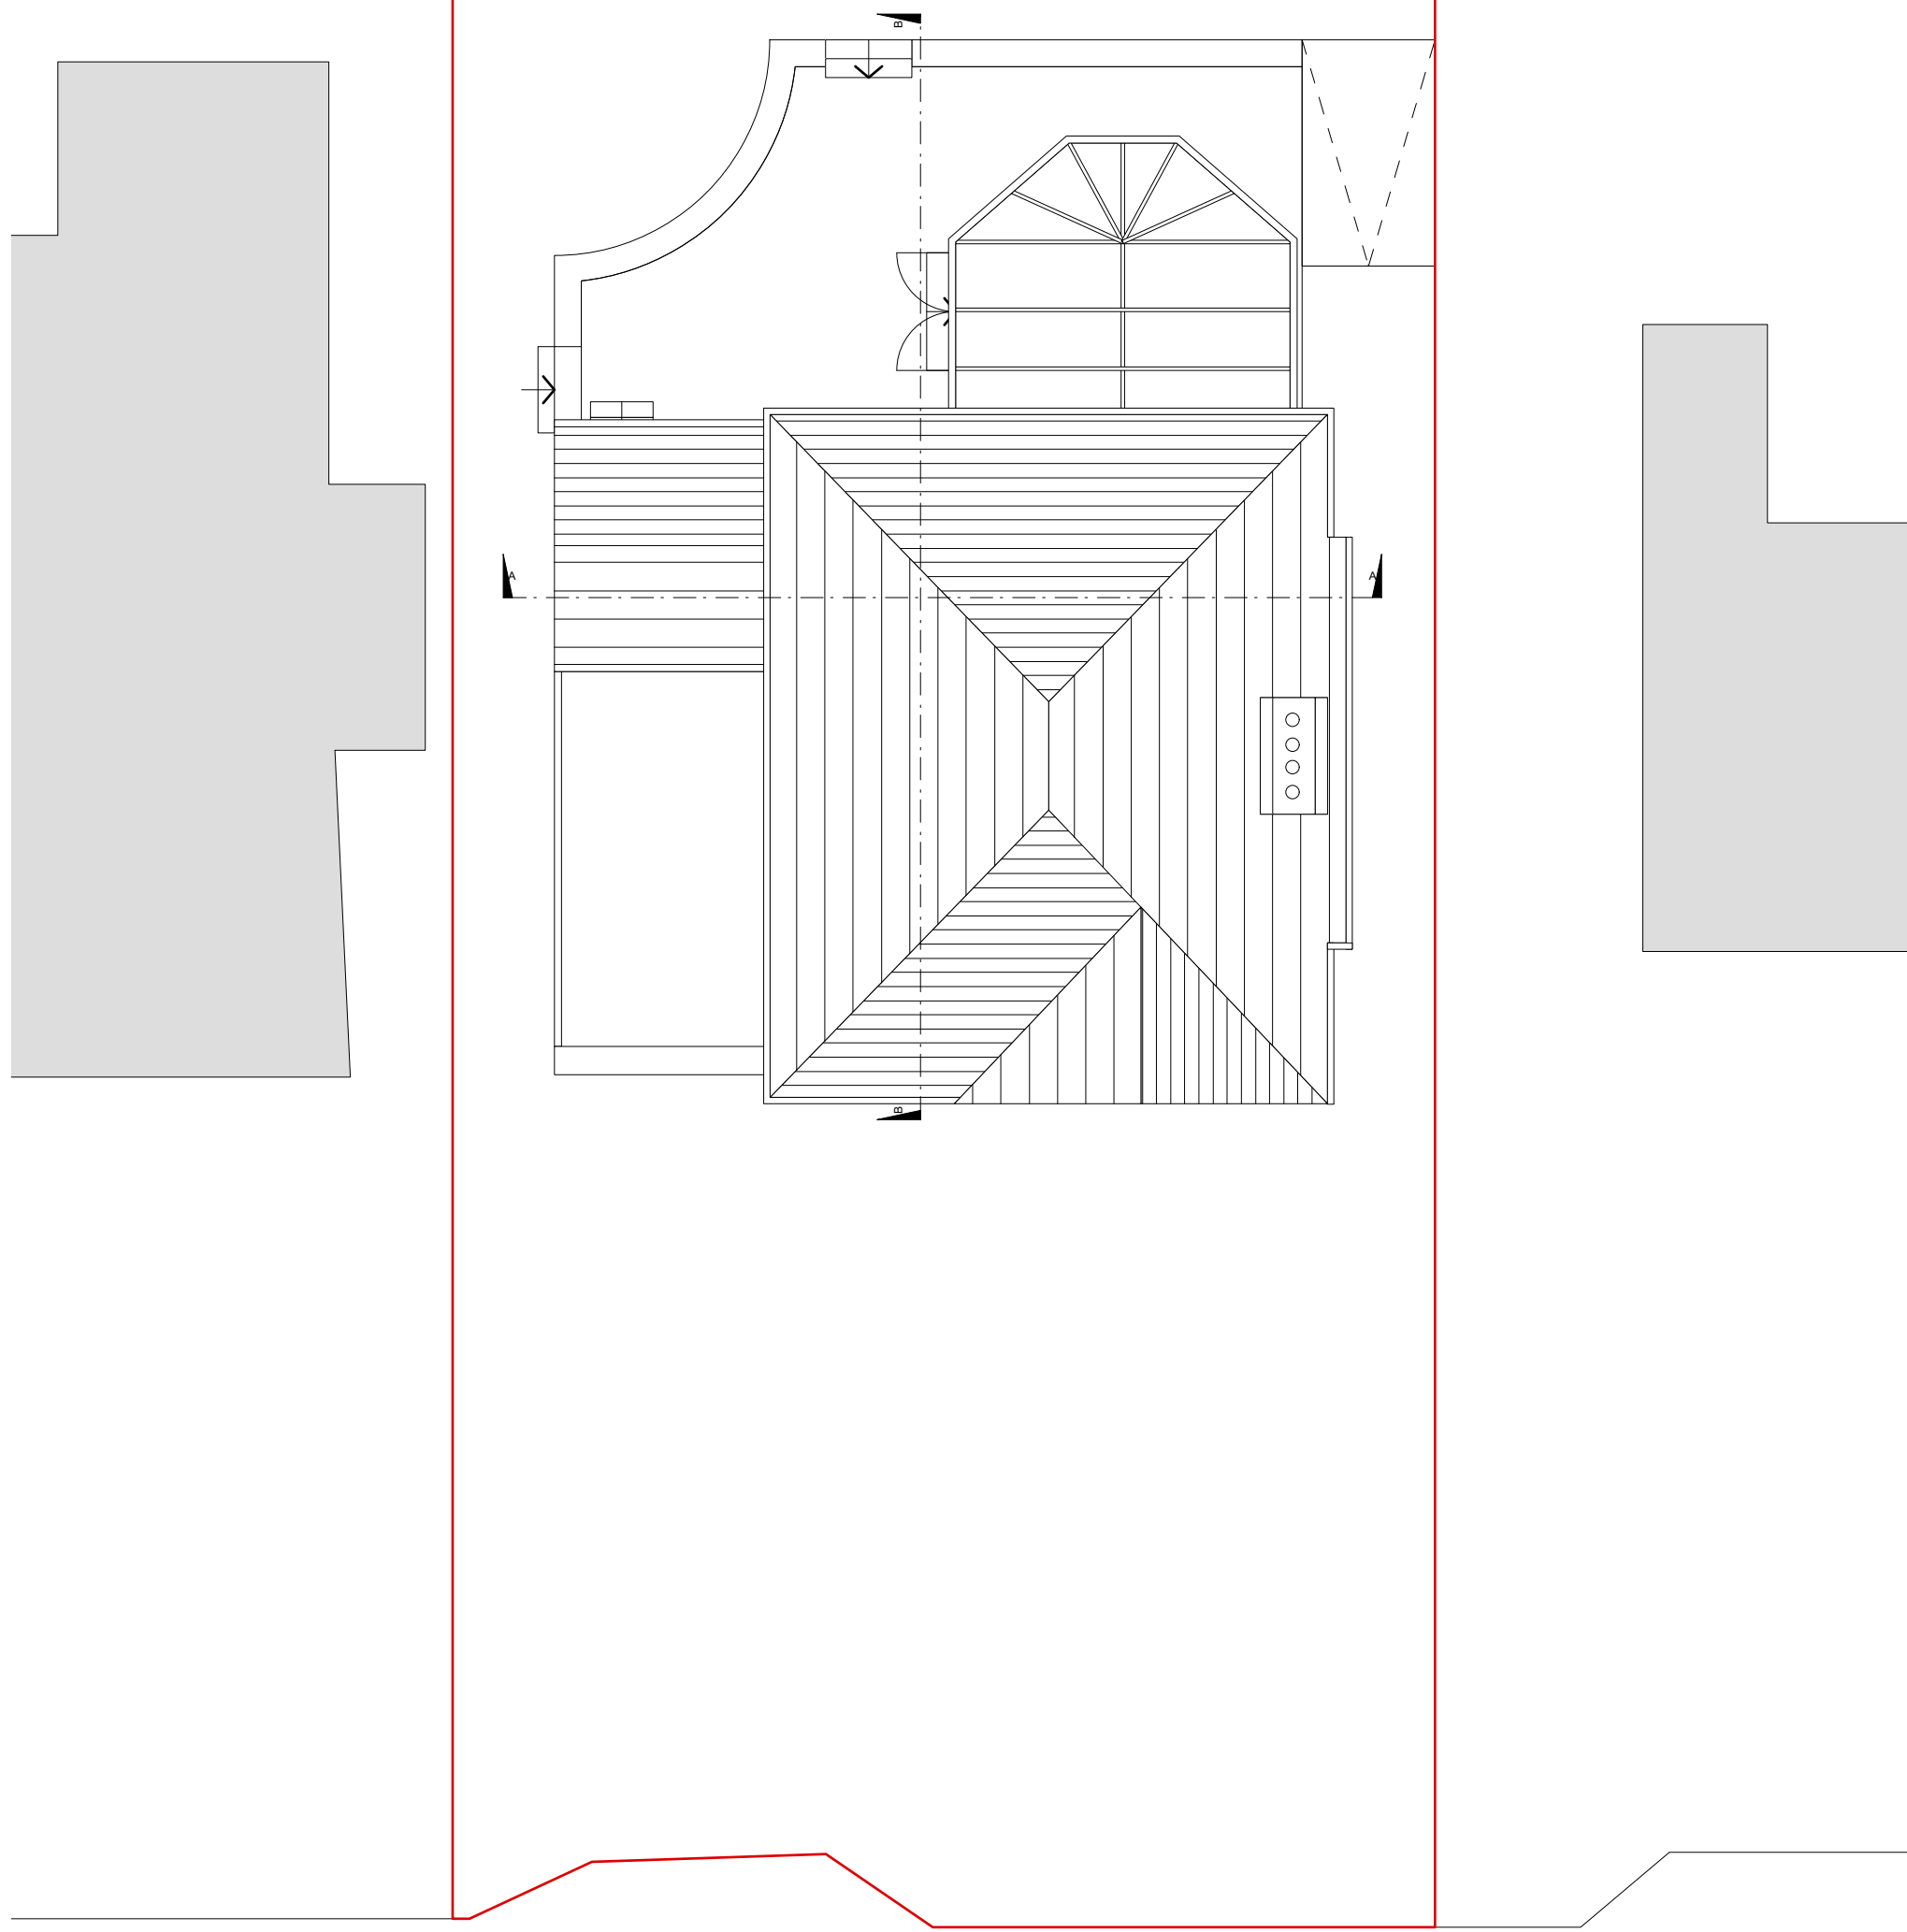

Roof/Block Plan As Existing
Scale 1:100

0m 1m 2m 3m 4m 5m



Side/East Elevation As Existing
Scale 1:100


0m 1m 2m 3m 4m 5m

WOODSIDE ROAD




Rear Elevation As Existing
Scale 1:100

0m 1m 2m 3m 4m 5m

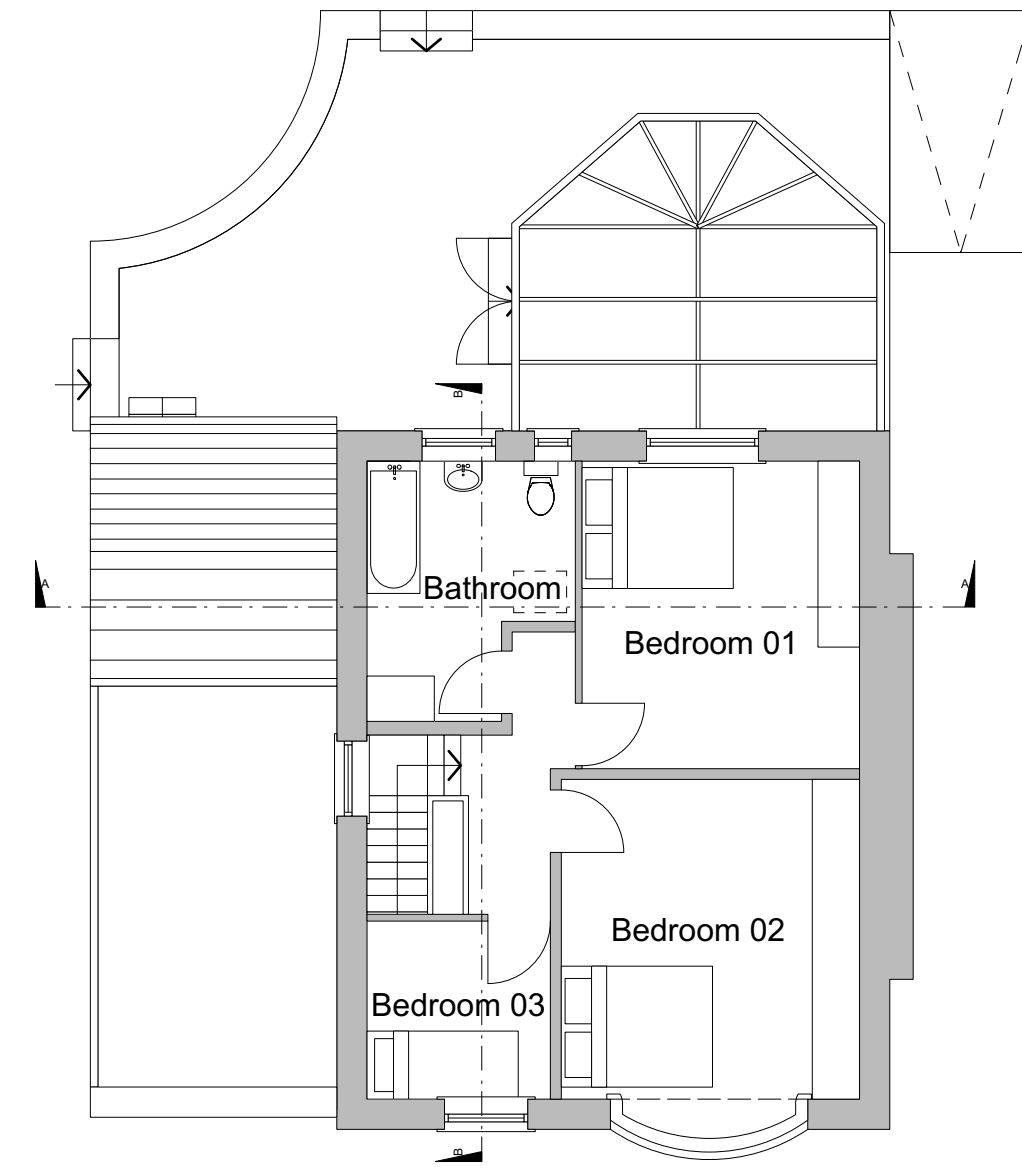

First Floor Plan As Existing
Scale 1:100

0m 1m 2m 3m 4m 5m

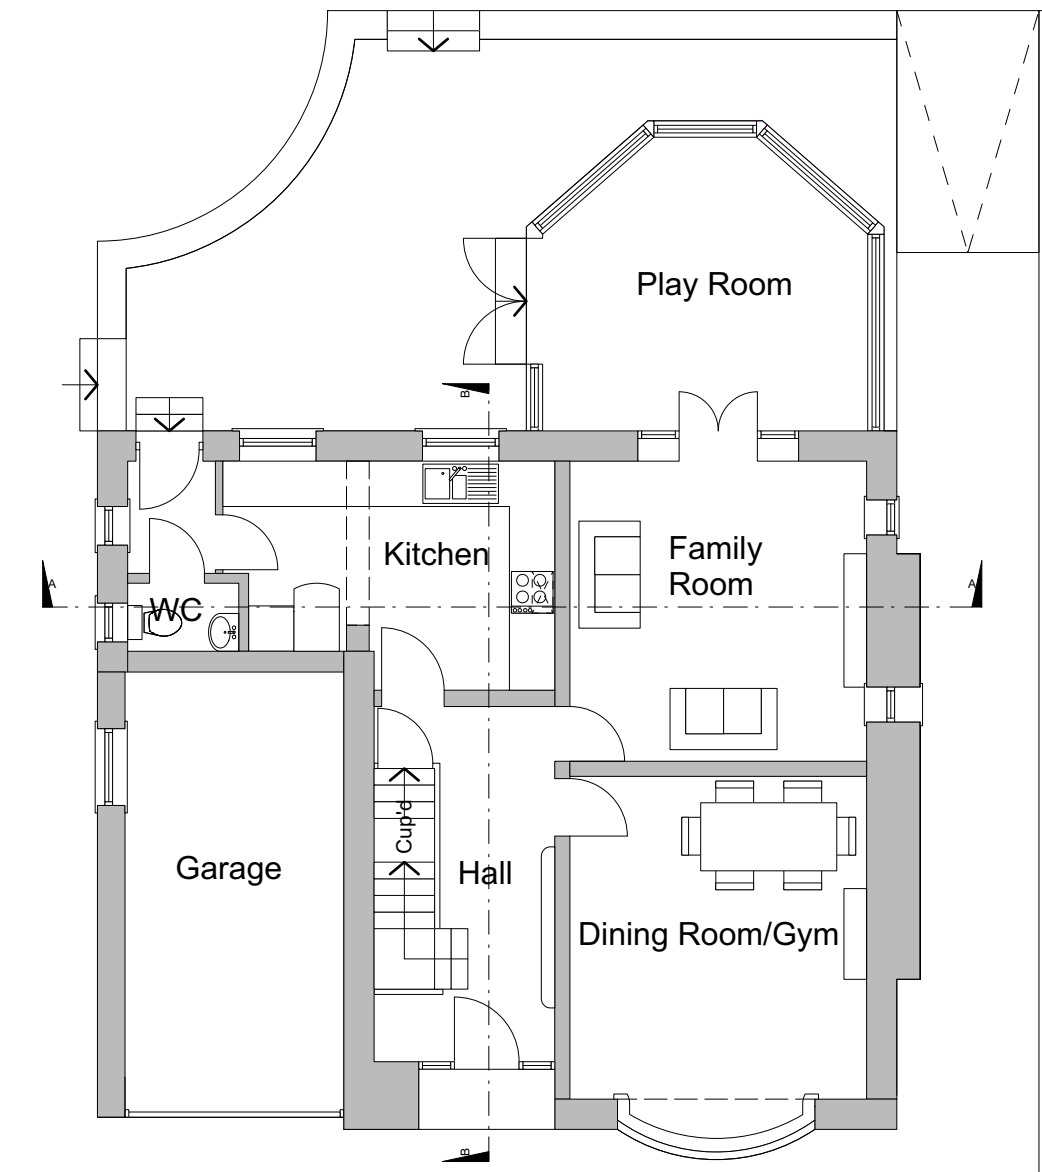

Ground Floor Plan As Existing
Scale 1:100

0m 1m 2m 3m 4m 5m



Side/West Elevation As Existing
Scale 1:100

0m 1m 2m 3m 4m 5m



Front Elevation As Existing
Scale 1:100

0m 1m 2m 3m 4m 5m



Site Location Plan
Scale 1:1250
Site/ Red Line Area: 770sqm

0m 1m 2m 3m 4m 5m



AS EXISTING

NOTES:
Any errors or omissions to be reported to Code L6 immediately.
This drawing and design is the copyright of Code L6 and is not to be used for any purpose without their consent.

A Utility roof shown in background 07/08/23
rev details date

Code L6
Architecture Ltd
31 Halifax Road Brighouse
West Yorkshire HD6 2AA
T: 01484 714 870
E: codeL6@btinternet.com
W: www.CODEL6.com

Project:
51 Woodside Road
Huddersfield
HD4 5JF

Client:
Mr and Mrs Akhtar

Drawing:
Plans As Existing

Date:
31/01/23

Scale:
1:1250/
1:100

Size:
A1

Drawing Number:
22-082-01A