


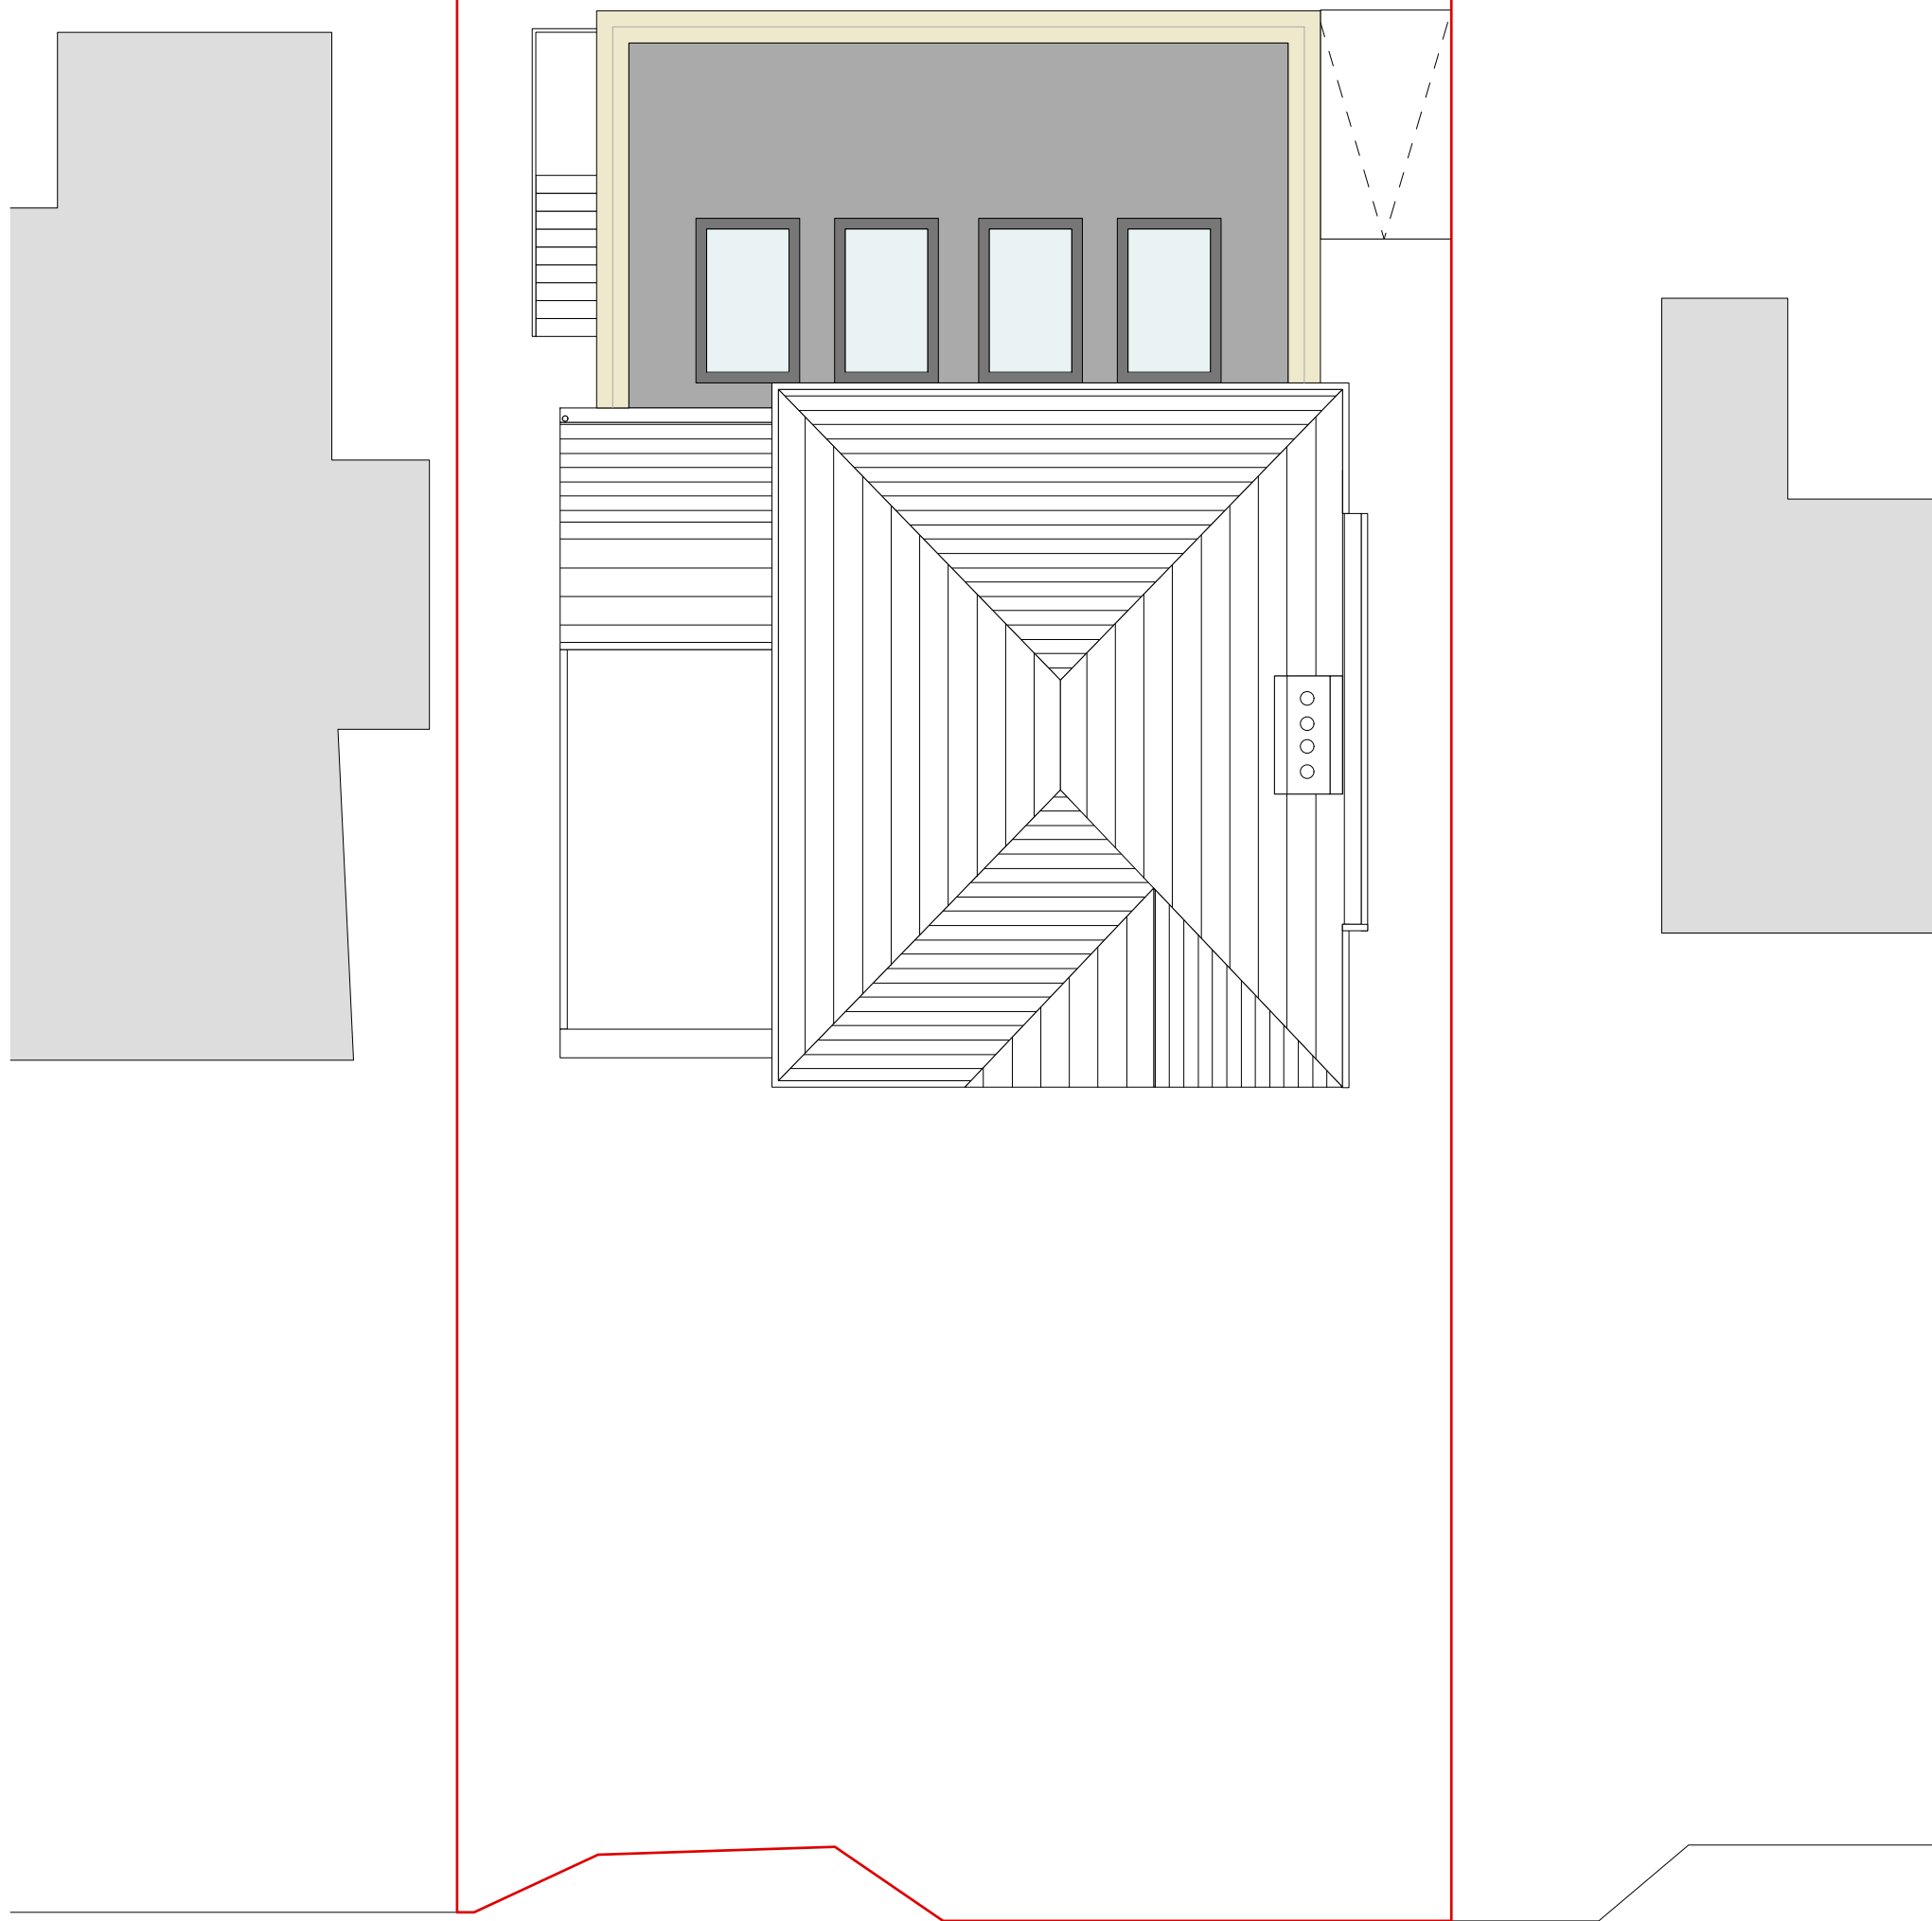


AS PROPOSED

NOTES:
Any errors or omissions to be reported to Code L6 immediately.
This drawing and design is the copyright of Code L6 and is not to be used for any purpose without their consent.




WOODSIDE ROAD

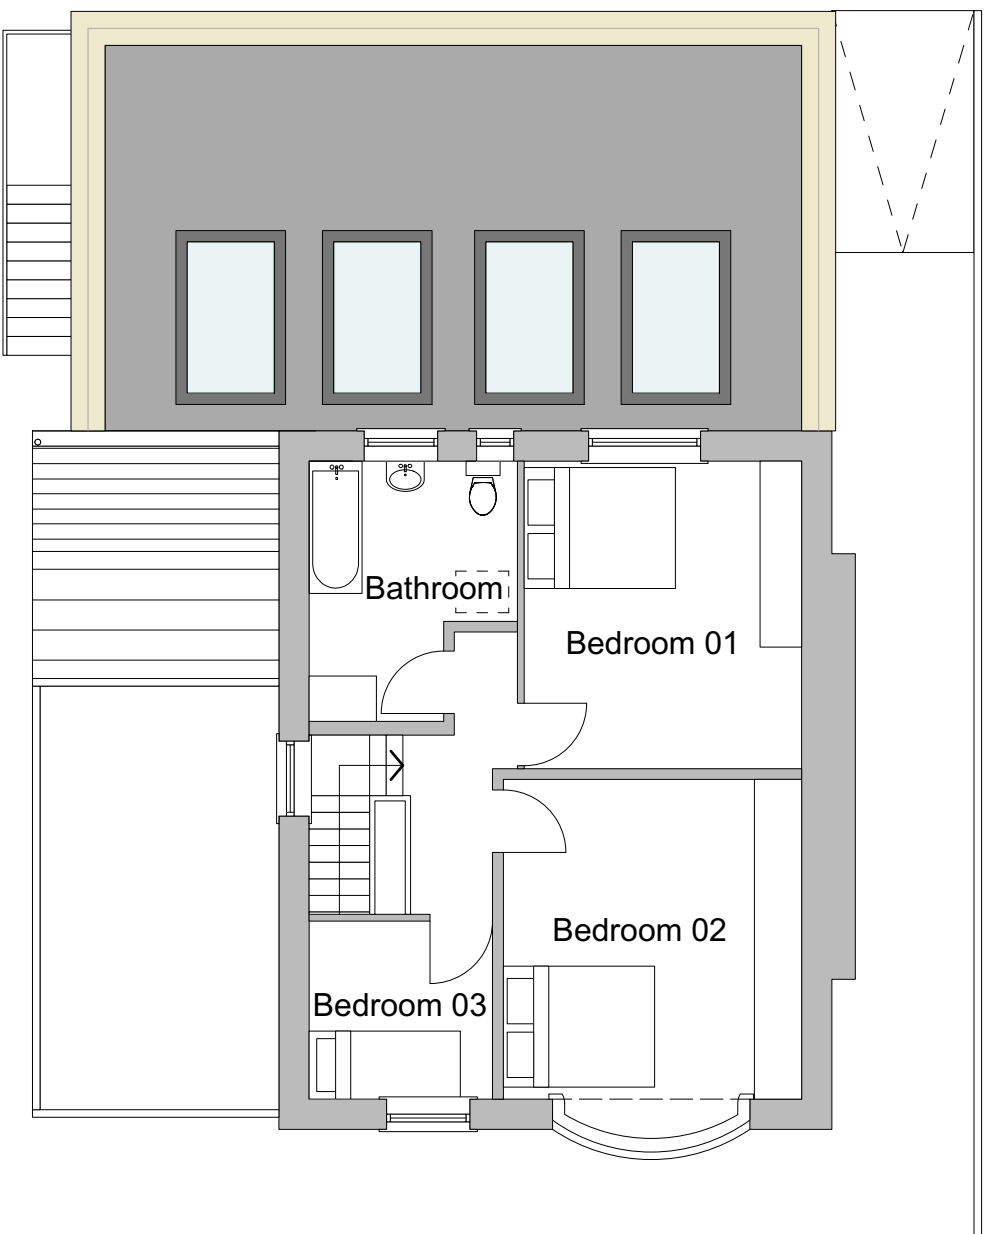

First Floor Plan As Proposed
Scale 1:100

0m 1m 2m 3m 4m 5m

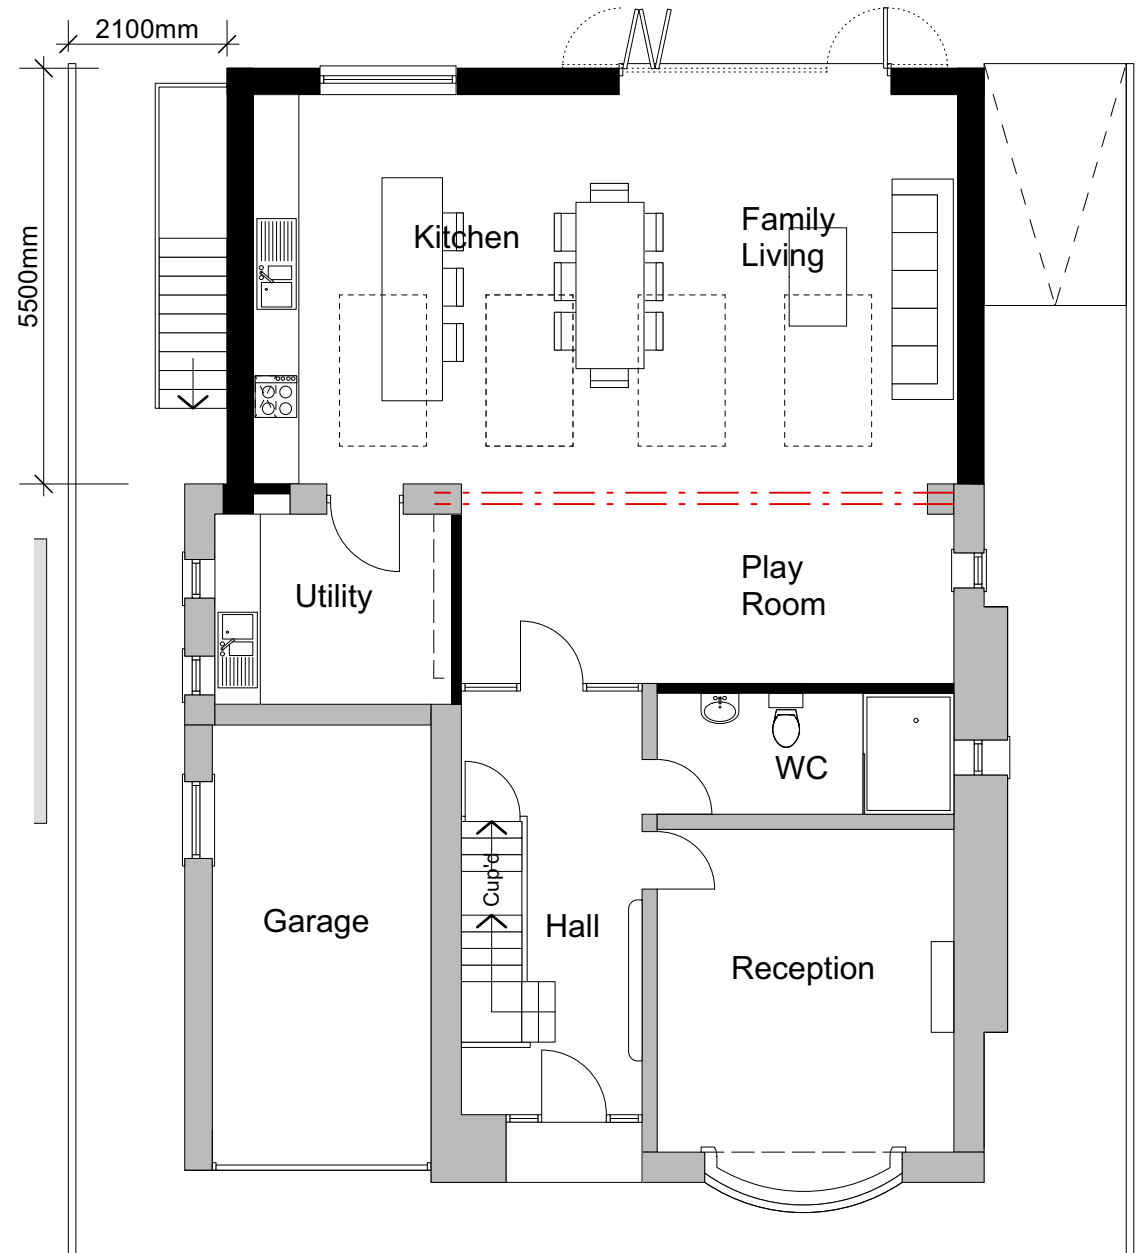

Ground Floor Plan As Proposed
Scale 1:100

0m 1m 2m 3m 4m 5m




Basement Plan As Proposed
Scale 1:100

0m 1m 2m 3m 4m 5m

- MATERIALS:
- Flat Roof: Grey single ply membrane.
- Walls: Coursed Stone to match existing.
- Windows/Glazed Doors: High performance Upvc to match existing.
- Roof lights: Frameless flat roof lantern.
- RWPs: To match existing.
- External Doors: High Performance Upvc bi-fold doors.

Roof Plan As Proposed
Scale 1:100

0m 1m 2m 3m 4m 5m

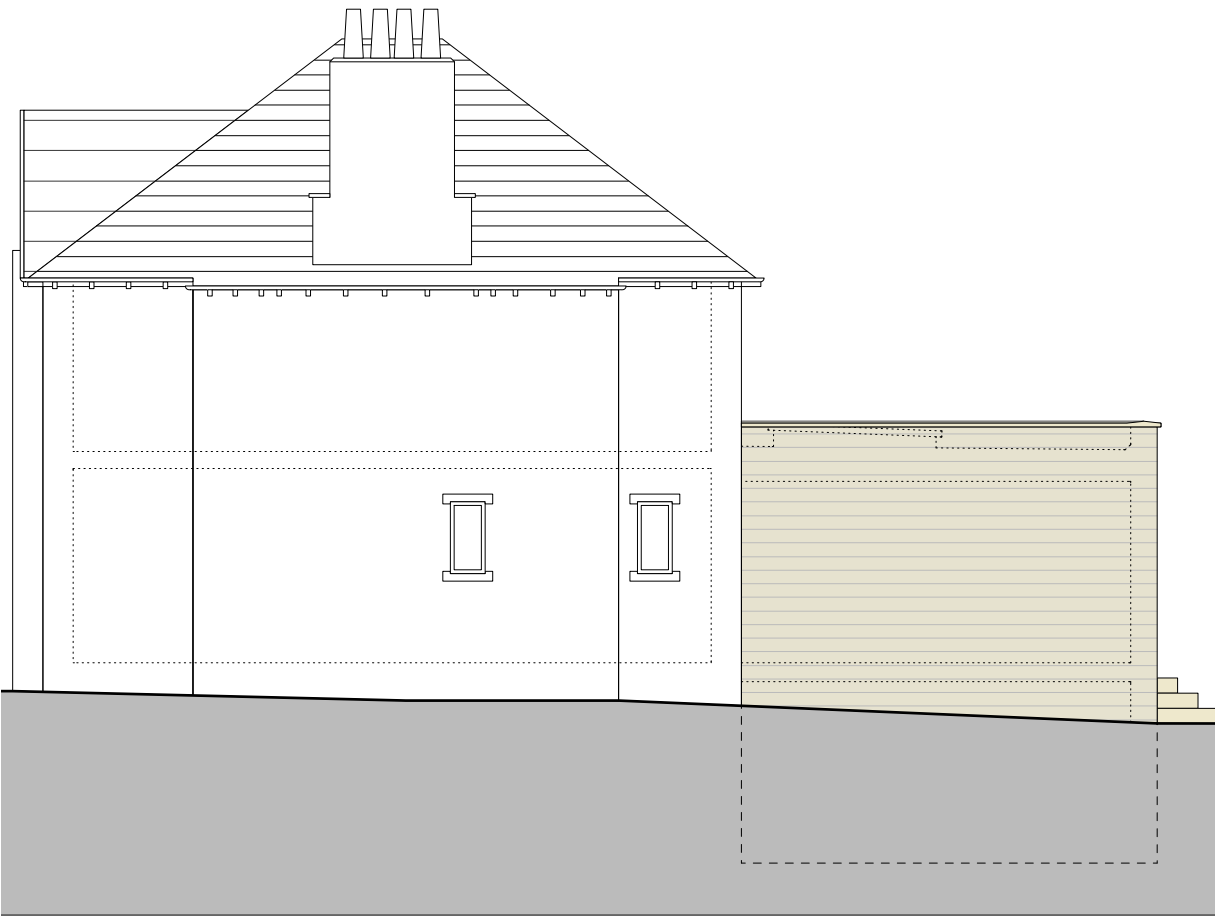

Side/East Elevation As Proposed
Scale 1:100

0m 1m 2m 3m 4m 5m



Rear Elevation As Proposed
Scale 1:100

0m 1m 2m 3m 4m 5m



Front Elevation As Proposed
Scale 1:100

0m 1m 2m 3m 4m 5m



Sectional Elevation Through Lightwell
As Proposed
Scale 1:100



Side/West Elevation As Proposed
Scale 1:100

0m 1m 2m 3m 4m 5m

C Sid elevation window removed 07/08/23

B Utility roof shown in background 07/08/23

A Lightwell section added 27/07/23

rev details date

Code L6
Architecture Ltd

31 Halifax Road Brighouse
West Yorkshire HD6 2AA
T: 01484 714 870
E: codeL6@btinternet.com
W: www.CODEL6.com

Project:
51 Woodside Road
Huddersfield
HD4 5JF

Client:
Mr and Mrs Akhtar

Drawing:
Plans As Proposed

Date: 18/07/23 Scale: 1:100 Size: A1

Drawing Number:

22-082-20C