



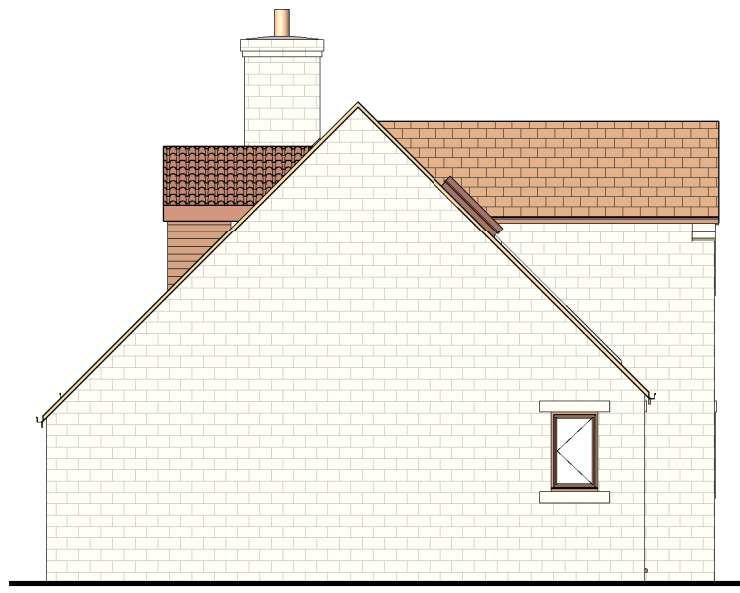

Side Elevation W
1 : 100

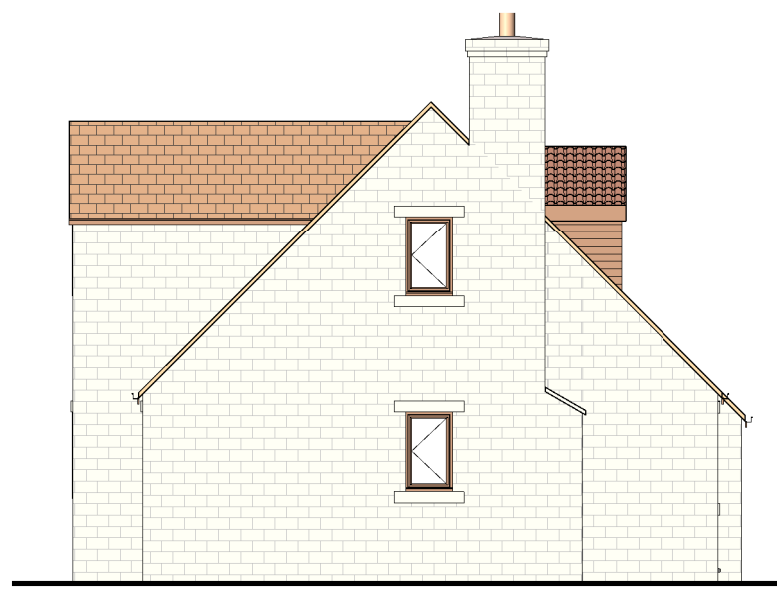

Side Elevation E
1 : 100



Side Elevation W
1 : 100



Side Elevation E
1 : 100



Rear Elevation S
1 : 100




Rear Elevation S
1 : 100




Front Elevation N
1 : 100




Front Elevation N
1 : 100

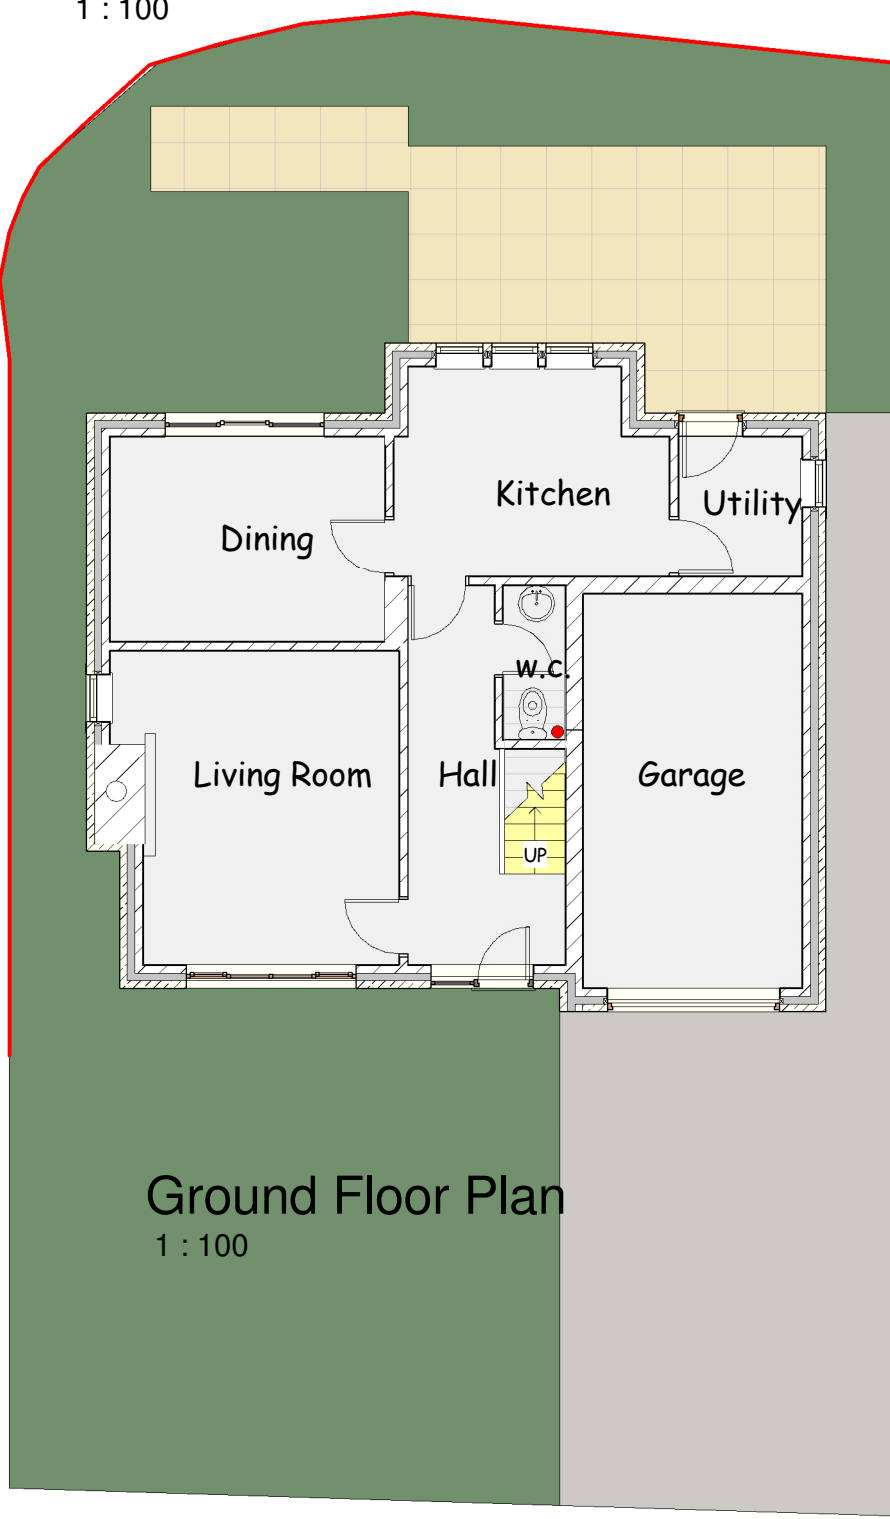


Ground Floor Plan
1 : 100

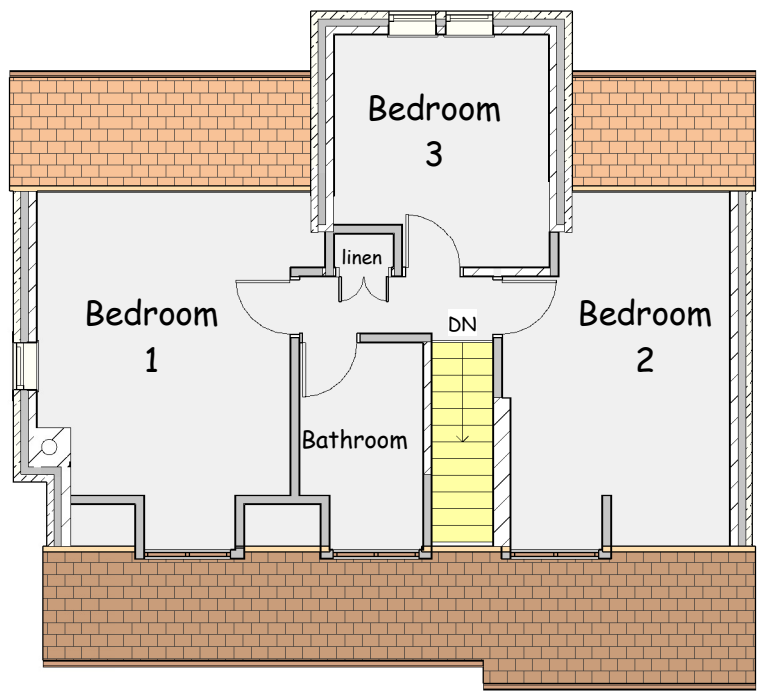


First Floor Plan
1 : 100

 


scale 1 : 100 @ sheet size A1

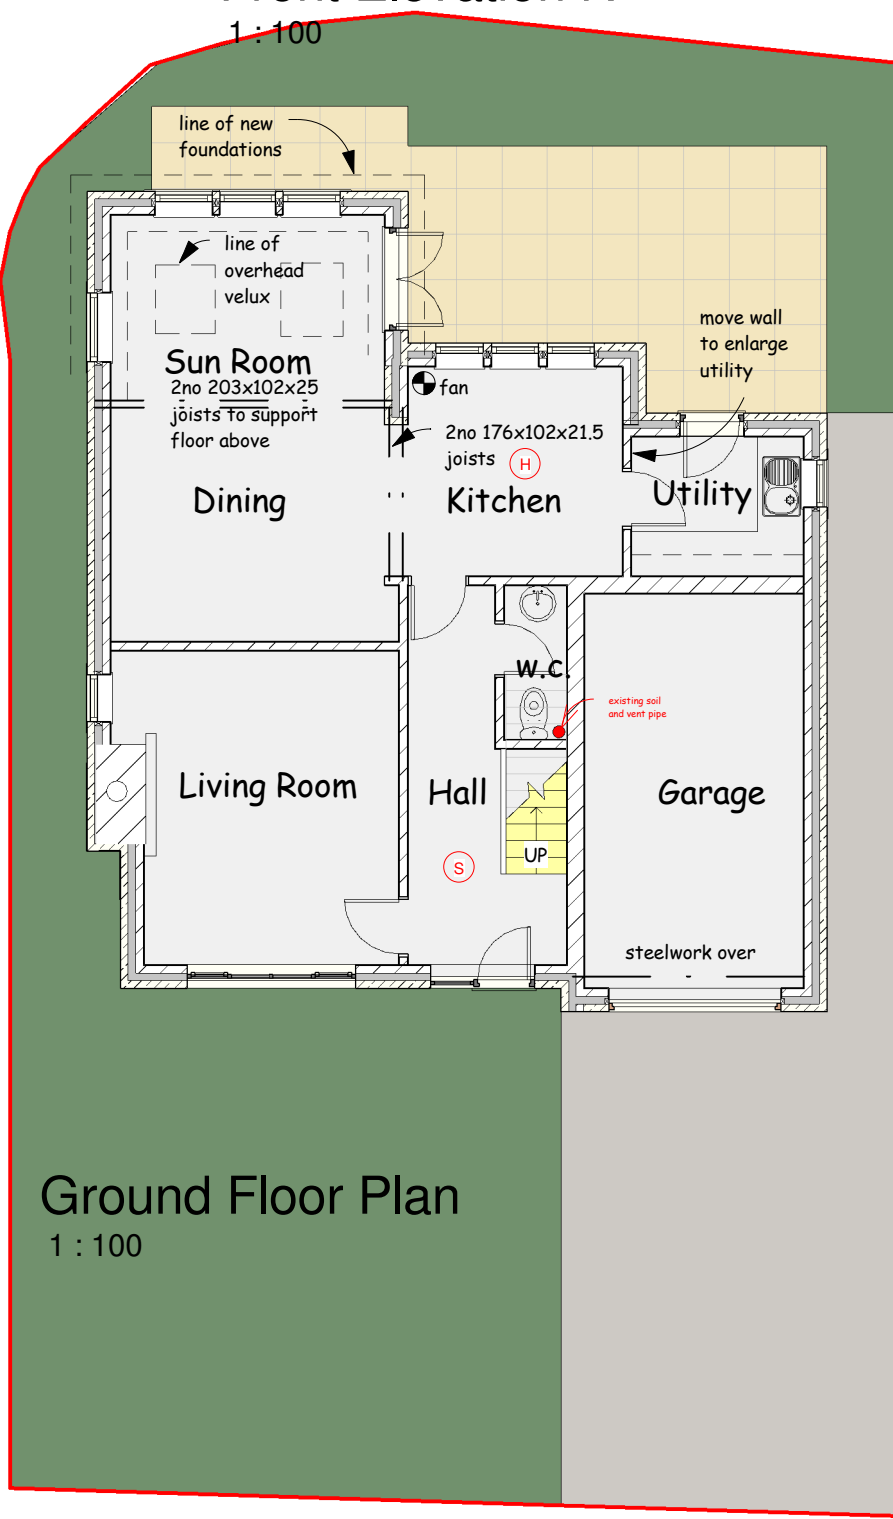

Ground Floor Plan
1 : 100

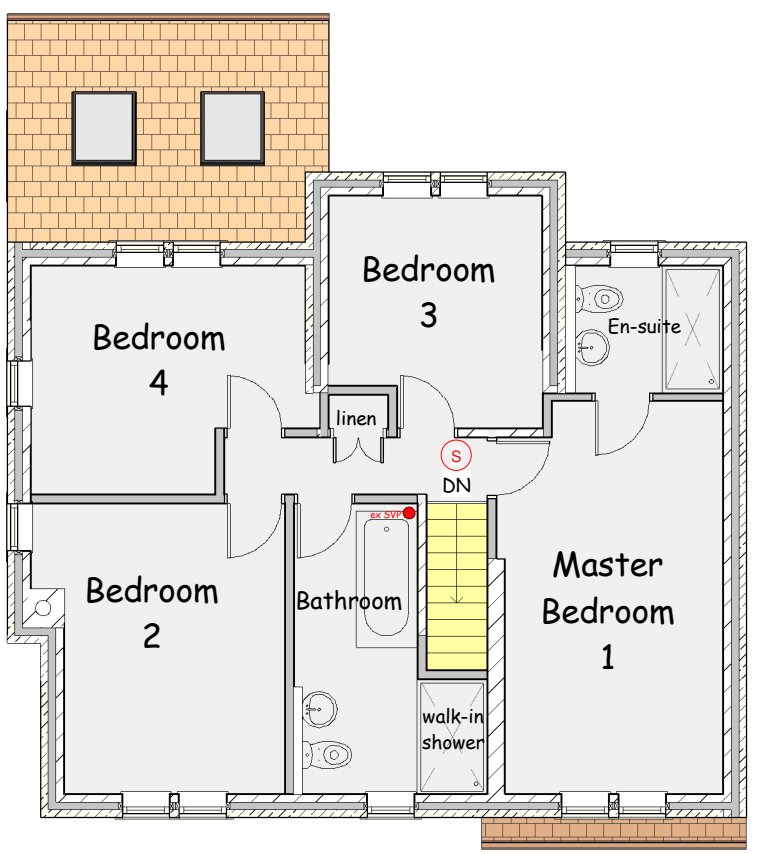


First Floor Plan
1 : 100

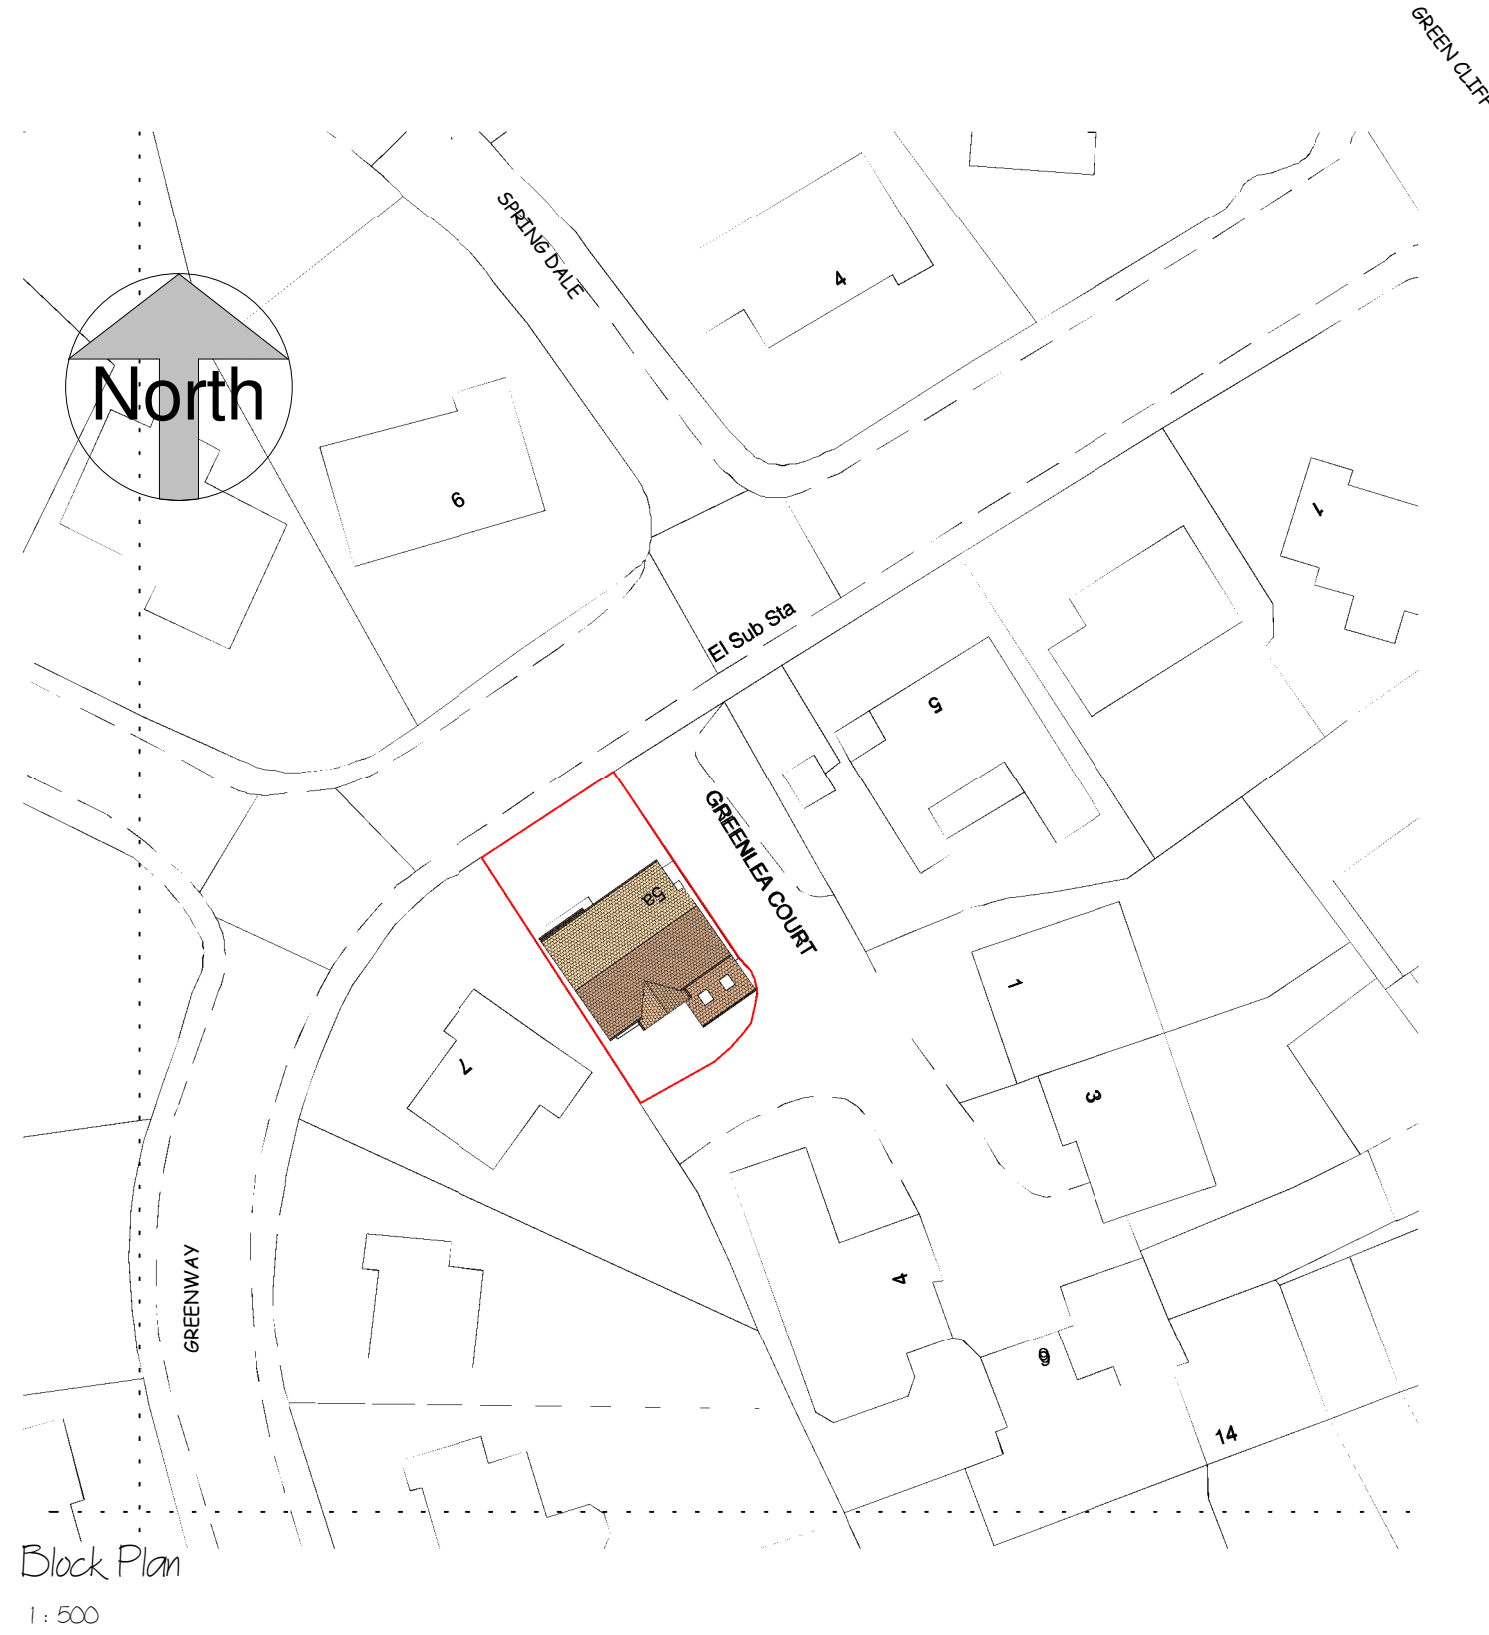

North

Block Plan
1 : 500

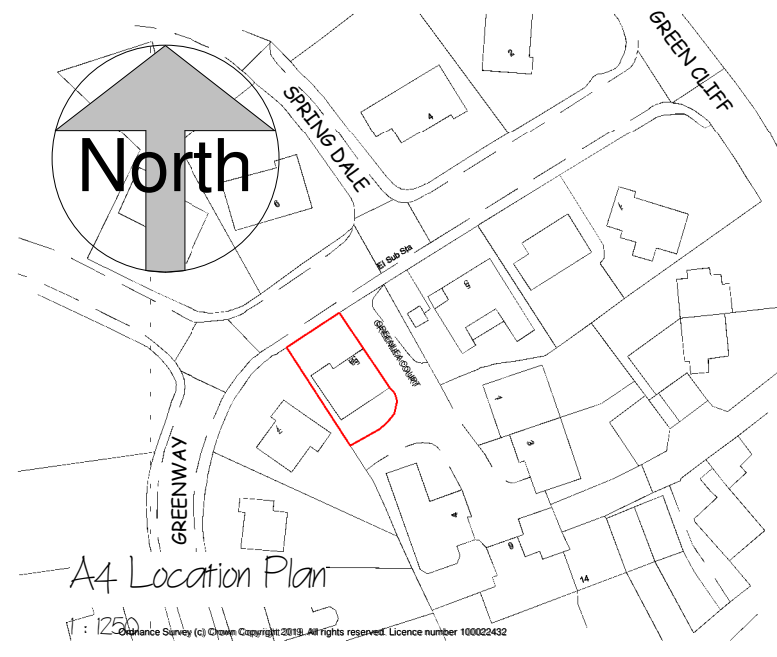

North

A4 Location Plan
1 : 1250

This drawing is copyright and must not be reproduced without written permission
Do not scale - Use figured dimensions only

PROJECT	Proposed Extensions to 5A Greenway, Honley, Holmfirth. HD9 6NQ to provide through kitchen/dining with Sun Room and Bedroom above with En-suite		
	CLIENT Mr G Crowe		
DWG TITLE	Plans, Elevations and Views as Existing and Proposed		
	DWG NO. 1927 - 01 Rev B	SCALE 1 : 100 1 : 500 1 : 1250	DATE 7/07/2023
DB ARCHITECTS 31 Moor View, Meltham, Holmfirth, HD9 5RT t:01484 850579 e:david.dbarchitects@virginmedia.com			

