



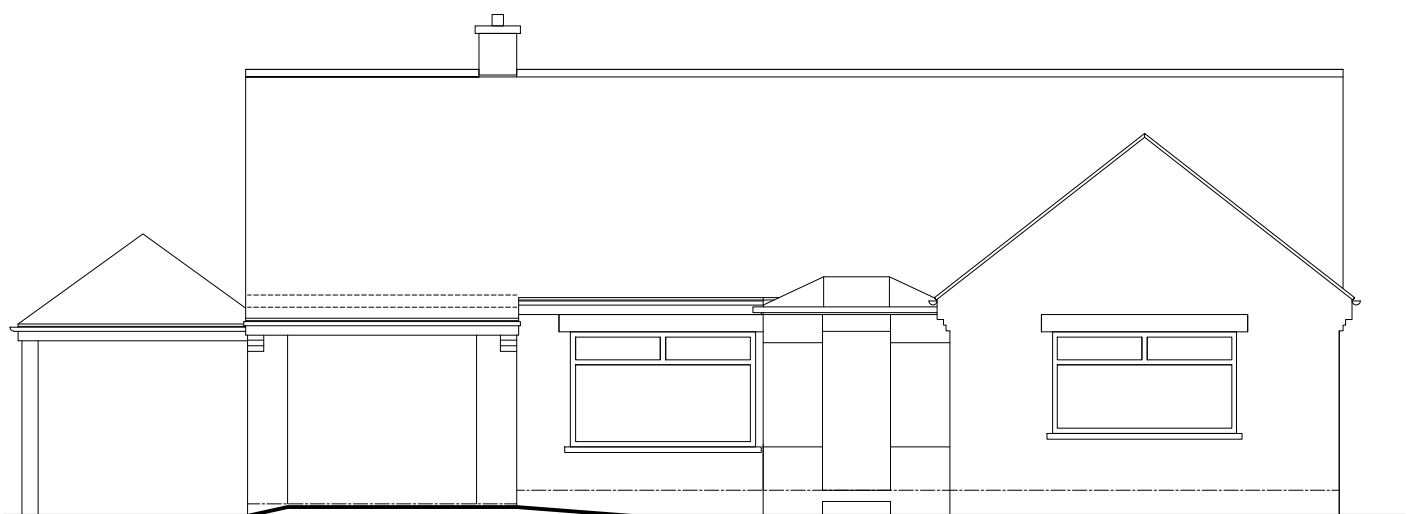


NORTH WEST ELEVATION

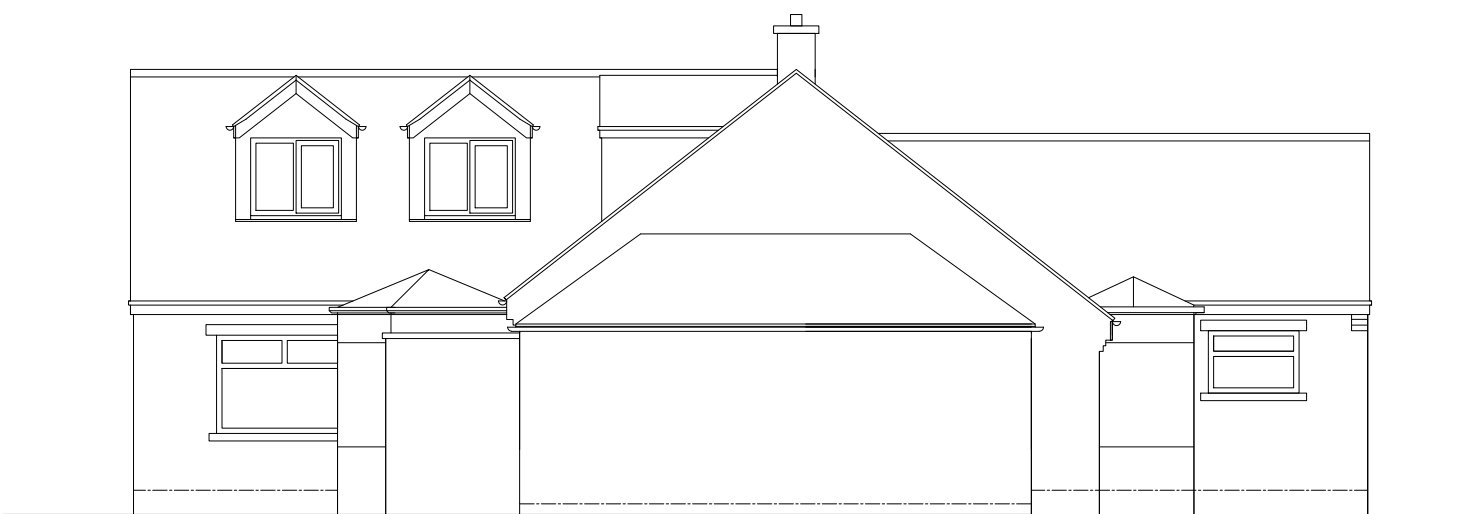


SOUTH EAST ELEVATION



SOUTH WEST ELEVATION

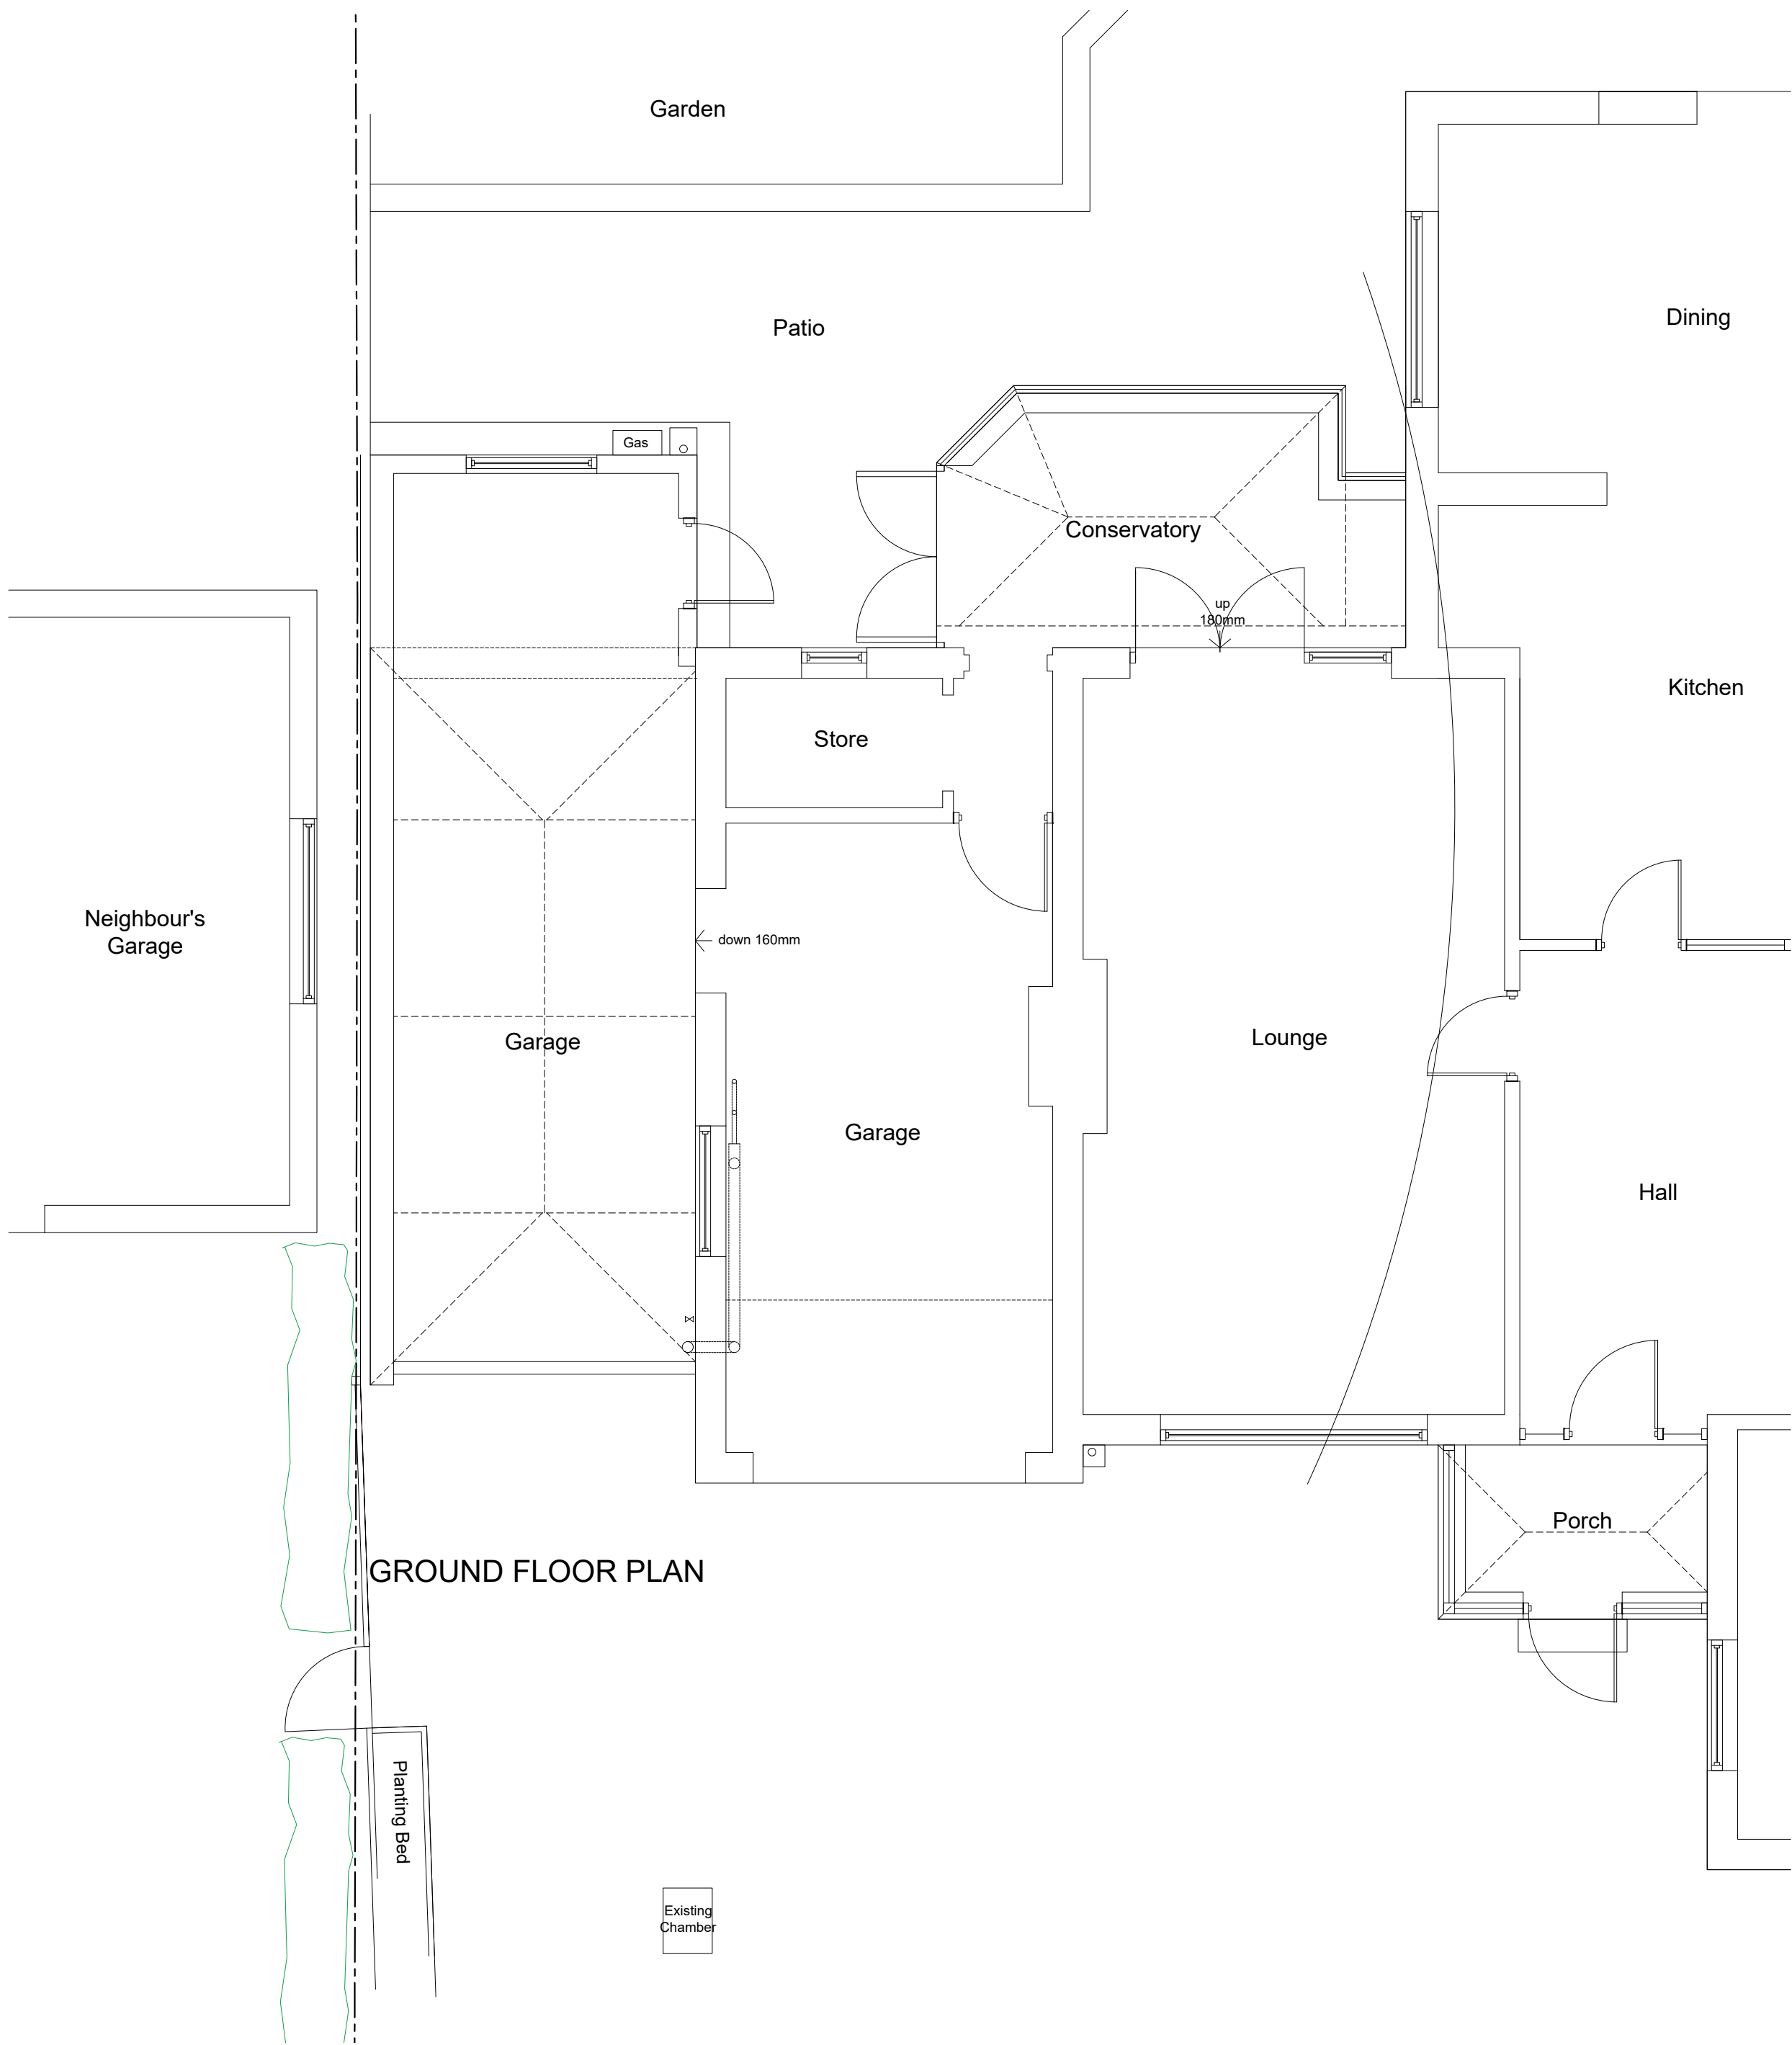

GROUND FLOOR PLAN

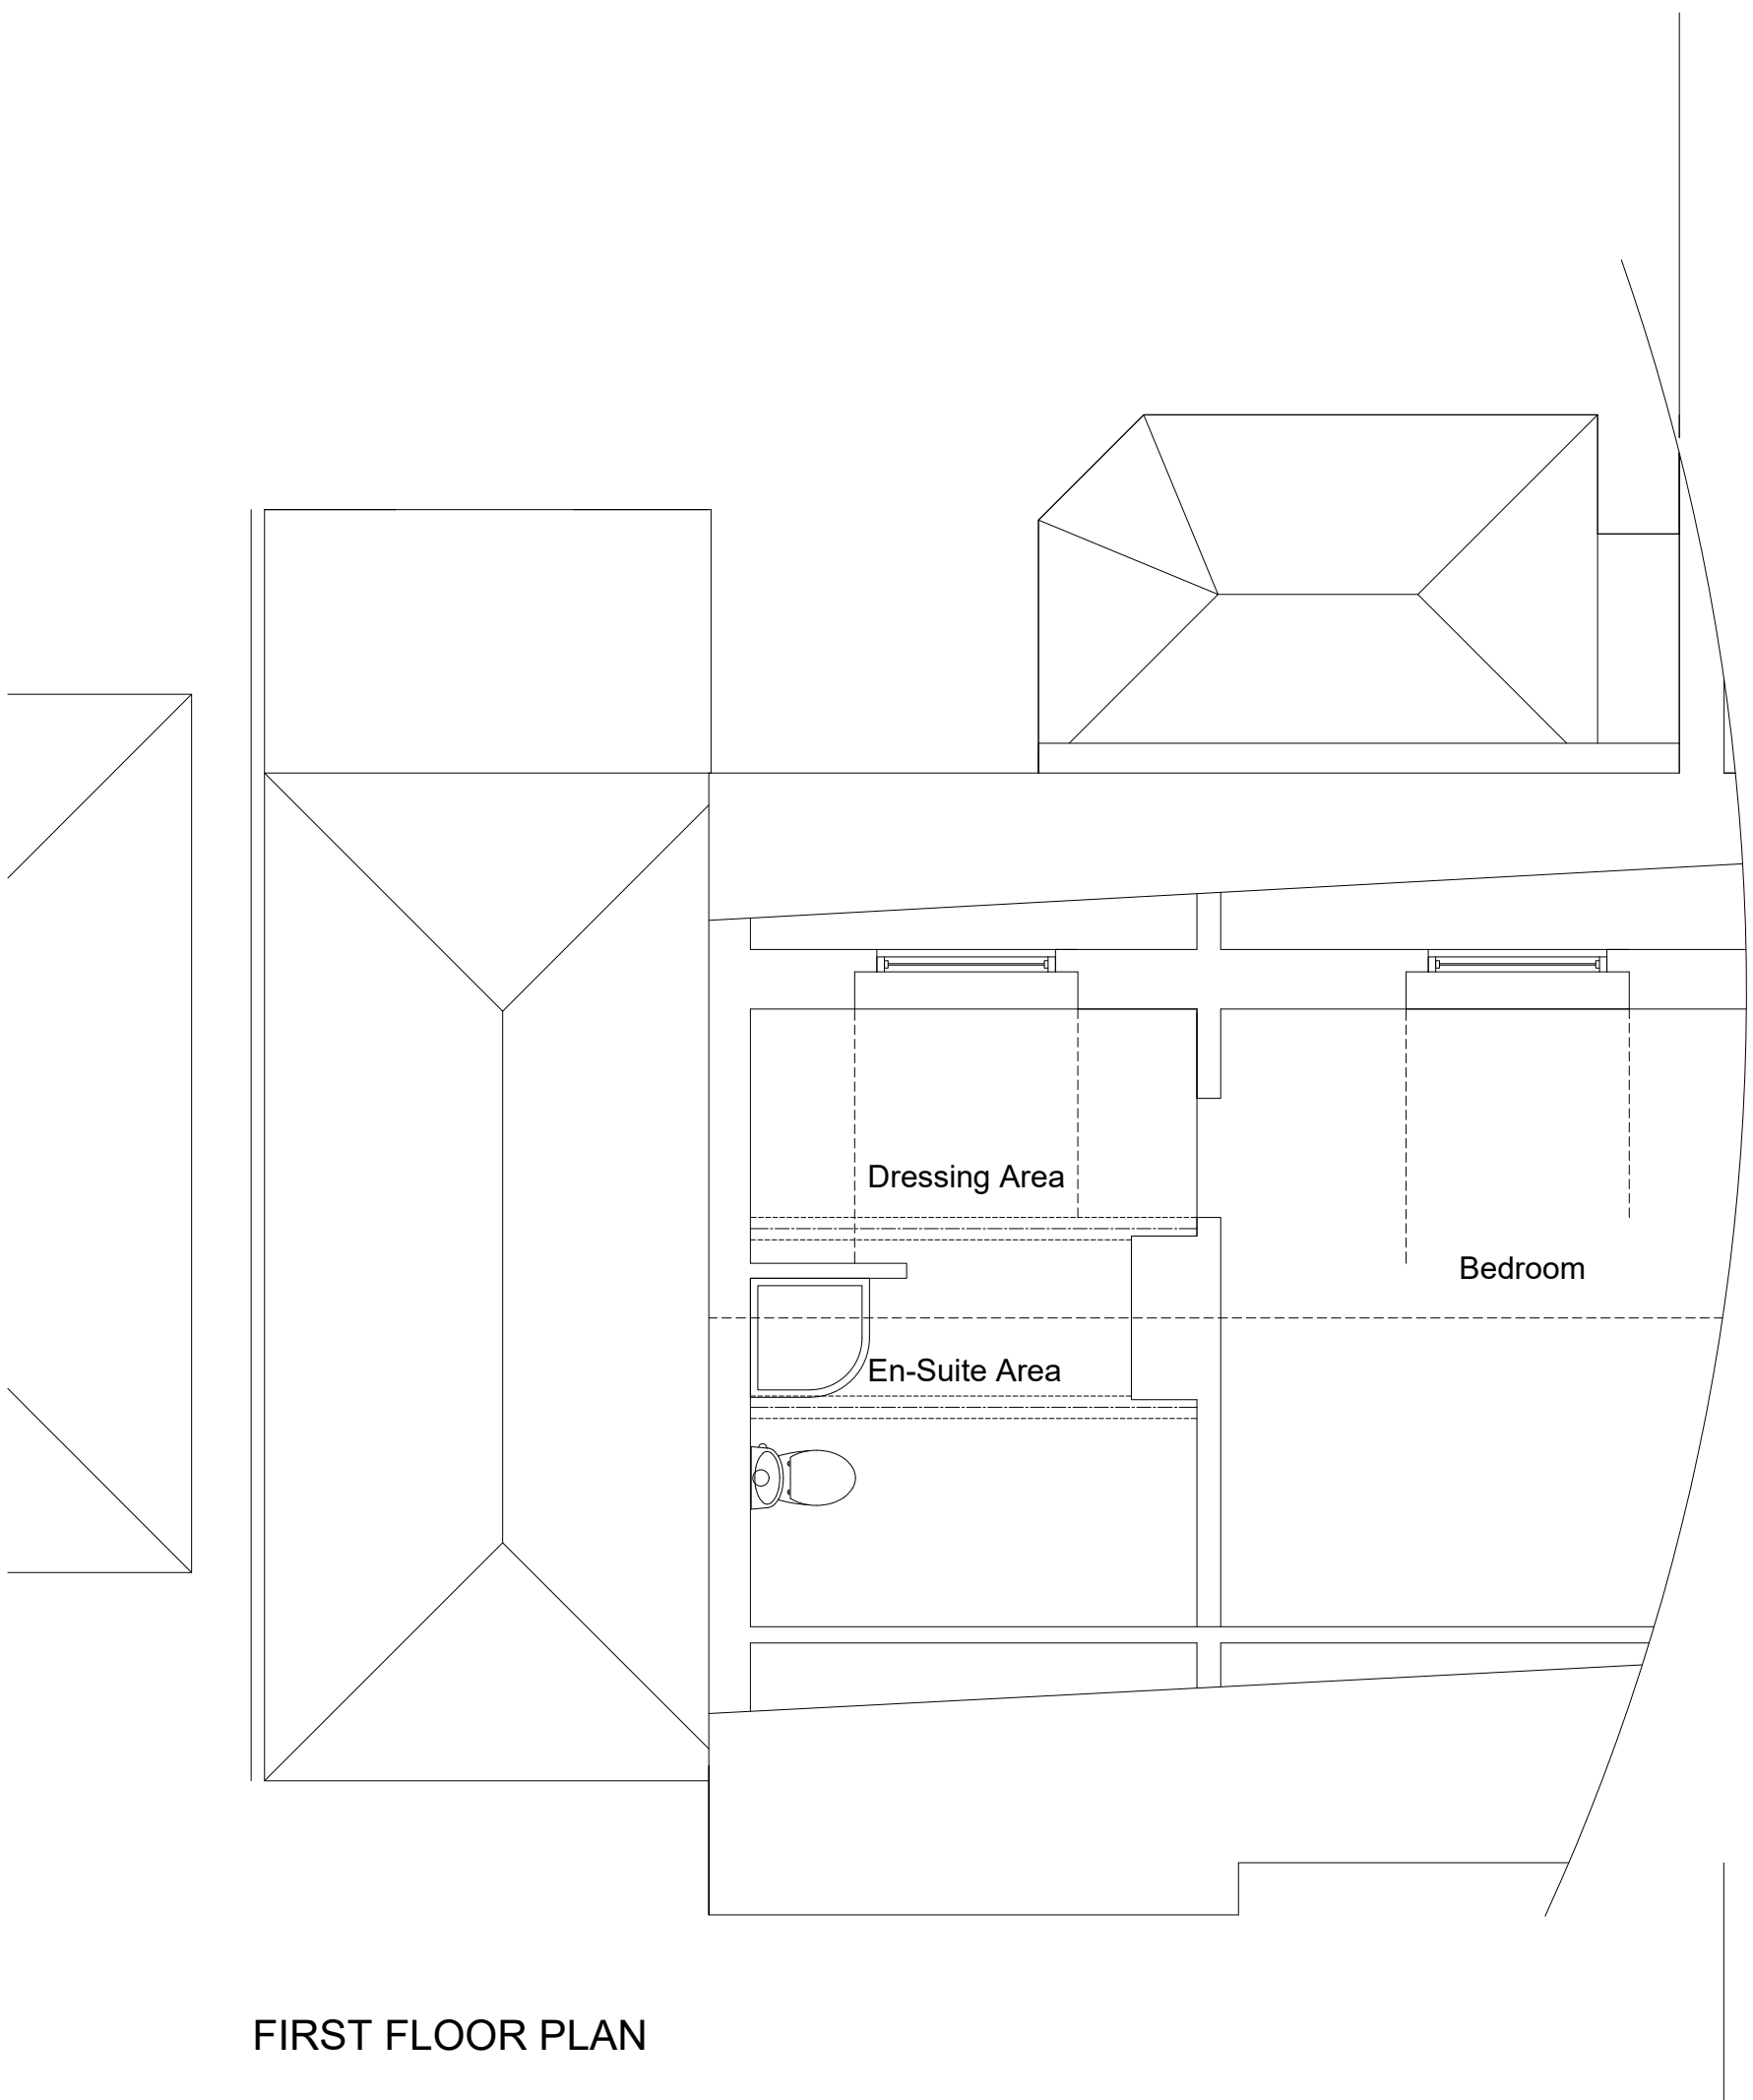

FIRST FLOOR PLAN

**MICHAEL DENTON
ASSOCIATES**
Chartered Building Surveyors
Architectural Consultants, Project Managers,
Planning Consultants
3 Central Street, Halifax
West Yorkshire, HX1 1HU
tel: 01422 364983
e-mail: mda@mda-associates.co.uk

PROJECT	PROPOSED SIDE EXTENSION	
LOCATION	84 BEAUMONT PARK ROAD BEAUMONT PARK HUDDERSFIELD HD4 7AY	
CLIENT	Mr & Mrs D. COLLINS	
TITLE	EXISTING PLANS & ELEVATIONS	
SCALE	DATE	DRAWN
1 : 50@A1 1 : 100@A3	April 2022	GR
DRAWING No. 22:03:7336:01		Revision