



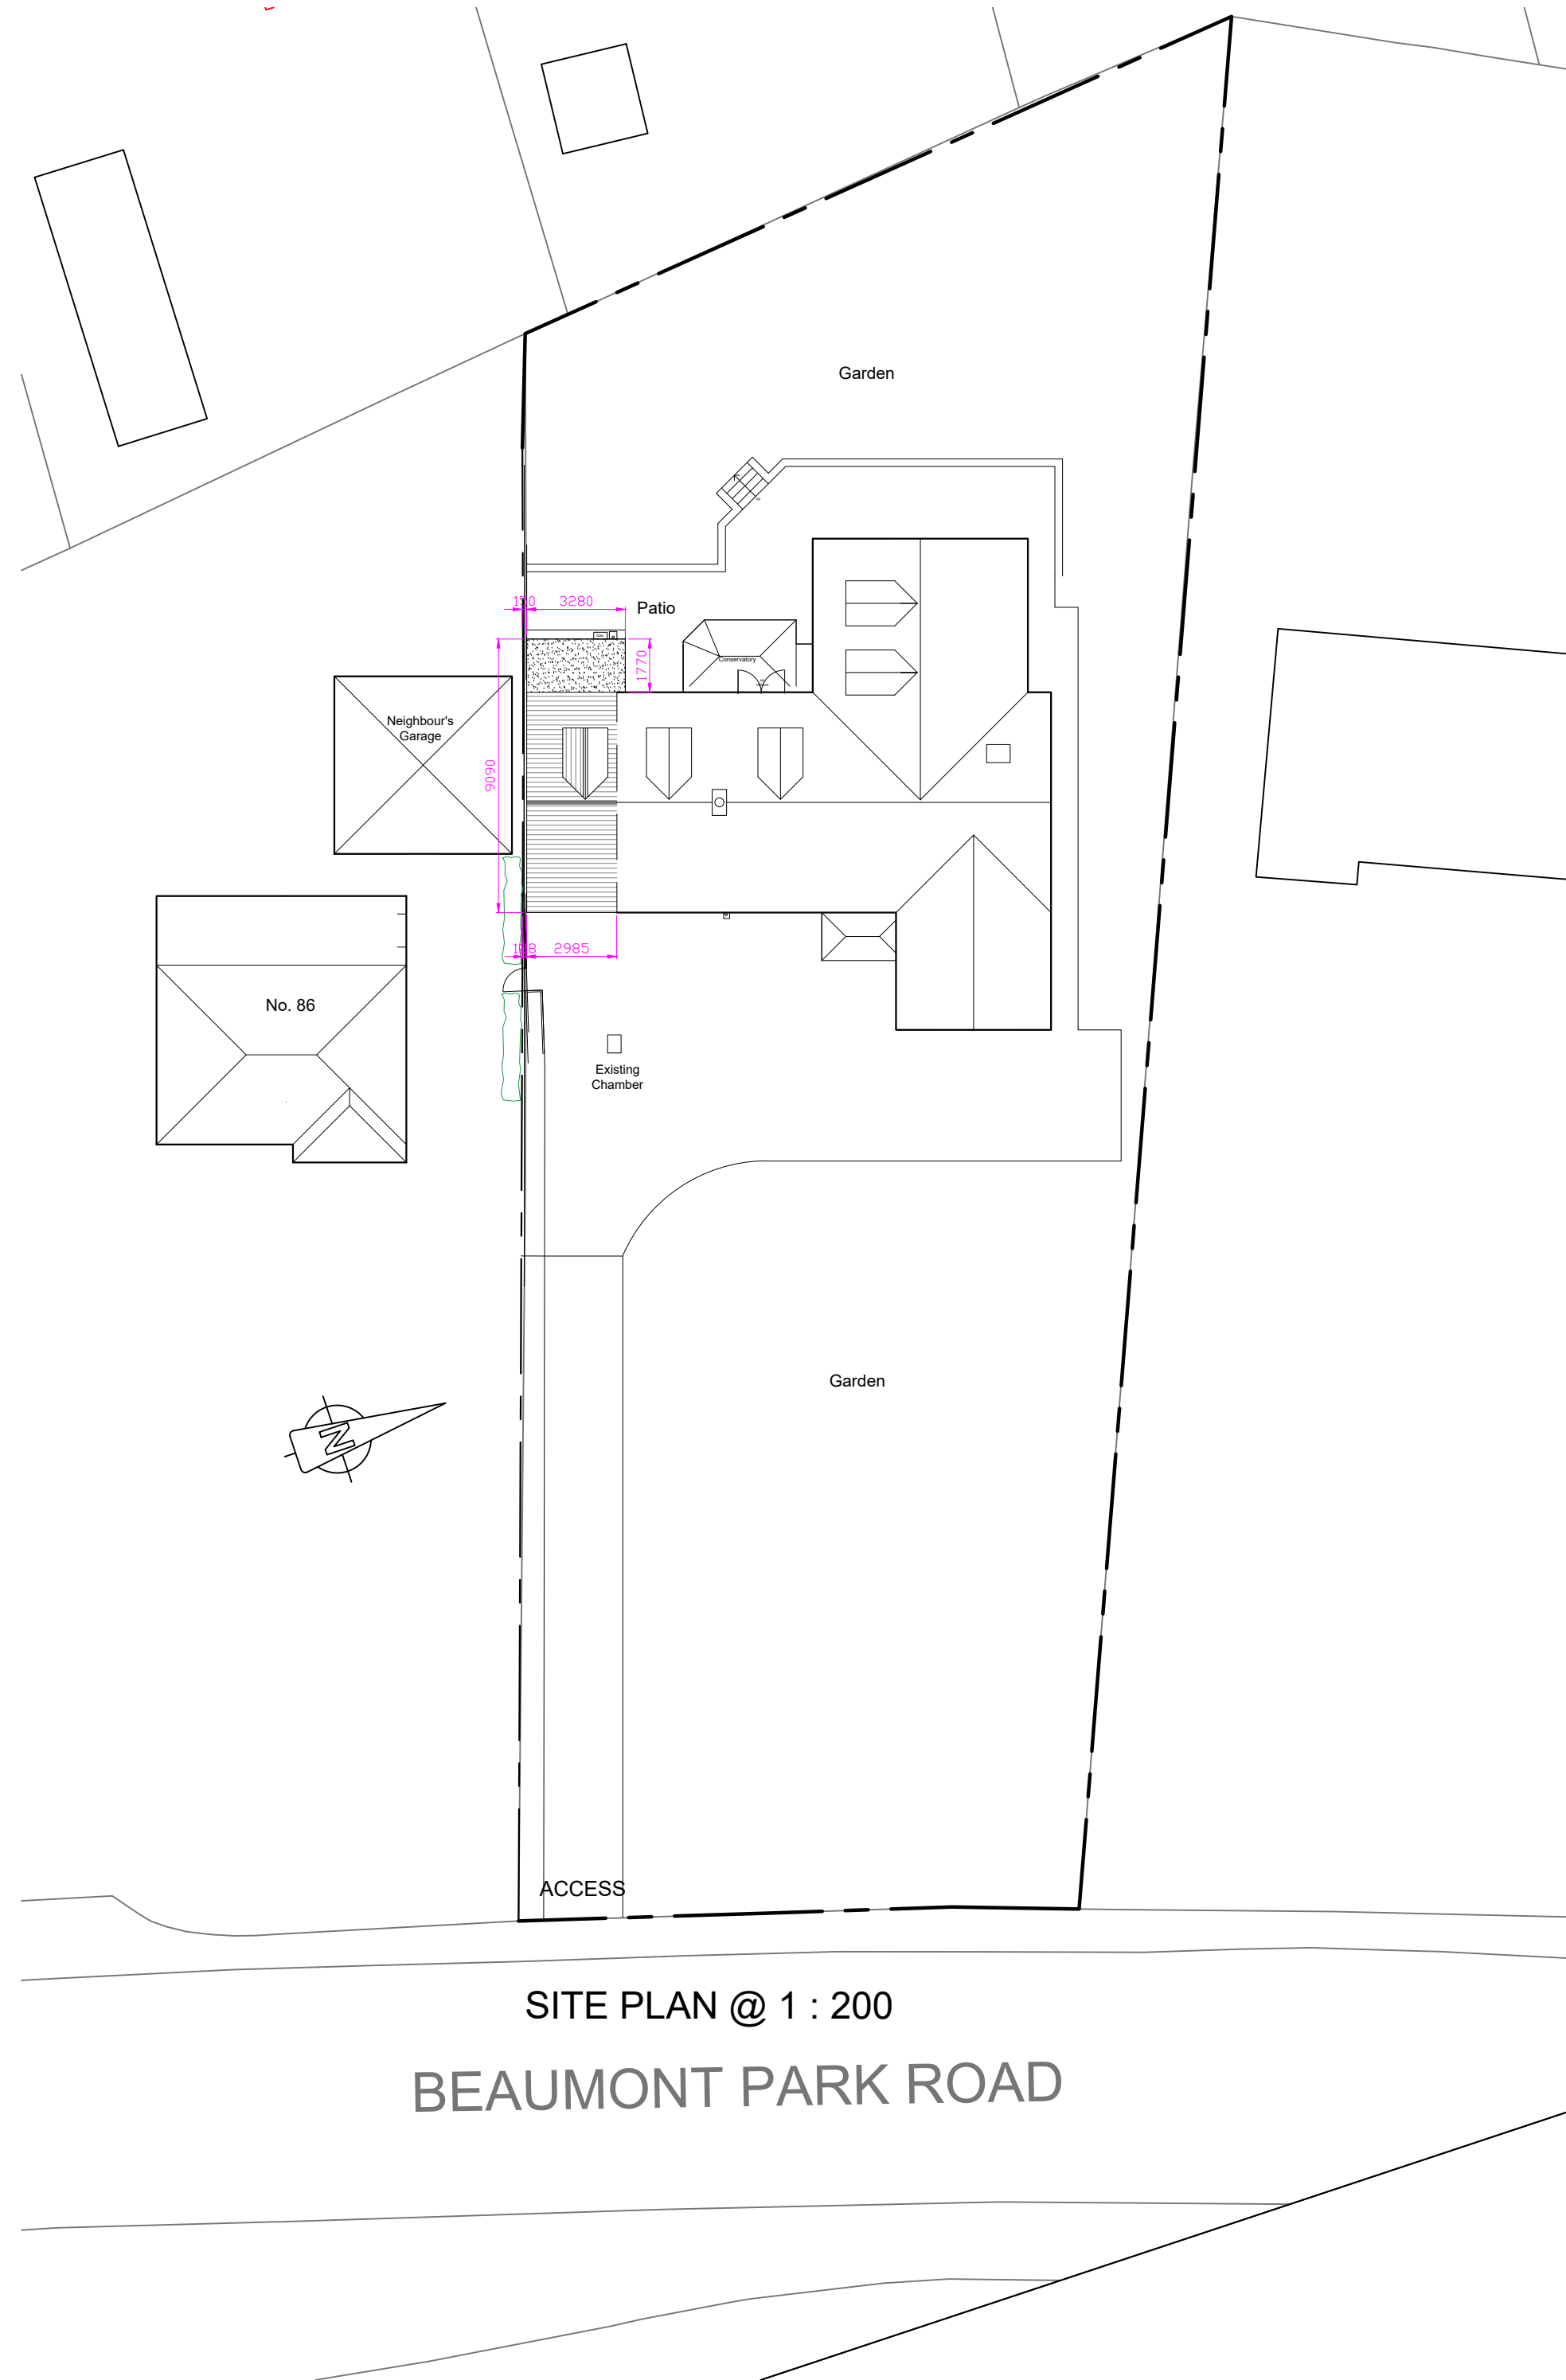

SITE PLAN @ 1 : 200

BEAUMONT PARK ROAD

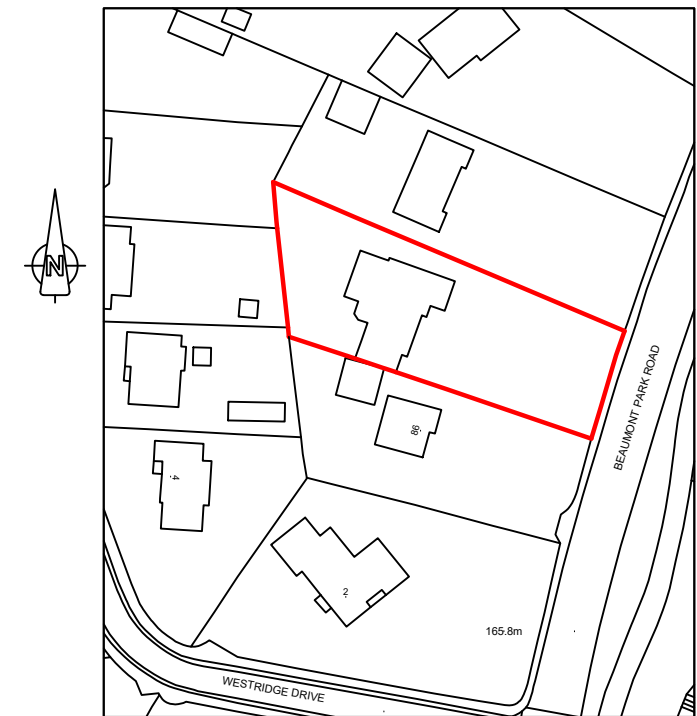

LOCATION PLAN @ 1 : 1250

C	SCHEME REVISED	21/06/23
B	GARAGE SIZE REVISED	22/05/23
A	CLIENT REVISIONS	03/05/22

Revisions

MICHAEL DENTON
ASSOCIATES

Chartered Building Surveyors

Architectural Consultants, Project Managers,
Planning Consultants

3 Central Street, Halifax
West Yorkshire, HX1 1HU

tel 01422 364983

e-mail: mda@md-associates.co.uk

PROJECT PROPOSED SIDE EXTENSION		
LOCATION 84 BEAUMONT PARK ROAD BEAUMONT PARK HUDDERSFIELD HD4 7AY		
CLIENT Mr & Mrs D. COLLINS		
TITLE PROPOSED SITE PLAN		
SCALE 1 : 200@A2	DATE April 2022	DRAWN GR
DRAWING No. 22:03:7336:04		Revision C