



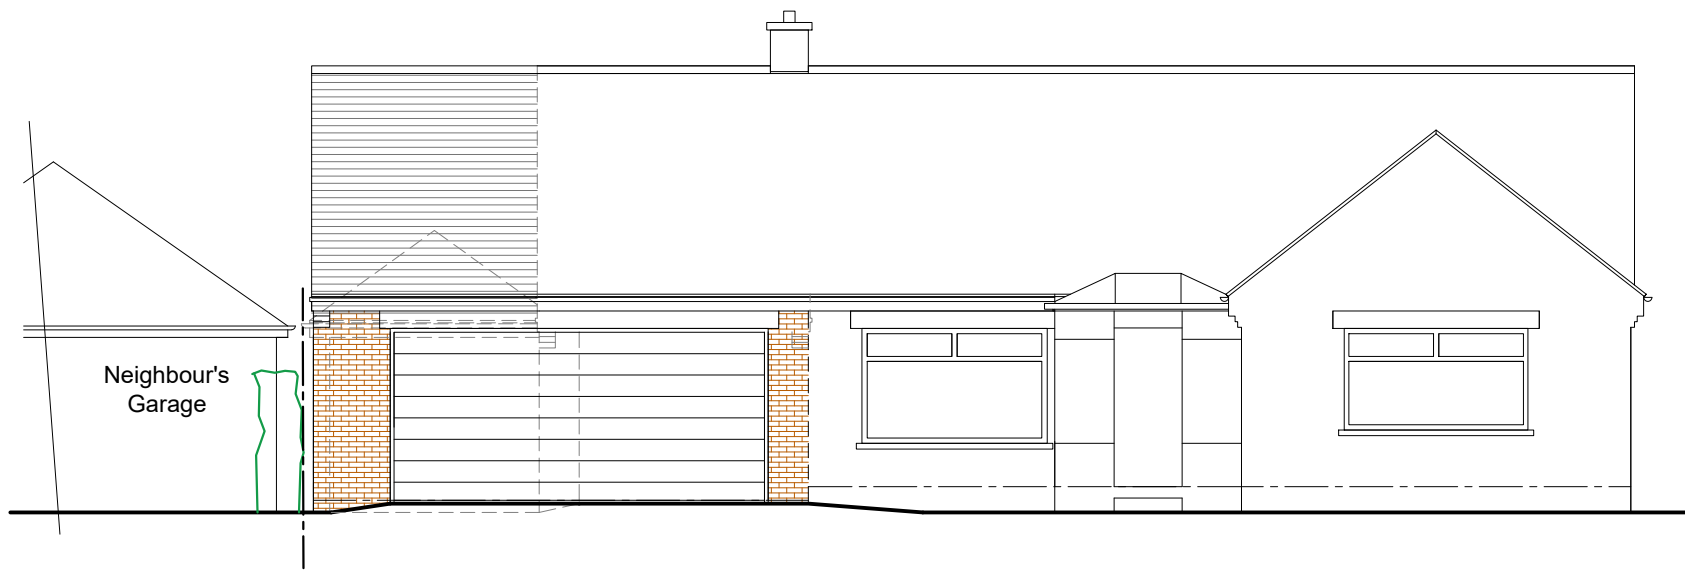


NORTH WEST ELEVATION

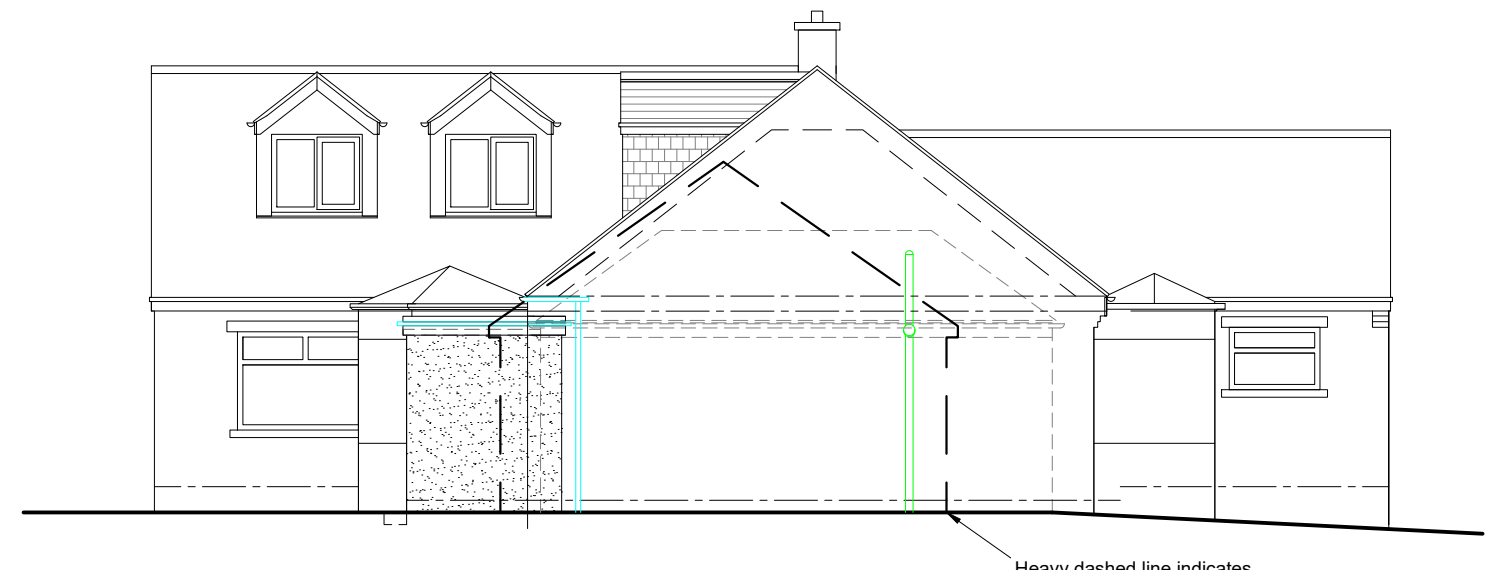


SOUTH EAST ELEVATION




SOUTH WEST ELEVATION

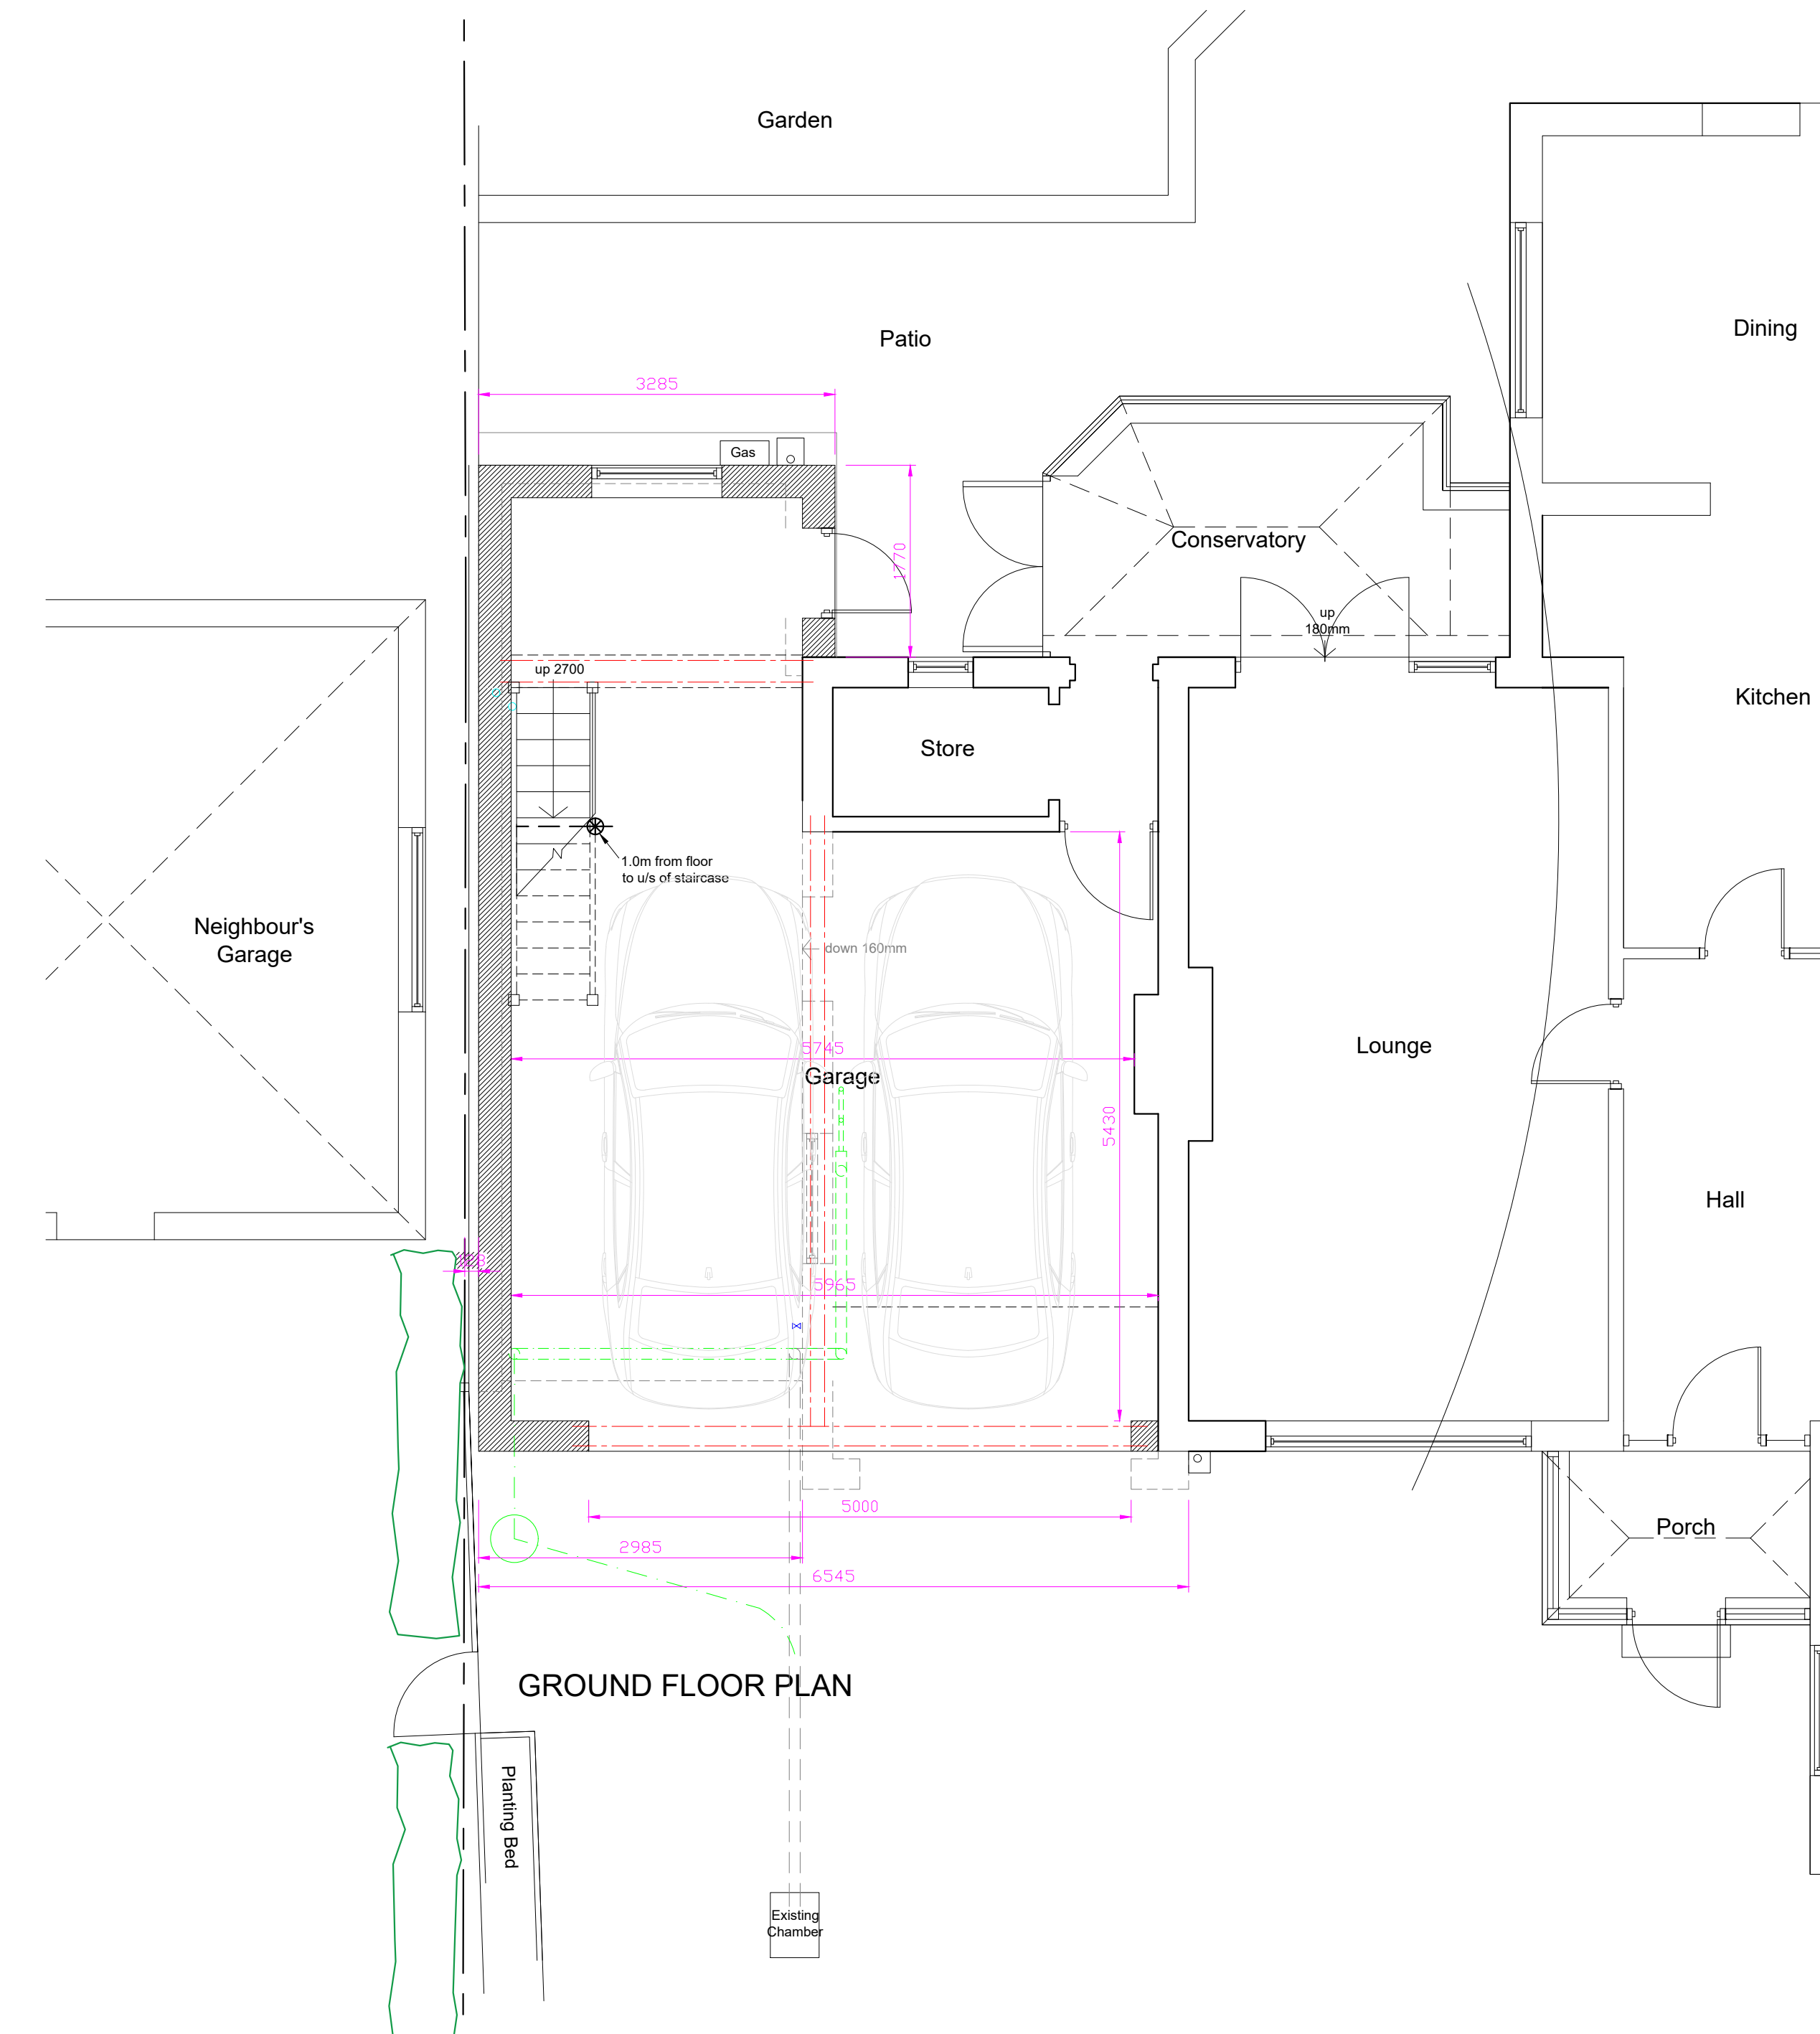

GROUND FLOOR PLAN

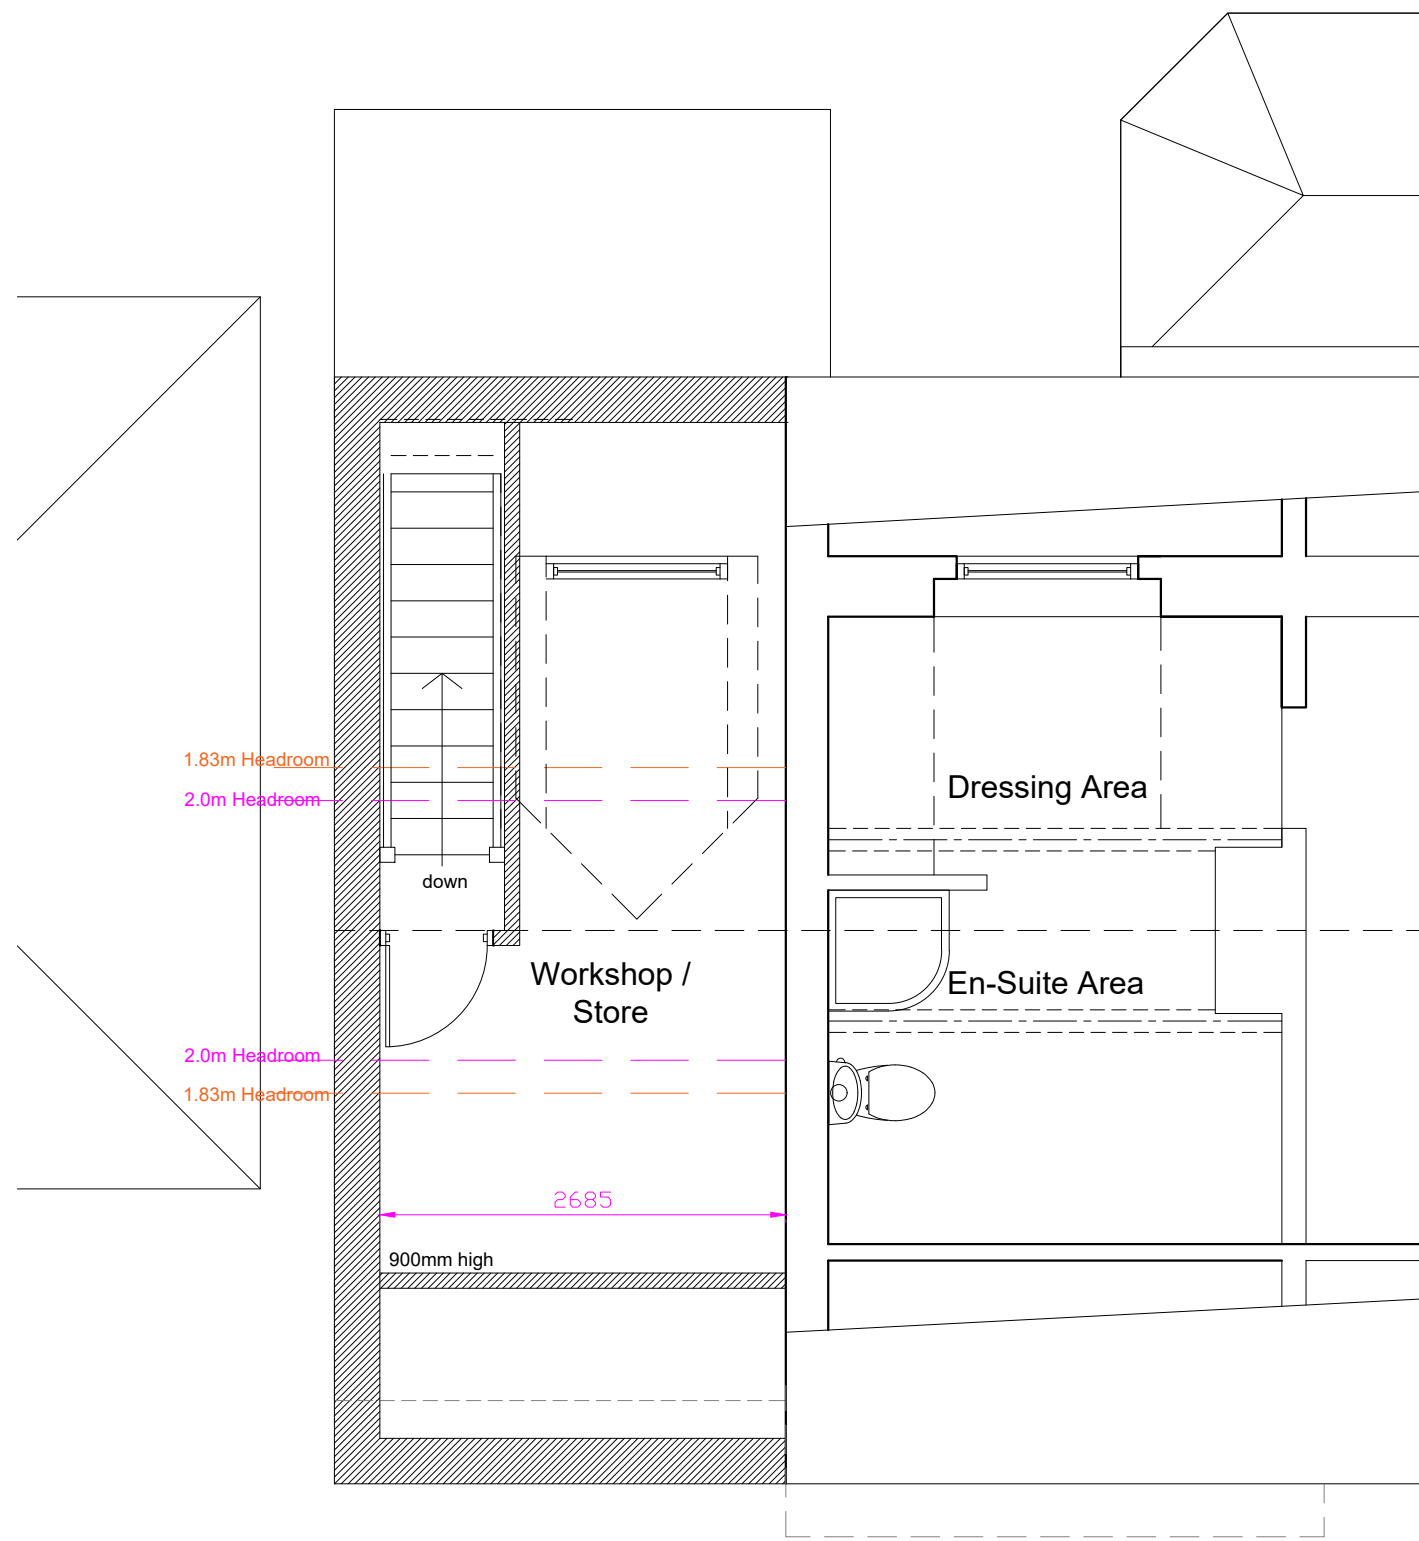

FIRST FLOOR PLAN

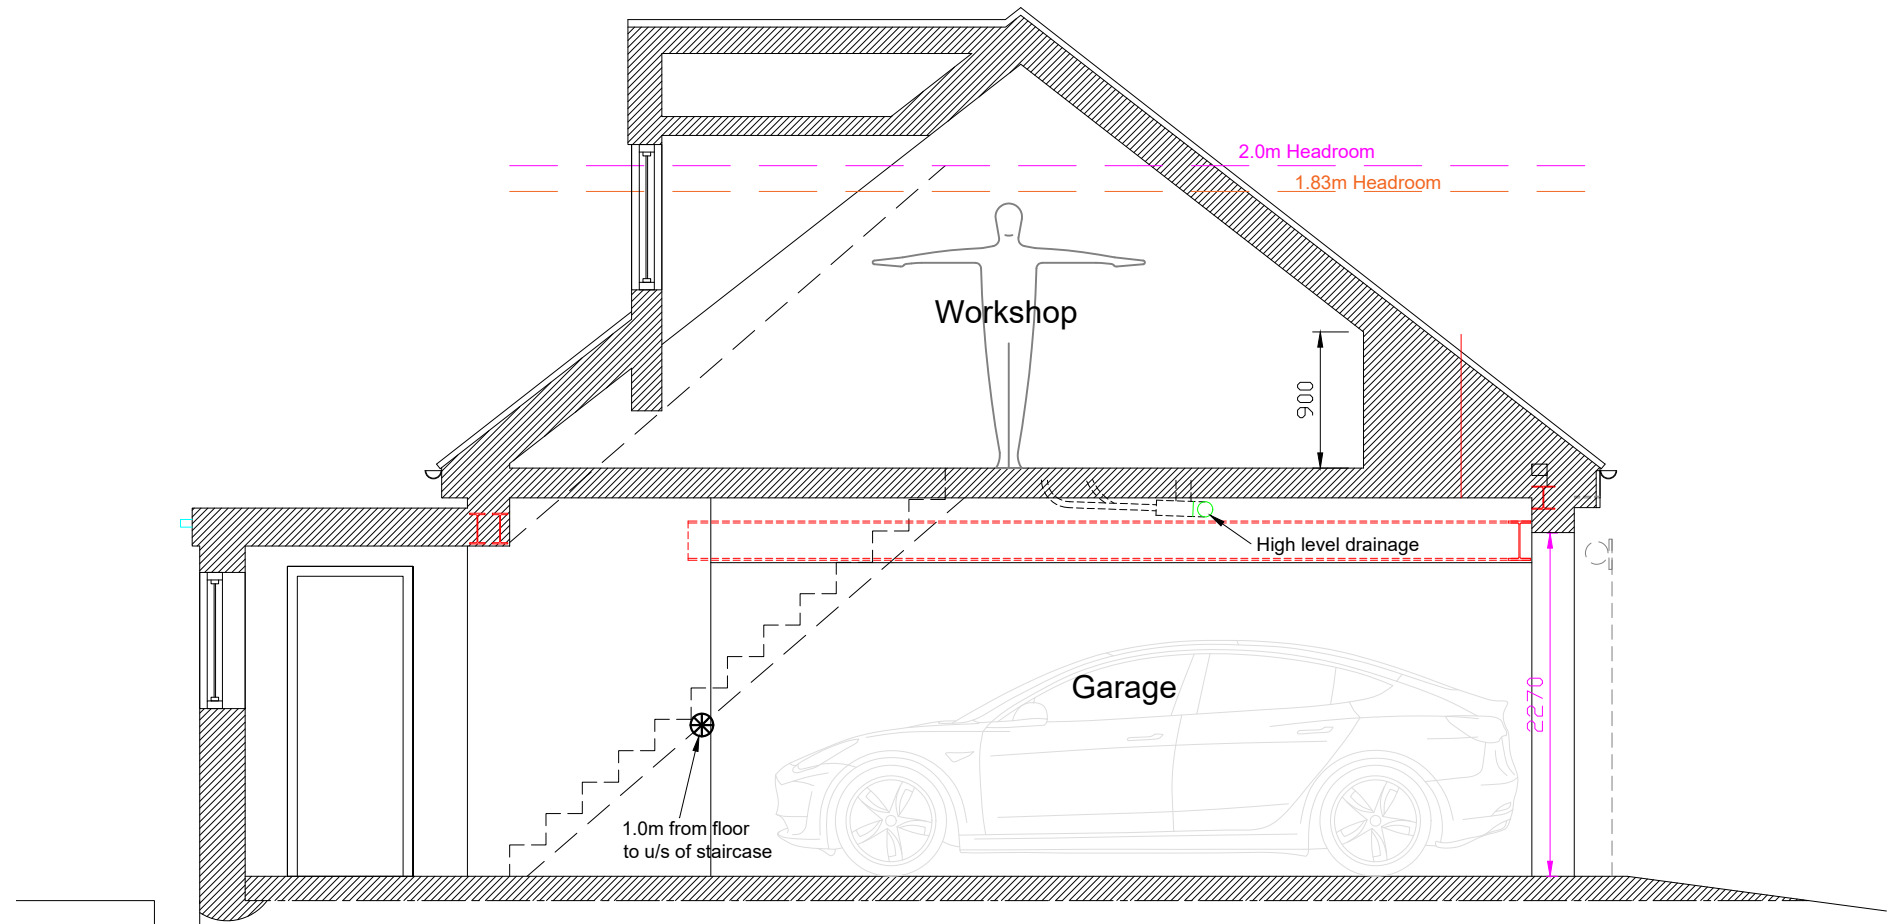

TYPICAL SECTION THROUGH EXTENSION @ 1 : 50

MATERIAL SPECIFICATION (Planning Purposes Only)	
ROOF	
Clay tiles to match existing. Including Dormer cladding Ruberoid membrane to flat roof.	
WALLS	
Facing brickwork to match existing (garage) K-Rend to single storey extension	
WINDOWS AND DOORS	
GRP Garage door (TBC) uPVC / composite to rear extension (TBC)	
RAINWATER GOODS	
uPVC guttering on white uPVC fascia and soffits.	
BOUNDARIES	
As existing	
LANDSCAPING	
Permeable clay pavers as sloped as required to suit garage slab levels	

THIS DRAWING IS FOR PLANNING PURPOSES ONLY.
Any discrepancies are to be reported to the Architect for clarification.
If in doubt, ask.

D	SCHEME REVISED	21/06/23
C	GARAGE SIZE REVISED	22/05/23
B	STAIRCASE POSITION MOVED	03/05/22
A	CLIENT REVISIONS	03/05/22

Revisions

MICHAEL DENTON ASSOCIATES
Chartered Building Surveyors
Architectural Consultants, Project Managers,
Planning Consultants
3 Central Street, Halifax
West Yorkshire, HX1 1HU
tel 01422 364983
e-mail: mda@mda-associates.co.uk

PROJECT	PROPOSED SIDE EXTENSION	
LOCATION	84 BEAUMONT PARK ROAD BEAUMONT PARK HUDDERSFIELD HD4 7AY	
CLIENT	Mr & Mrs D. COLLINS	
TITLE	PROPOSED PLANS & ELEVATIONS	
SCALE	DATE	DRAWN
1 : 50@A1 1 : 100@A3	April 2022	GR
DRAWING No.	22:03:7336:03	Revision D