


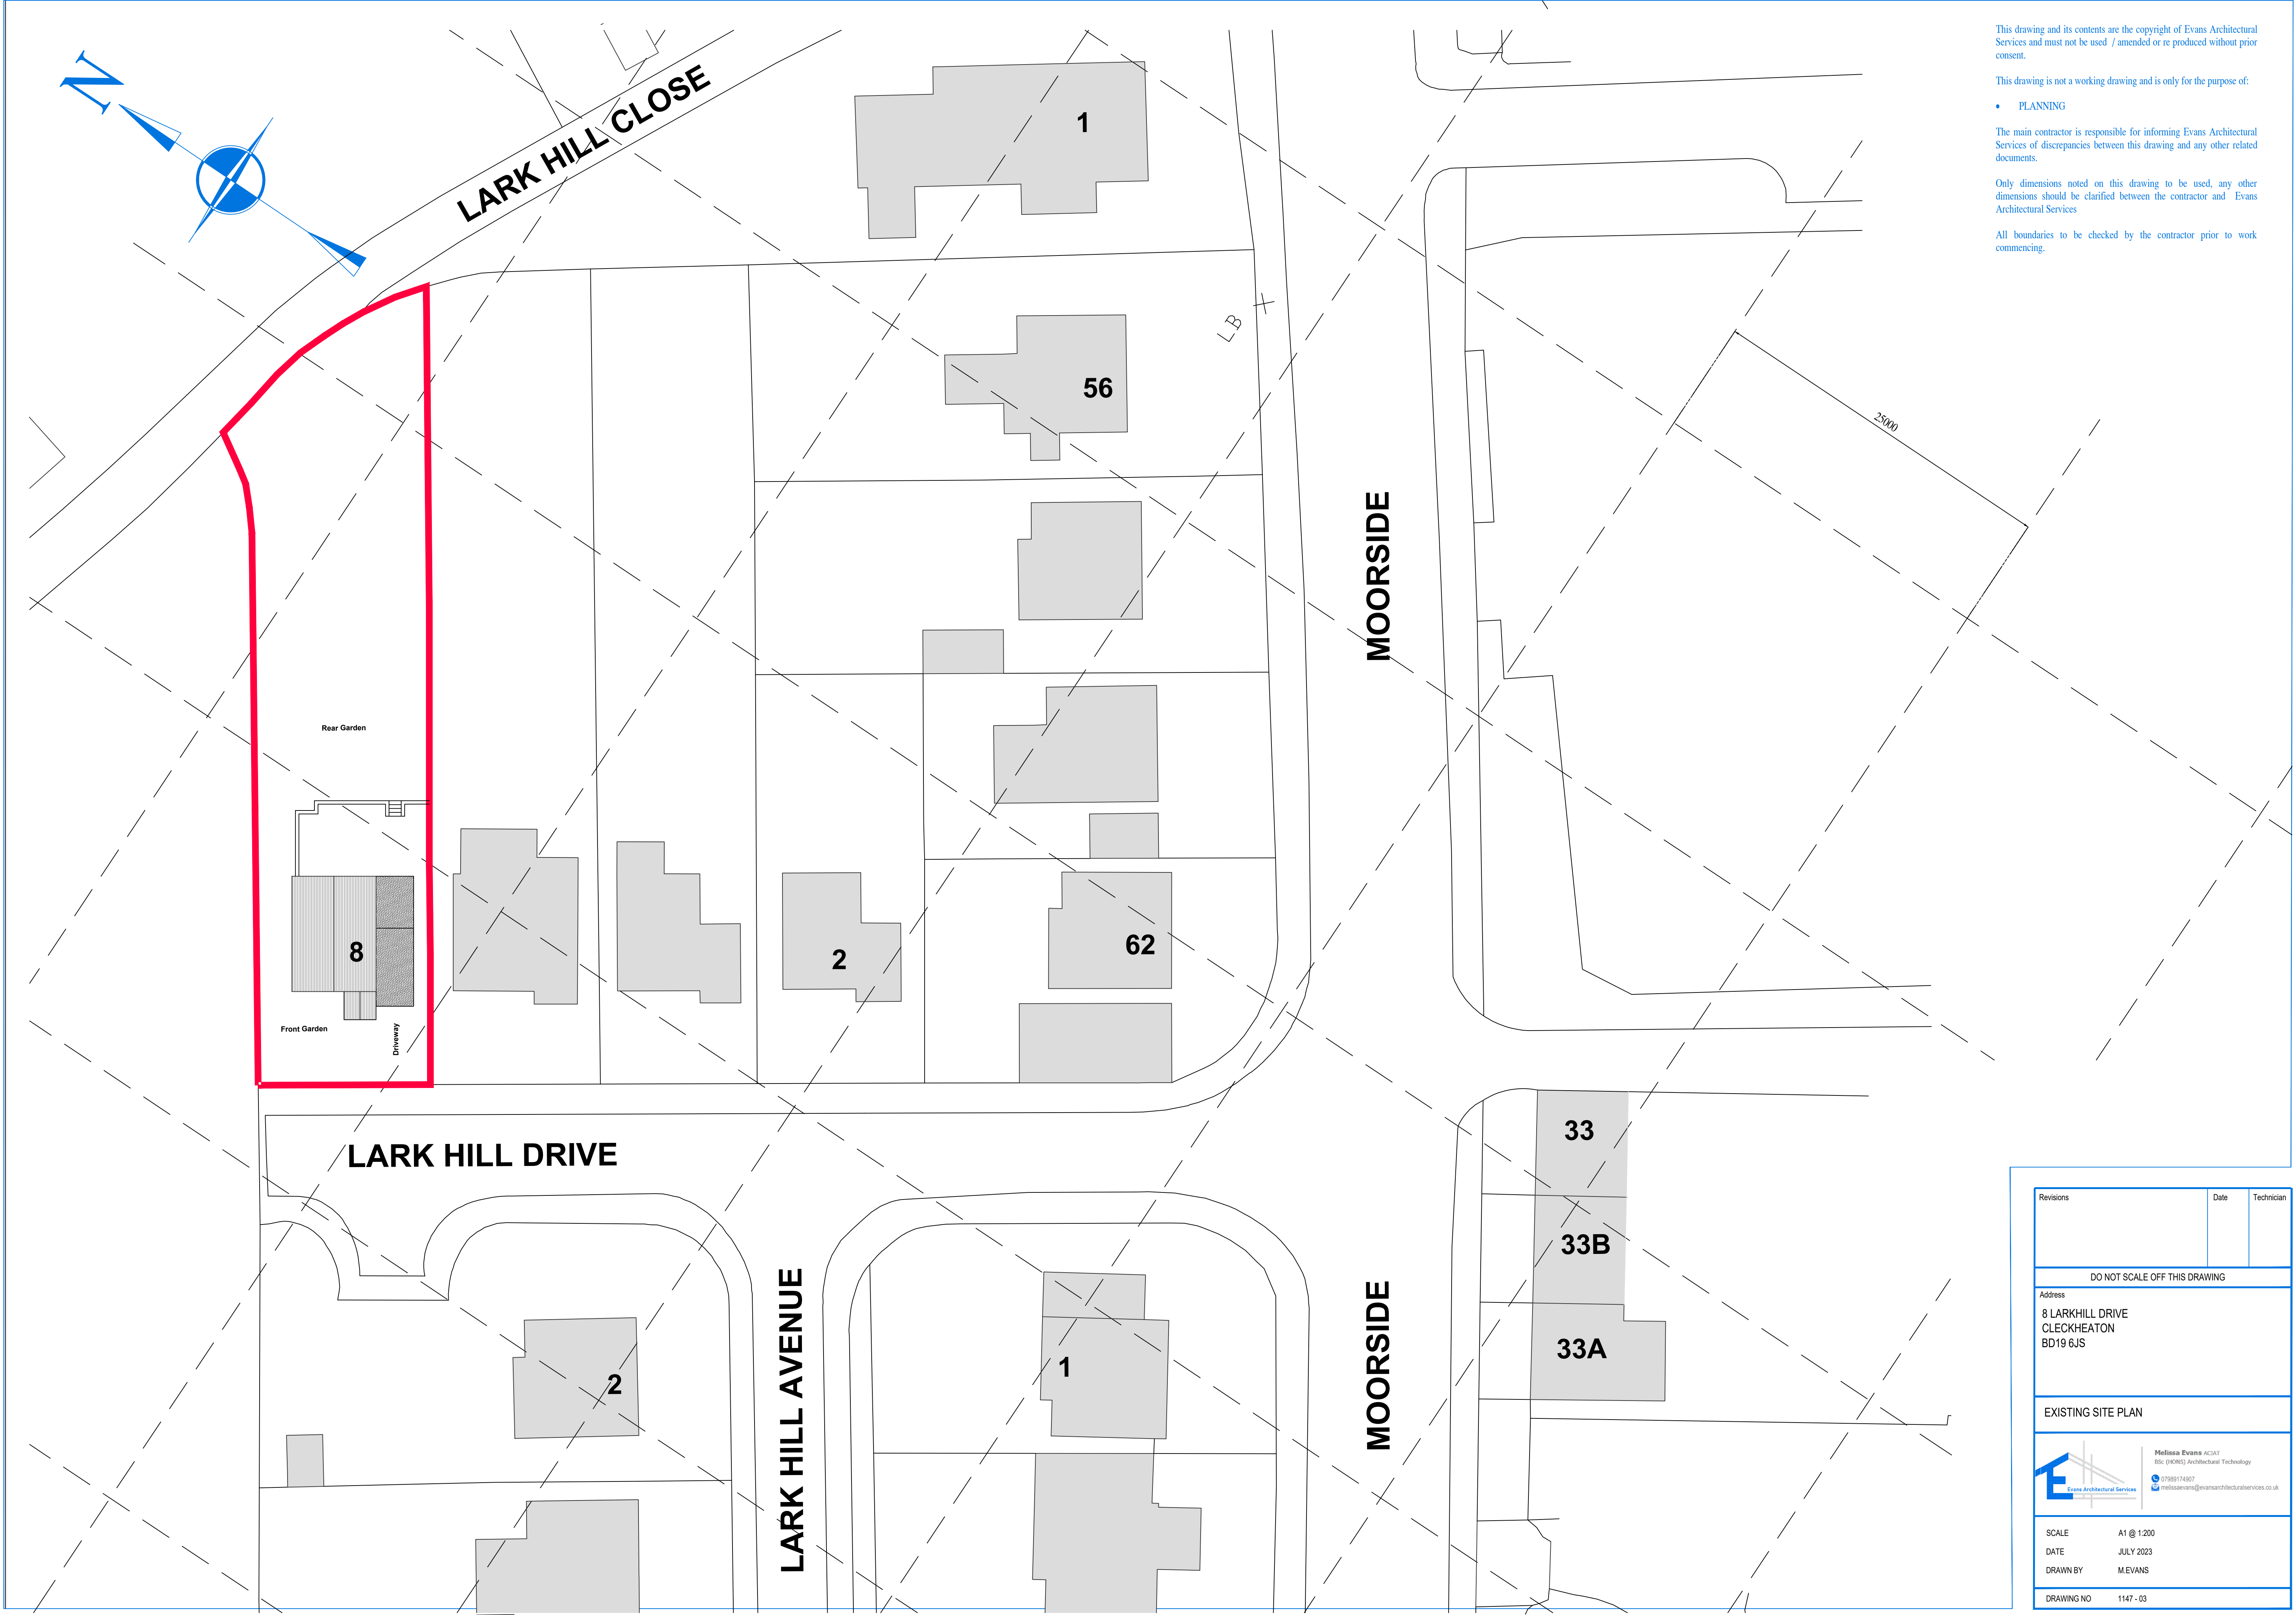

This drawing and its contents are the copyright of Evans Architectural Services and must not be used / amended or re produced without prior consent.

This drawing is not a working drawing and is only for the purpose of:

- PLANNING

The main contractor is responsible for informing Evans Architectural Services of discrepancies between this drawing and any other related documents.

Only dimensions noted on this drawing to be used, any other dimensions should be clarified between the contractor and Evans Architectural Services

All boundaries to be checked by the contractor prior to work commencing.

Revisions	Date	Technician
DO NOT SCALE OFF THIS DRAWING		
Address 8 LARKHILL DRIVE CLECKHEATON BD19 6JS		
EXISTING SITE PLAN		
 Melissa Evans ACAIT BSc (HONS) Architectural Technology 07989774907 melissae@evansarchitecturalservices.co.uk		
SCALE	A1 @ 1:200	
DATE	JULY 2023	
DRAWN BY	M.EVANS	
DRAWING NO	1147 - 03	