





Rear Elevation NE
1 : 100

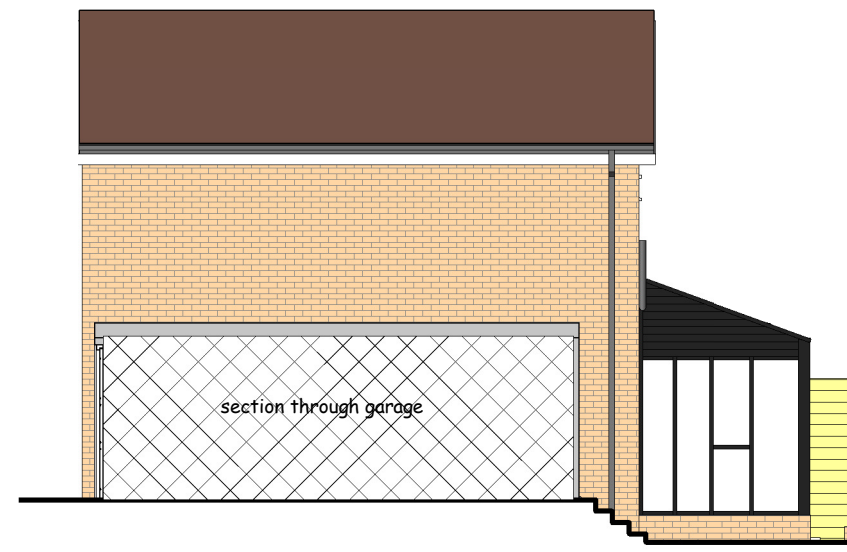

Sectional Side Elevation SE
1 : 100




Rear Elevation NE
1 : 100

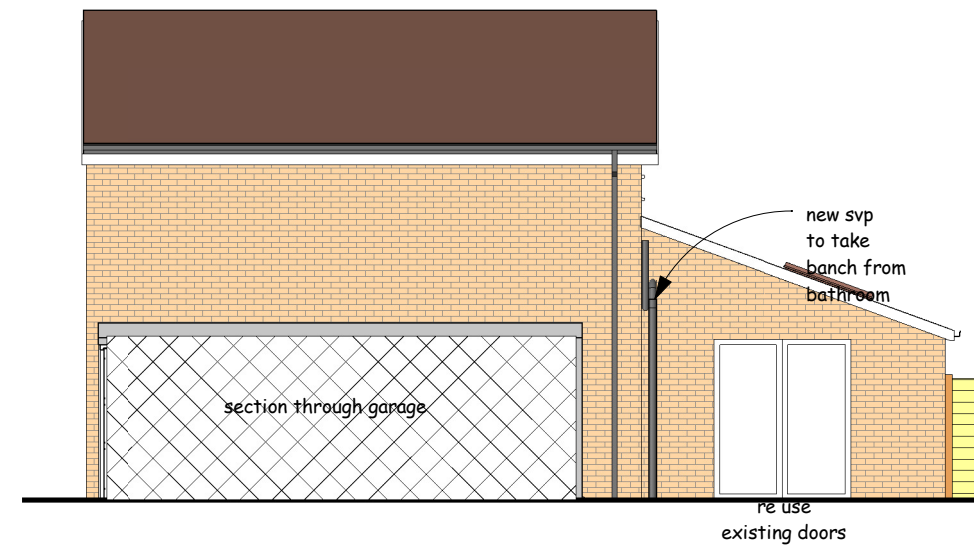

Sectional Side Elevation SE
1 : 100




Front Elevation SW
1 : 100

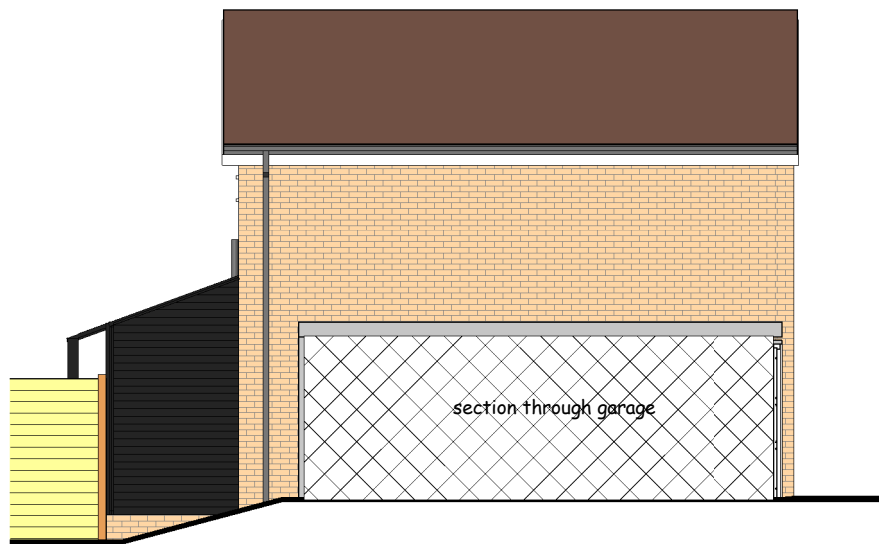


Sectional Side Elevation NW
1 : 100




Front Elevation SW
1 : 100

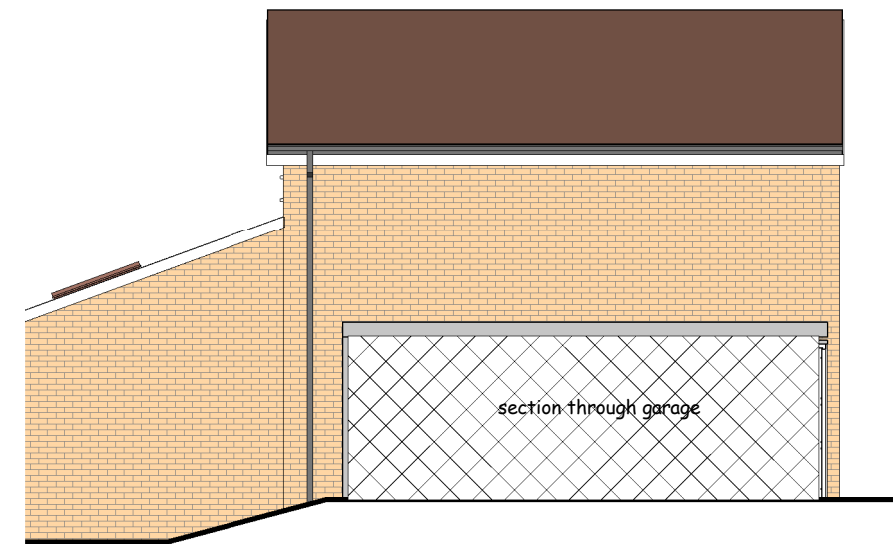


Sectional Side Elevation NW
1 : 100

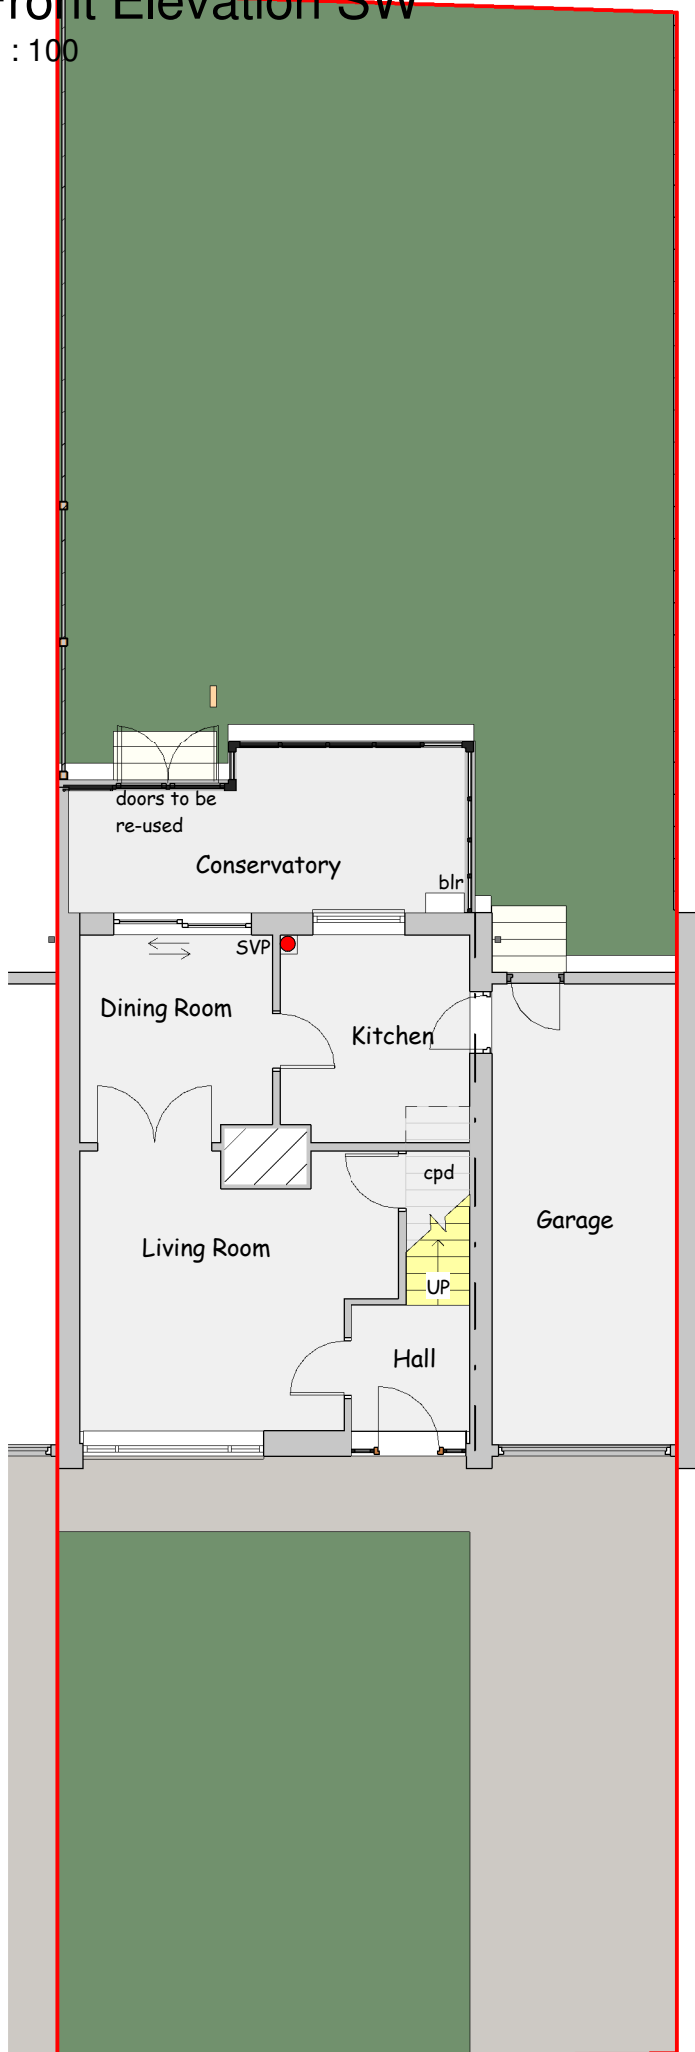


Ground Floor Plan
1 : 100

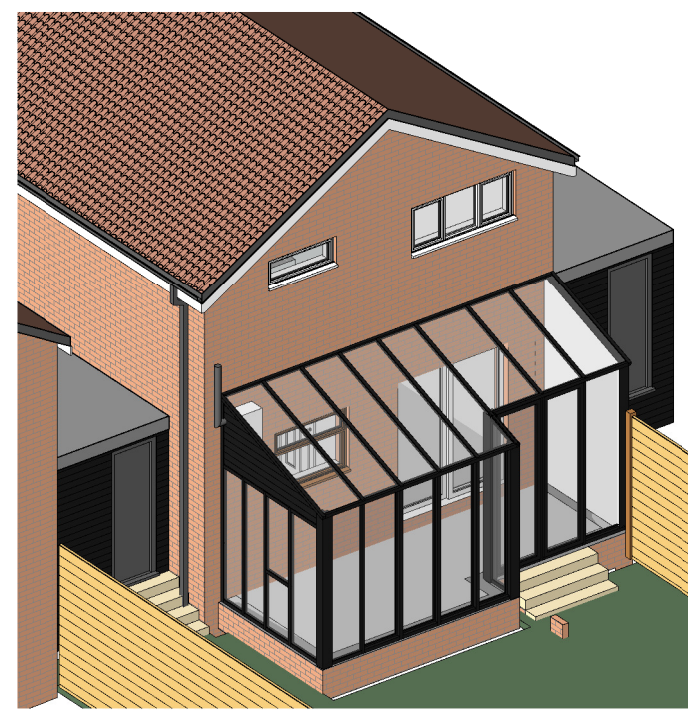


Proposed
Existing

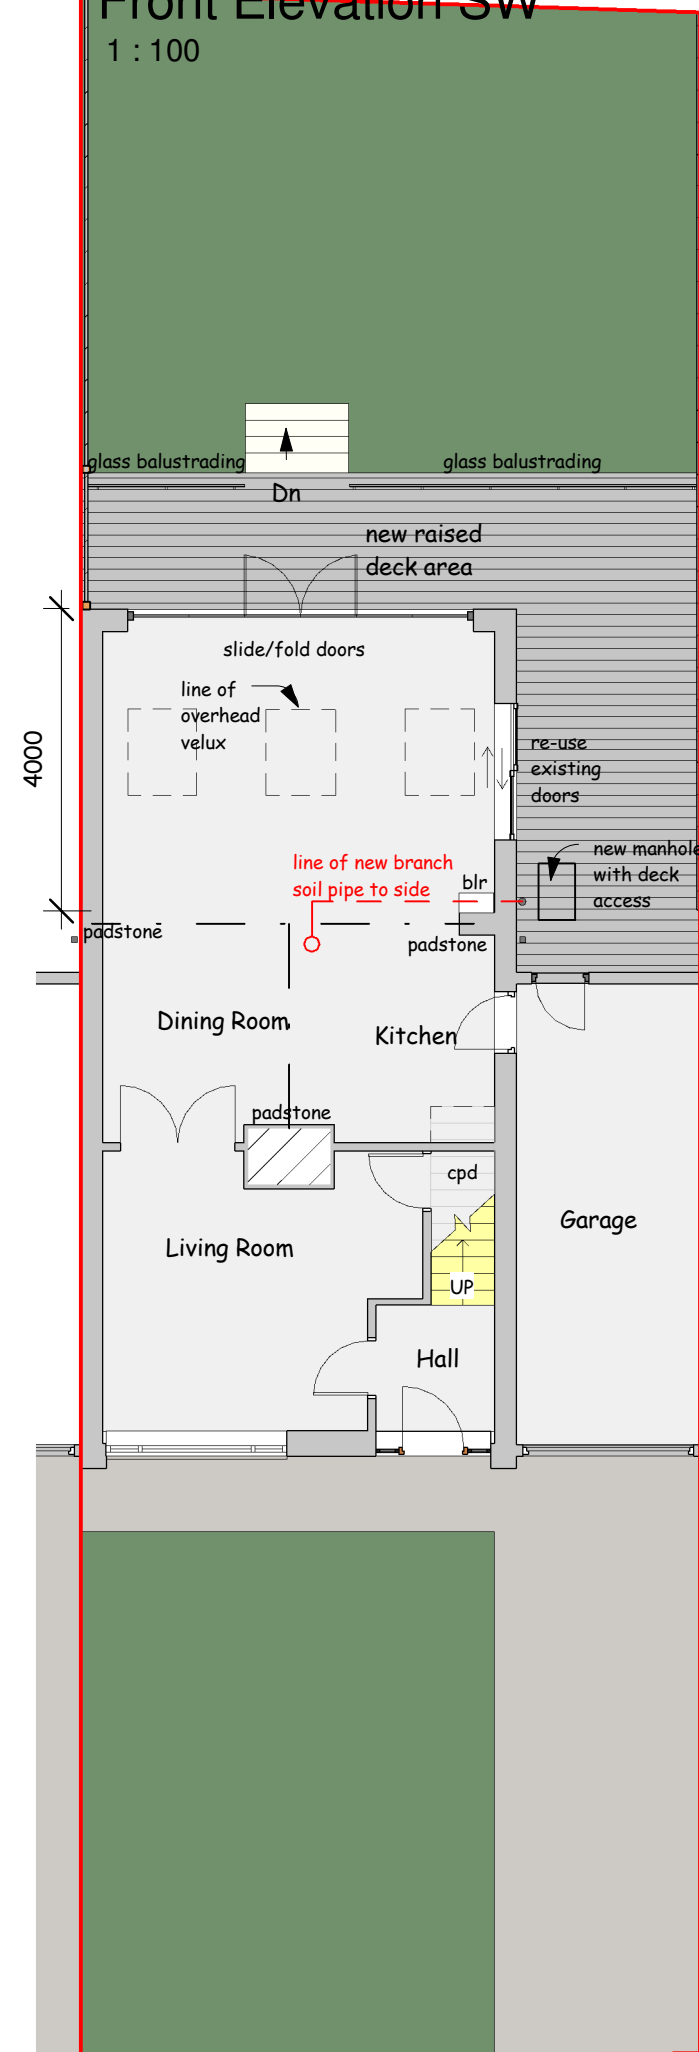


Ground Floor Plan
1 : 100

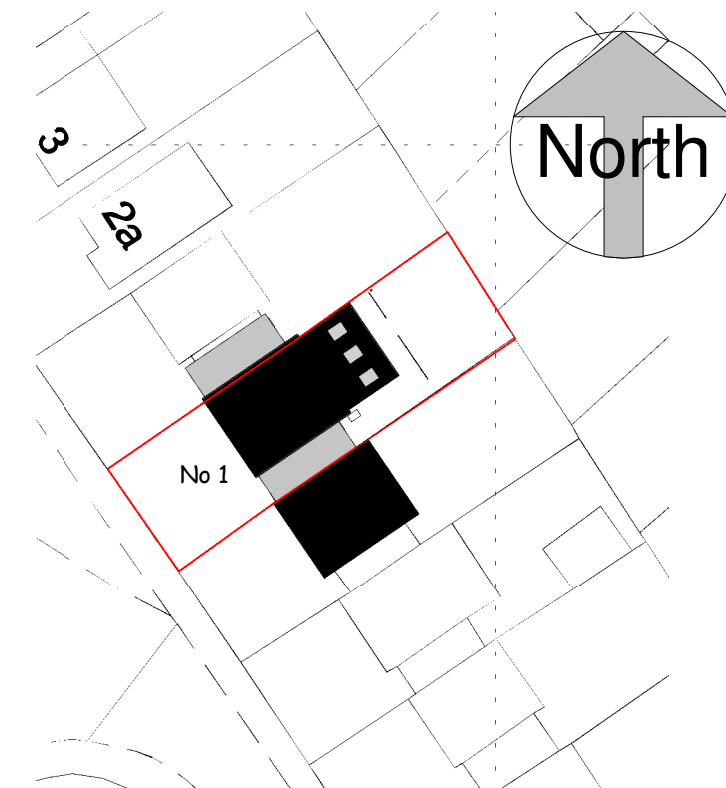

Block Plan
1 : 500

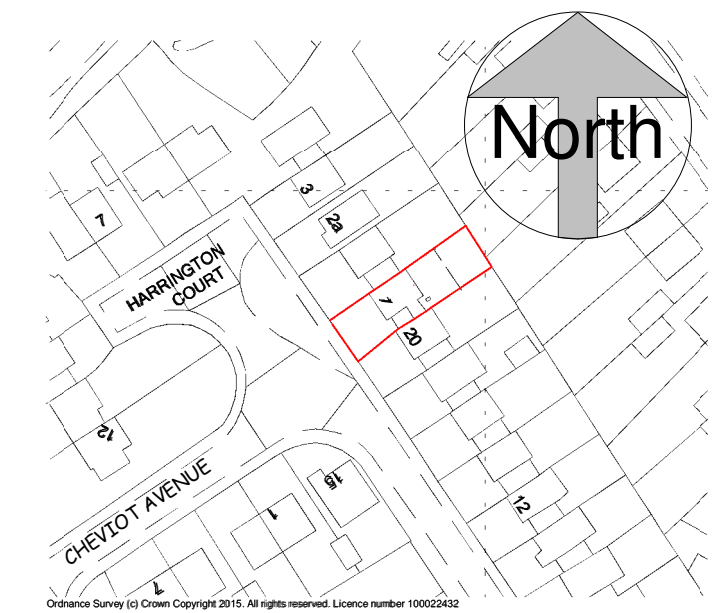

A4 Location Plan
1 : 1250

 

scale 1 : 100 @ sheet size A1



This drawing is copyright and must not be reproduced without written permission
Do not scale - Use figured dimensions only

PROJECT	Proposed Rear Extension to Property at 1 Harrington Court, Meltham, Holmfirth. HD3 4ED		
CLIENT	Mr J Halstead		
DWG TITLE	Plans, Elevations and Views as Existing and Proposed		
DWG NO.	2325 - 01	SCALE	1 : 100 1 : 500 1 : 1250
		DATE	8/07/2023
DB ARCHITECTS		31 Moor View, Meltham, Holmfirth, HD9 5RT t:01484 850579 e:david.dbarchitects@virginmedia.com	

