


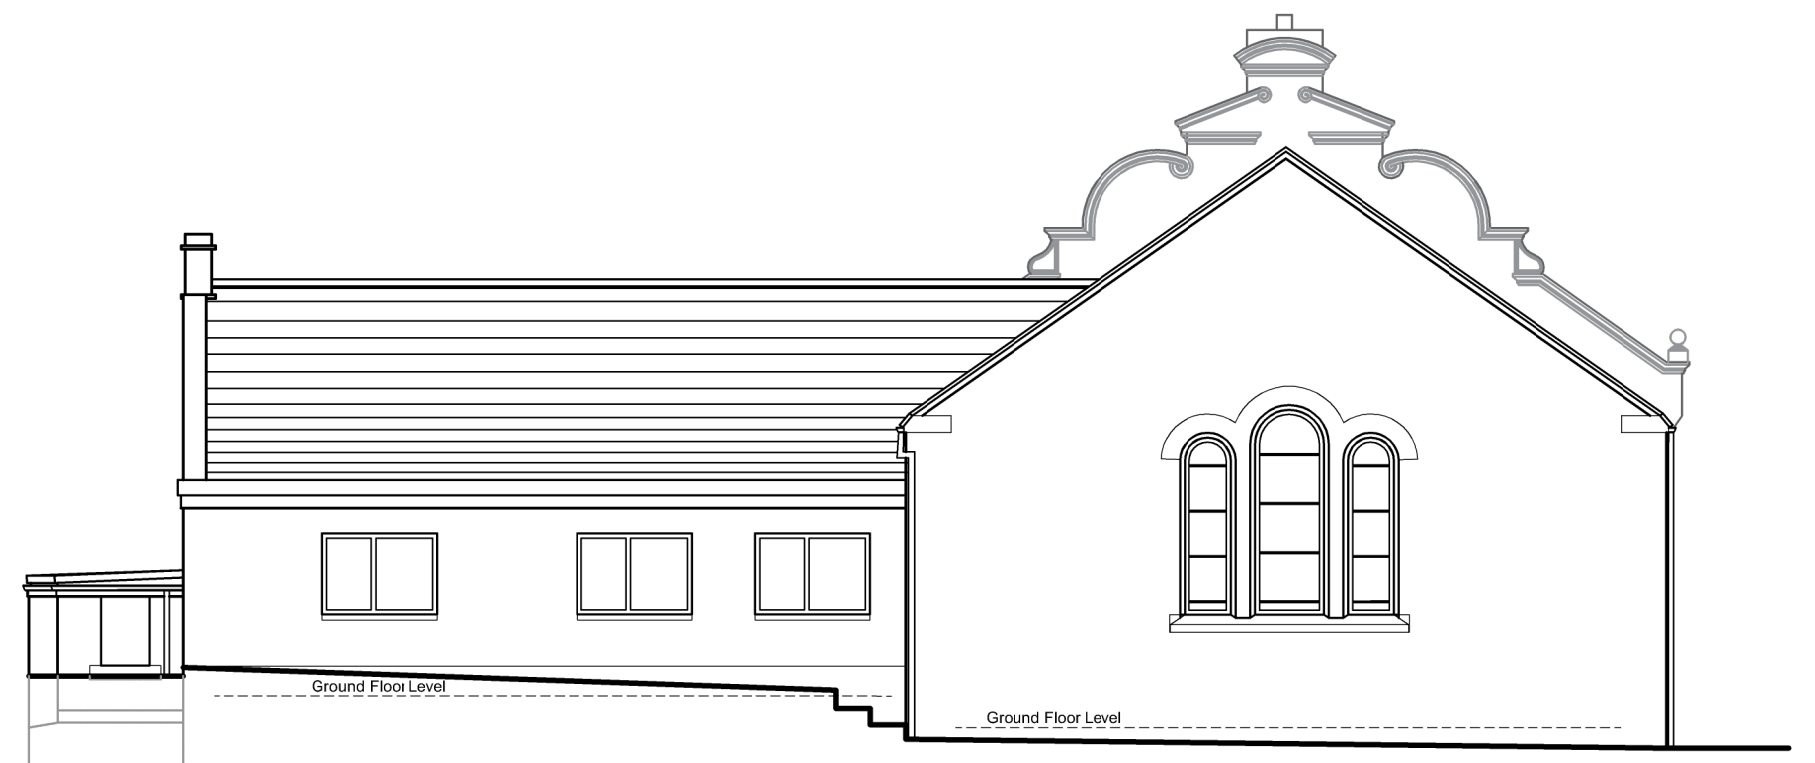


North East Elevation




South West Elevation



North West Elevation

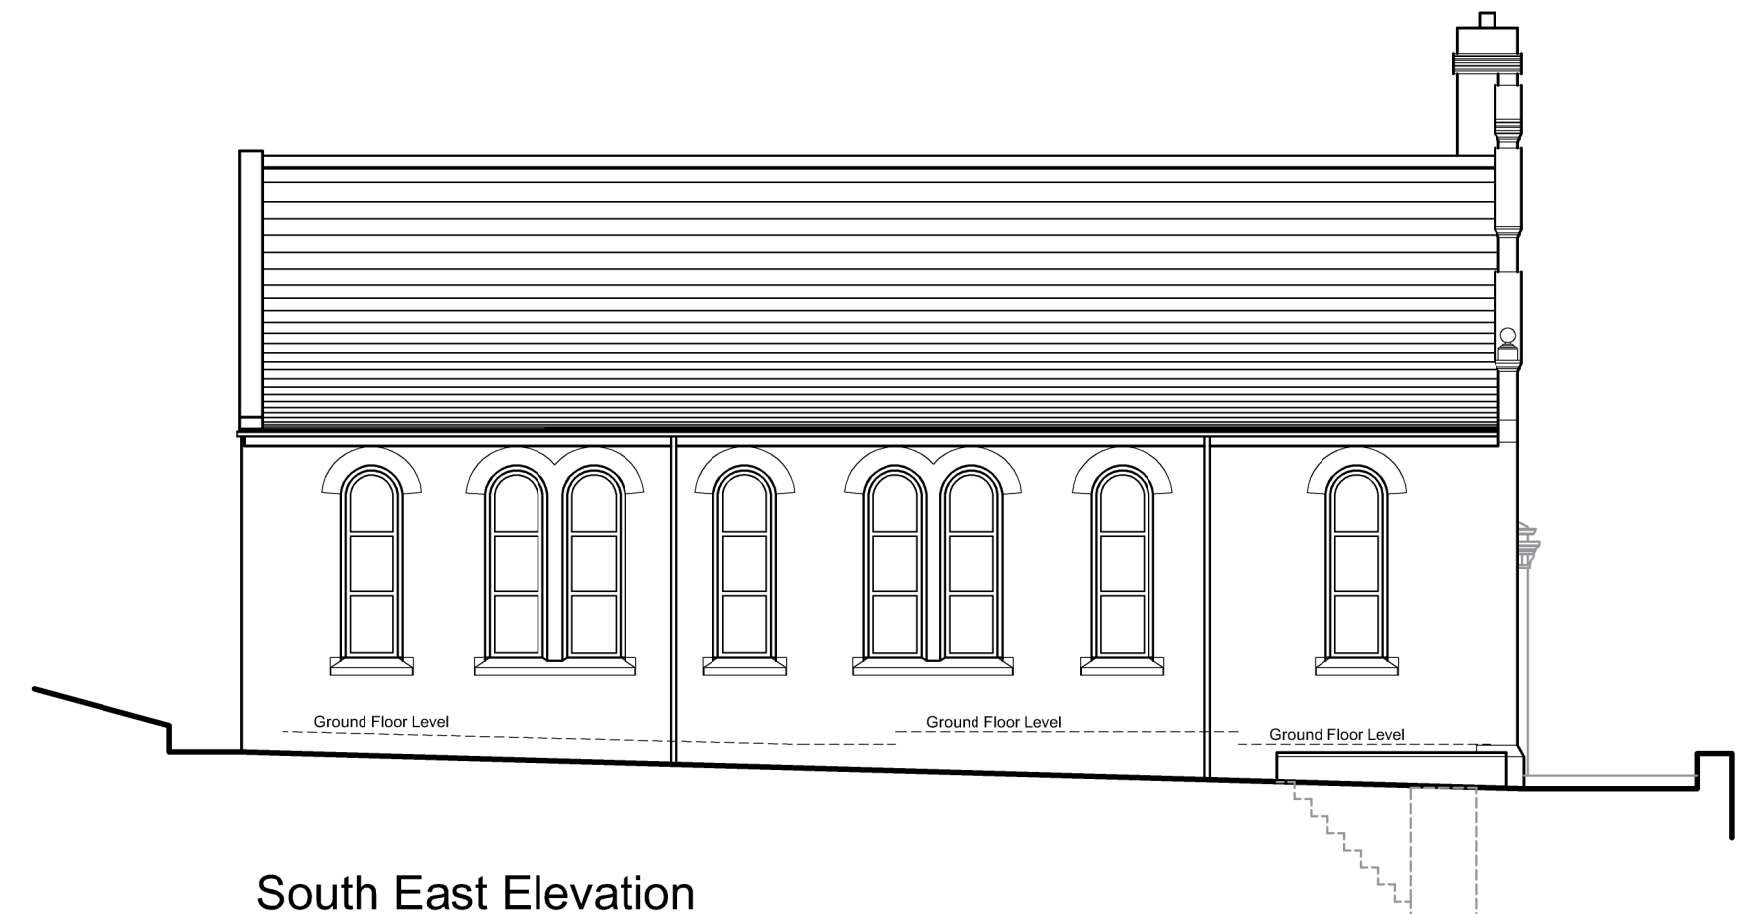

South East Elevation

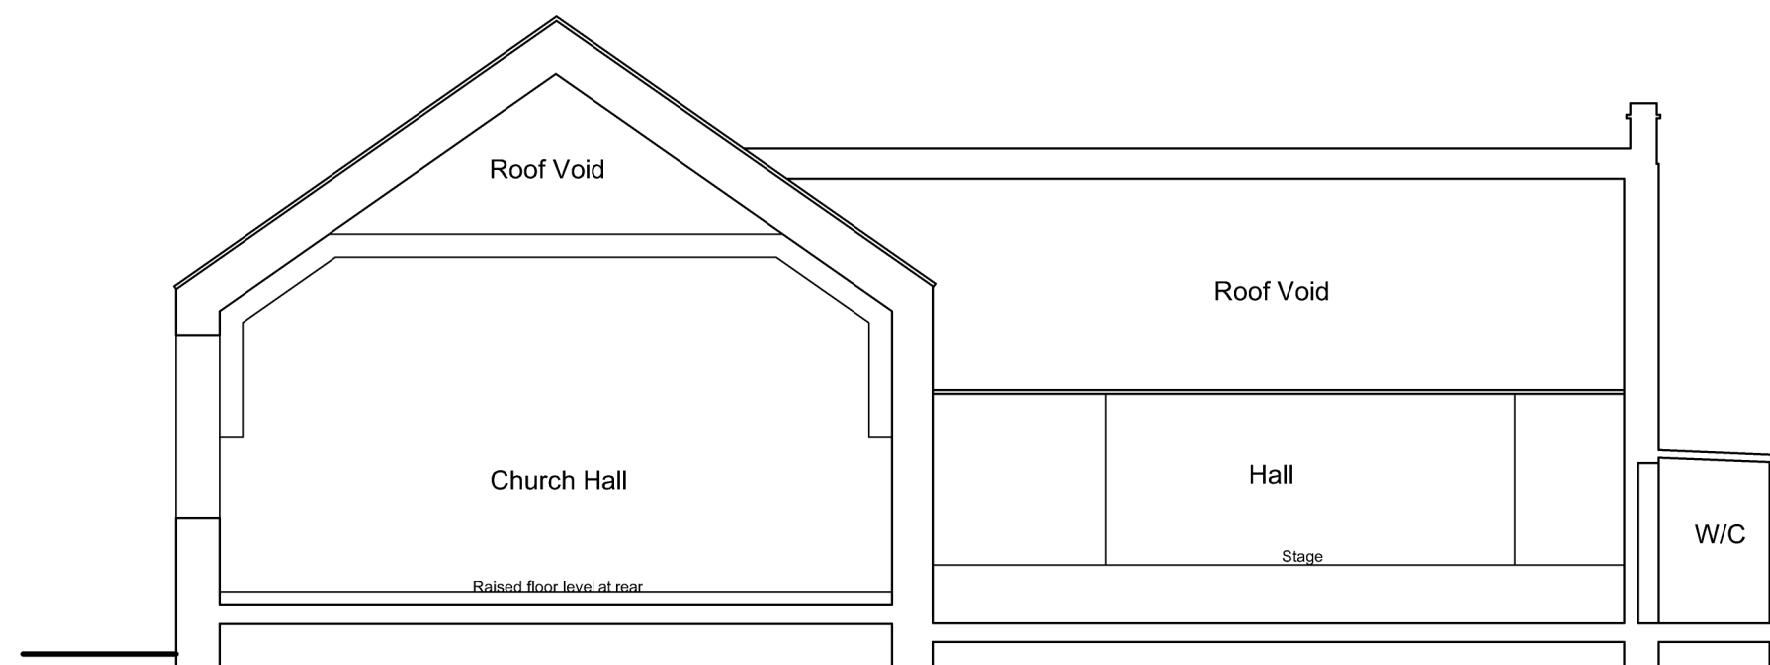

Section A-A

ARCHITECTURE | PLANNING | DESIGN

Malkin Farm
Brow Lane
Holmfirth
HD9 2RJ
07946872499
paul@paulmatthewsarchitectural.co.uk
www.paulmatthewsarchitectural.co.uk

Company Registration Number: 09898149 - Company
Registered in England and Wales

Project
Alterations, including demolition within
conservation area, and Change of Use of
Methodist Church (F1) to Dwelling (C3)
Location
Wooldale Methodist Church, Wooldale Road,
Wooldale, Holmfirth, HD9 1QJ.
Client

Mr A Bennett & Miss L Lockwood

Drawing Title/Issue

Existing Elevations & Cross Section

scale	date	sheet size	dwg. no.
1:100	02/2022	A2	23/849/04a

