




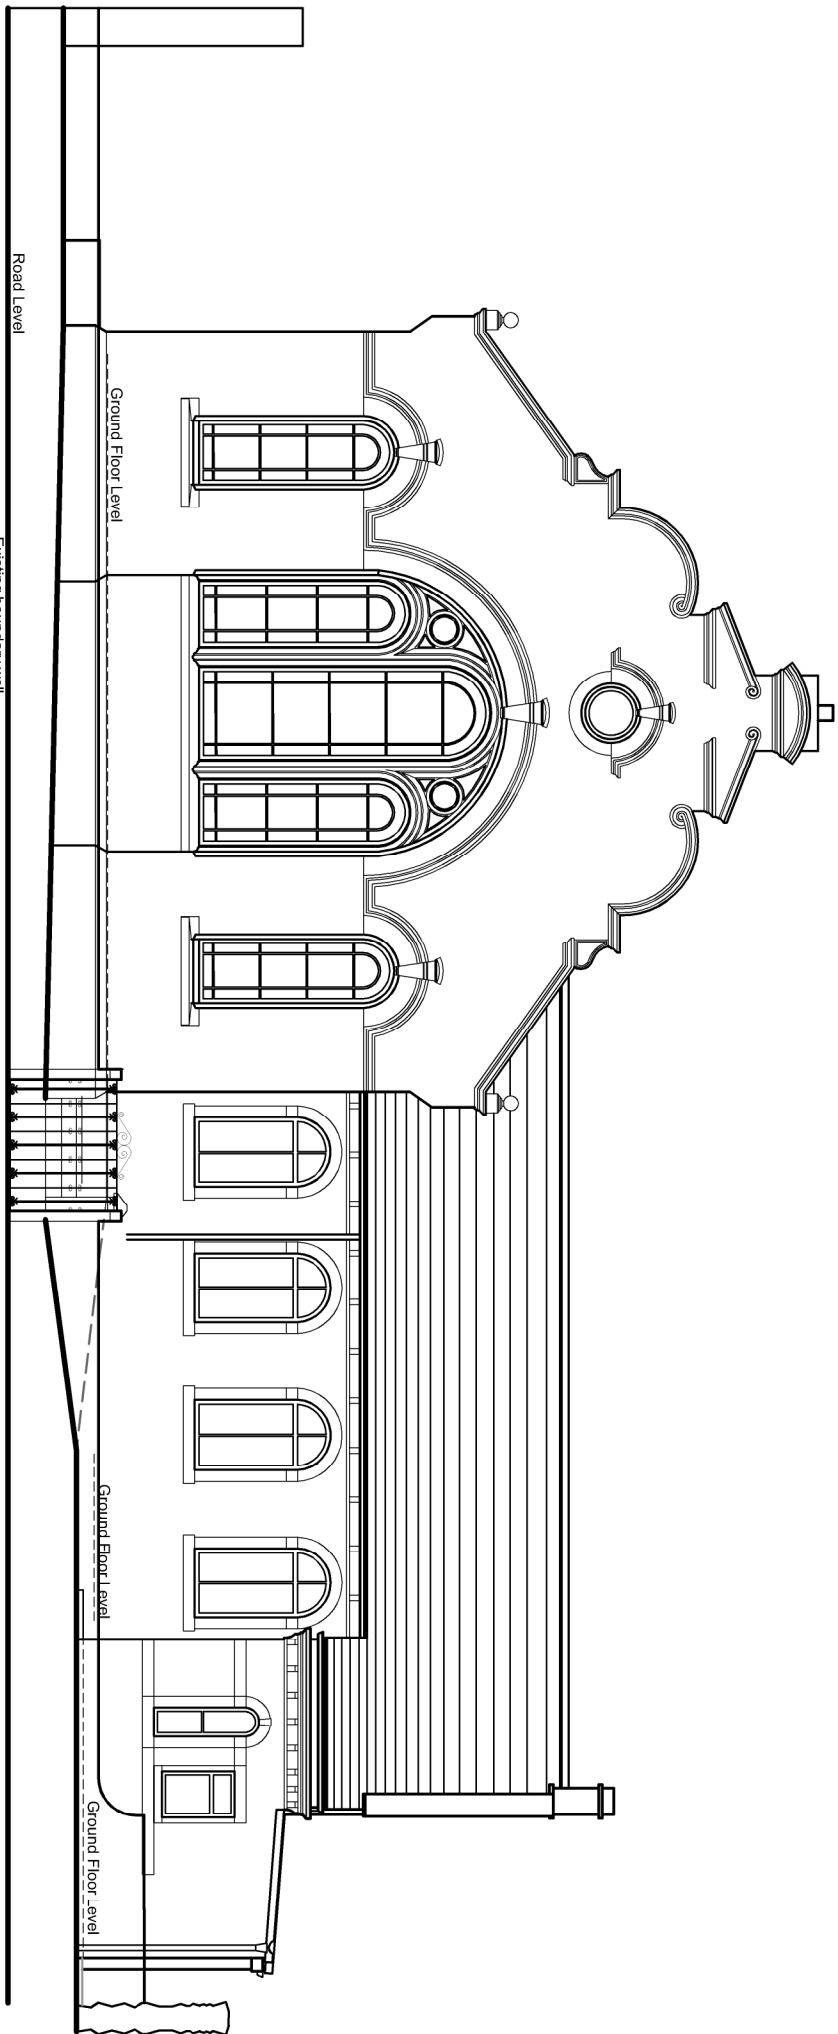


North East Elevation

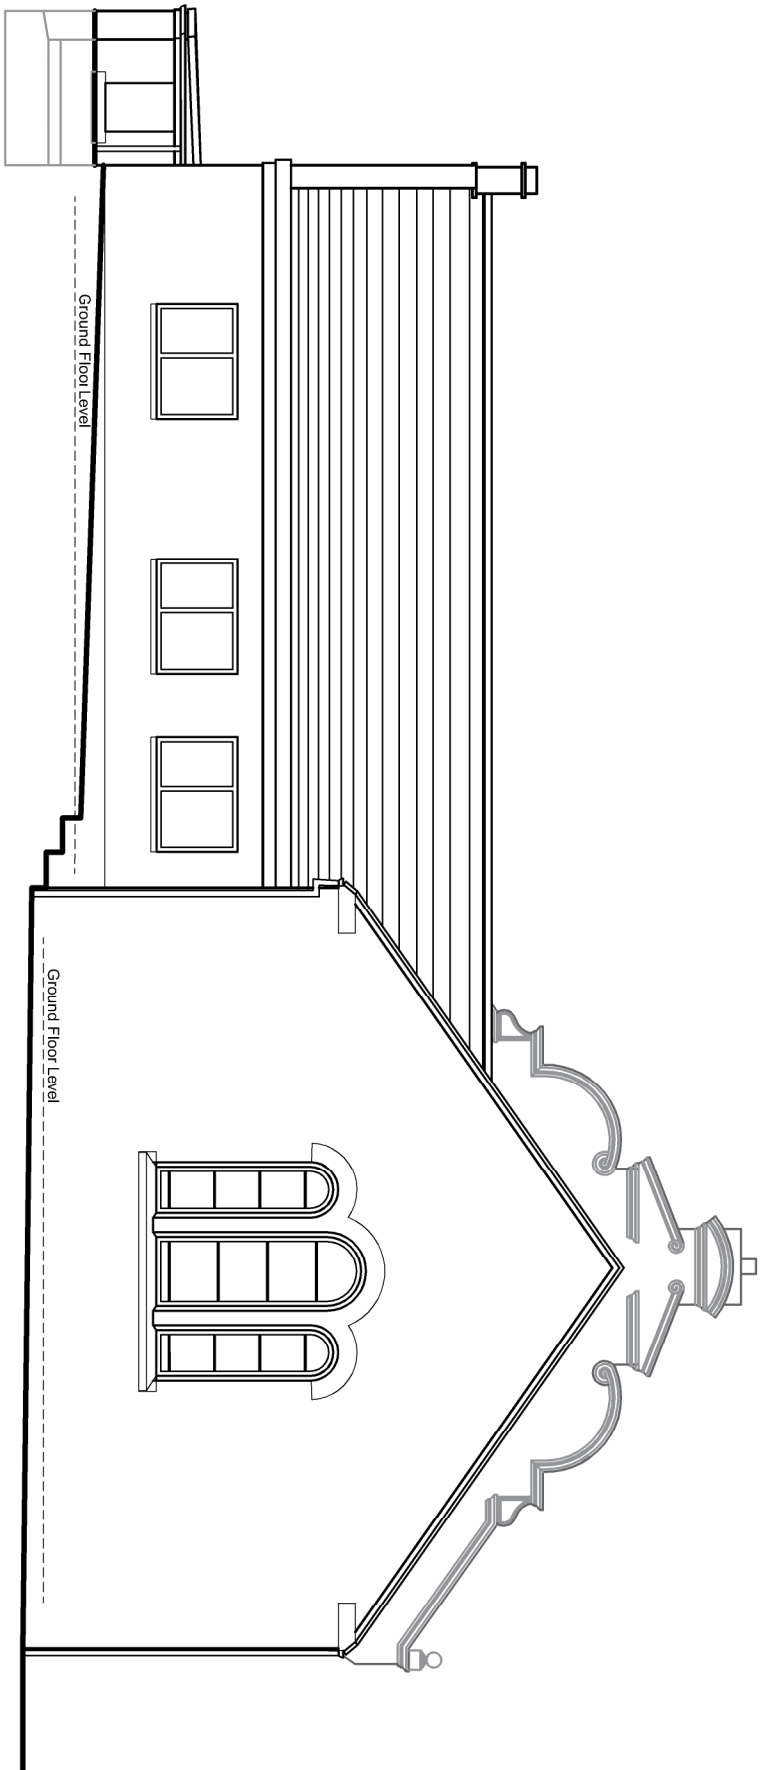

South West Elevation

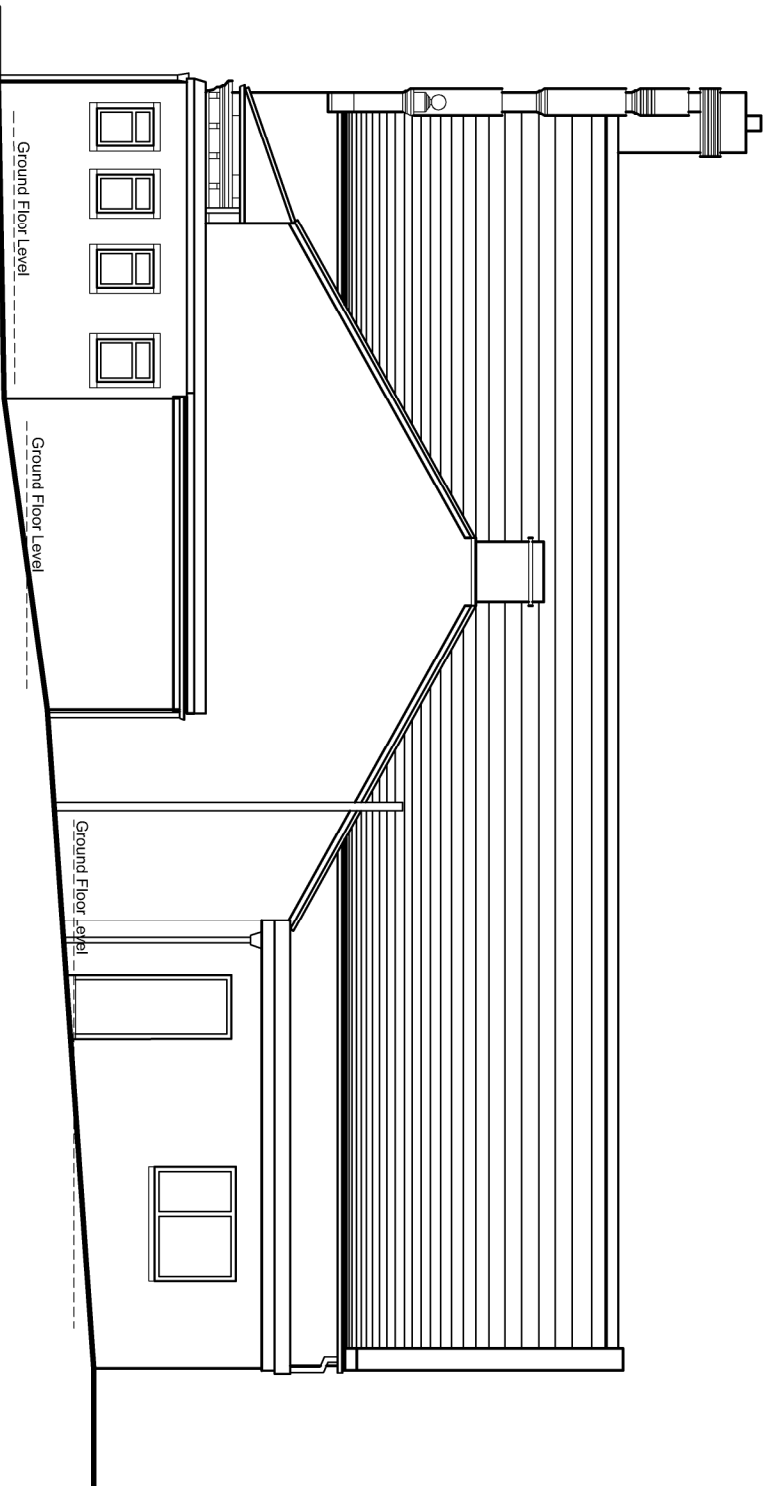

North West Elevation

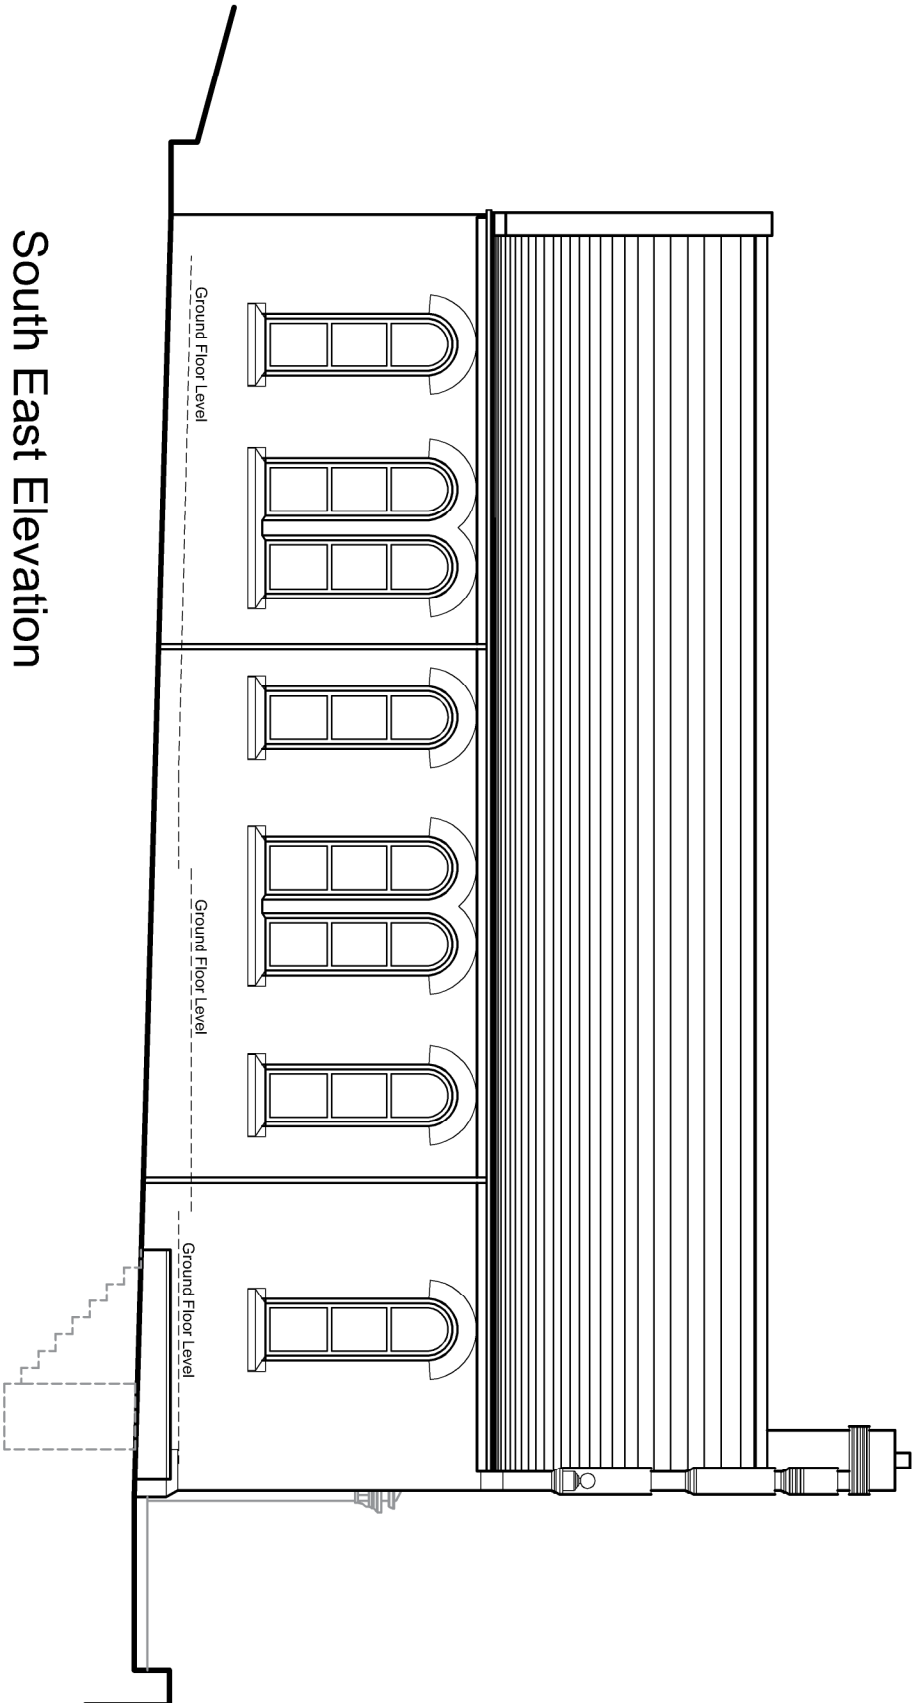

South East Elevation

ARCHITECTURE | PLANNING | DESIGN

Maikin Farm

Brow Lane

Holmfirth

HD9 2RJ

07946872499

paul@paulmatthewsarchitectural.co.uk

www.paulmatthewsarchitectural.co.uk

Company Registration Number: 09698149 – Company
Registered in England and Wales

Project

Alterations, including demolition within
conservation area, and Change of Use of
Methodist Church (F1) to Dwelling (C3)
location

Wooddale Methodist Church, Wooddale Road,
Wooddale, Holmfirth, HD9 1QJ.

Client


Mr A Bennett & Miss L Lockwood

Drawing Title/Issue

Existing Elevations & Cross Section

scale date sheet size dwg. no.

1:100 02/2022 A2 23/849/04b

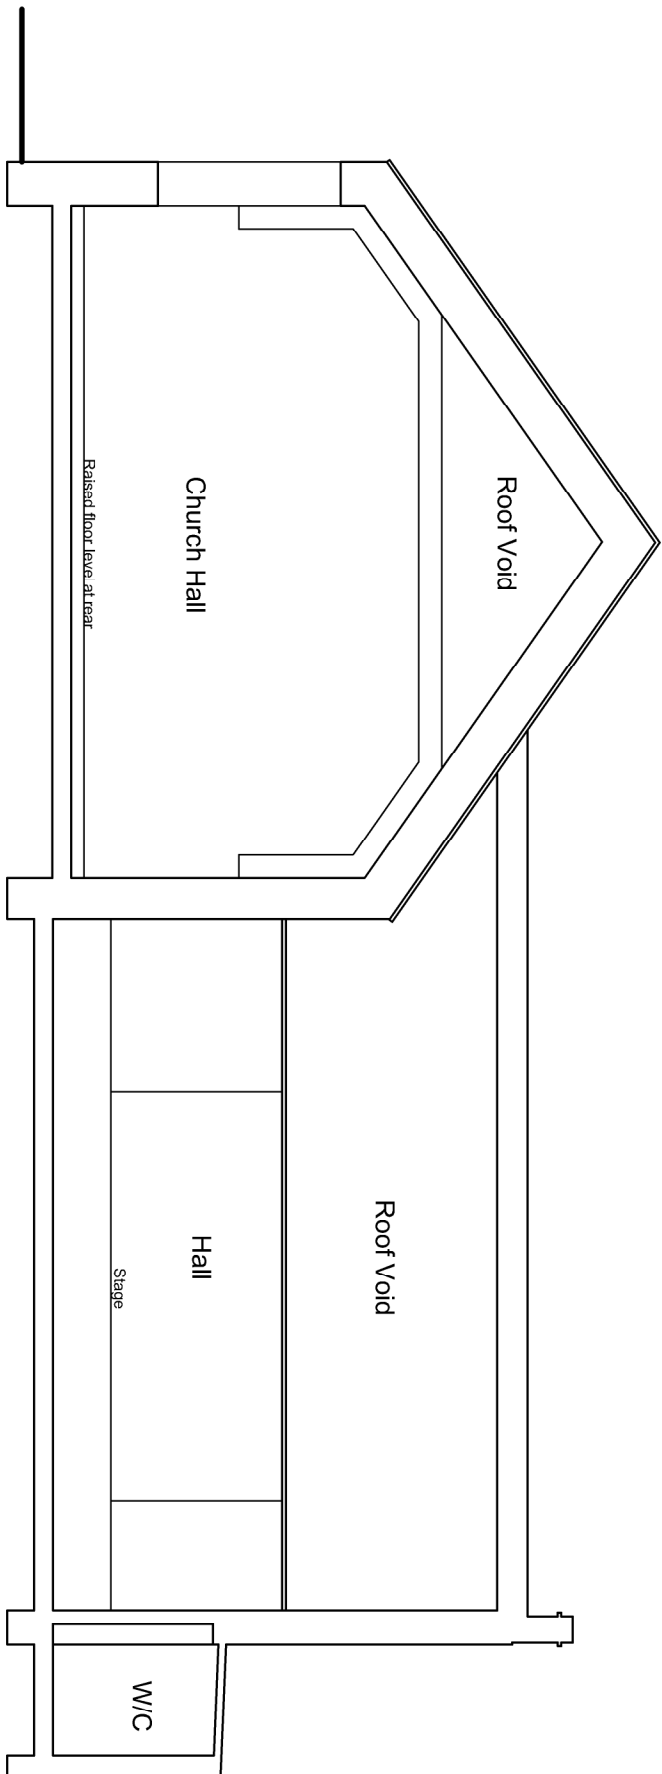

Section A-A

1:100

