



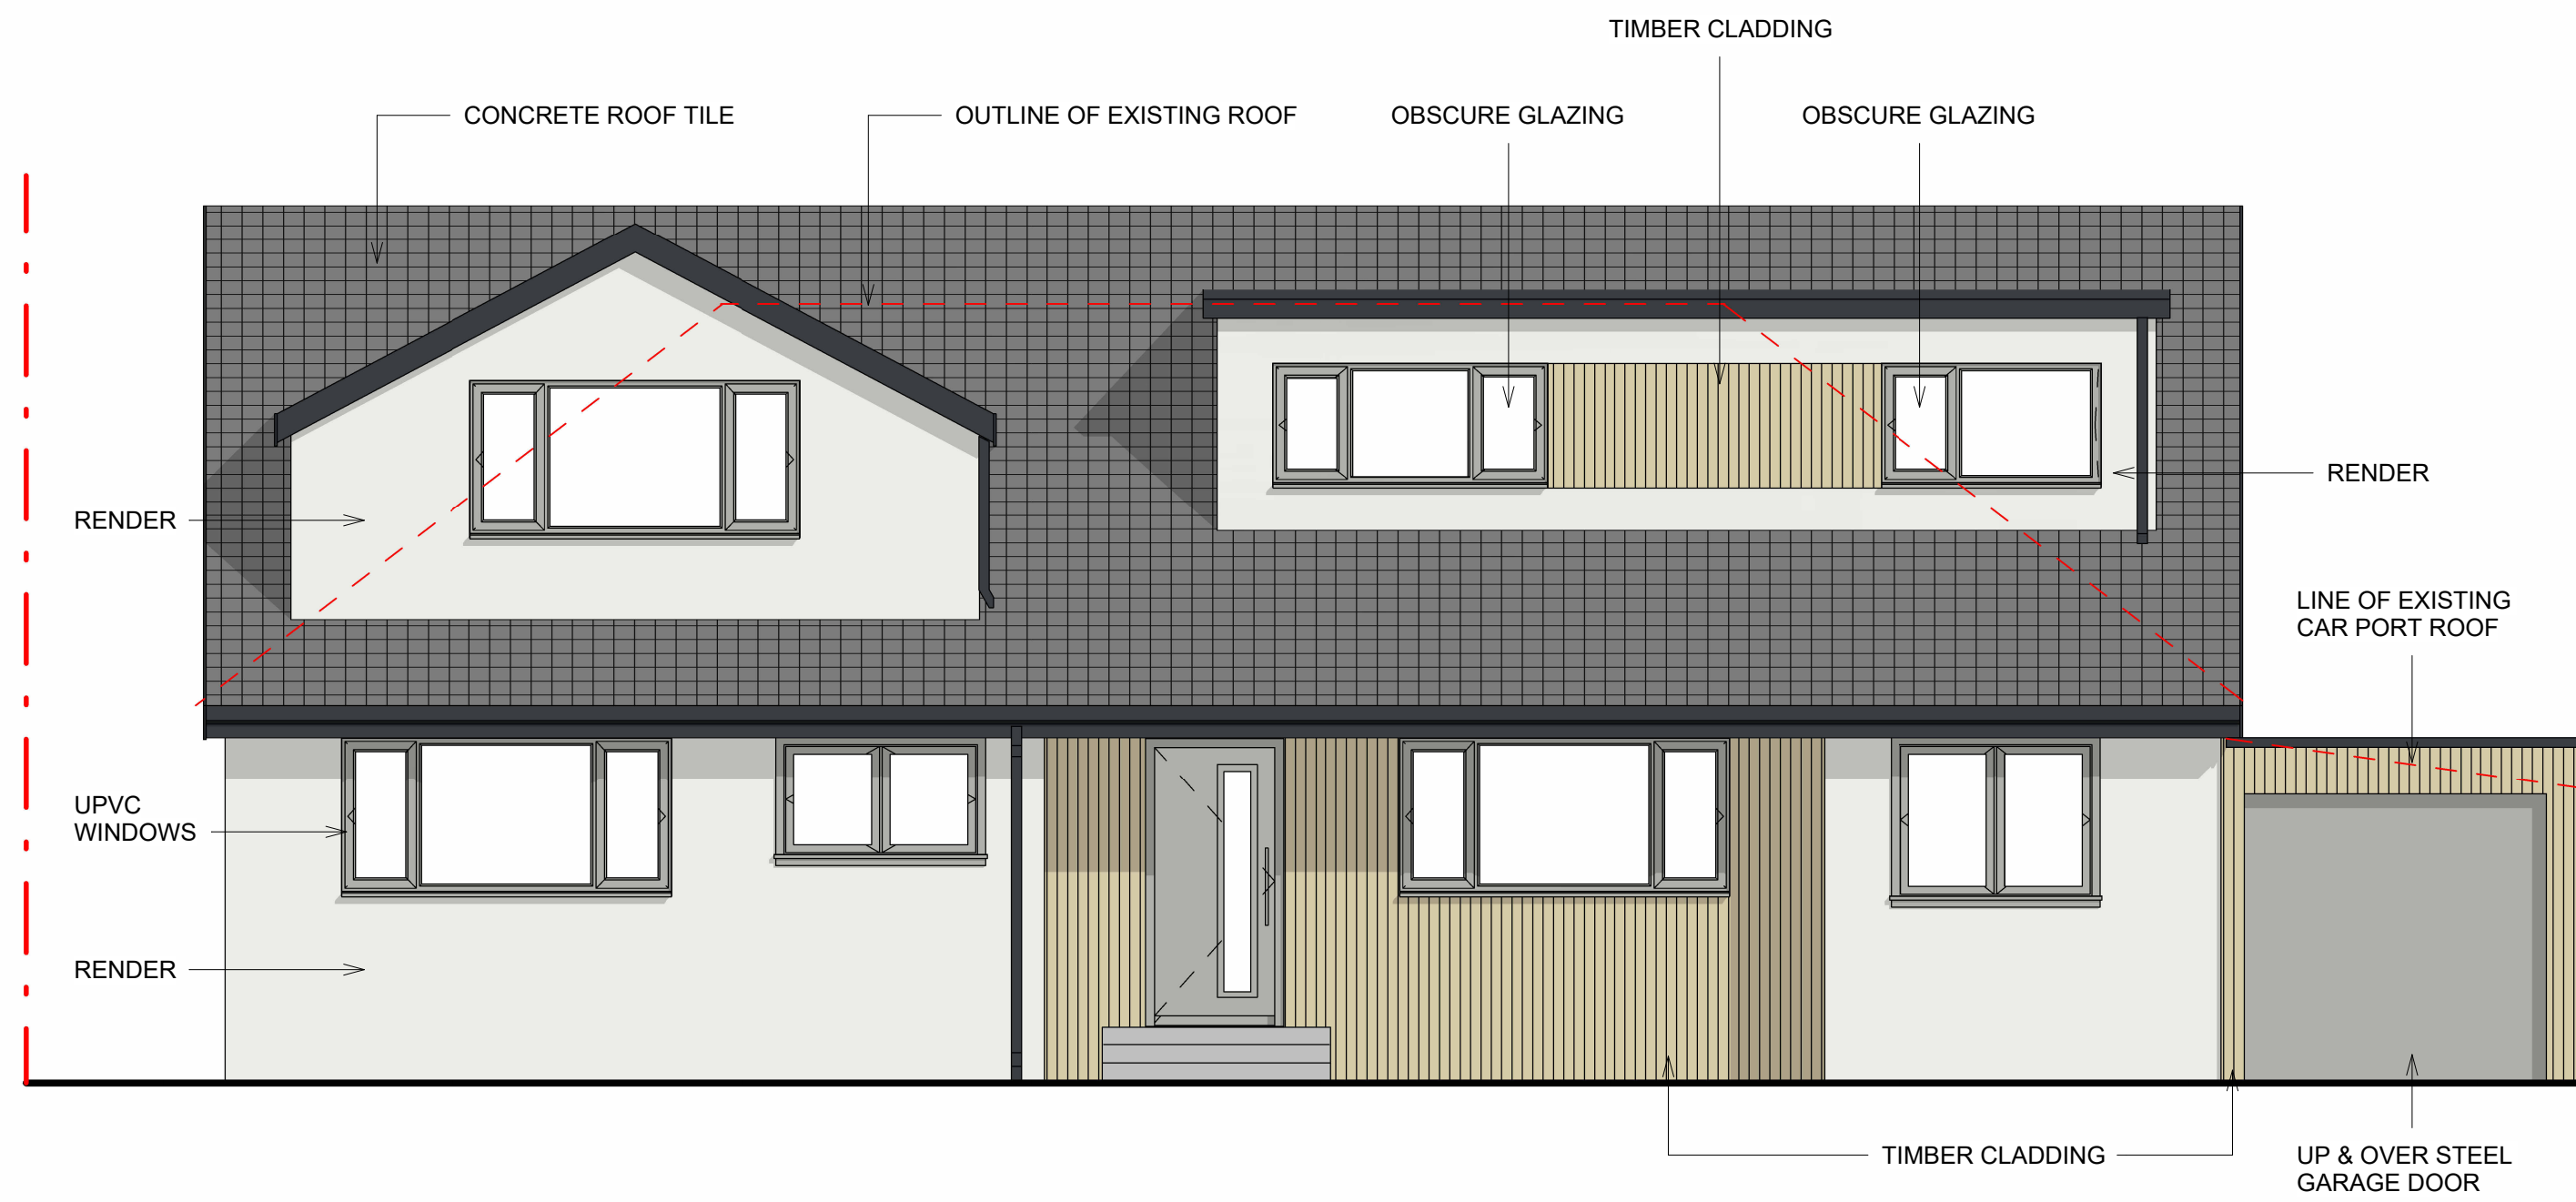



1 Proposed Front Elevation
1 : 50

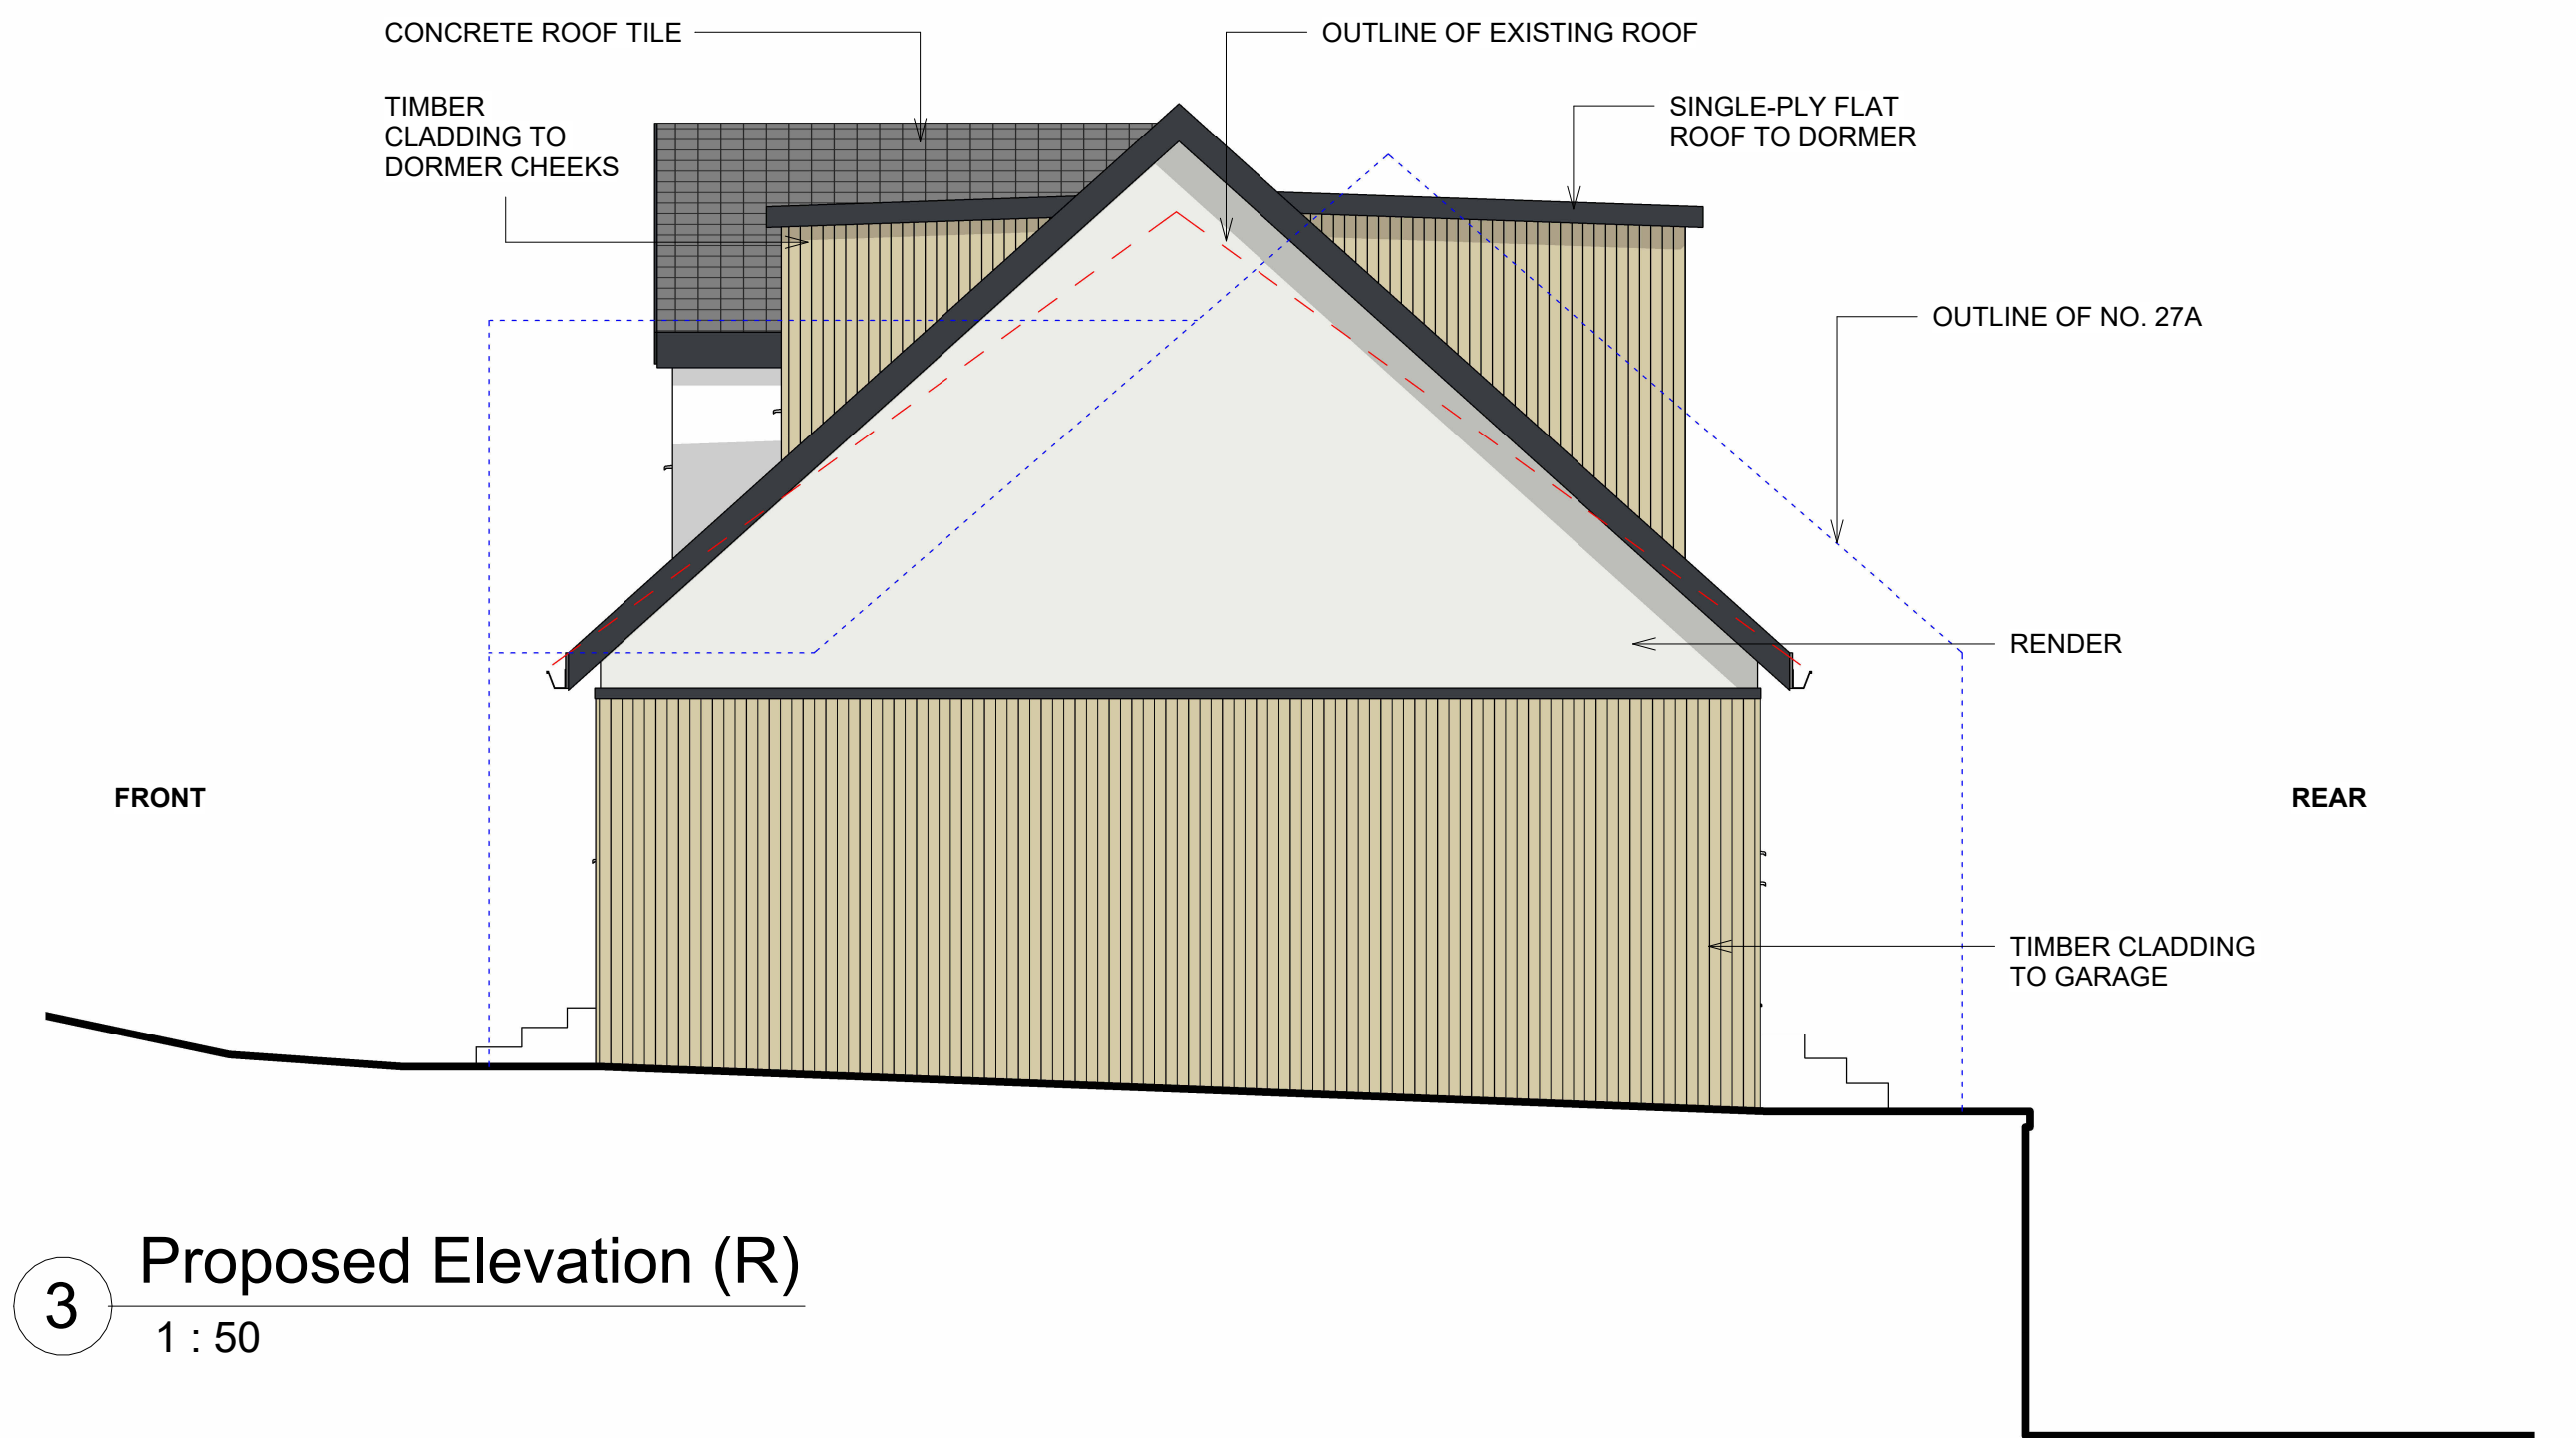

3 Proposed Elevation (R)
1 : 50



2 Proposed Rear Elevation
1 : 50

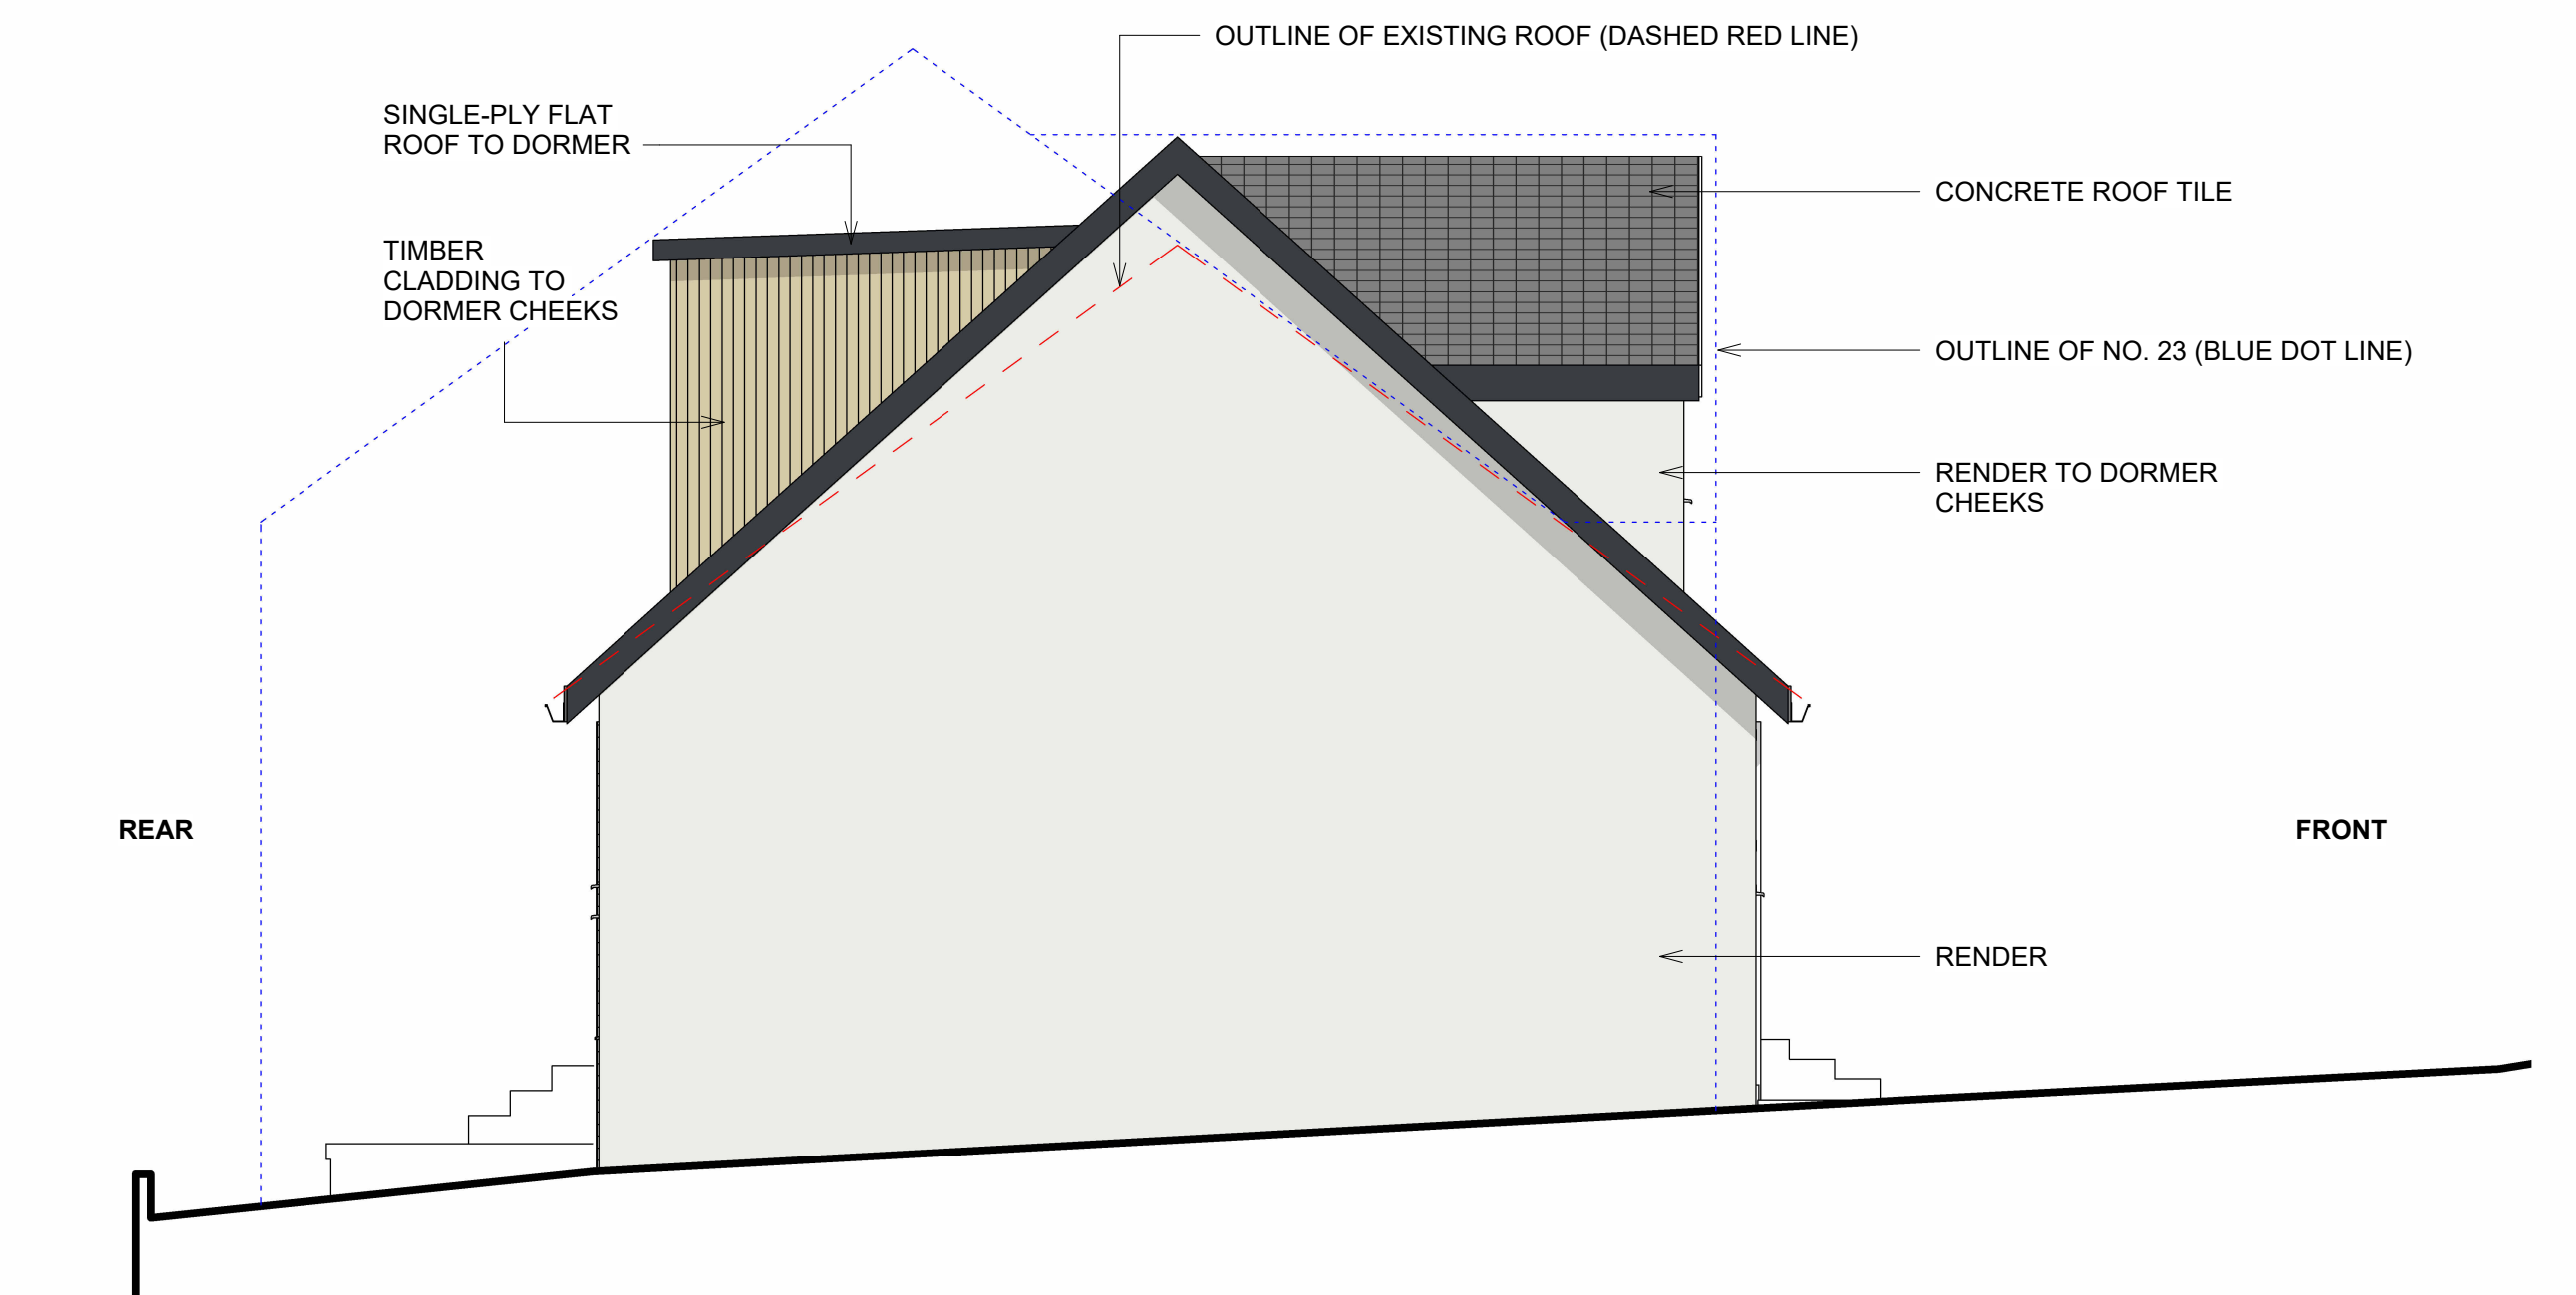 

4 Proposed Elevation (L)
1 : 50

Drawing Title			
Proposed Elevations			
Project			
25 Commill Lane Liversidge WF15 7DZ			
A1	Date	August 2023	Scale
			1 : 50
Drawing No.		Revision	
25CML-A200			