




- Soldier Course Lintel
- Brickwork to Match Existing
- Single Ply Membrane Flat Roof / Canopy
- Brick Pillar
- All windows and Doors to be Replaced with Grey Frames

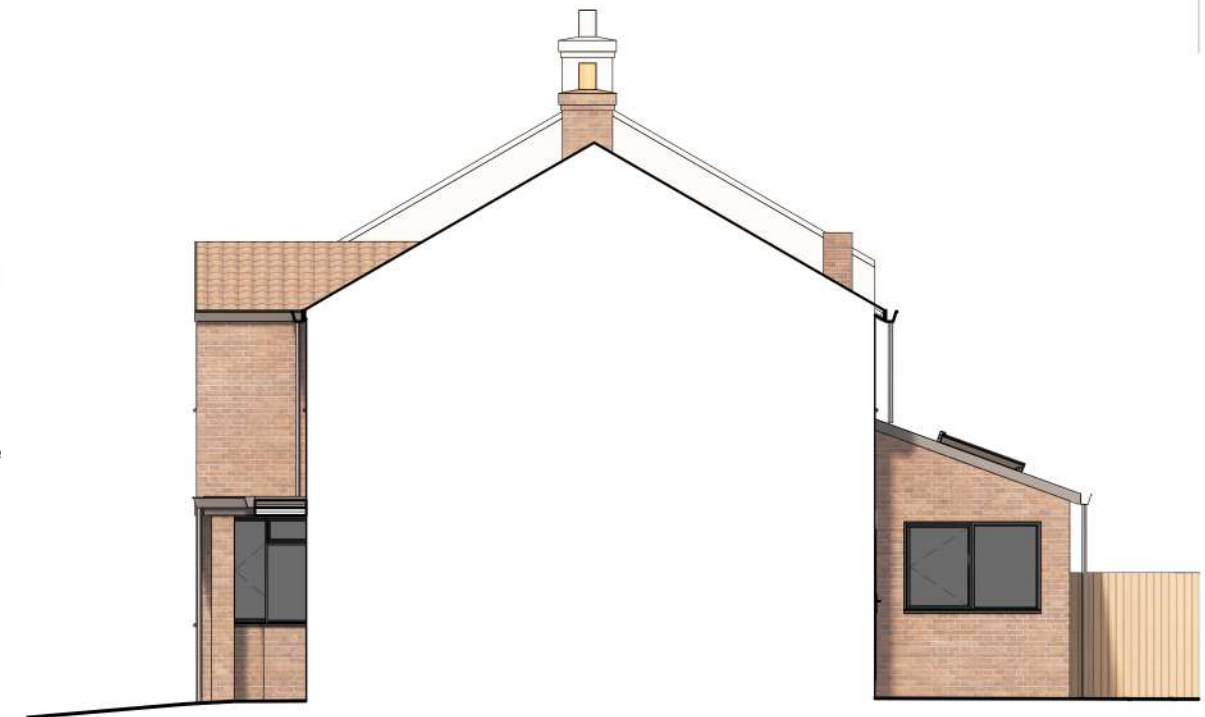

04 - Proposed South Elevation

1 : 100




Roof Tiles to Match Existing

Brickwork to Match Existing


02 - Proposed East Elevation

1 : 100

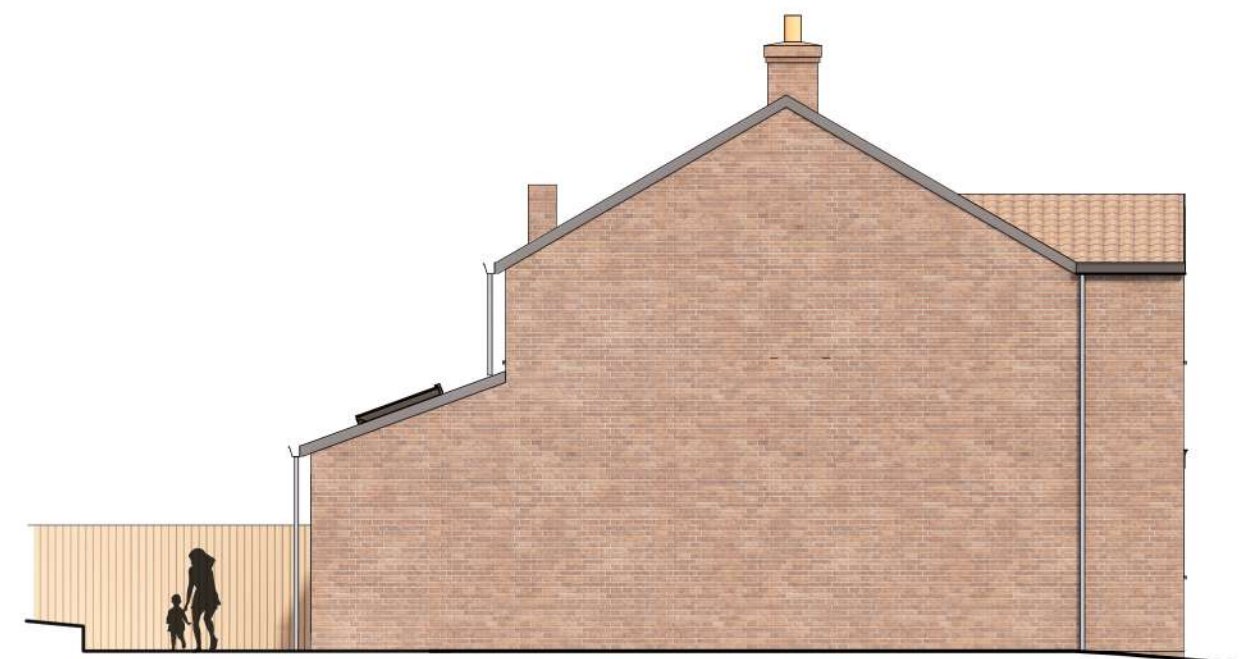

03 - Proposed North Elevation

1 : 100

 

The copyright of this drawing is vested with Novl Studio and must not be copied or reproduced without the consent of the company.

Rev.	Description	Date	Drawn	Chk.

Client
Aamir Arif

Project
9 Springwood Hall Gardens,
Huddersfield

Drawing Title
Proposed Elevations

Drawing Status
PLANNING

NOVL
STUDIO

Drawing No. 23-006-PL13				Revision
Drawn AA	Checked AR	Paper Size A3	Scale 1 : 100	Date 26.07.23