
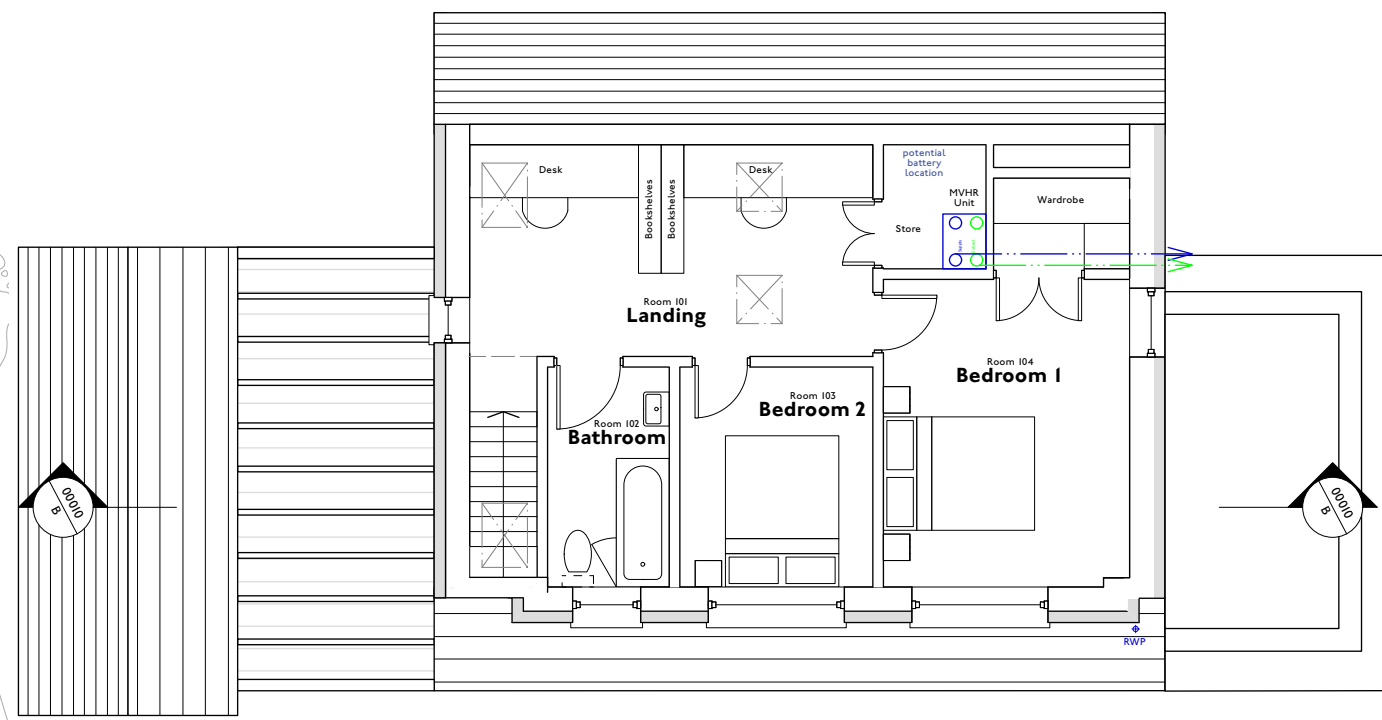


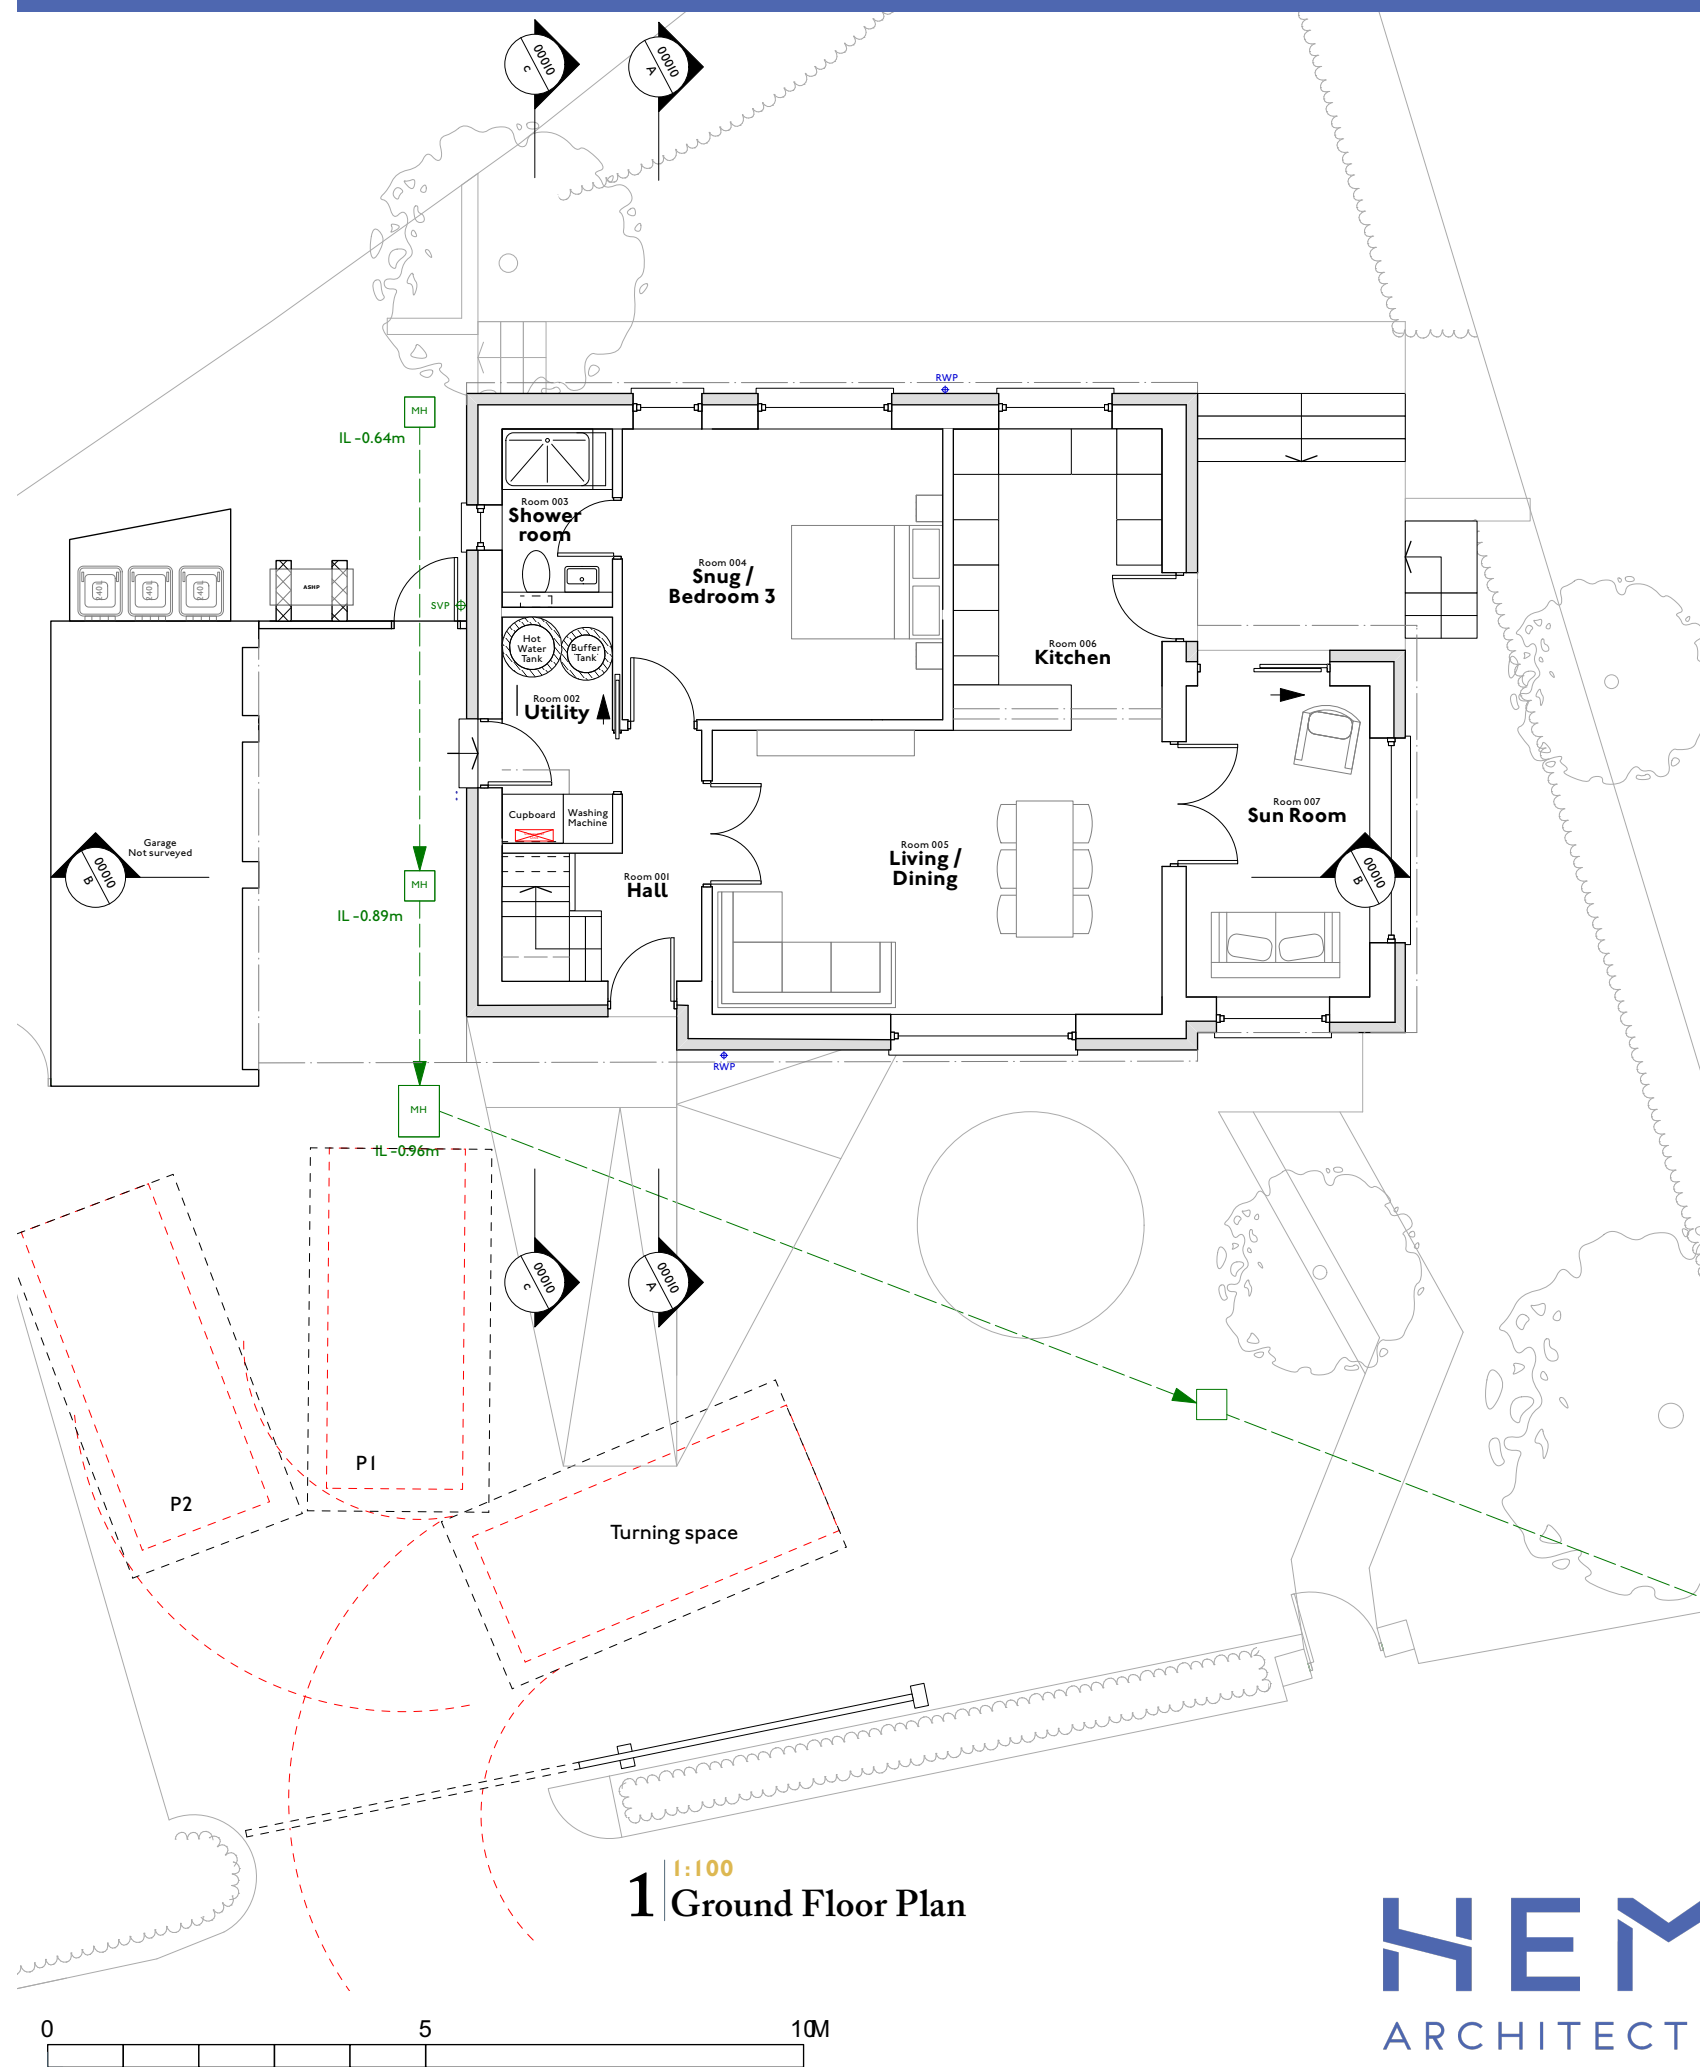

HEM
ARCHITECTS

📍 Parkhead House, Carver Street,
Sheffield, S1 4FS
☎ 0114 442 0123
💻 hemarchitects.co.uk
✉ hello@hemarchitects.co.uk

Scale @ A3: 1:100

Purpose: For Information

Status: S2 Revision: P6

Drawn: NS Checked: AR

P6 07/08/23 NS
P5 07/07/23 NS

Planning Submission
Draft Planning Submission

Glenaire

Proposed Floor Plans

Client: Ali & Alan Stopher

Drawing No: H2310-HEM-00-ZZ-DR-A-00102

This drawing is the copyright of HEM Architects & should not be reproduced in whole or in part without their written permission.

H2310-HEM-00-ZZ-M3-A-00101.vwxp