


IF IN ANY DOUBT PLEASE ASK THE ARCHITECT FOR CLARIFICATION.
DO NOT SCALE FROM DRAWING. ALL DIMENSIONS TO BE CHECKED ON SITE.
THE COPYRIGHT FOR THESE DRAWINGS REMAINS THE PROPERTY OF THE ARCHITECT. THEY MUST NOT BE REPRODUCED IN ANY WAY WITHOUT THE ARCHITECT'S PRIOR WRITTEN CONSENT.

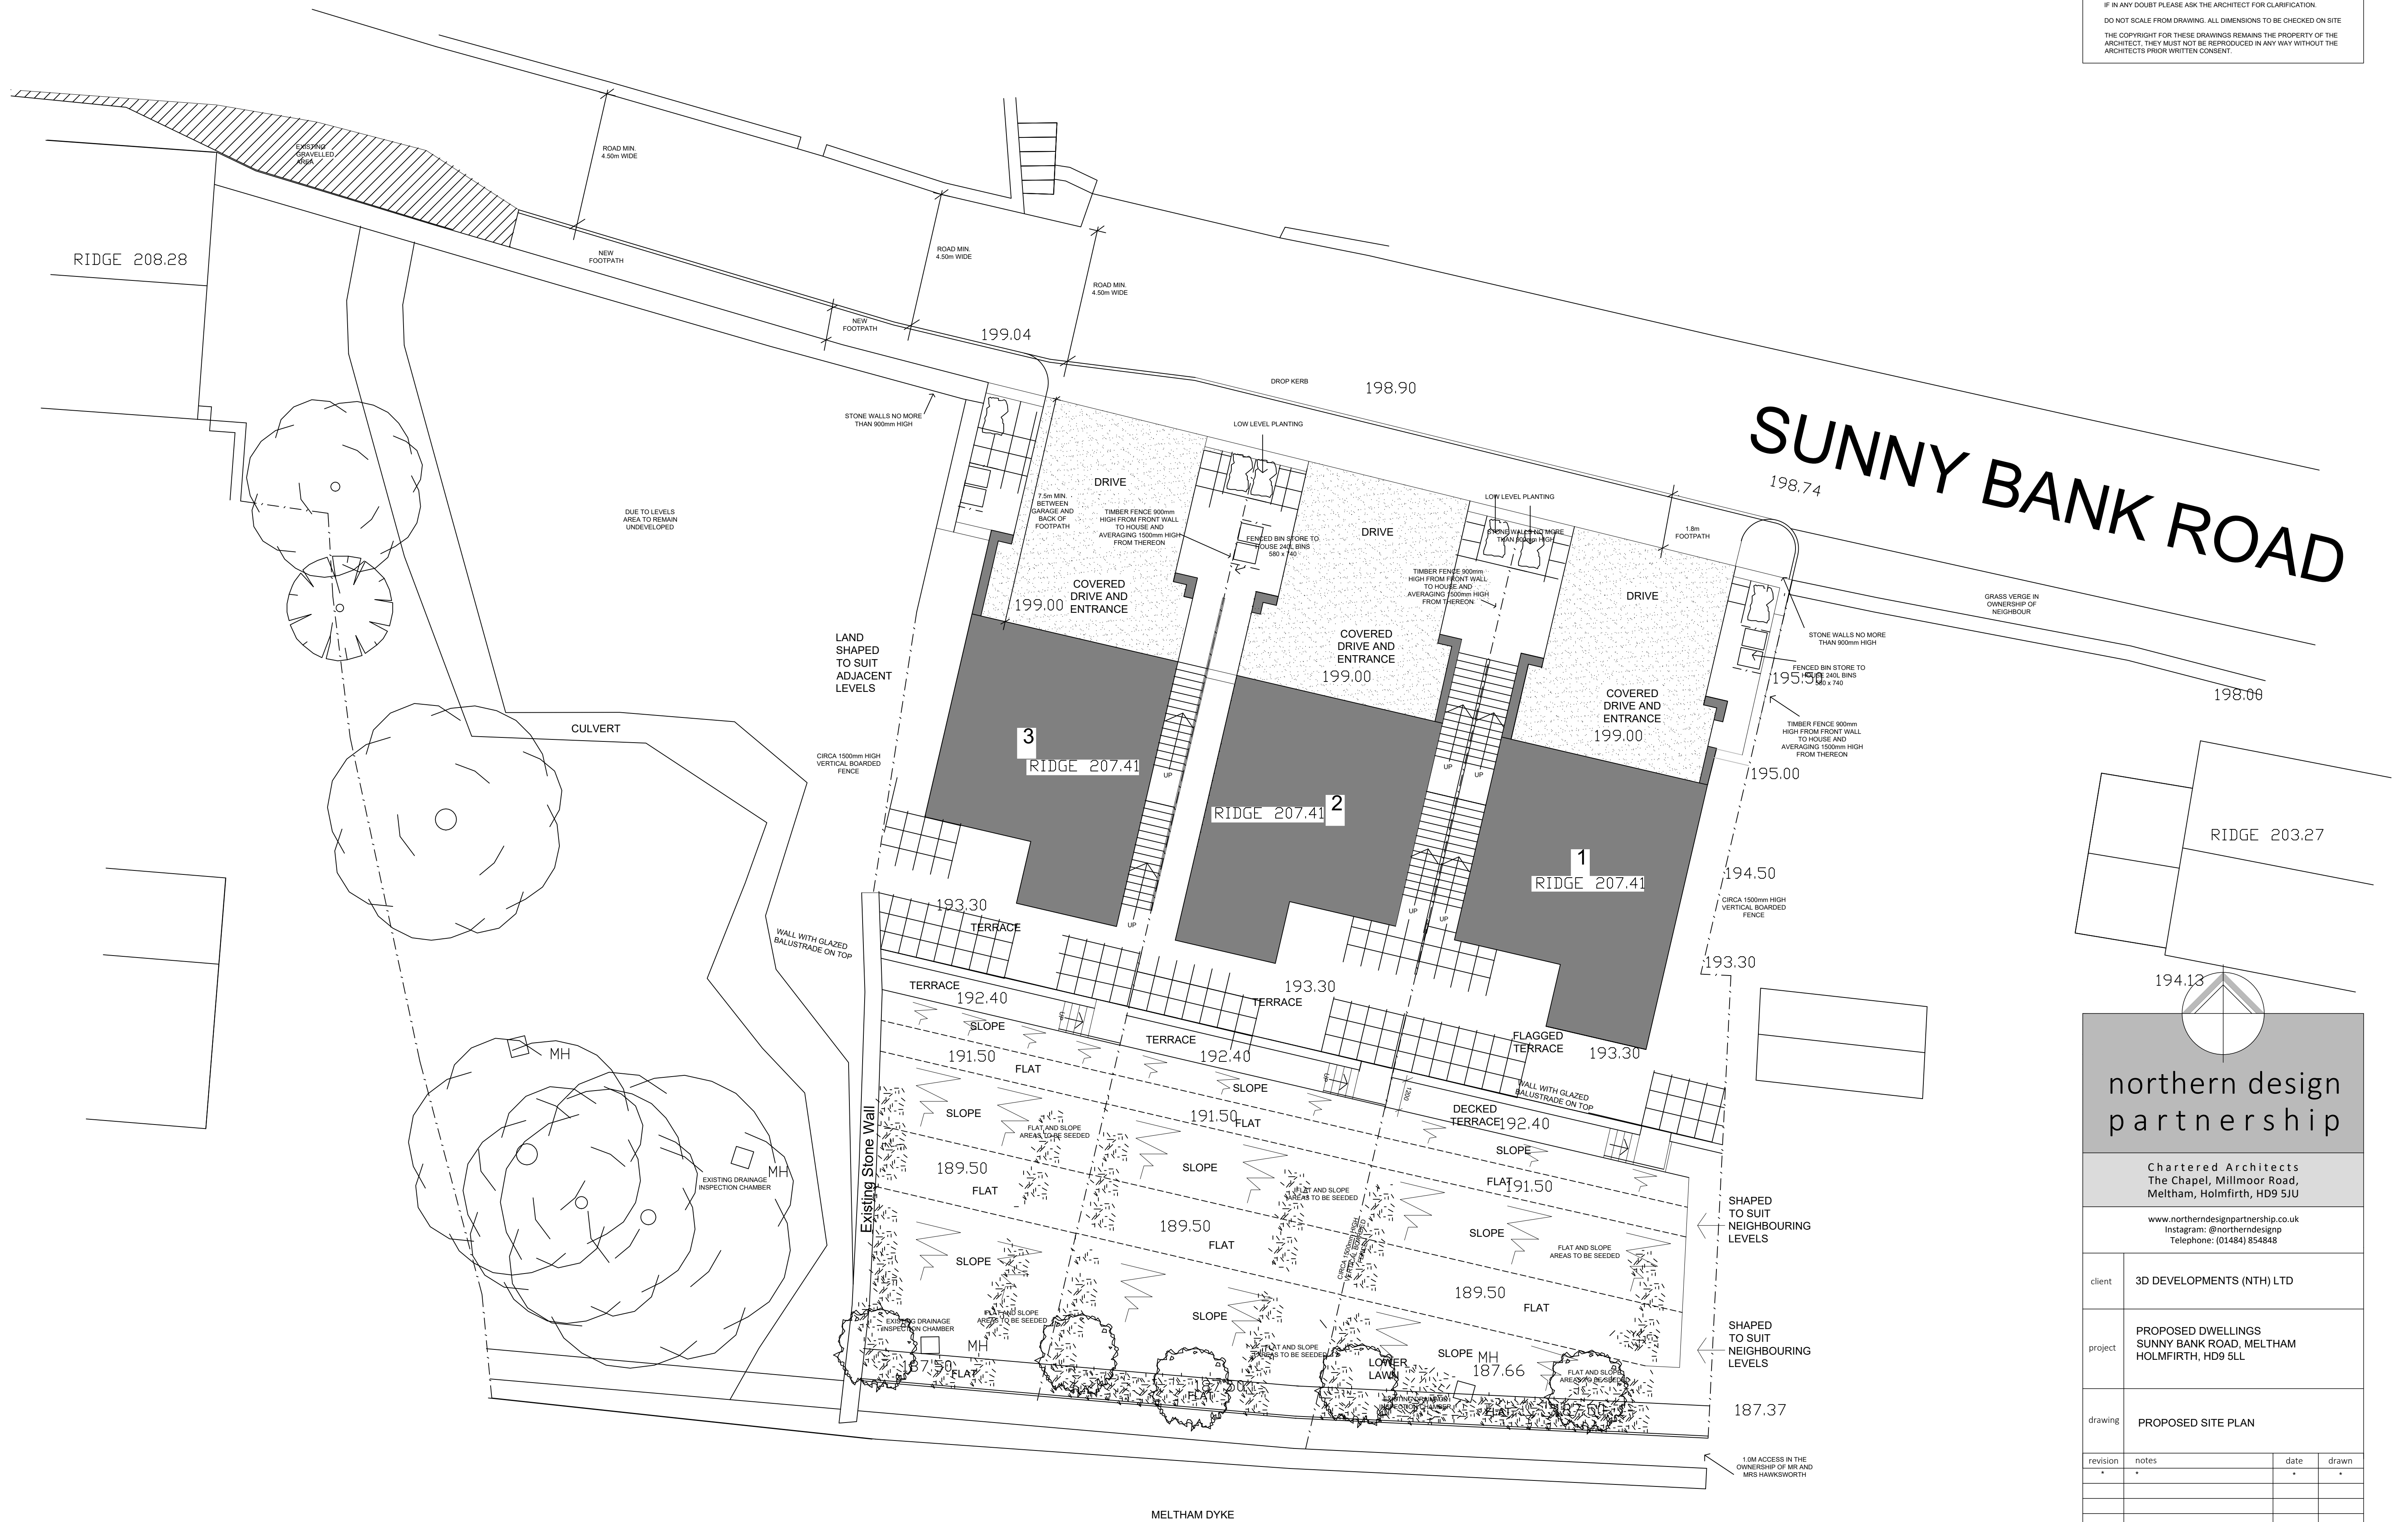

northern design partnership

Chartered Architects
The Chapel, Millmoor Road,
Meltham, Holmfirth, HD9 5JU

www.northerndesignpartnership.co.uk
Instagram: @northerndesignp
Telephone: (01484) 854848

client	3D DEVELOPMENTS (NTH) LTD		
project	PROPOSED DWELLINGS SUNNY BANK ROAD, MELTHAM HOLMFIRTH, HD9 5LL		
drawing	PROPOSED SITE PLAN		
revision	notes	date	drawn
*	*	*	*
scale :	1:100 AT A1	09.22	PB
project no.	685	drawing no.	21
		revision	-