



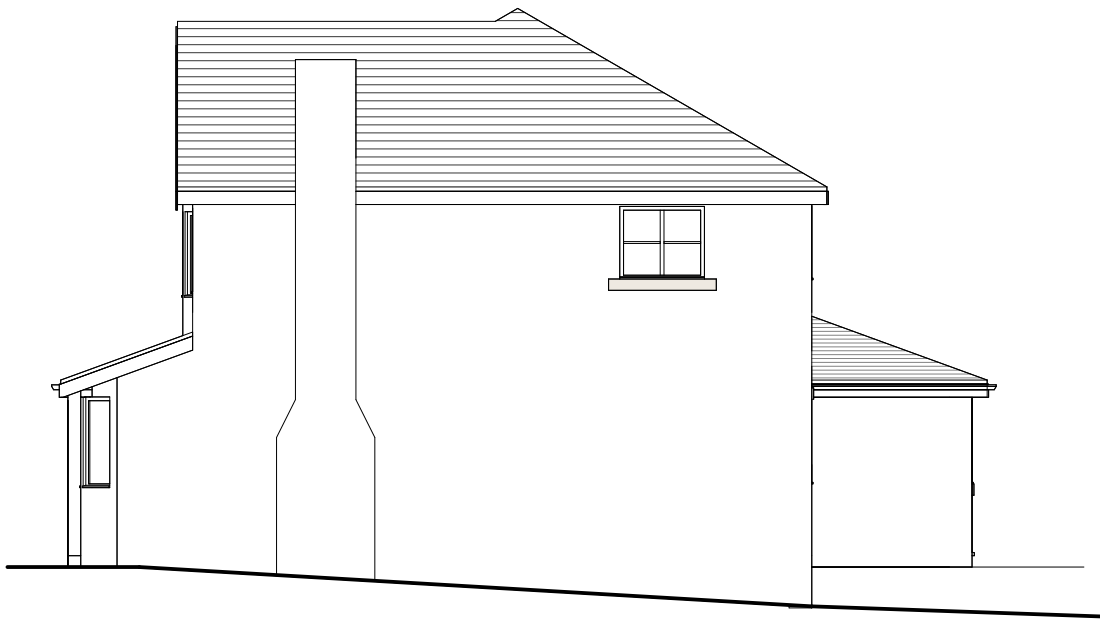


Existing Side Elevation A
Scale: 1 : 100

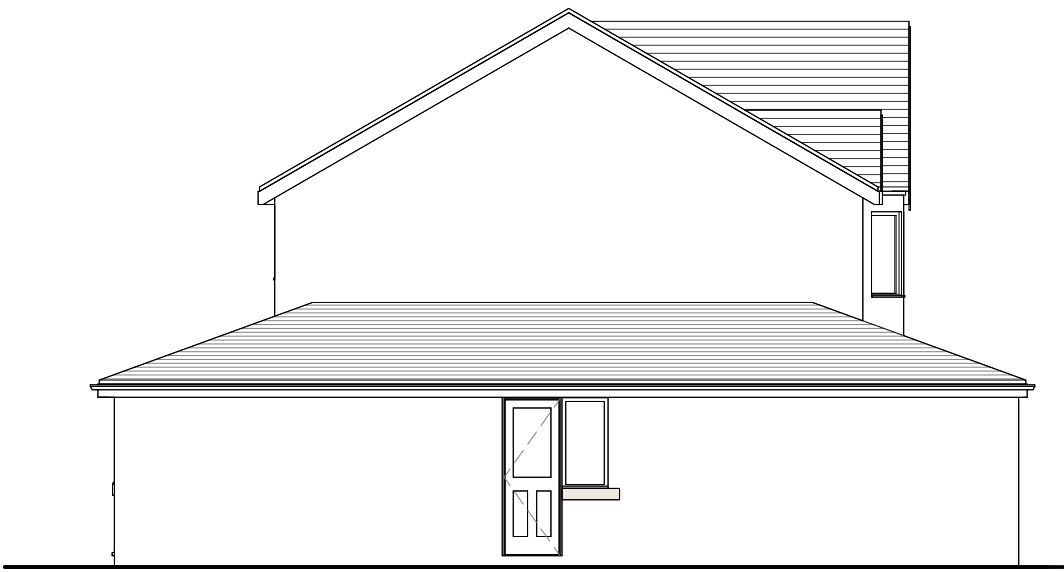


Existing Rear Elevation
Scale: 1 : 100




Existing Side Elevation B
Scale: 1 : 100

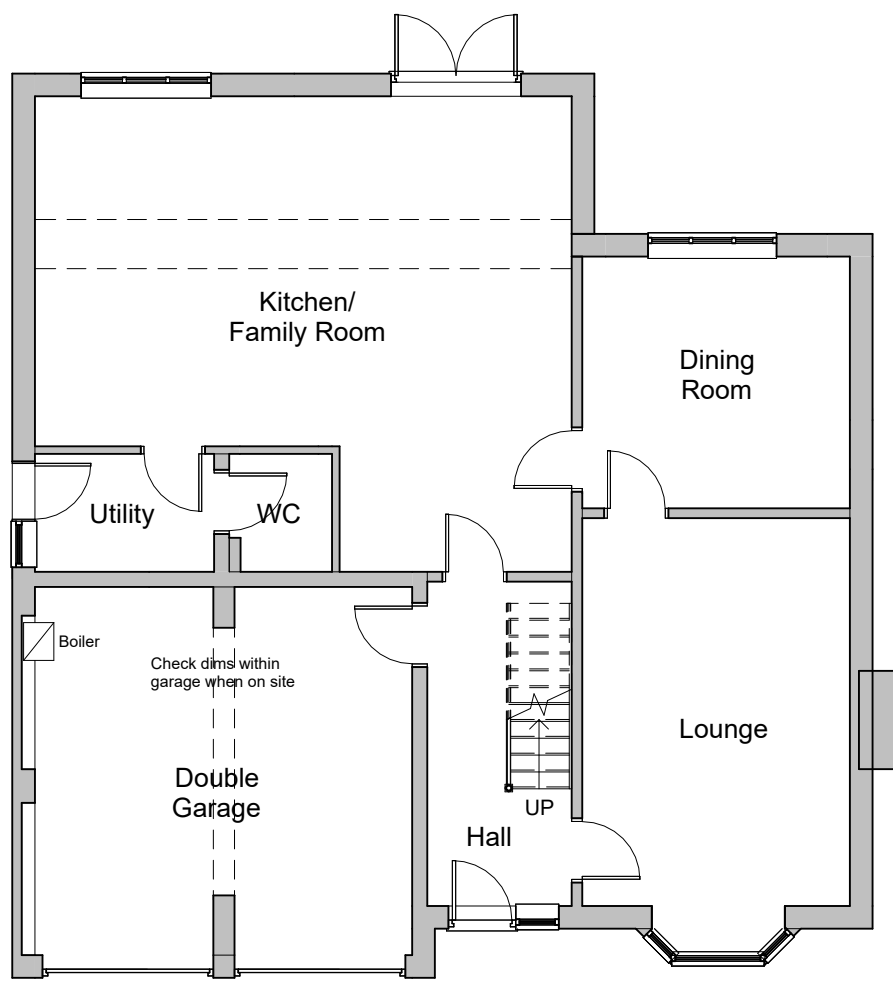

Existing Ground Floor Plan
Scale: 1 : 100

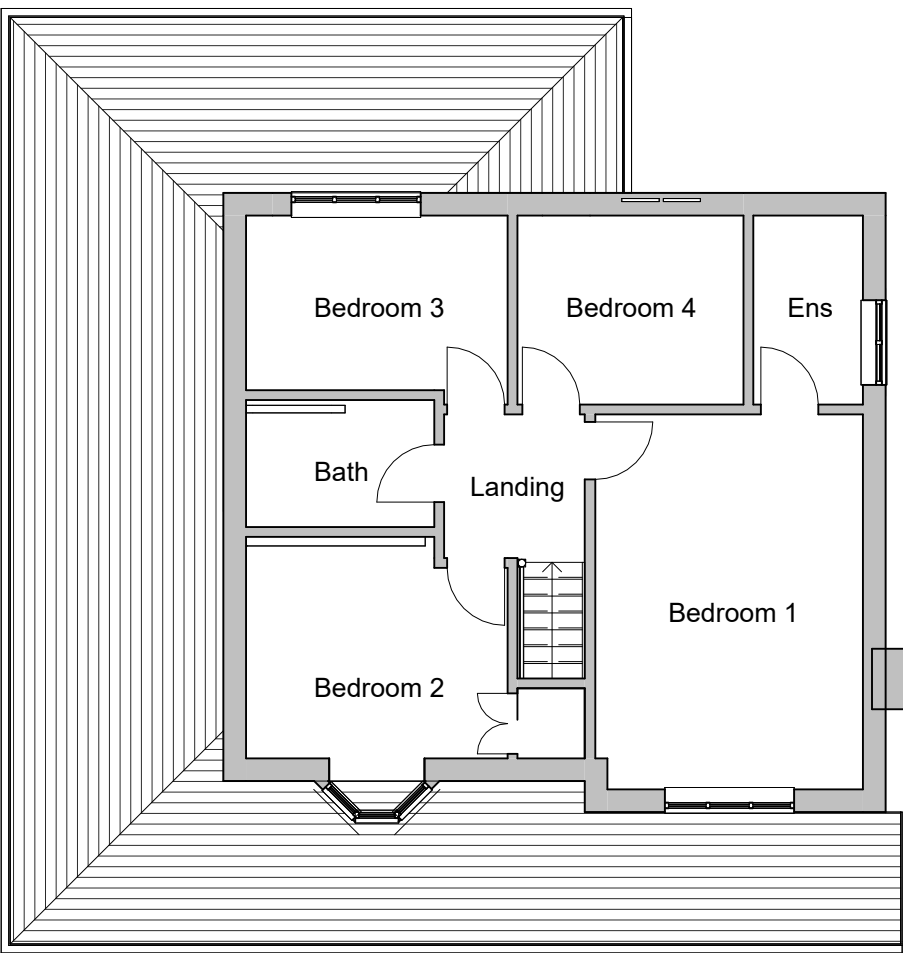

Existing First Floor Plan
Scale: 1 : 100

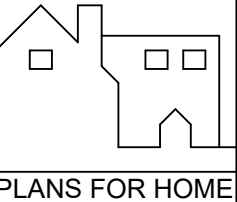Rev	Description	Date
Drawing Issue Status:		
PLANNING APP		
No dimensions to be scaled from this drawing either in paper or electronic form. All dimensions to be checked on site prior to manufacture, setting out, or construction. Any discrepancies to be notified for clarification.		
All work to be carried out strictly in accordance with current Approved Documents, British Standards, Codes of Practice, statutory regulations, and manufacturers instructions whether specifically referred to or not.		
This drawing and any design there on is the copyright of Richard Jagger & Plans For Home Limited and must not be reproduced in any way without their written consent.		
All references to Plans For Home or other abbreviation, shall be taken to mean "Plans For Home Limited".		
 Richard Jagger MCIAT Chartered Architectural Technologist CIAT Chartered Practice		
 PLANS FOR HOME PLANS FOR HOME Architectural Design For Home Owners www.plans-for-home.co.uk T: 07721 996296		
Project: Rear Extension and Alterations 20 Bluehills Lane, HD8 8RQ		
Client: Mr and Mrs Hayes		
Sheet Title: Existing Plans and Elevations		
Date: May '23	Scale: As Shown	Sheet Size: A1
Project No: 23/	Drwg No: A201	Rev: