

ARCHITECTURE | PLANNING | DESIGN

Malkin Farm
Brow Lane
Holmfirth
HD9 2RJ
07946872499
paul@paulmatthewsarchitectural.co.uk
www.paulmatthewsarchitectural.co.uk

Company Registration Number: 09898149 – Company
Registered in England and Wales

Project
Erection of Single Storey Rear Extension and
Internal Alterations at 17 Raiborn Avenue,
Salendine Nook, Huddersfield, HD3 3UJ
Client

Mr Mark James

Drawing Title/Issue


General Arrangement as Existing

scale date sheet size dwg. no.
1:100 08/2023 A1 23/919/03


Do not scale from drawing, use figured dimensions
only.

All dimensions must be checked and verified on site
prior to commencement of works and architect to
be notified of any discrepancies.

The copyright for these drawings remains the
property of Paul MatthewsArchitectural Ltd. They
must not be reproduced in any way without prior
written consent from the originator (Paul
MatthewsArchitecturalLtd).

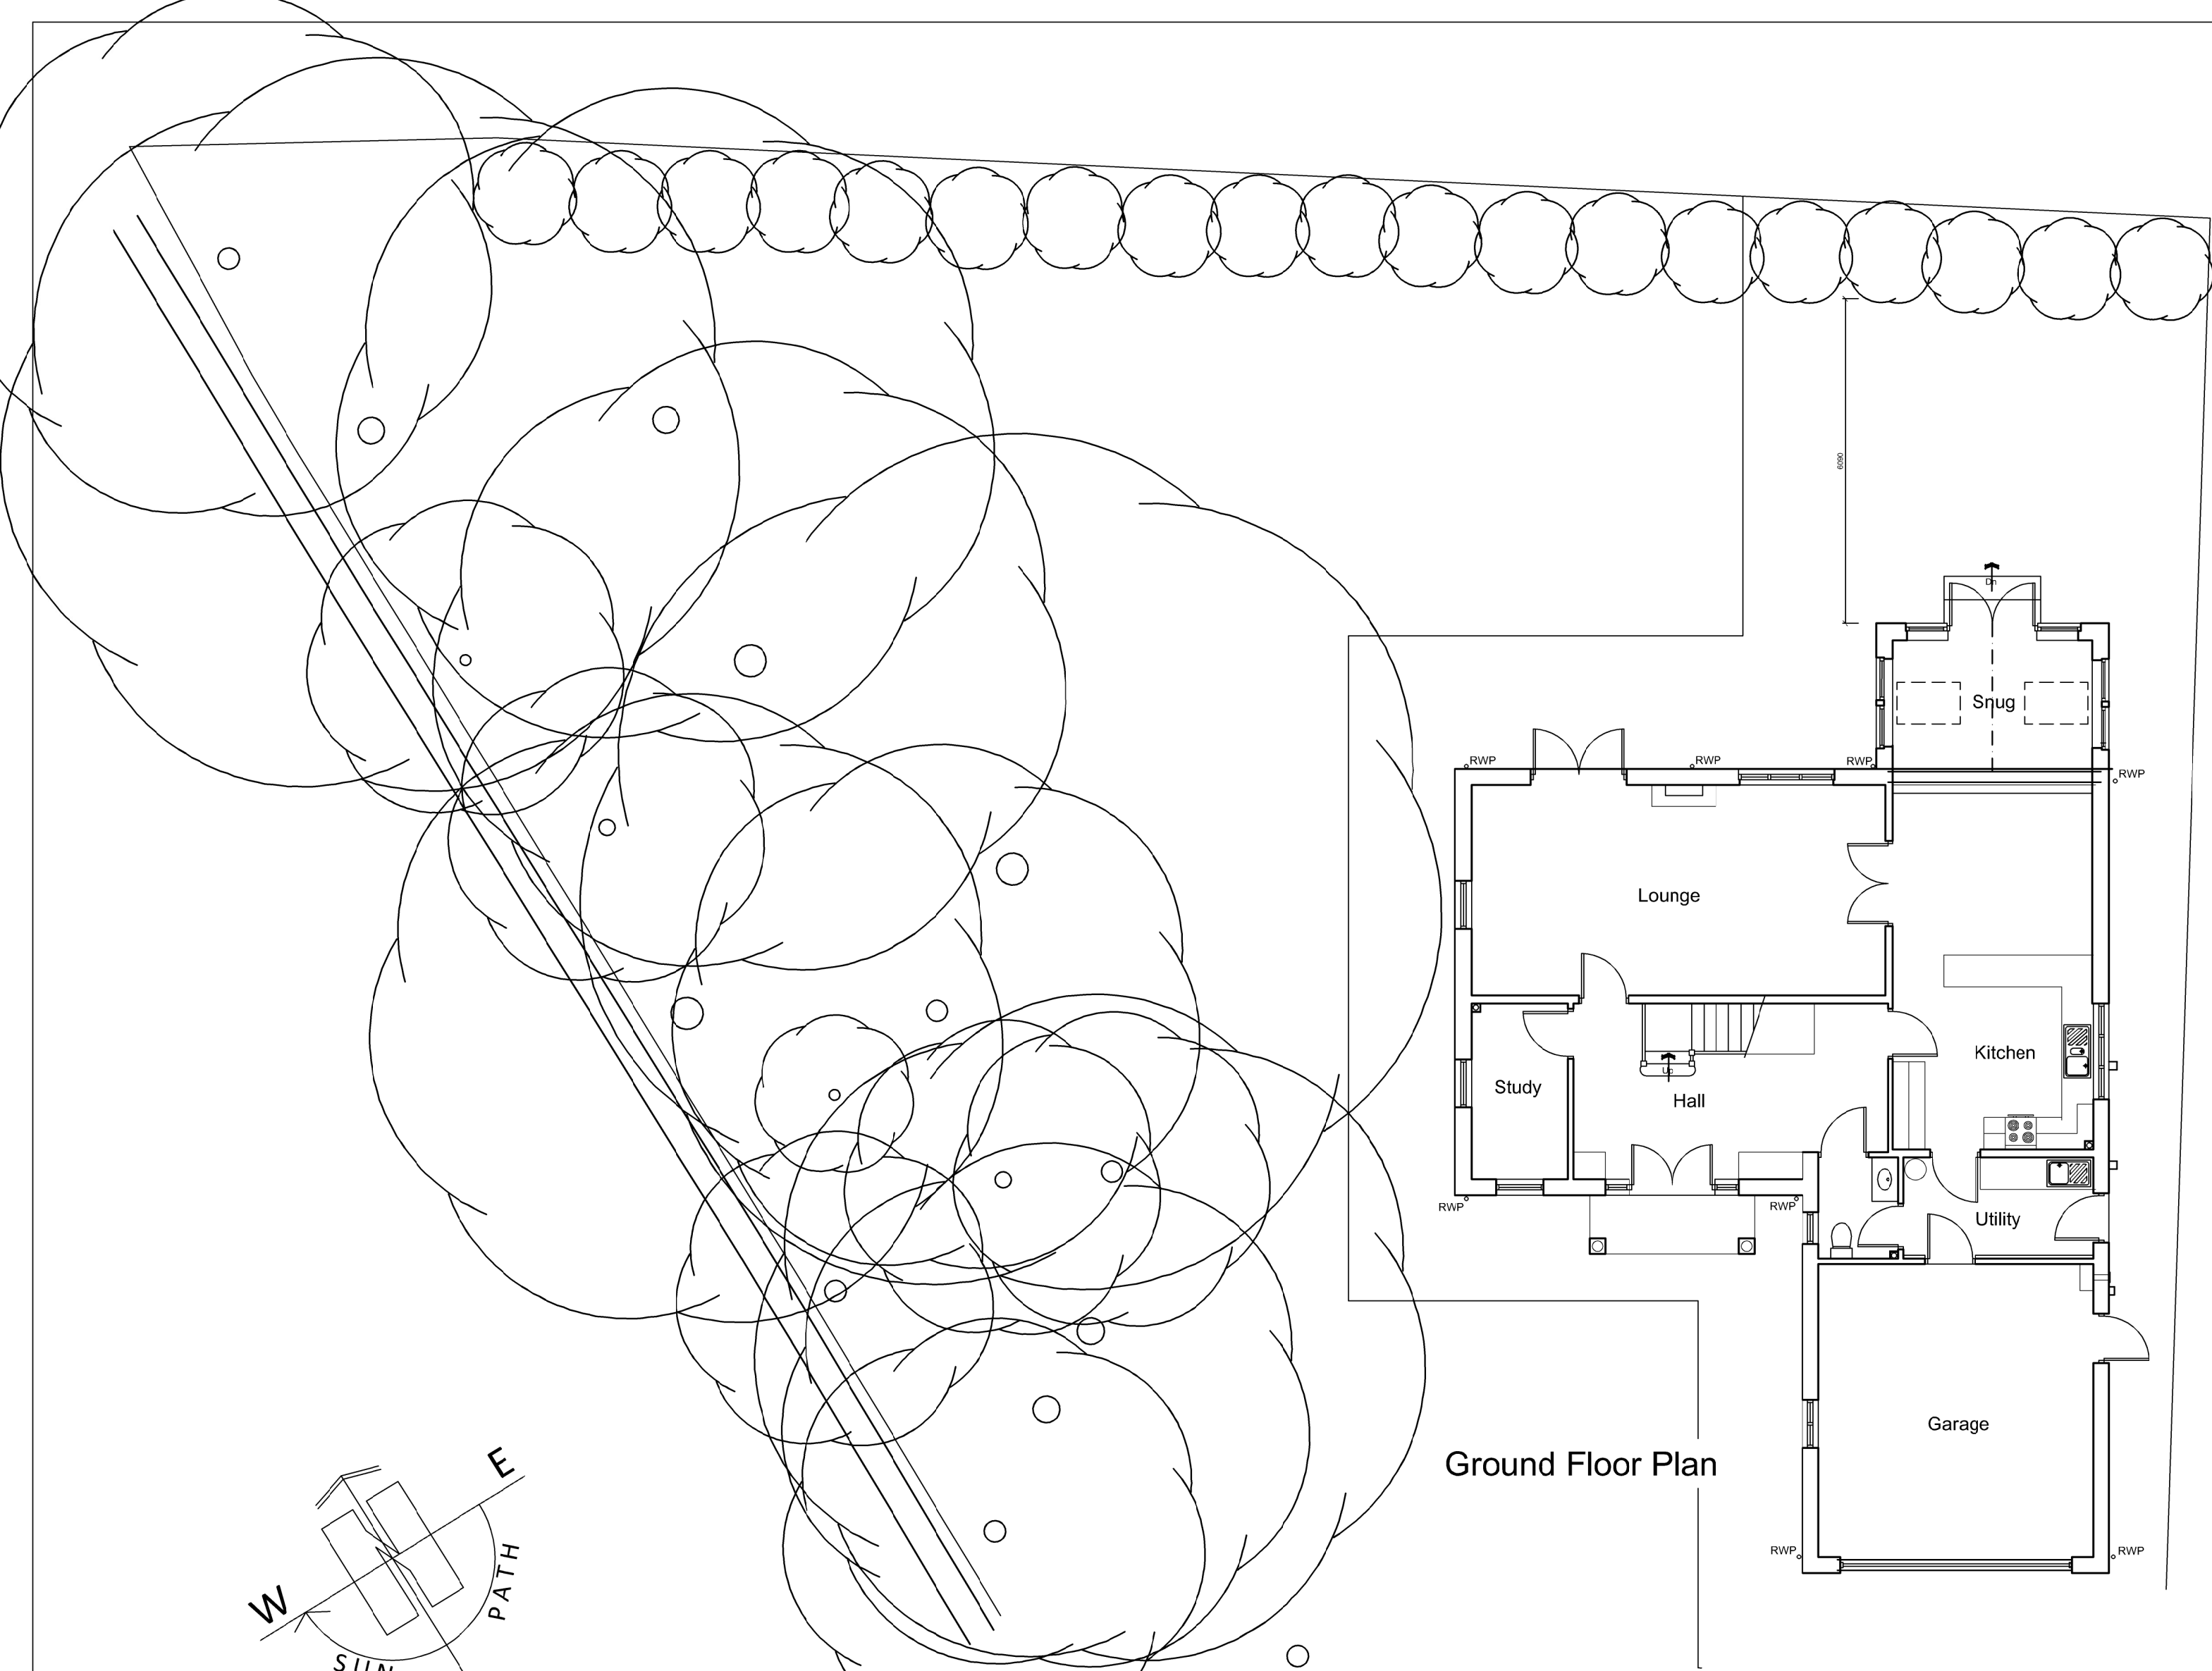

Ground Floor Plan

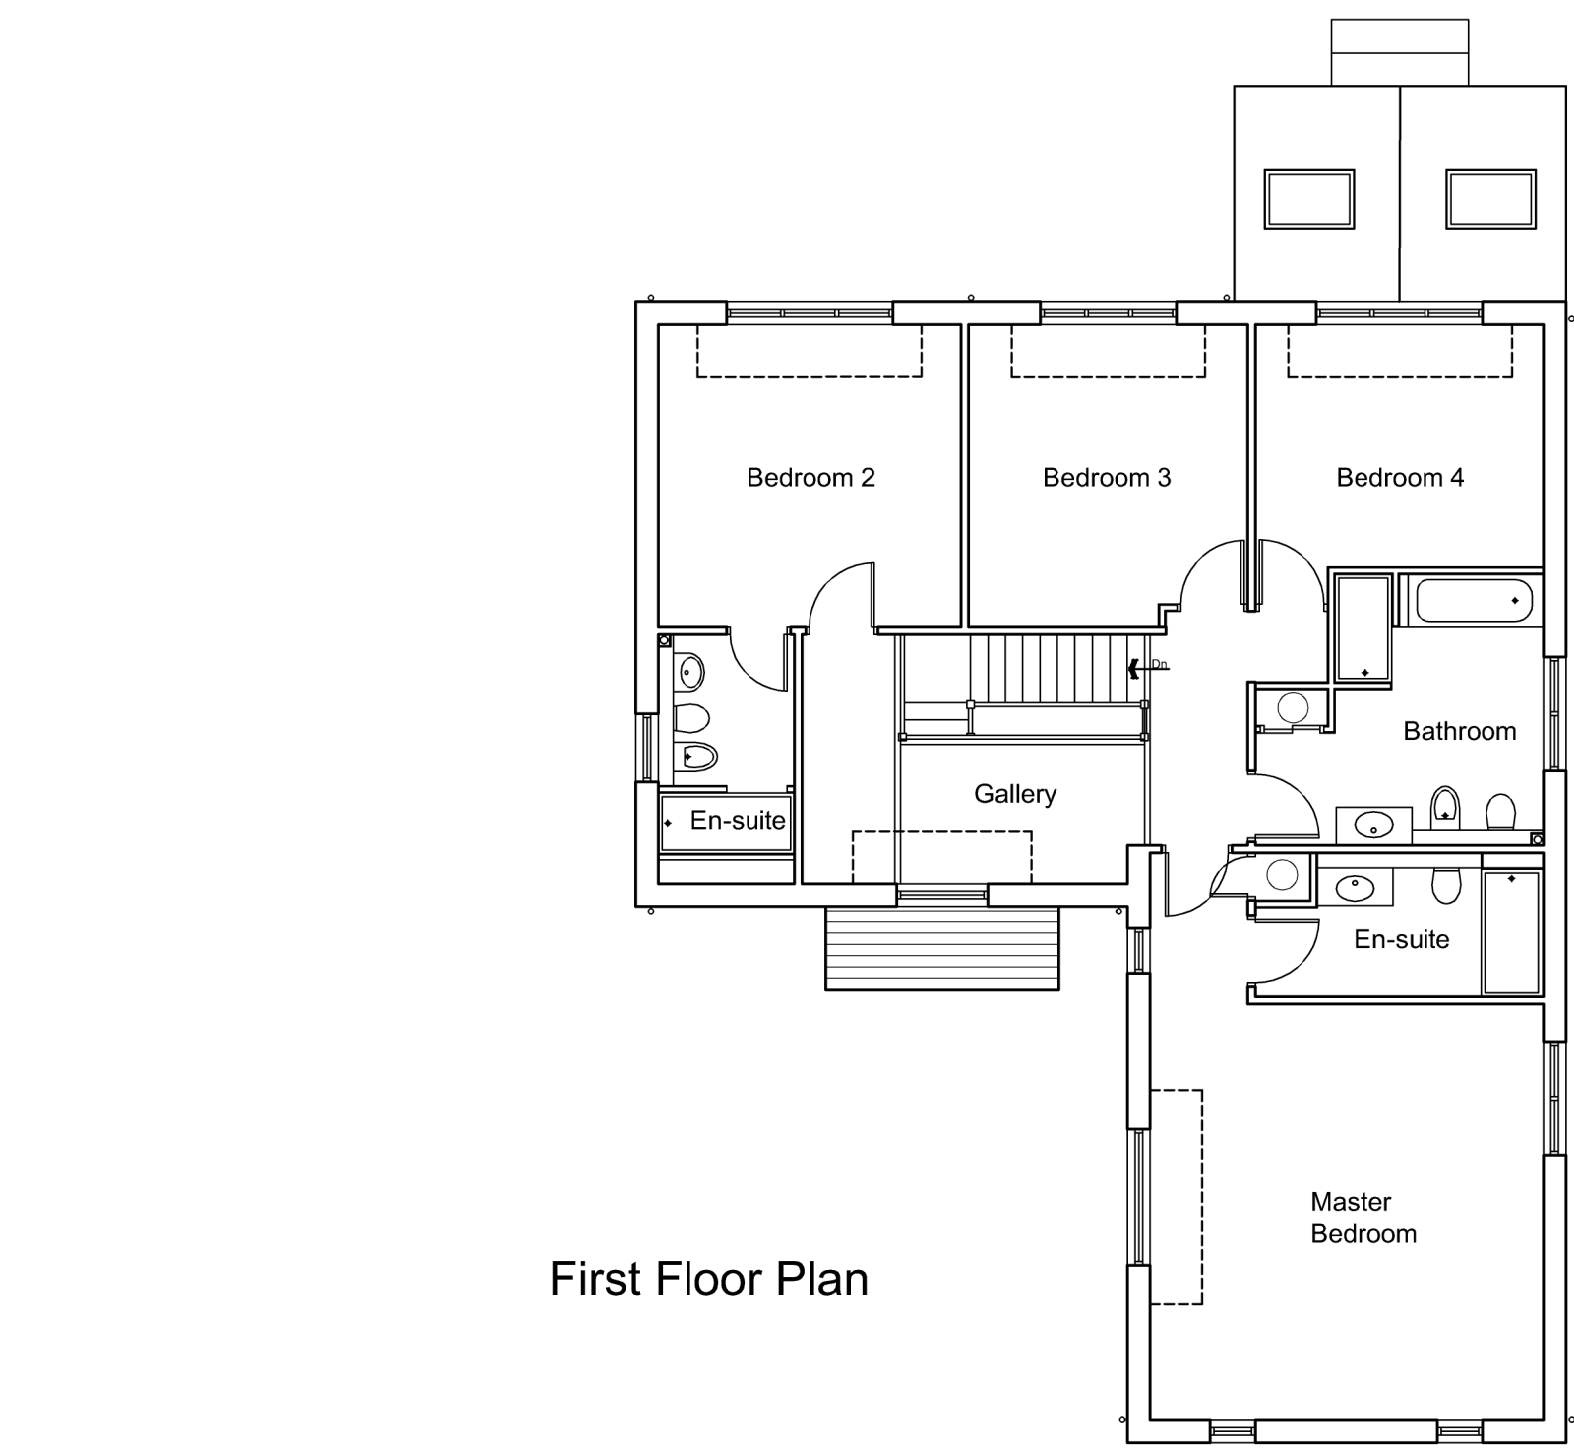

First Floor Plan



South West Elevation
(front)



North West Elevation
(side)



South East Elevation
(side)



North East Elevation
(rear)

