

Company Registration Number: 08886149 – Company
Registered in England and Wales
www.paulmatthewsarchitectural.co.uk
0734672499
H09 2RU
Holmefrith
Brow Lane
Maiden Farm


Project
Erection of Single Storey Rear Extension and
Internal Alterations at 17 Rabhorn Avenue,
Salendine Nook, Huddersfield, HD3 3UJ

Client
Mr Mark James


Drawing Title/Issue
General Arrangement as Proposed

Scale 1:100
date 08/2023
sheet size A1
dwg. no. 23/919/04b

ARCHITECTURE | PLANNING | DESIGN


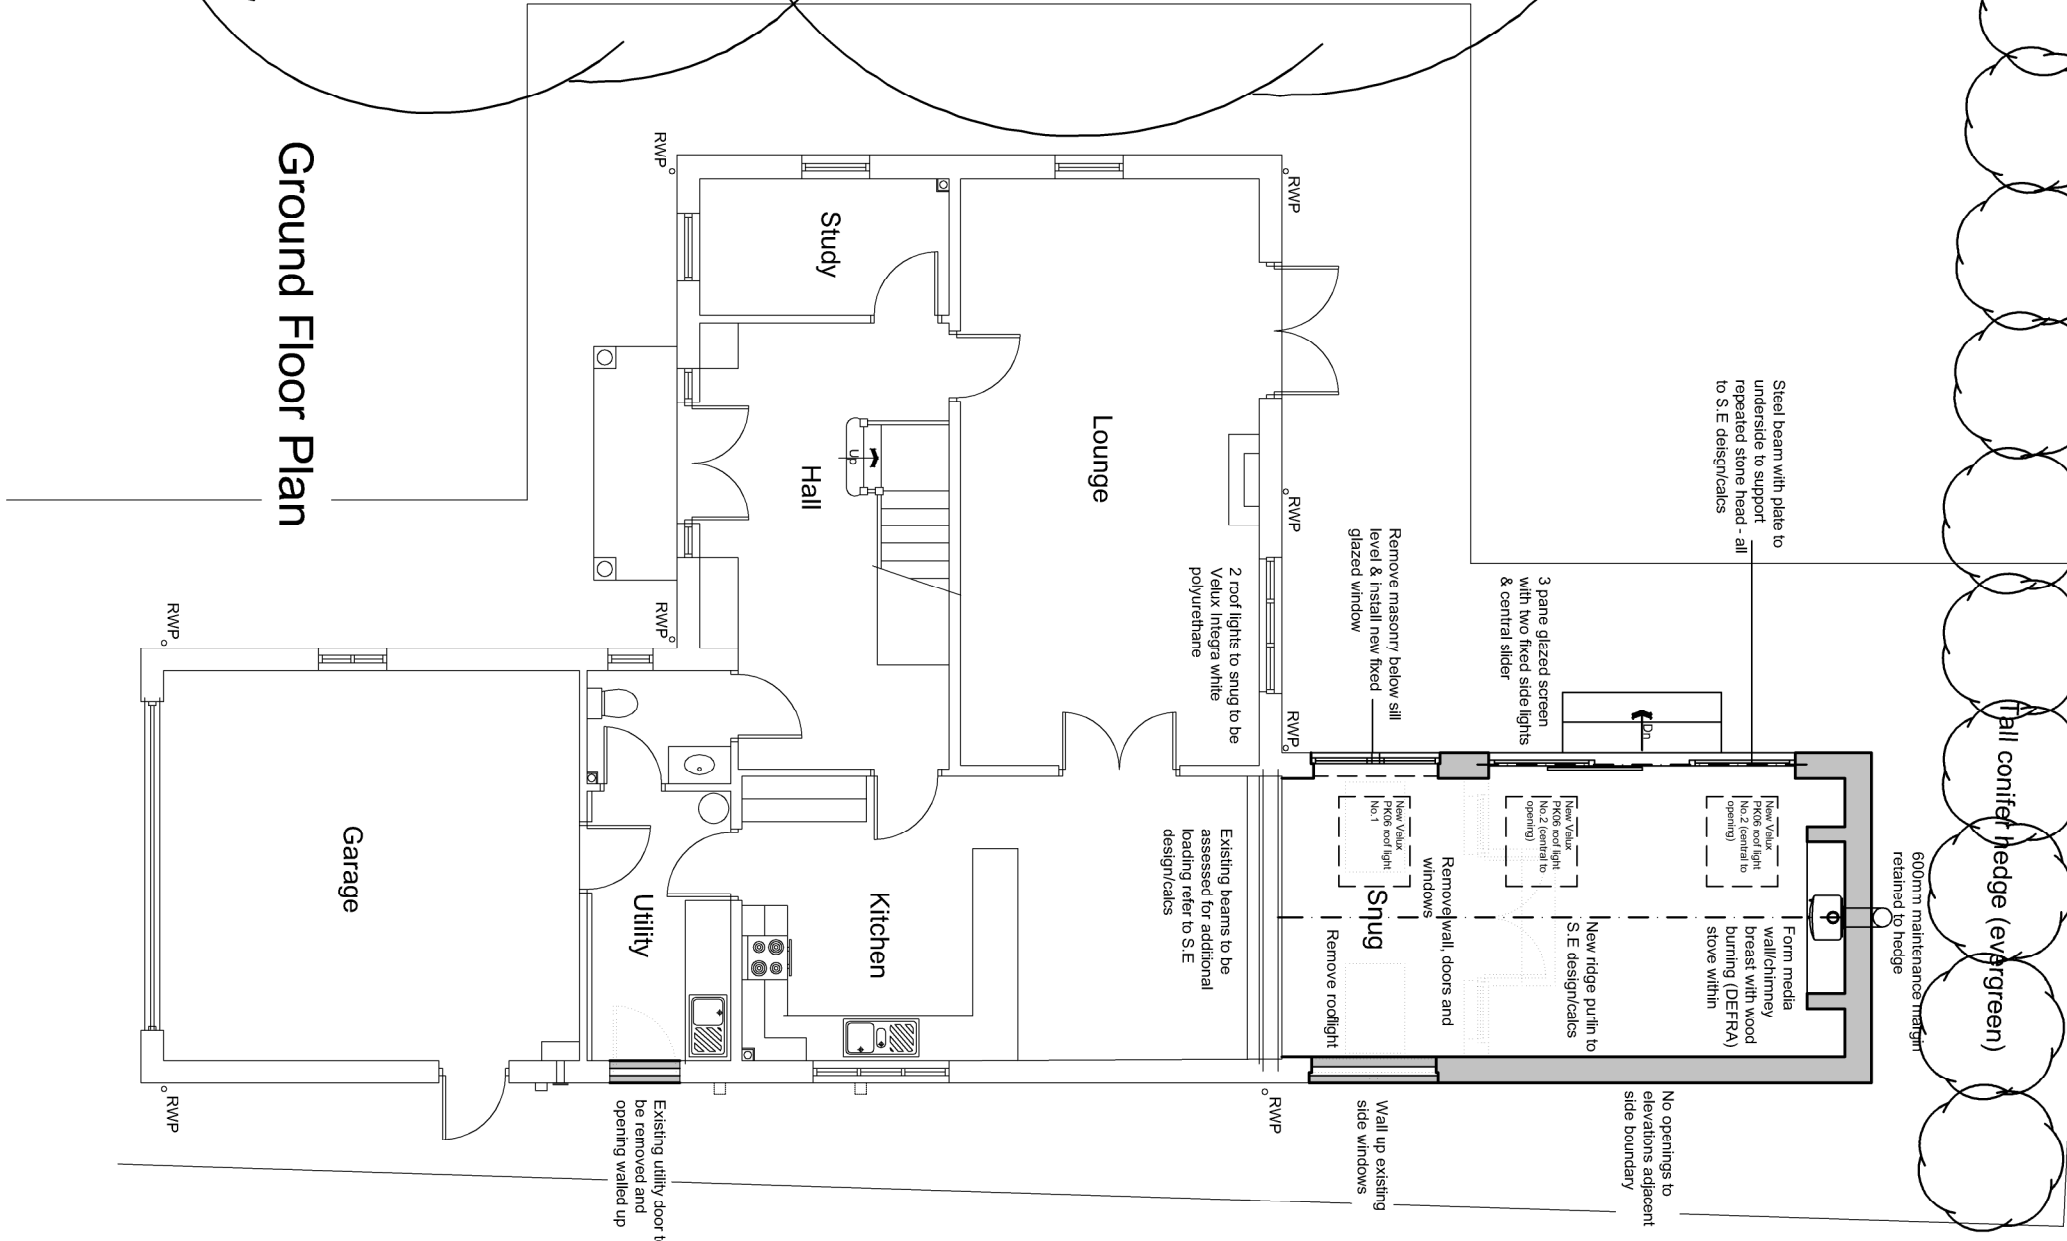


Ground Floor Plan

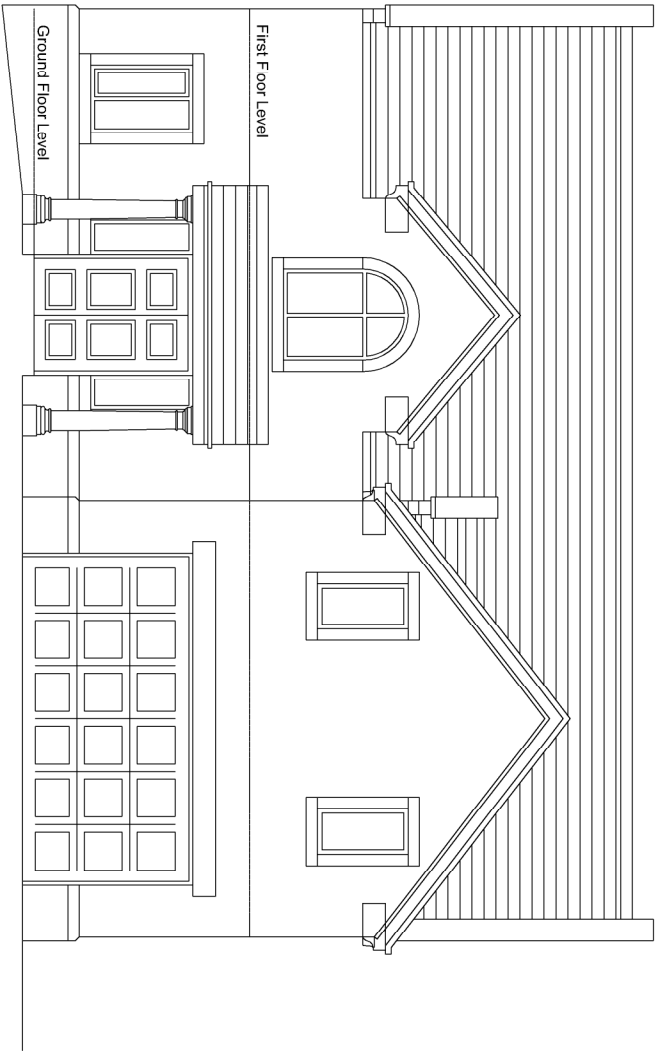


South West Elevation
(front)


First Floor Plan

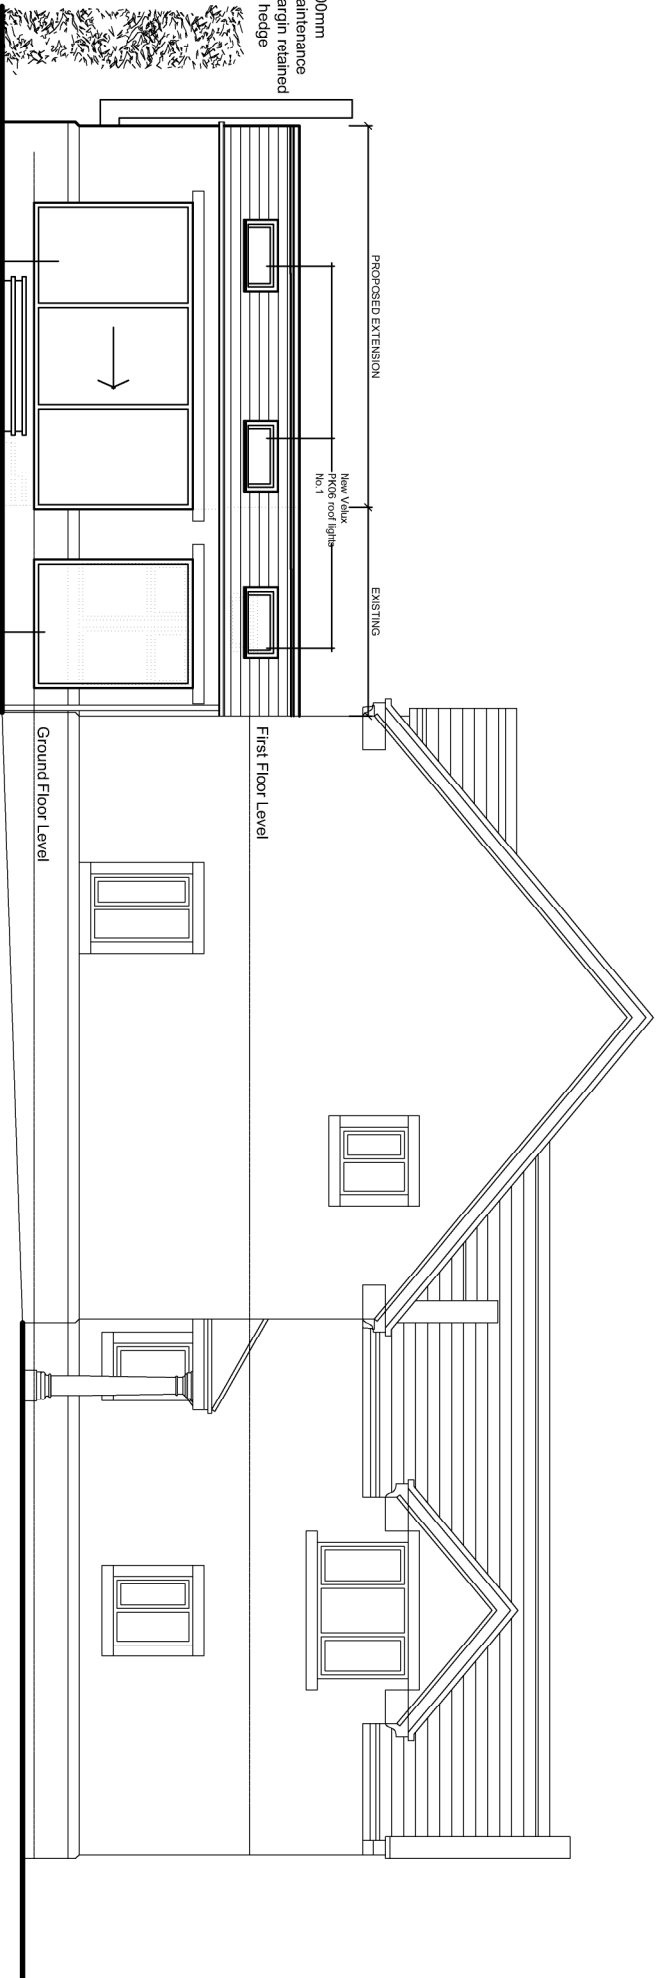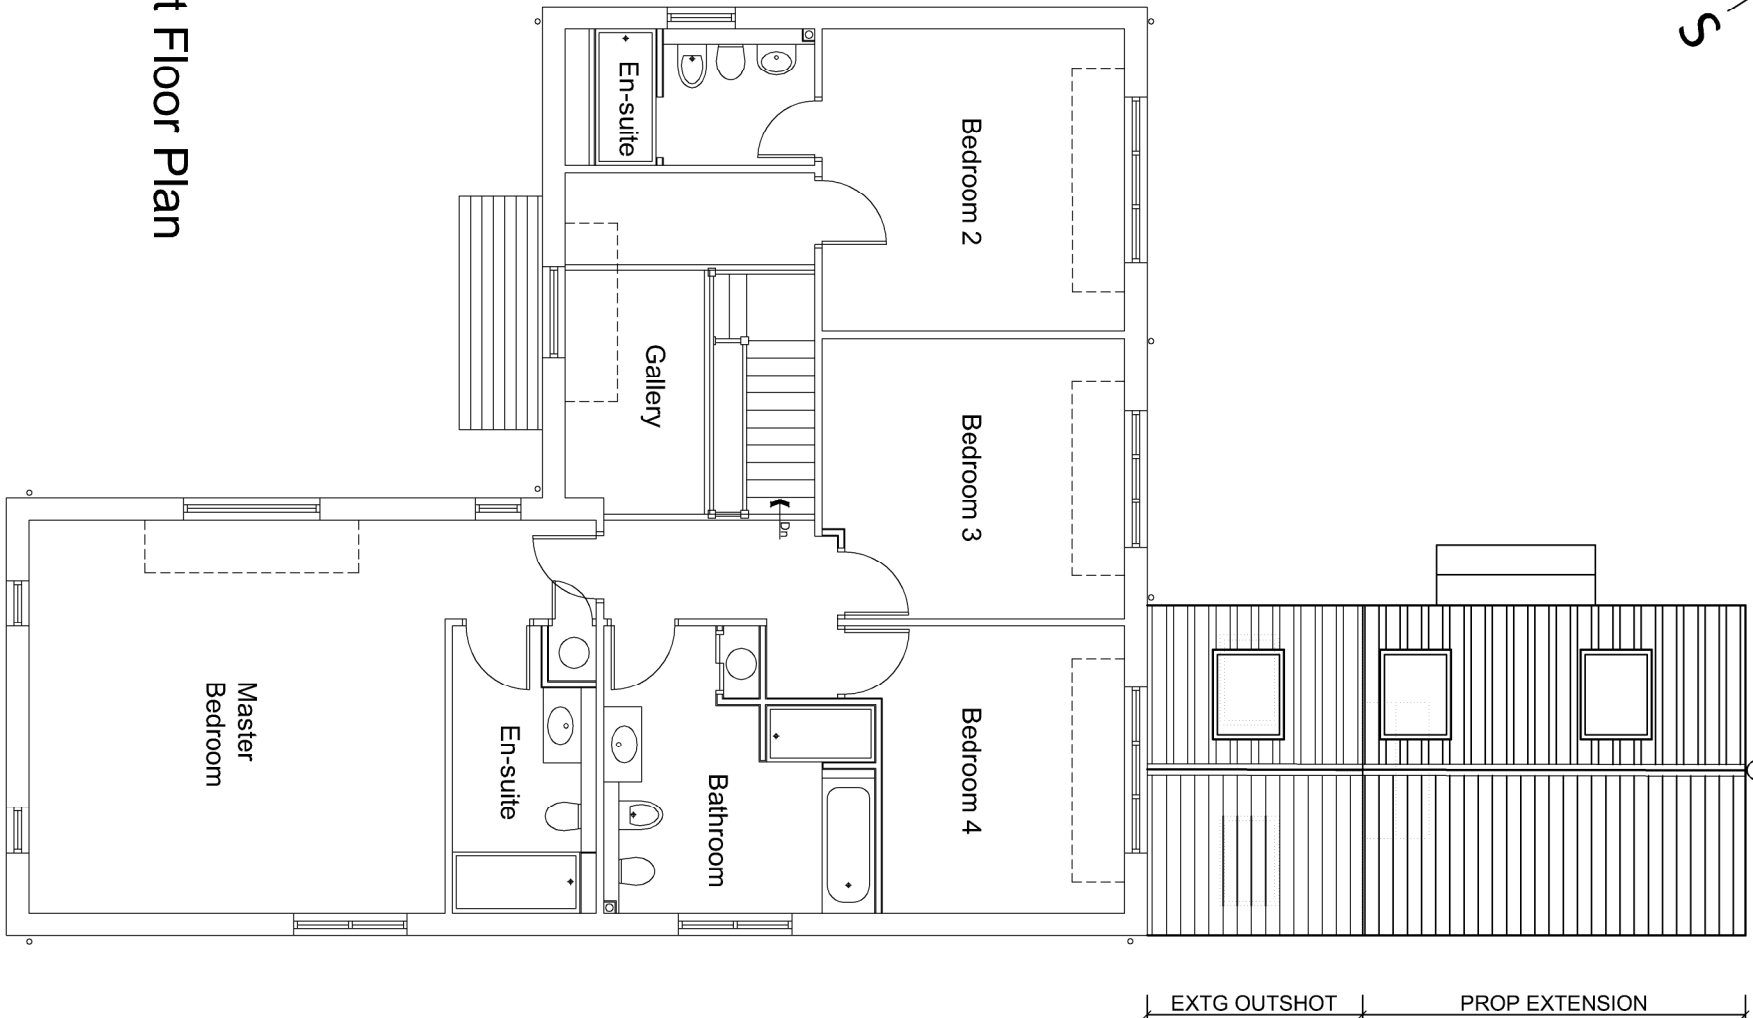


North West Elevation
(side)

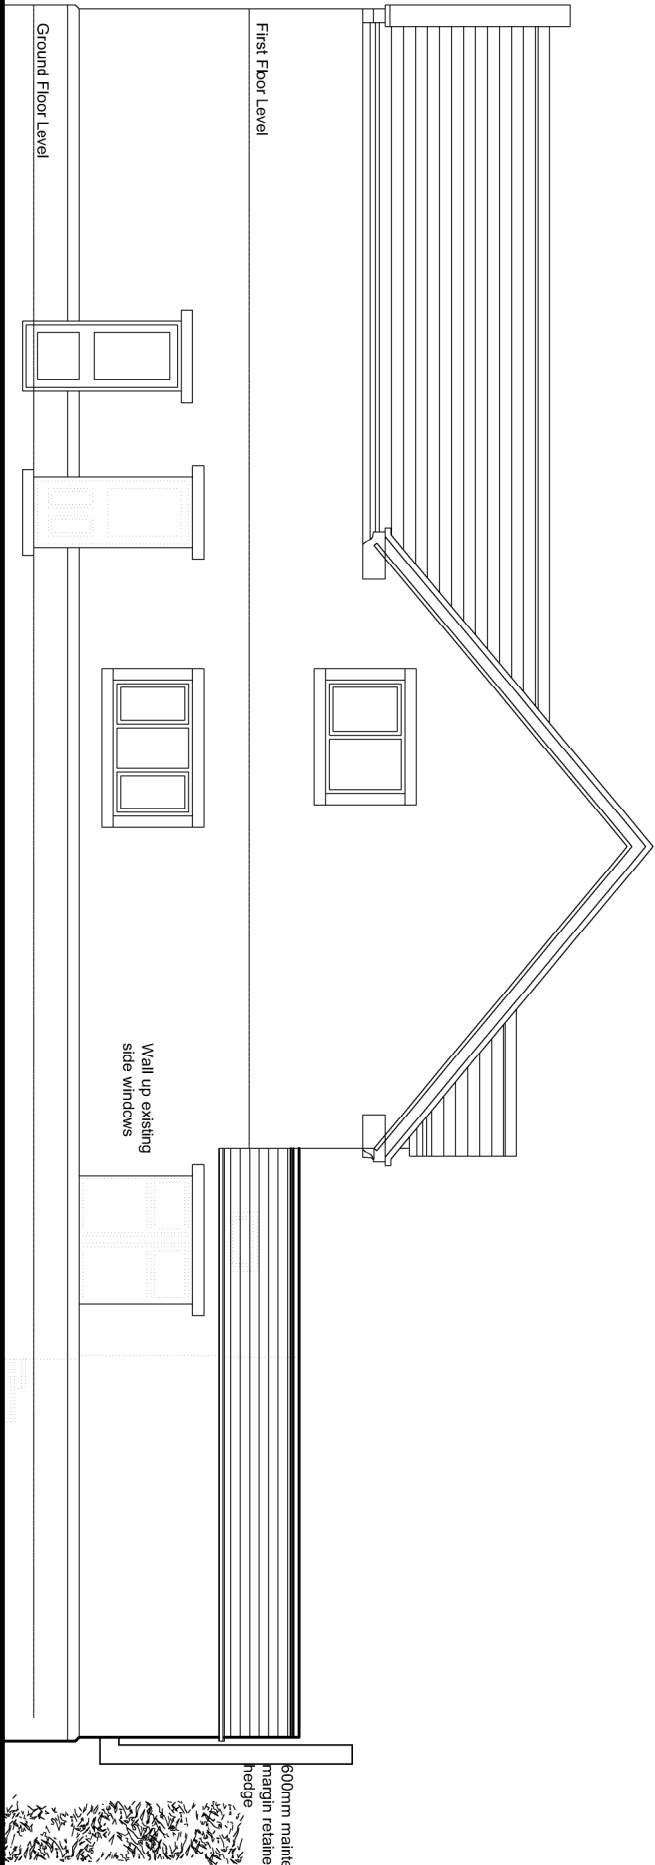

South East Elevation
(side)

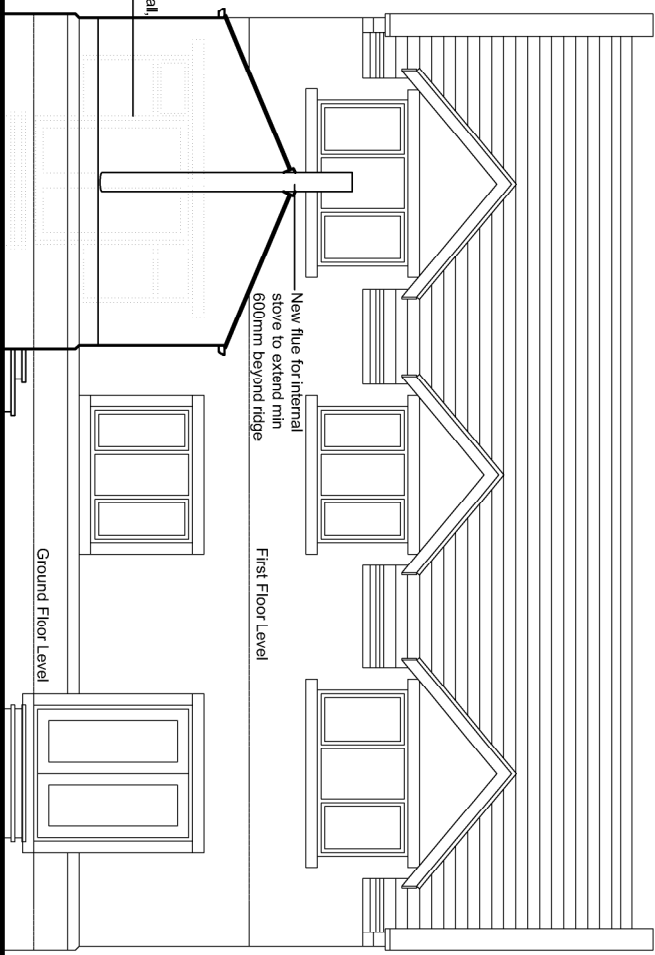

North East Elevation
(rear)

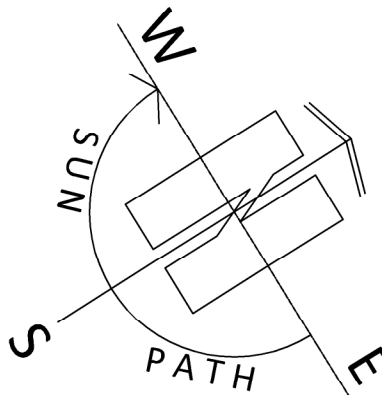

18 The proposal is a result of a planning process to be part of the
subject to a planning application to the local planning authority.
No other works are being formed within the site and the site is
not to be used for any other purpose. The site is not to be used
for any other purpose. The site is not to be used for any other
purpose. The site is not to be used for any other purpose.

As this photo indicates the new extension
will be a result of a planning process to be part of the
subject to a planning application to the local planning authority.
No other works are being formed within the site and the site is
not to be used for any other purpose. The site is not to be used
for any other purpose. The site is not to be used for any other
purpose. The site is not to be used for any other purpose.

As this photo indicates the new extension
will be a result of a planning process to be part of the
subject to a planning application to the local planning authority.
No other works are being formed within the site and the site is
not to be used for any other purpose. The site is not to be used
for any other purpose. The site is not to be used for any other
purpose. The site is not to be used for any other purpose.

1:100

