


General Notes

THIS DRAWING HAS BEEN PREPARED FROM HAND MEASURED SURVEY INFORMATION AND IS FOR INFORMATION PURPOSES ONLY. DO NOT SCALE FROM DRAWING. USE FIGURED DIMENSIONS ONLY. ALL DIMENSIONS MUST BE CHECKED AND VERIFIED ON SITE PRIOR TO COMMENCEMENT OF WORK AND DESIGNER TO BE NOTIFIED OF ANY DISCREPANCIES.




North East Elevation 1:100

- Materials
- ① Stone to match existing.
 - ② Concrete roof tiles to match existing.
 - ③ uPVC windows & doors.
 - ④ uPVC gutters, fascias & soffits.
 - ⑤ Grey framed roof lights.

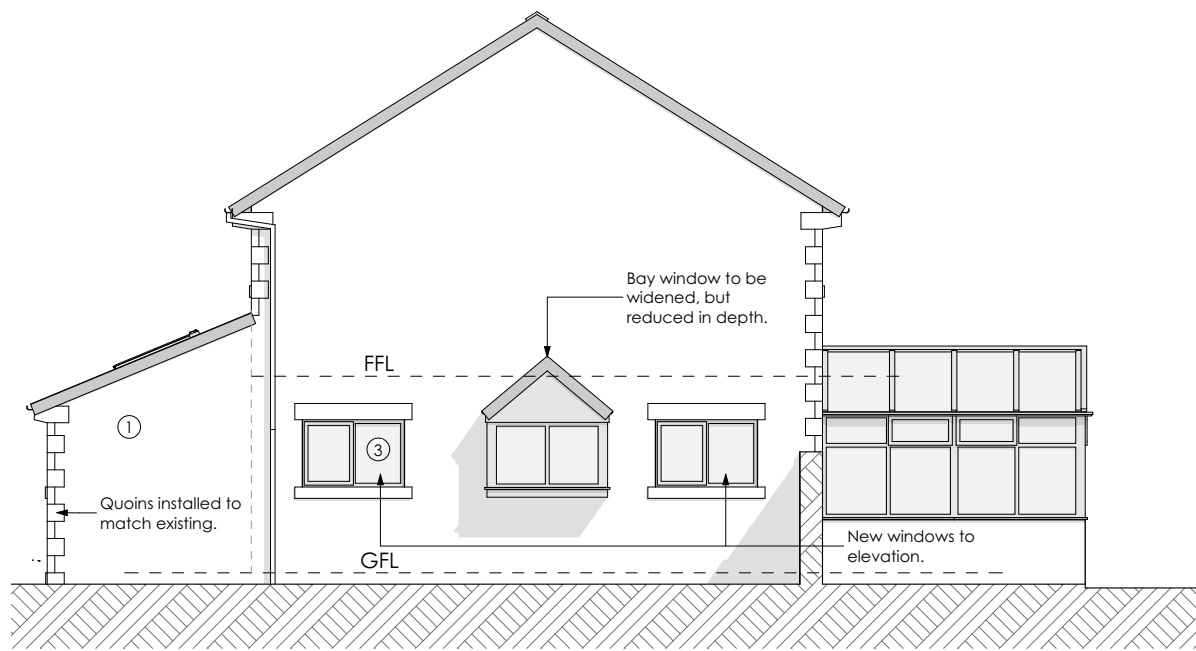


North West Elevation 1:100

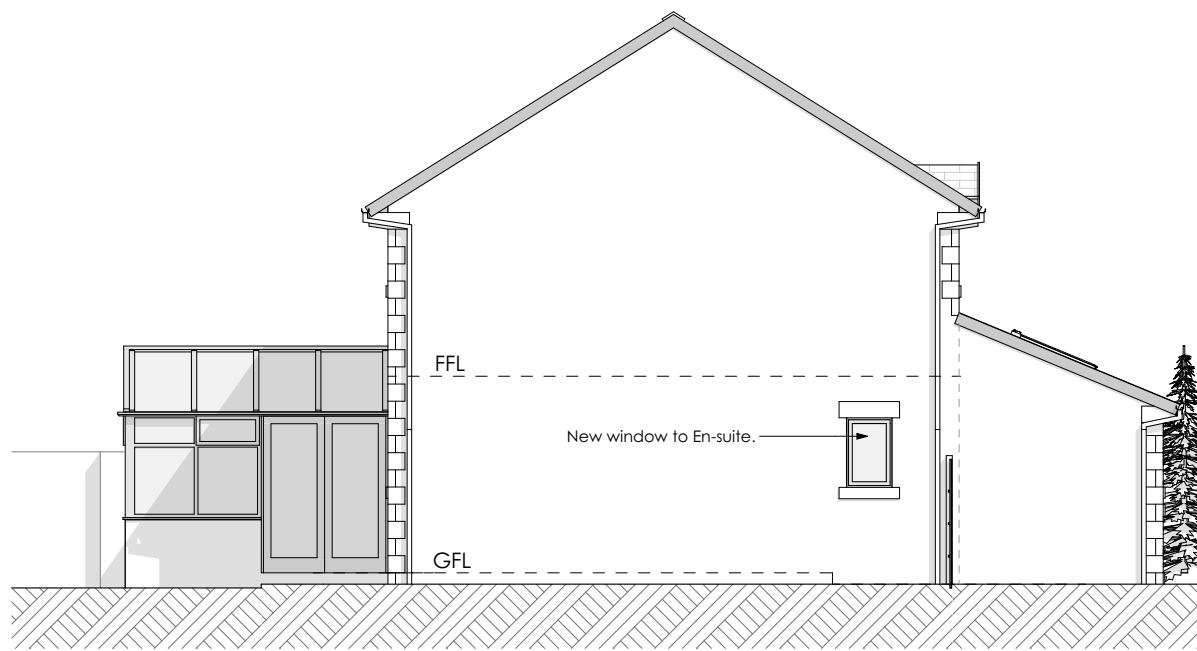


South East Elevation 1:100




South West Elevation 1:100

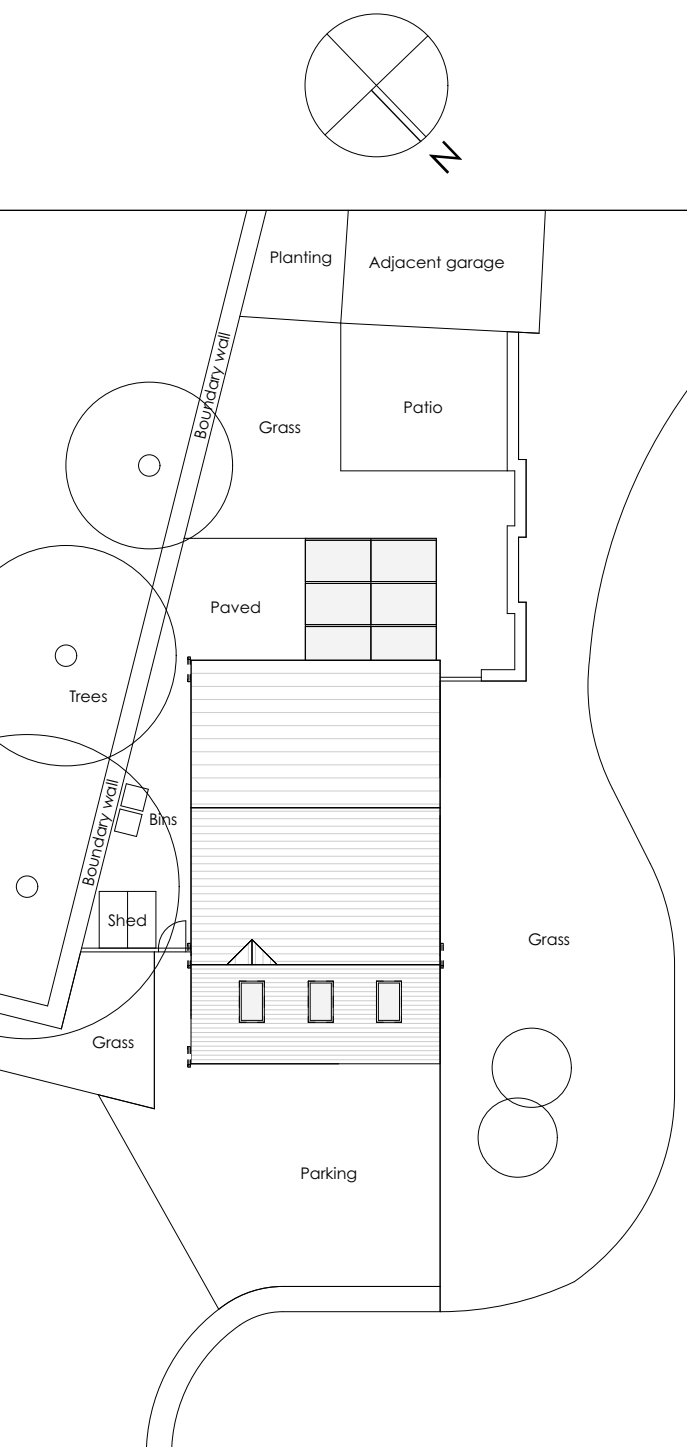

Block Plan 1:200

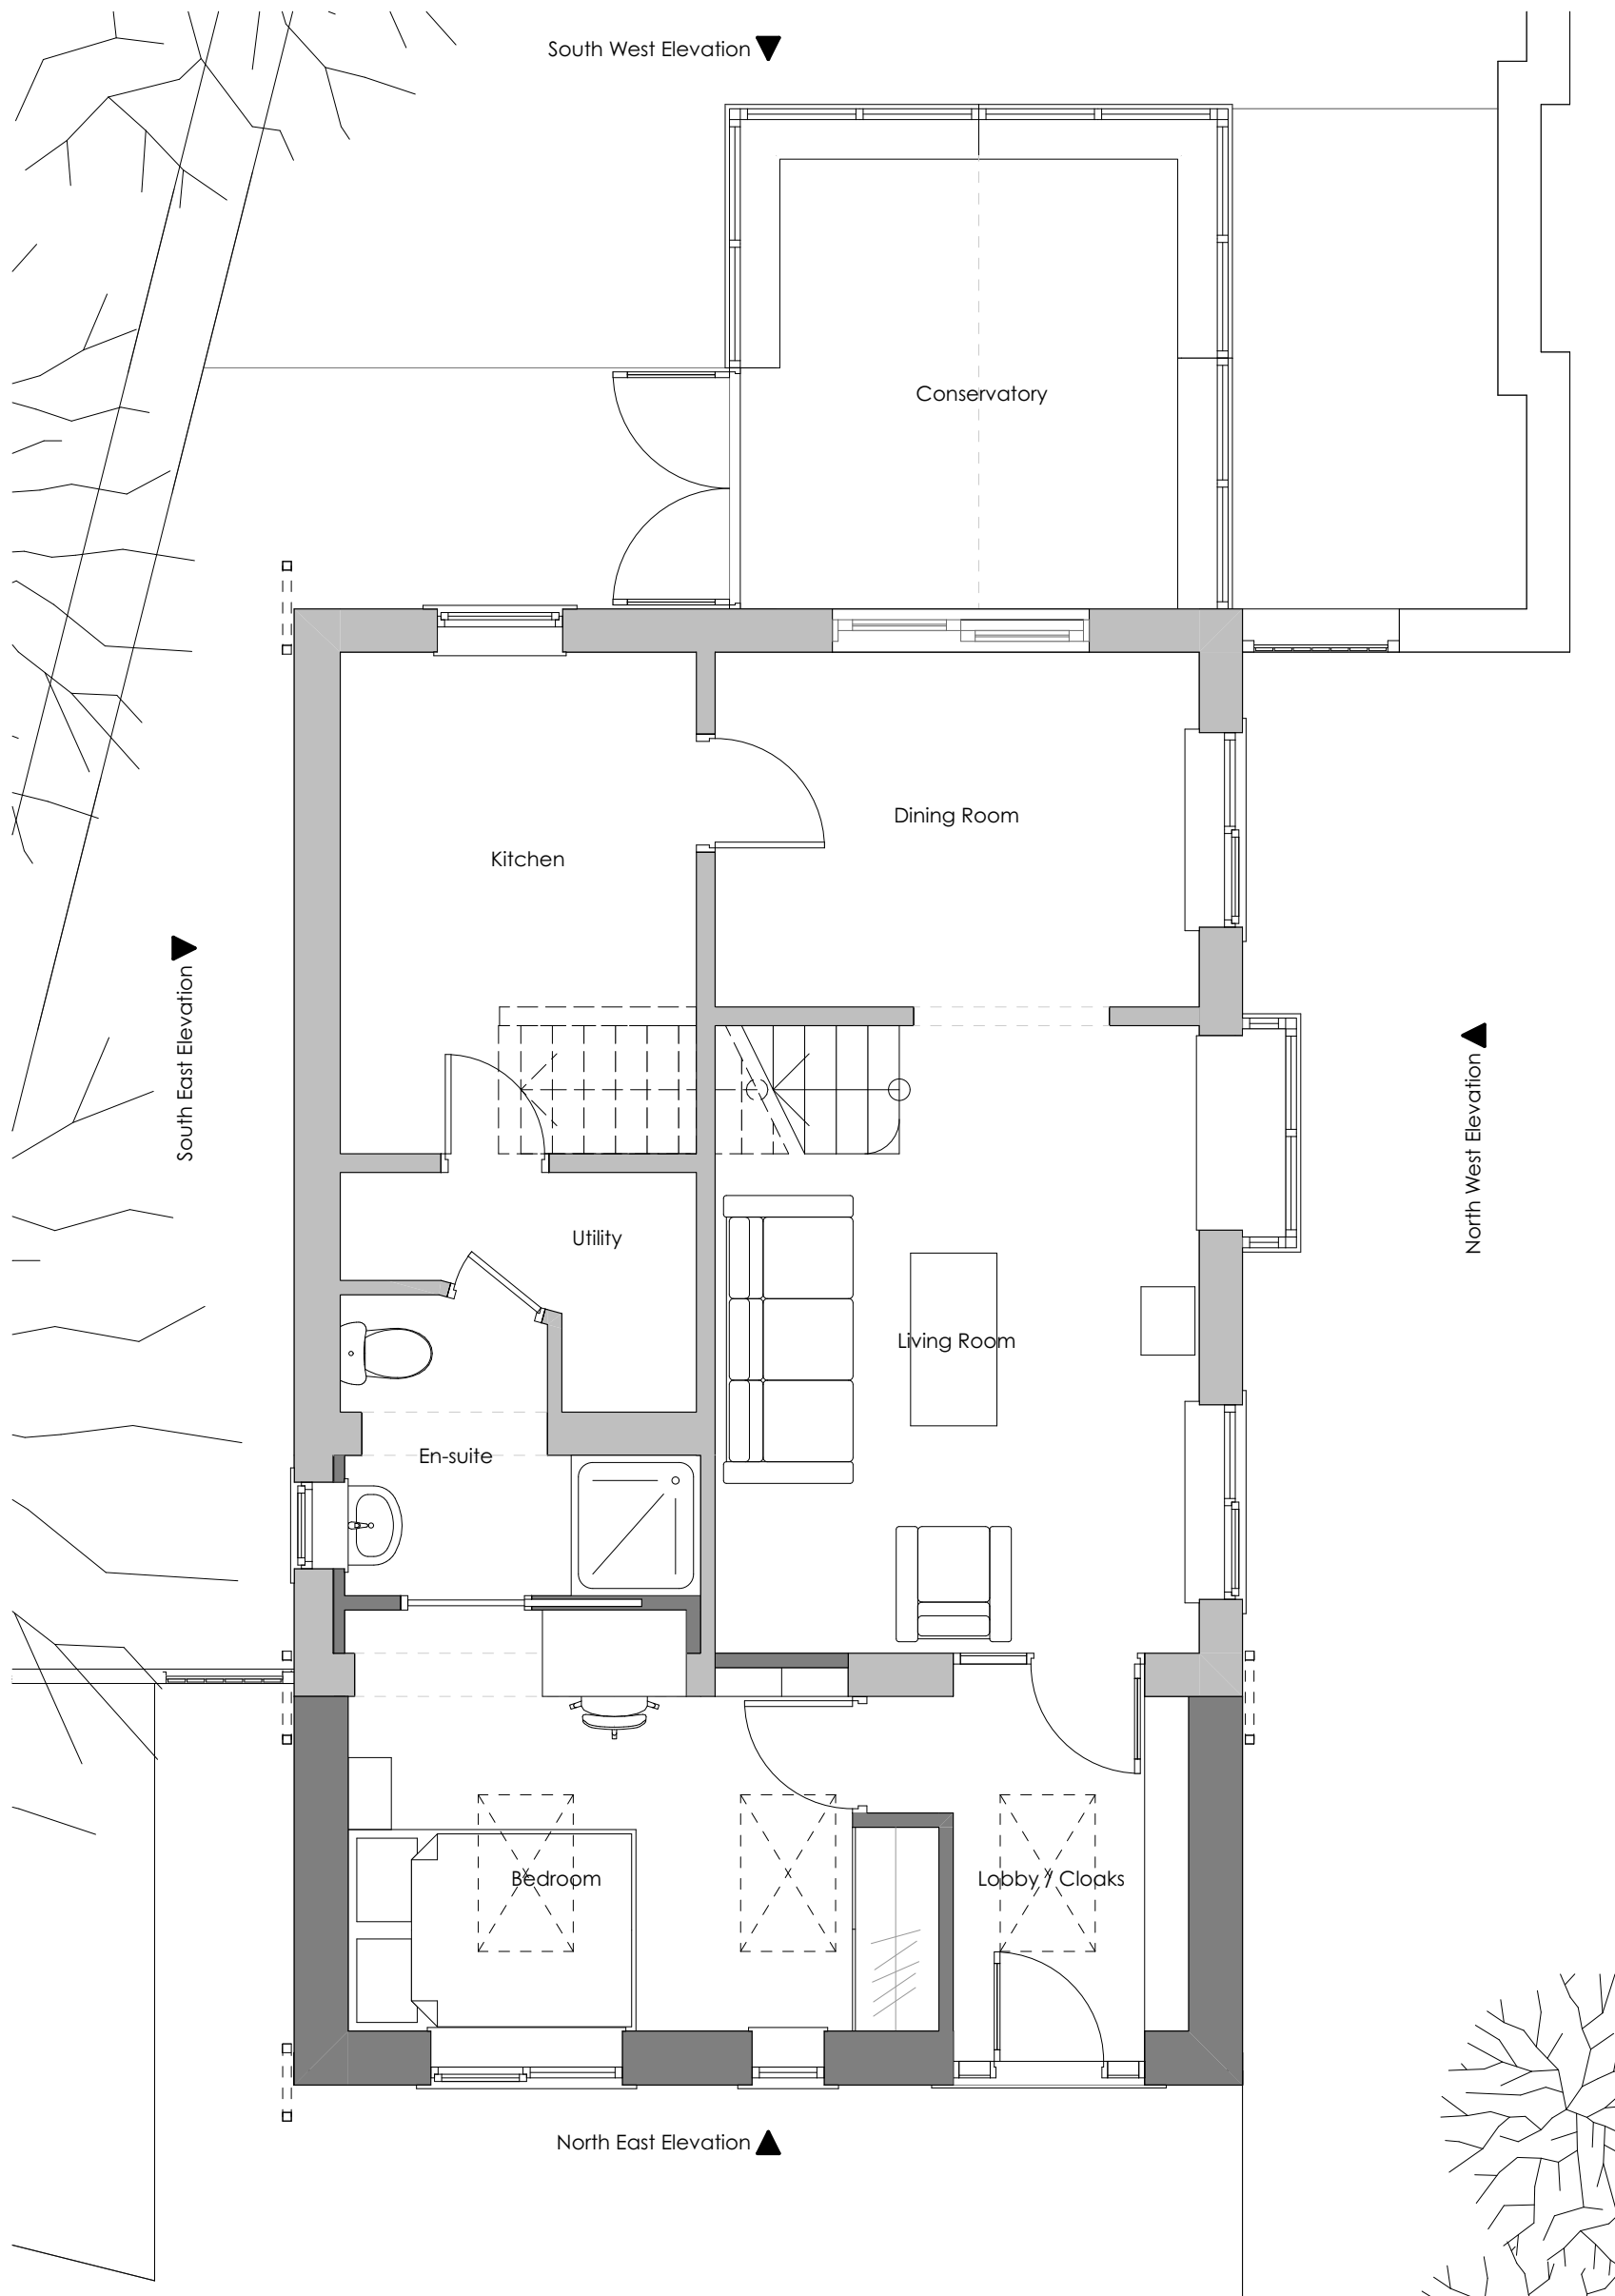

Ground Floor 1:50

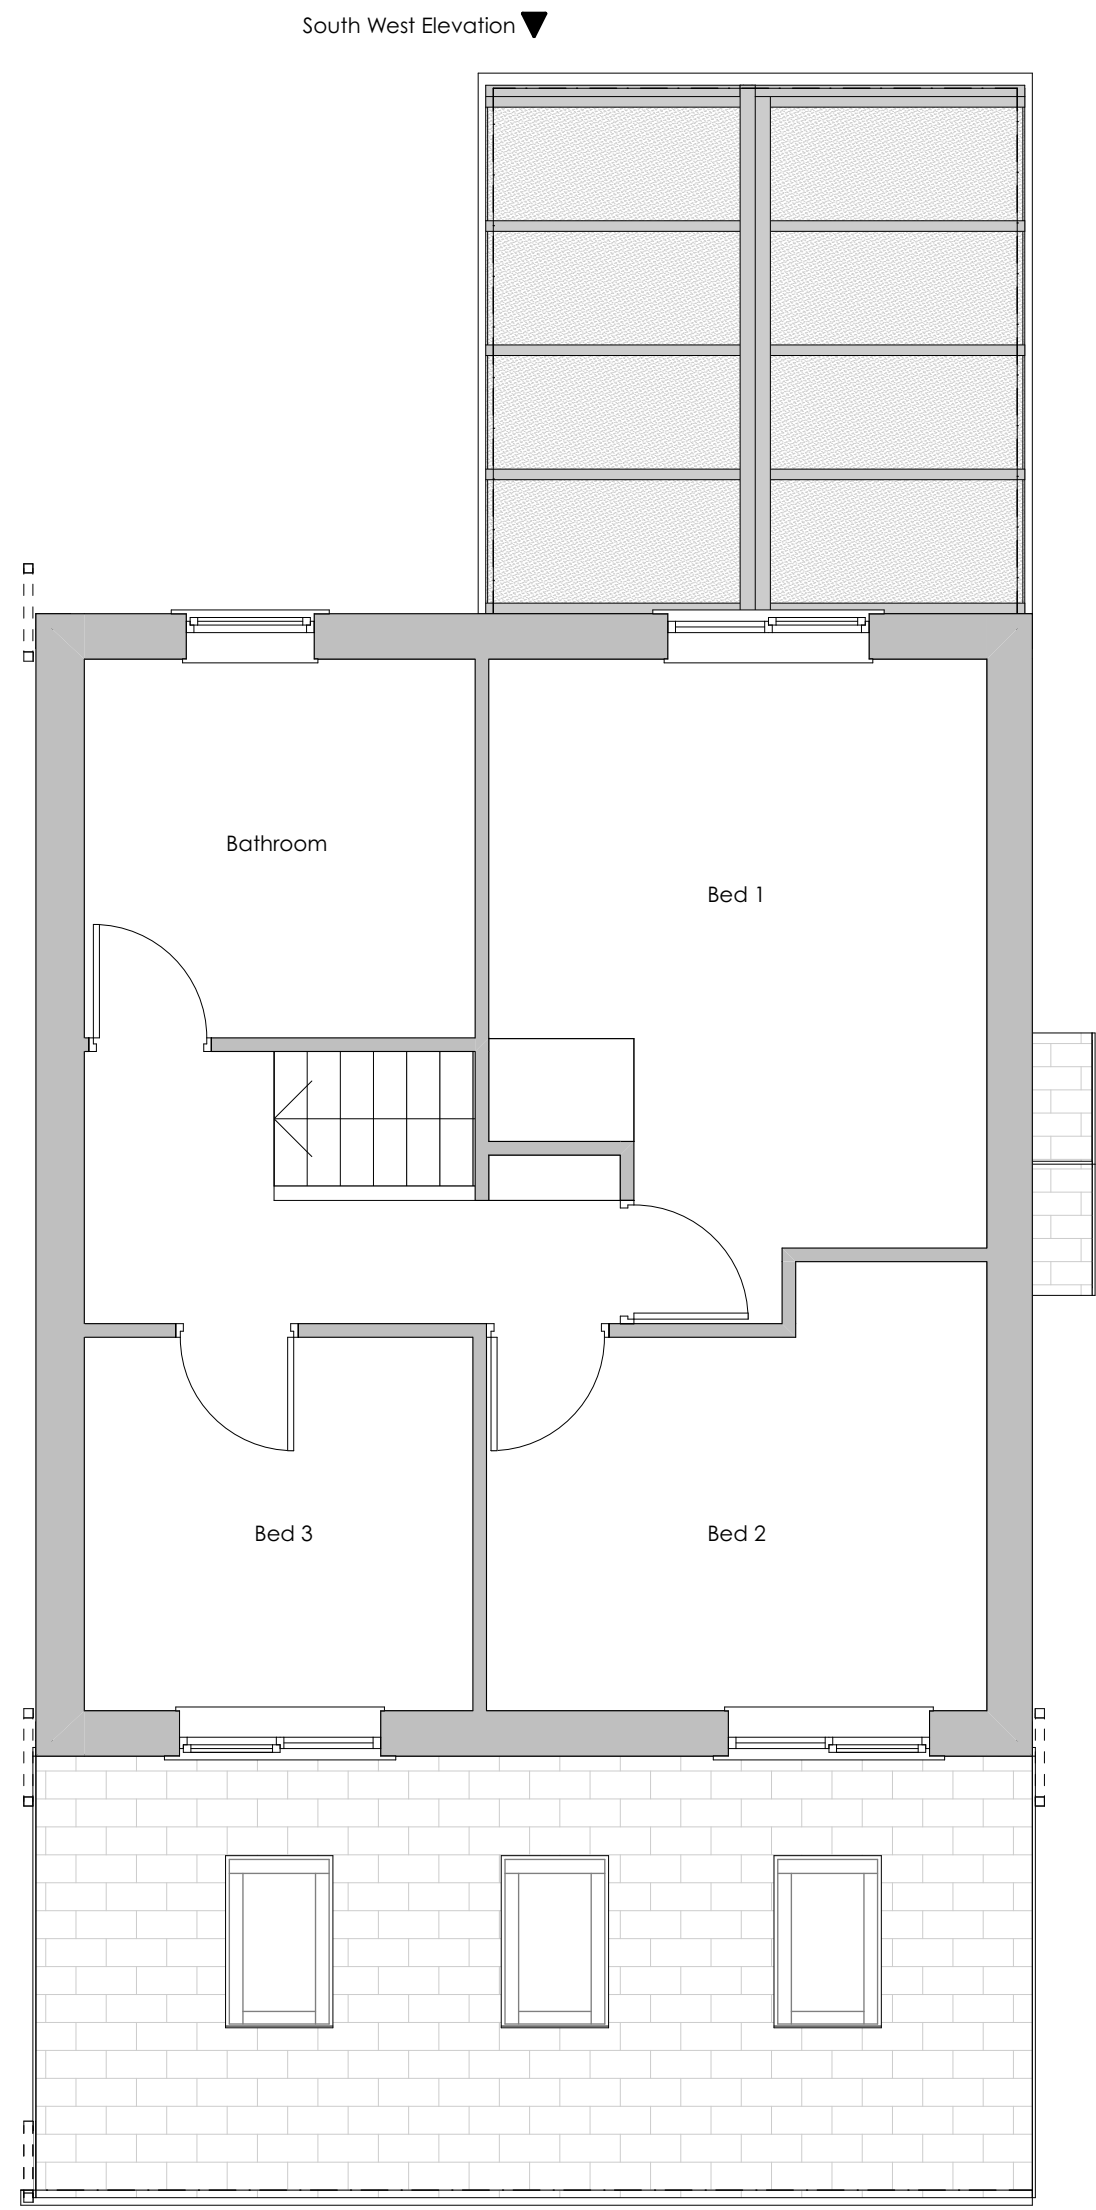

First Floor 1:50

D	Planning Issue.	AB		10/08/2023
C	Window to side elevation amended.	AB		09/08/2023
B	Window to side elevation amended. Window to En-suite added.	AB		01/08/2023
A	Window to side elevation amended. Stove relocated.	AB		21/04/2023
Revision	Description	Issued	Checked	Date

Client:
Mrs Huntley

Project:
27 Howard Way, Meltham, Holmfirth

Drawing:
Scheme As Proposed

Drawing Status:

PLANNING

Date:	Scale @ A1:	Drawn by:
JUN 23	1:50 / 100/ 200	AB
Project No:	Drawing No:	Revision:
234	(0-) 02	D