


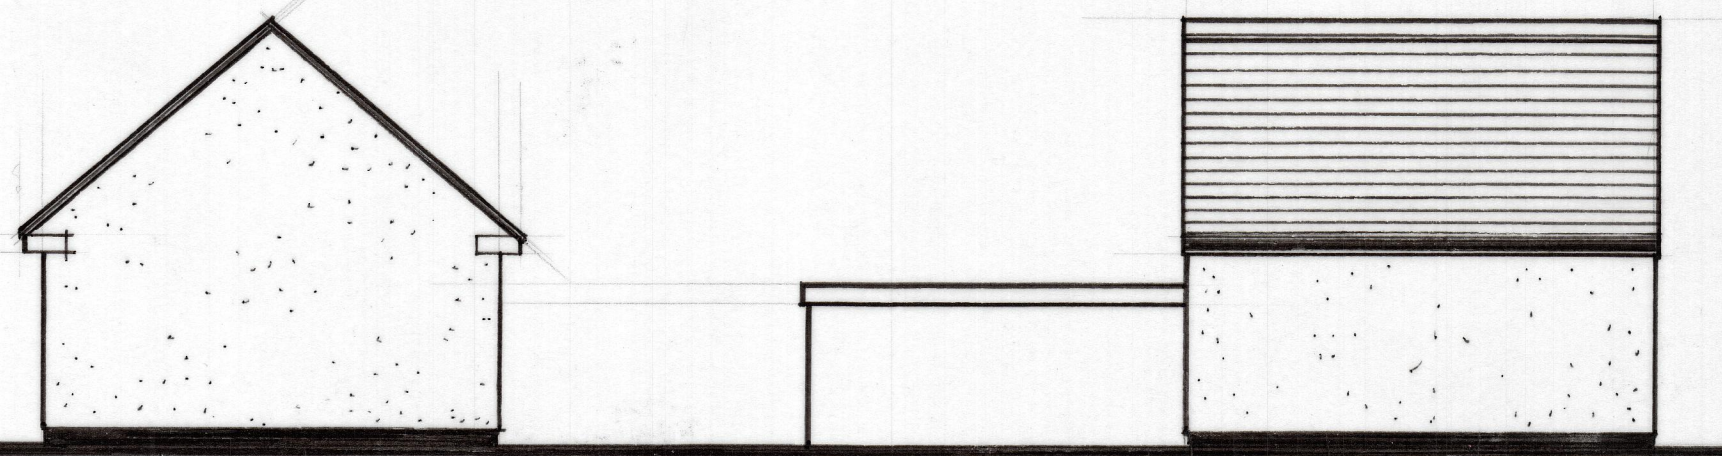


SIDE ELEVATION

REAR ELEVATION




FRONT ELEVATION


SIDE ELEVATION

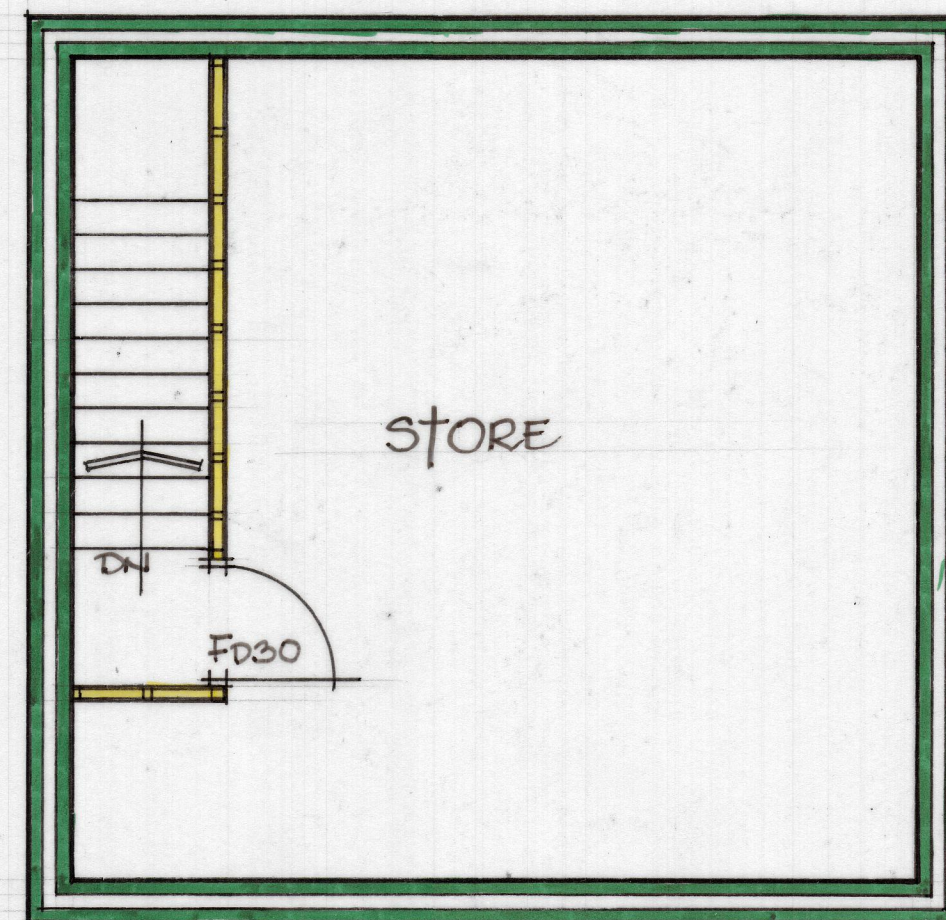


FIRST FLOOR PLAN

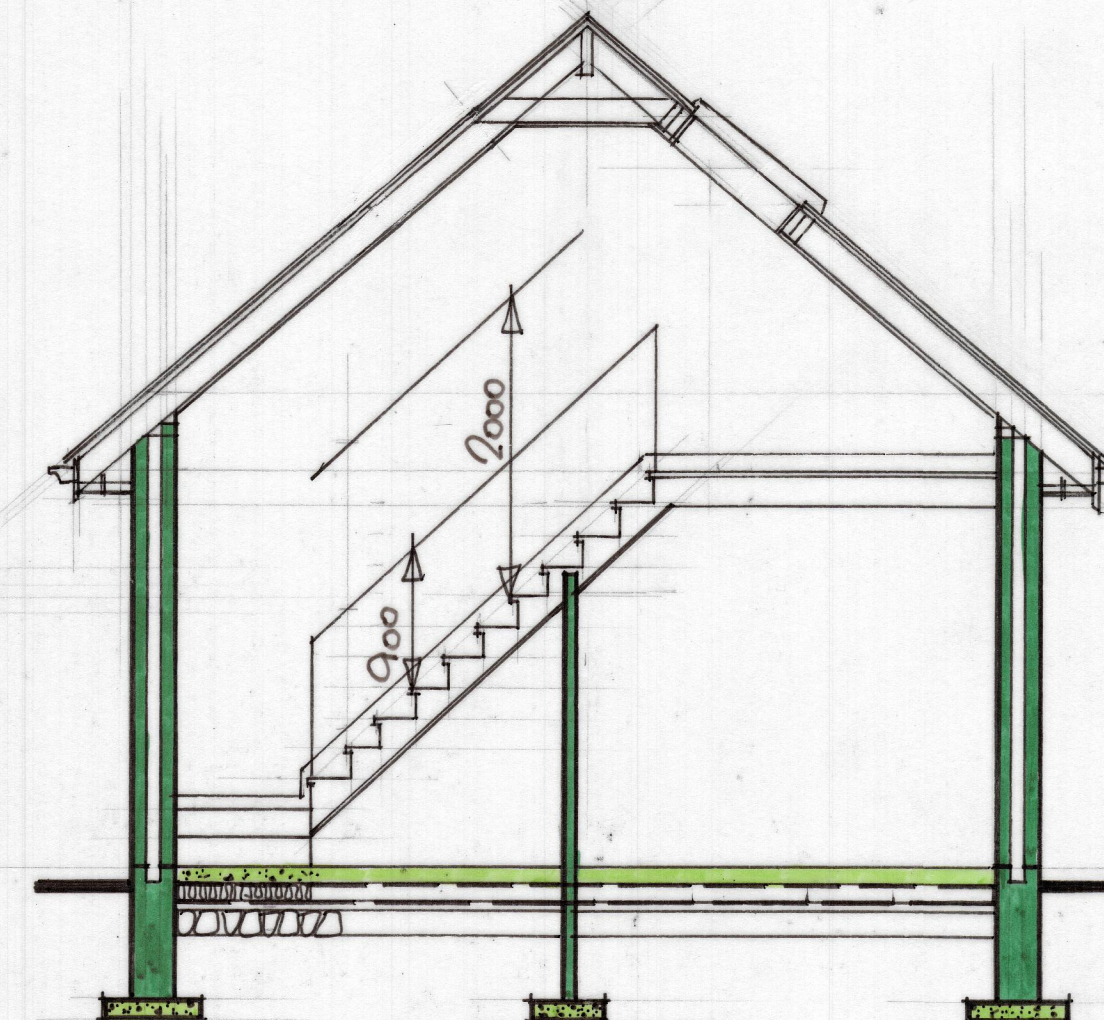

SECTION

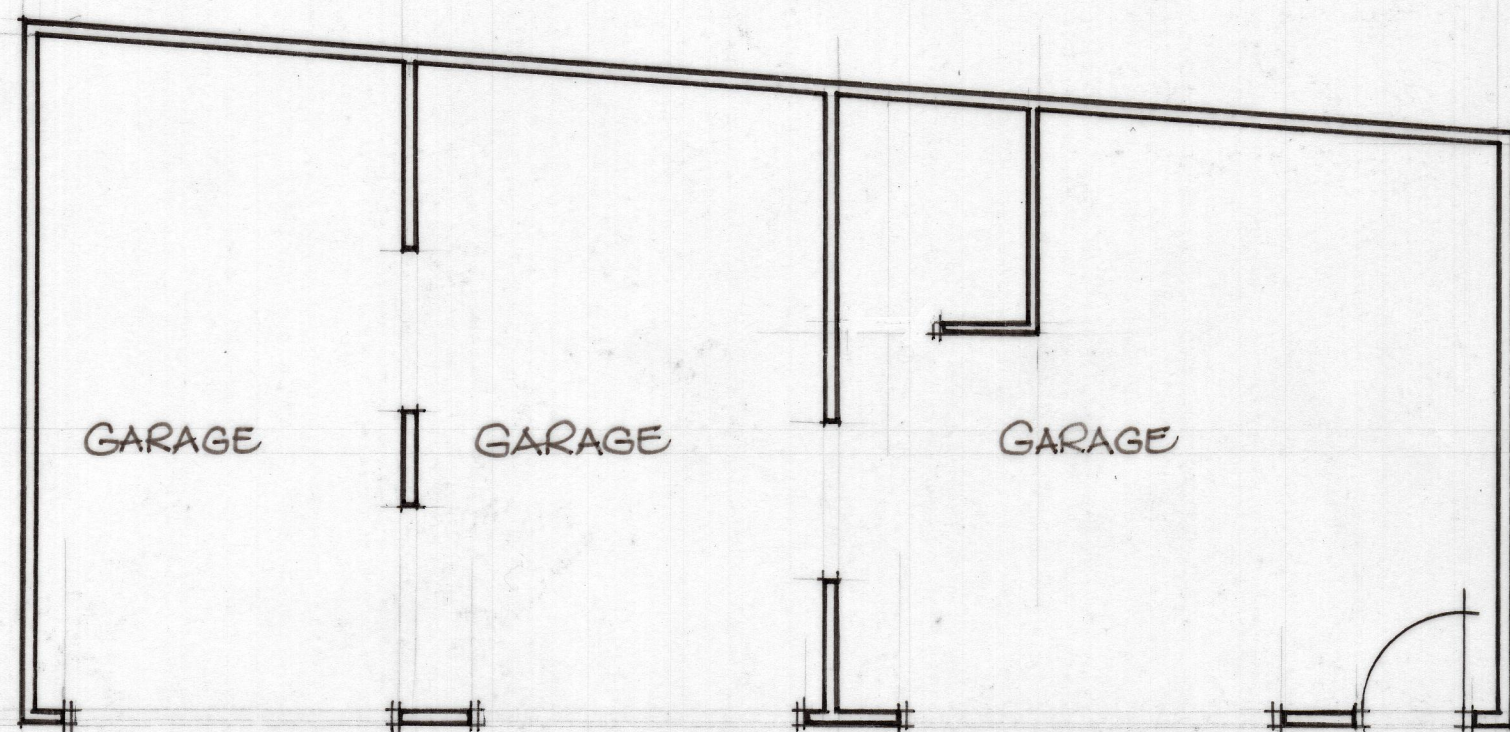

PLAN AS EXISTING

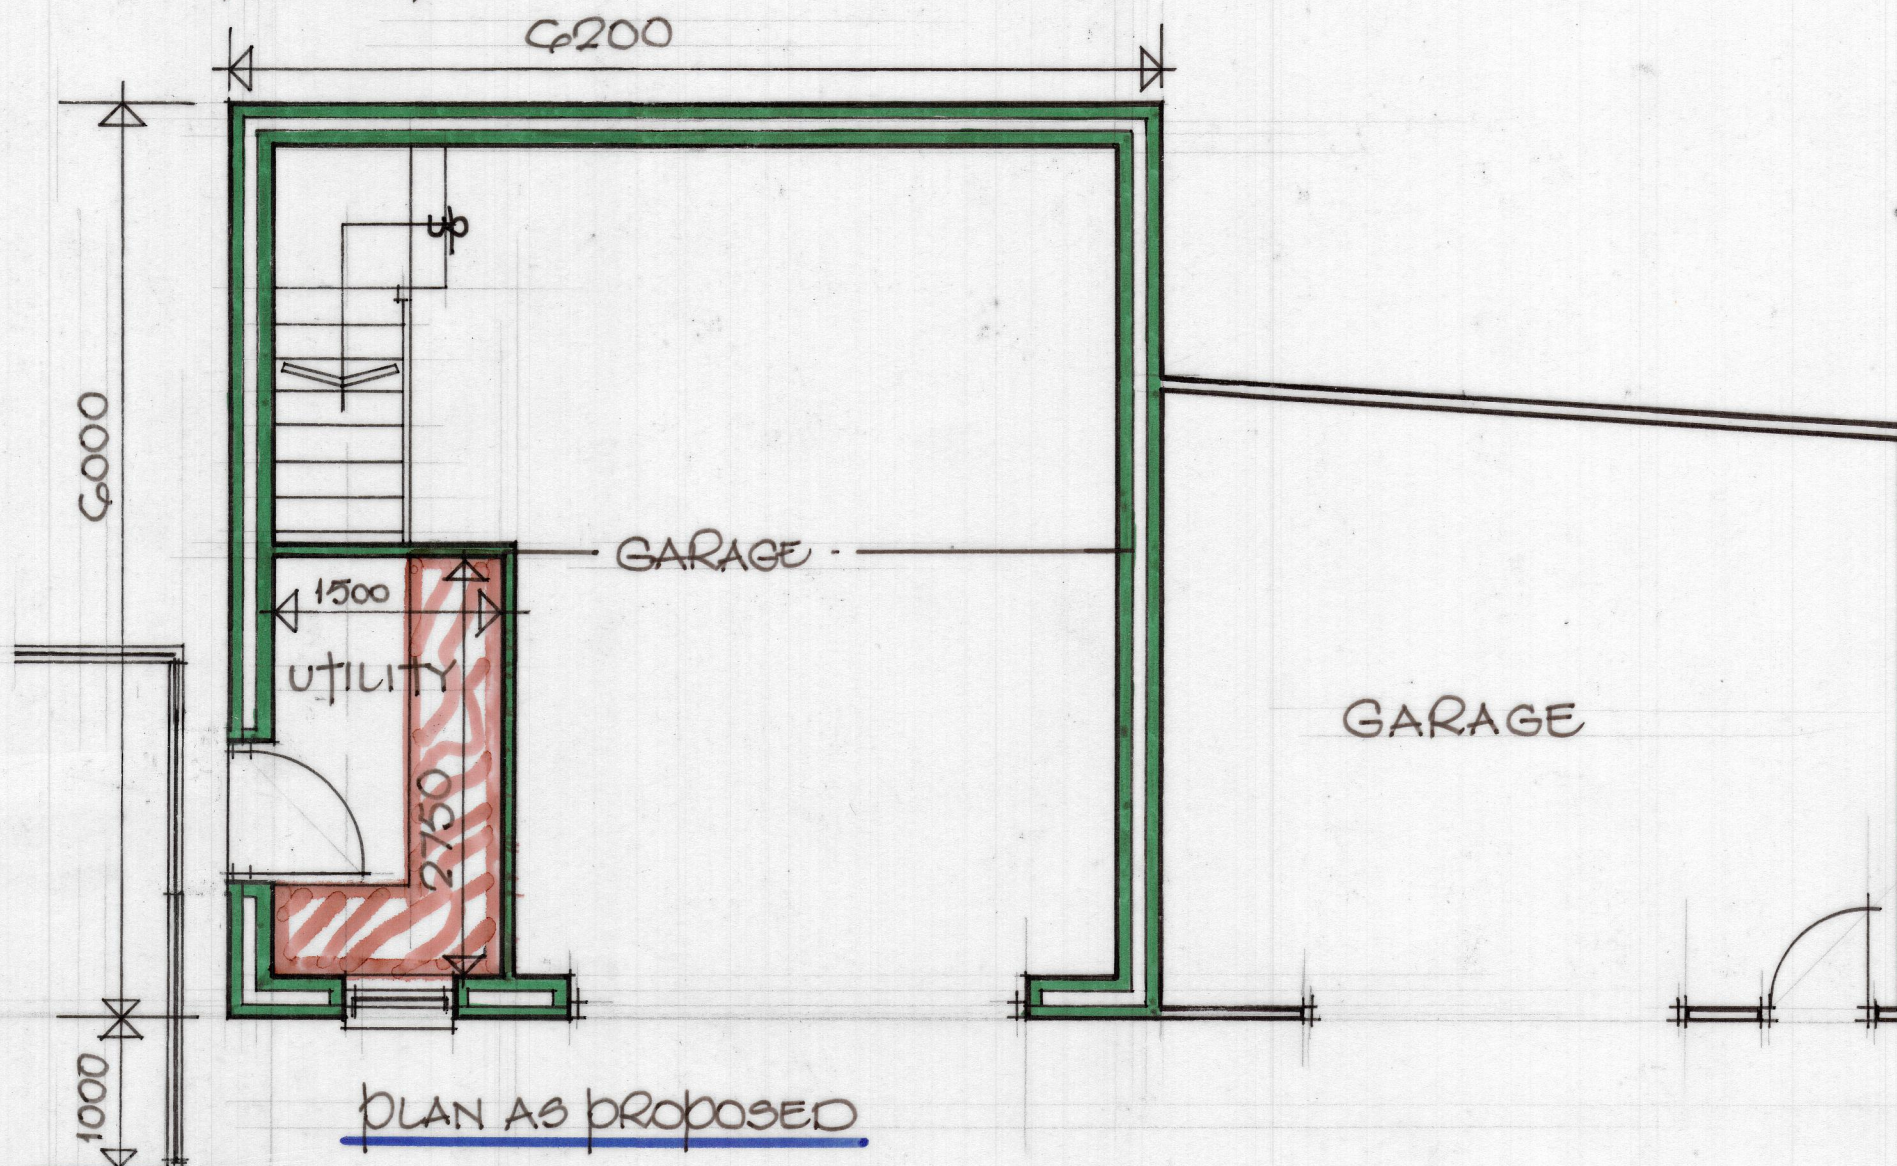

PLAN AS PROPOSED

Mr. & Mrs. Simon Sharu

12, ROBIN ROYD DRIVE,
MIRFIELD,
W14 0LA.

SCALE 1:50, 1:100
AUGUST, 2023