




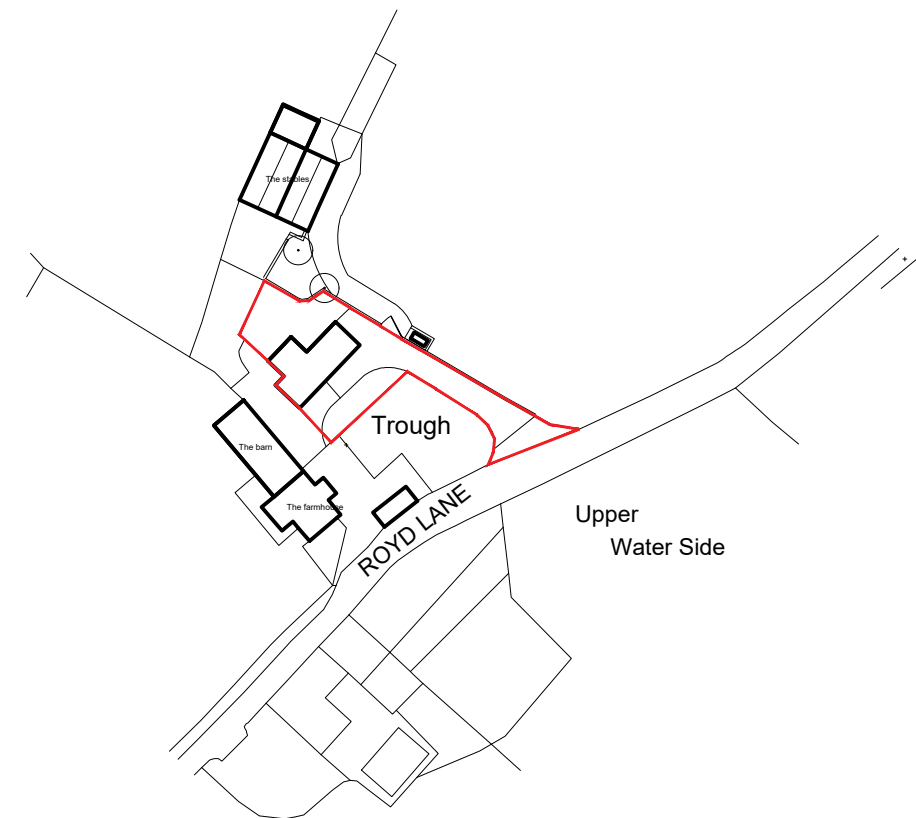



Location Plan 1:1250 scale

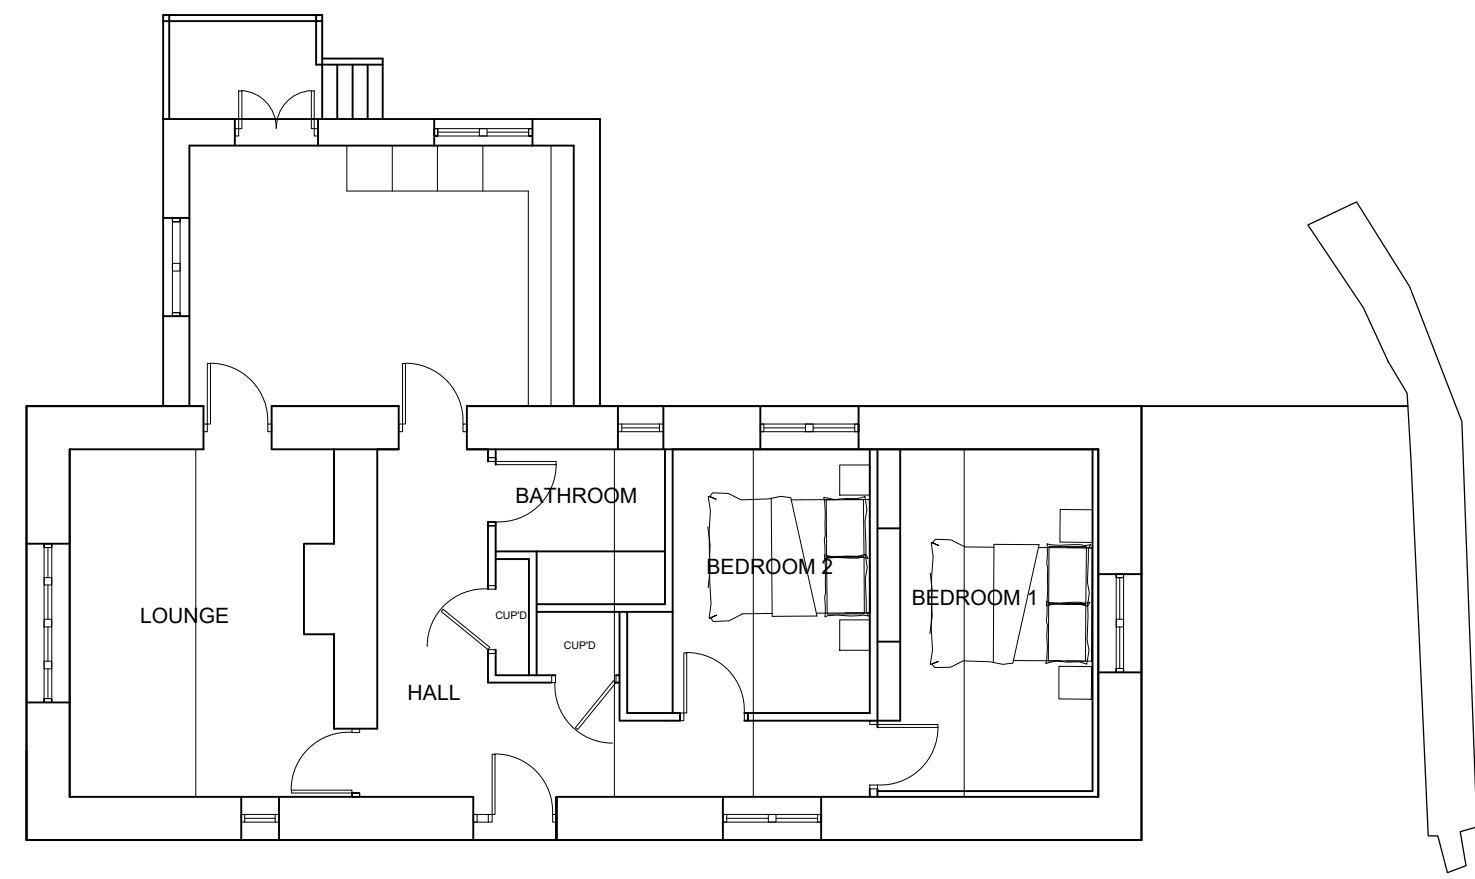

EXISTING FLOOR PLAN

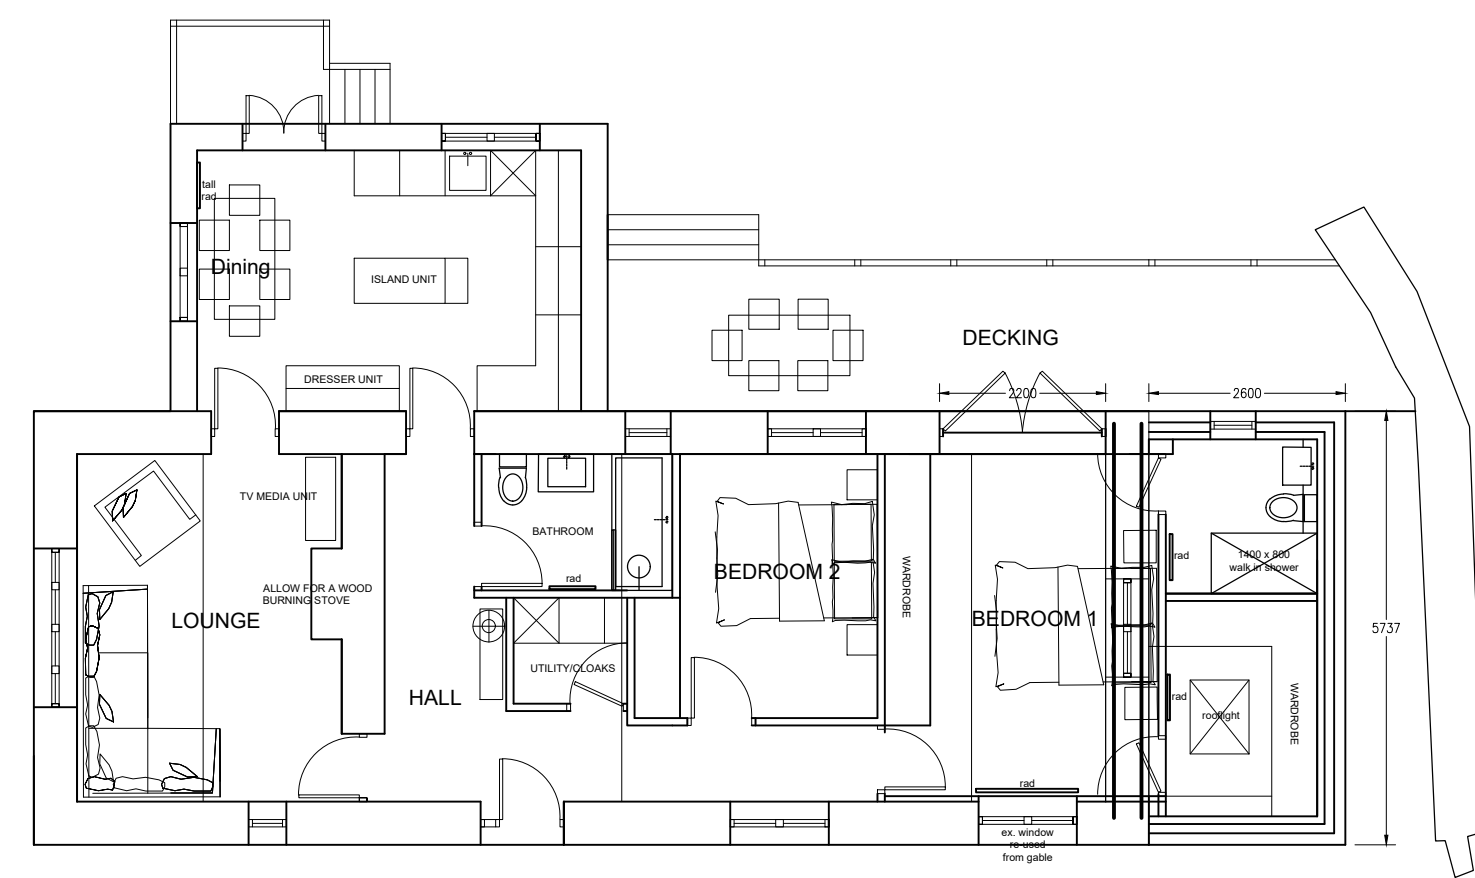


PROPOSED FLOOR PLAN OPTION 1

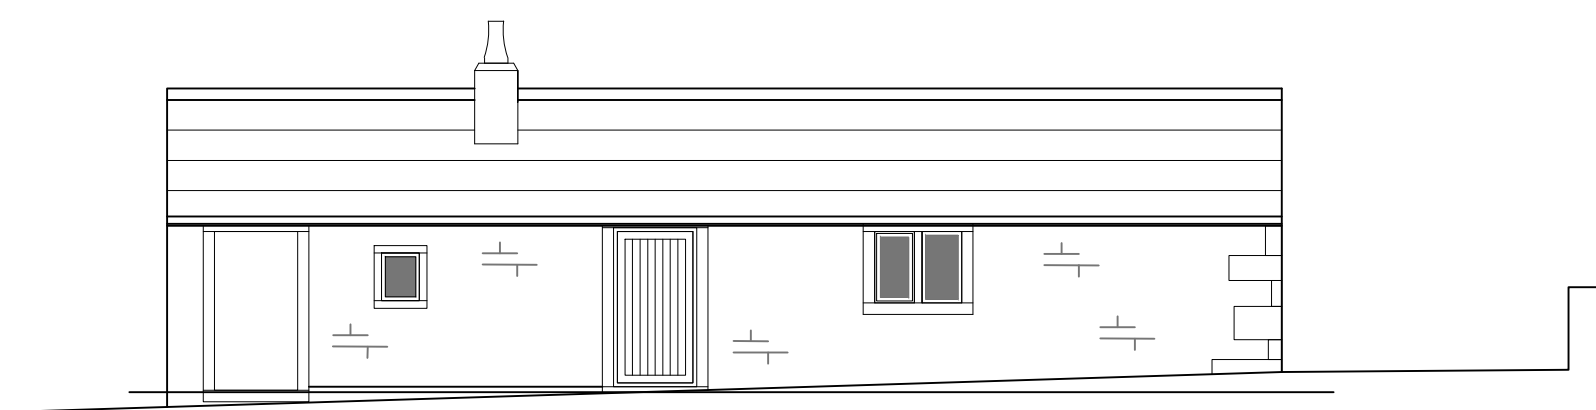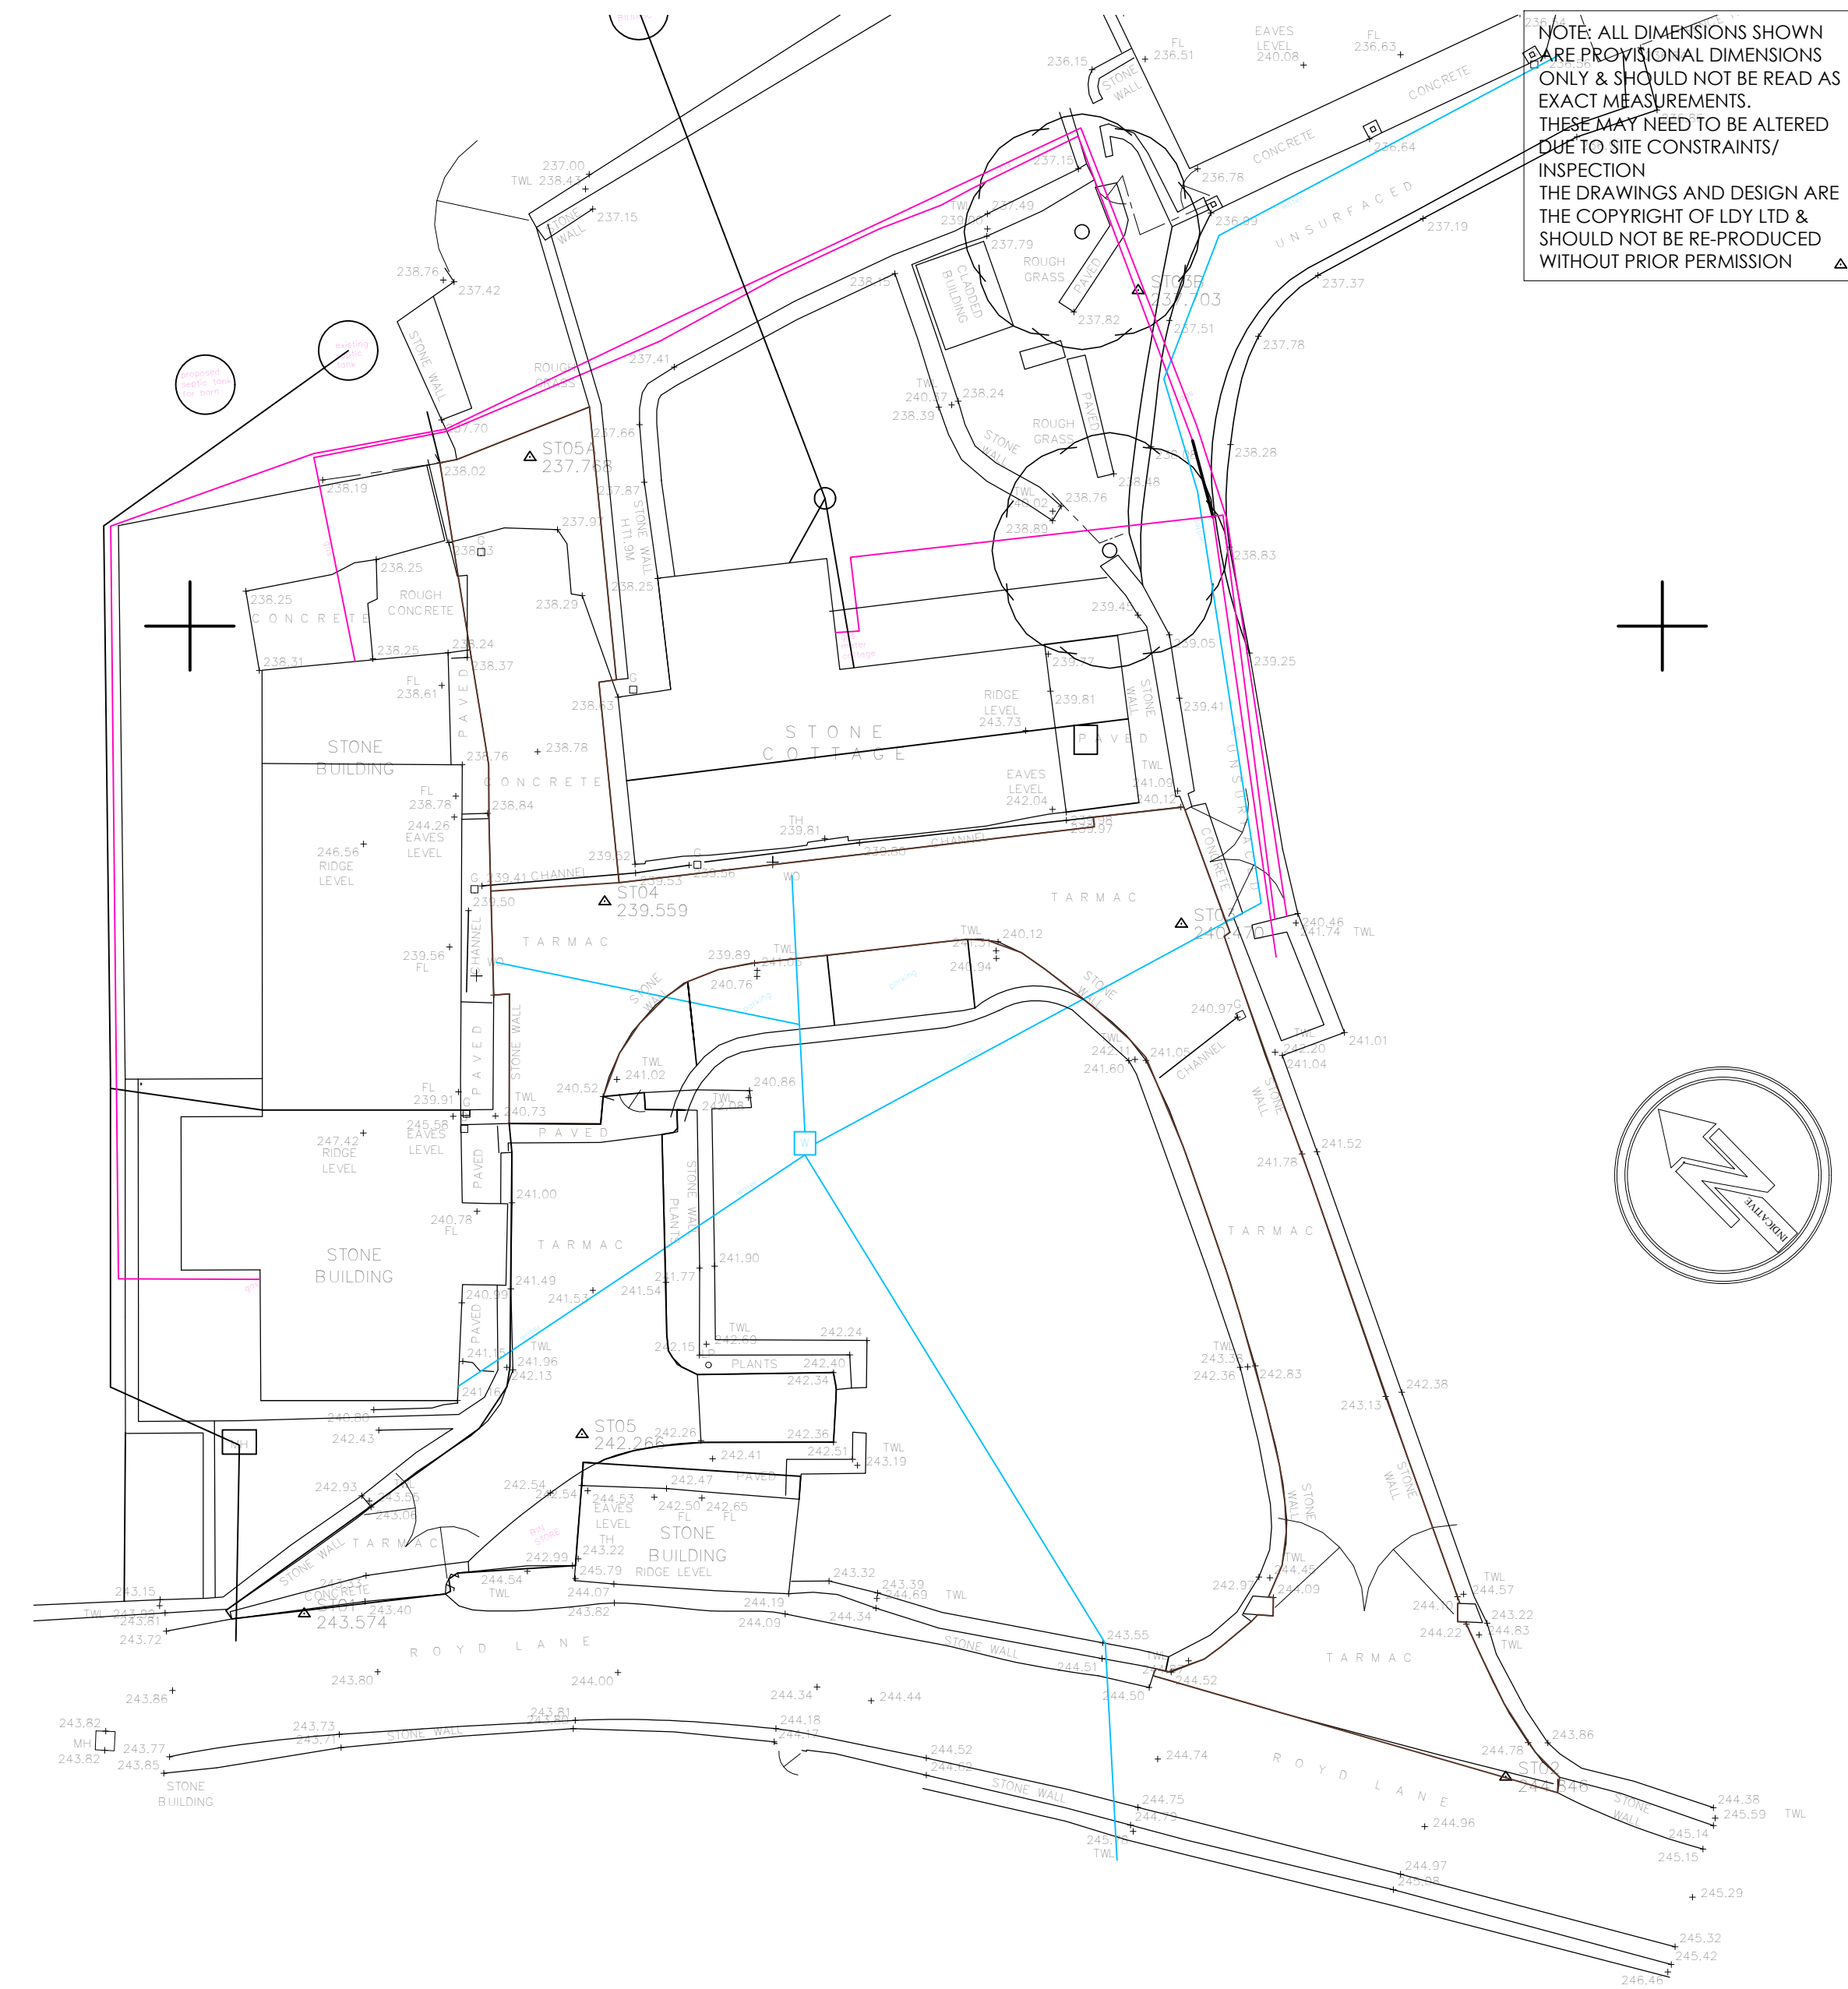


EXISTING FRONT ELEVATION




PROPOSED FRONT ELEVATION

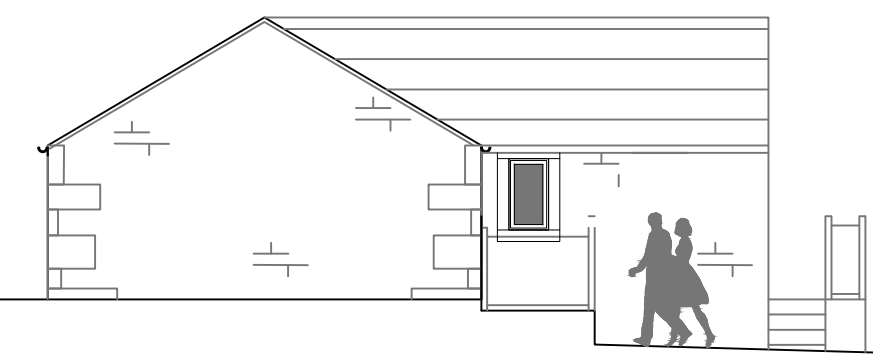

PROPOSED SIDE ELEVATION

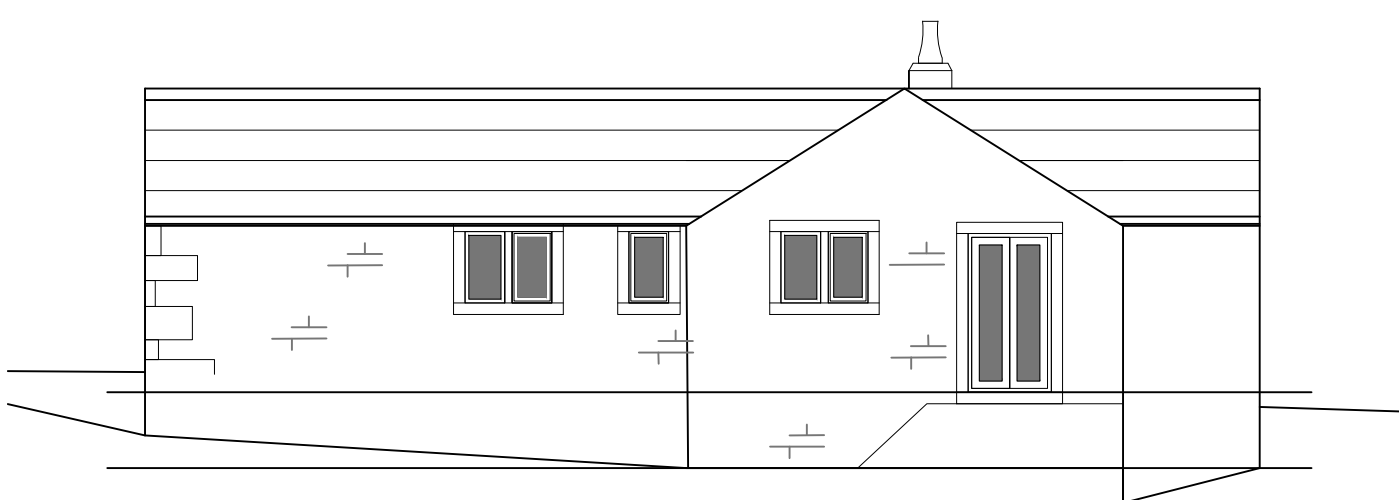

EXISTING REAR ELEVATION

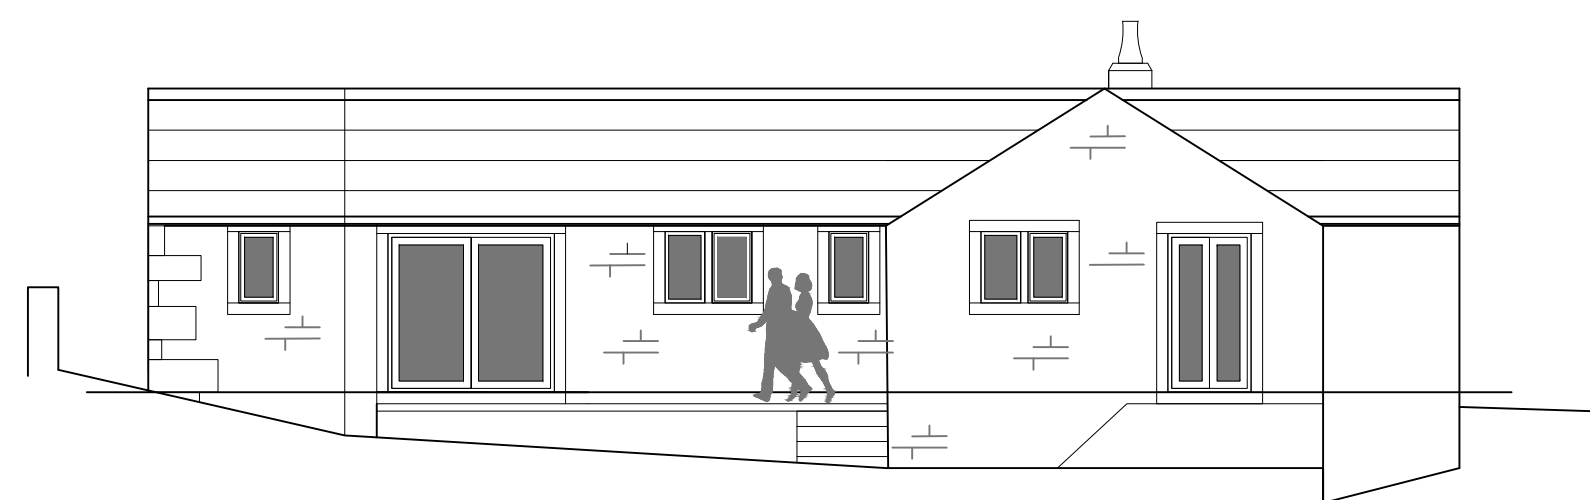

PROPOSED REAR ELEVATION

revision		
DRAWING DESCRIPTION		
Existing & Proposed Plans & Elevations Layout Options		
JOB TITLE		
Waterside Cottage Upper Waterside Farm		
CLIENT		
Mr & Mrs Rhodes		
DRAWN BY		
SCALE 1 100 @ A1		
DATE		
Aug 2023		
CHECKED		
DRAWING NO. 2053/00-01		
REVISION B		



L'Arche Developments (Worshire) Ltd
3 The Studio
Top OTM Bank Thorntonland
HOLKHAM
mail@larchedevelopments.co.uk
Company Reg: 04555618 VAT Reg: 341636355
Claire Parker-Hughill 07797226469 & Emma Harris 07797224443