


Only figured dimensions should be used.

Scaled dimensions should be checked with the Architect.

This drawing together with the design, is the property and copyright of the Architect and must not be reproduced without written permission

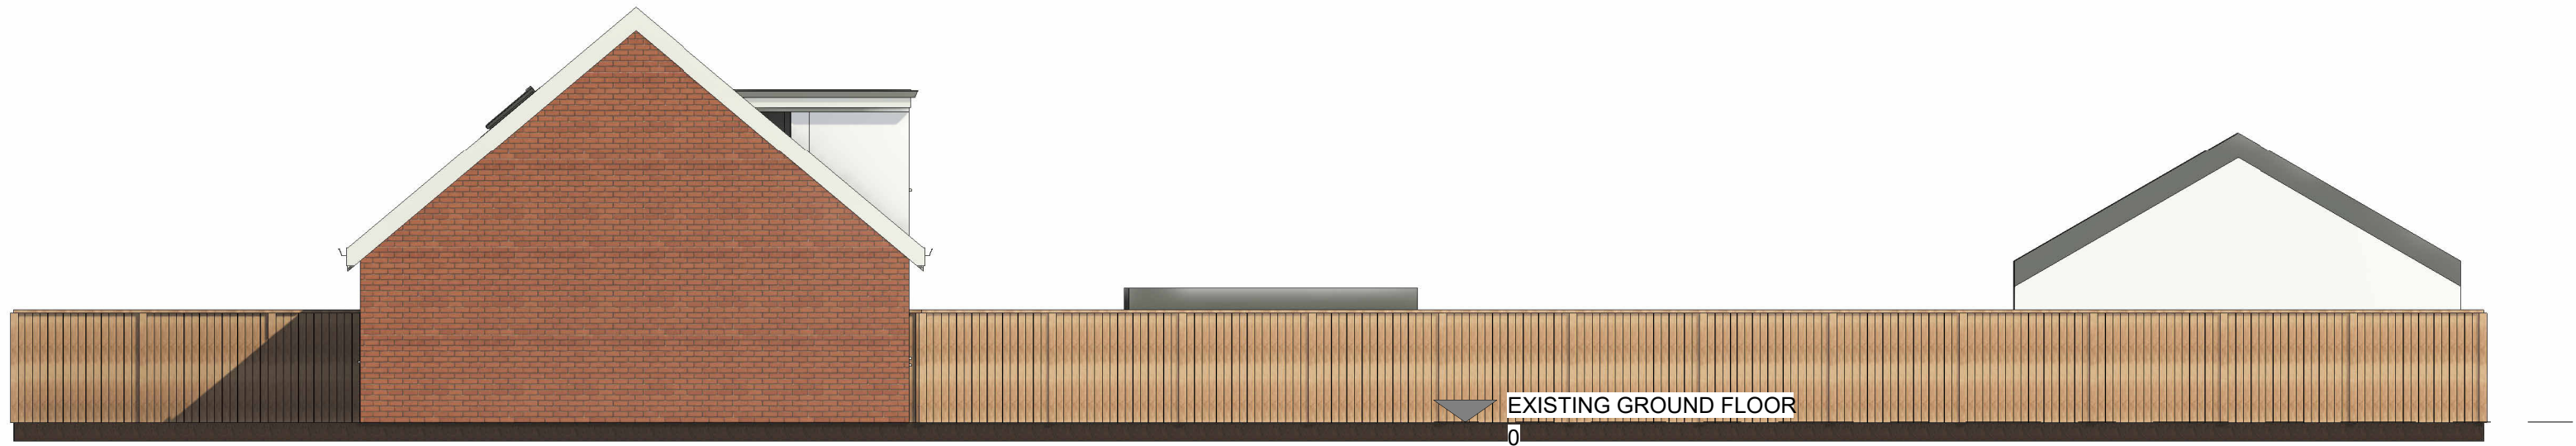

EXISTING NORTH WEST ELEVATION

1 : 100



EXISTING SOUTH WEST ELEVATION

1 : 100




EXISTING SOUTH EAST ELEVATION

1 : 100




EXISTING NORTH EAST ELEVATION

1 : 100

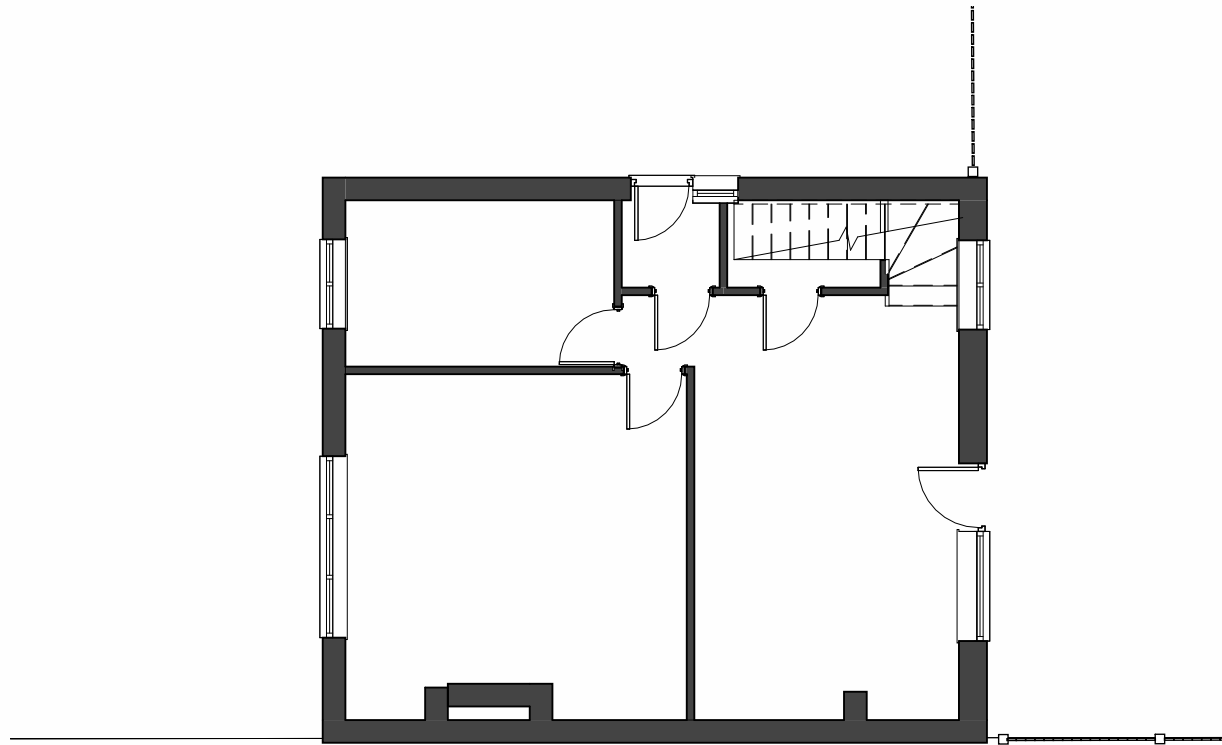


EXISTING GROUND FLOOR

1 : 100

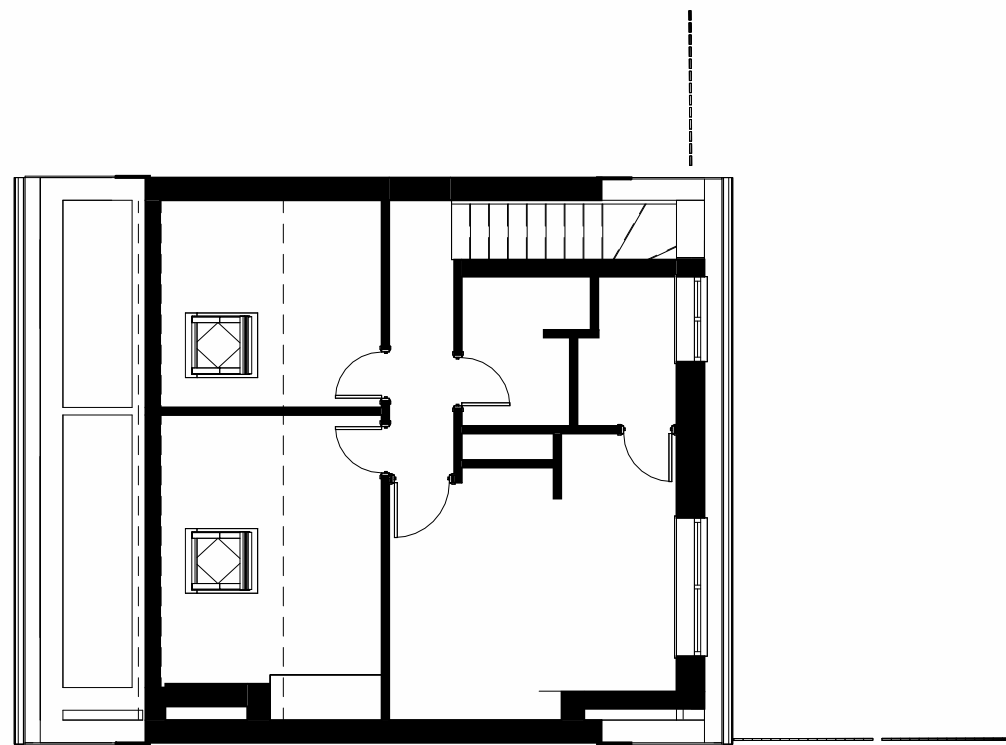


EXISTING FIRST FLOOR

1 : 100

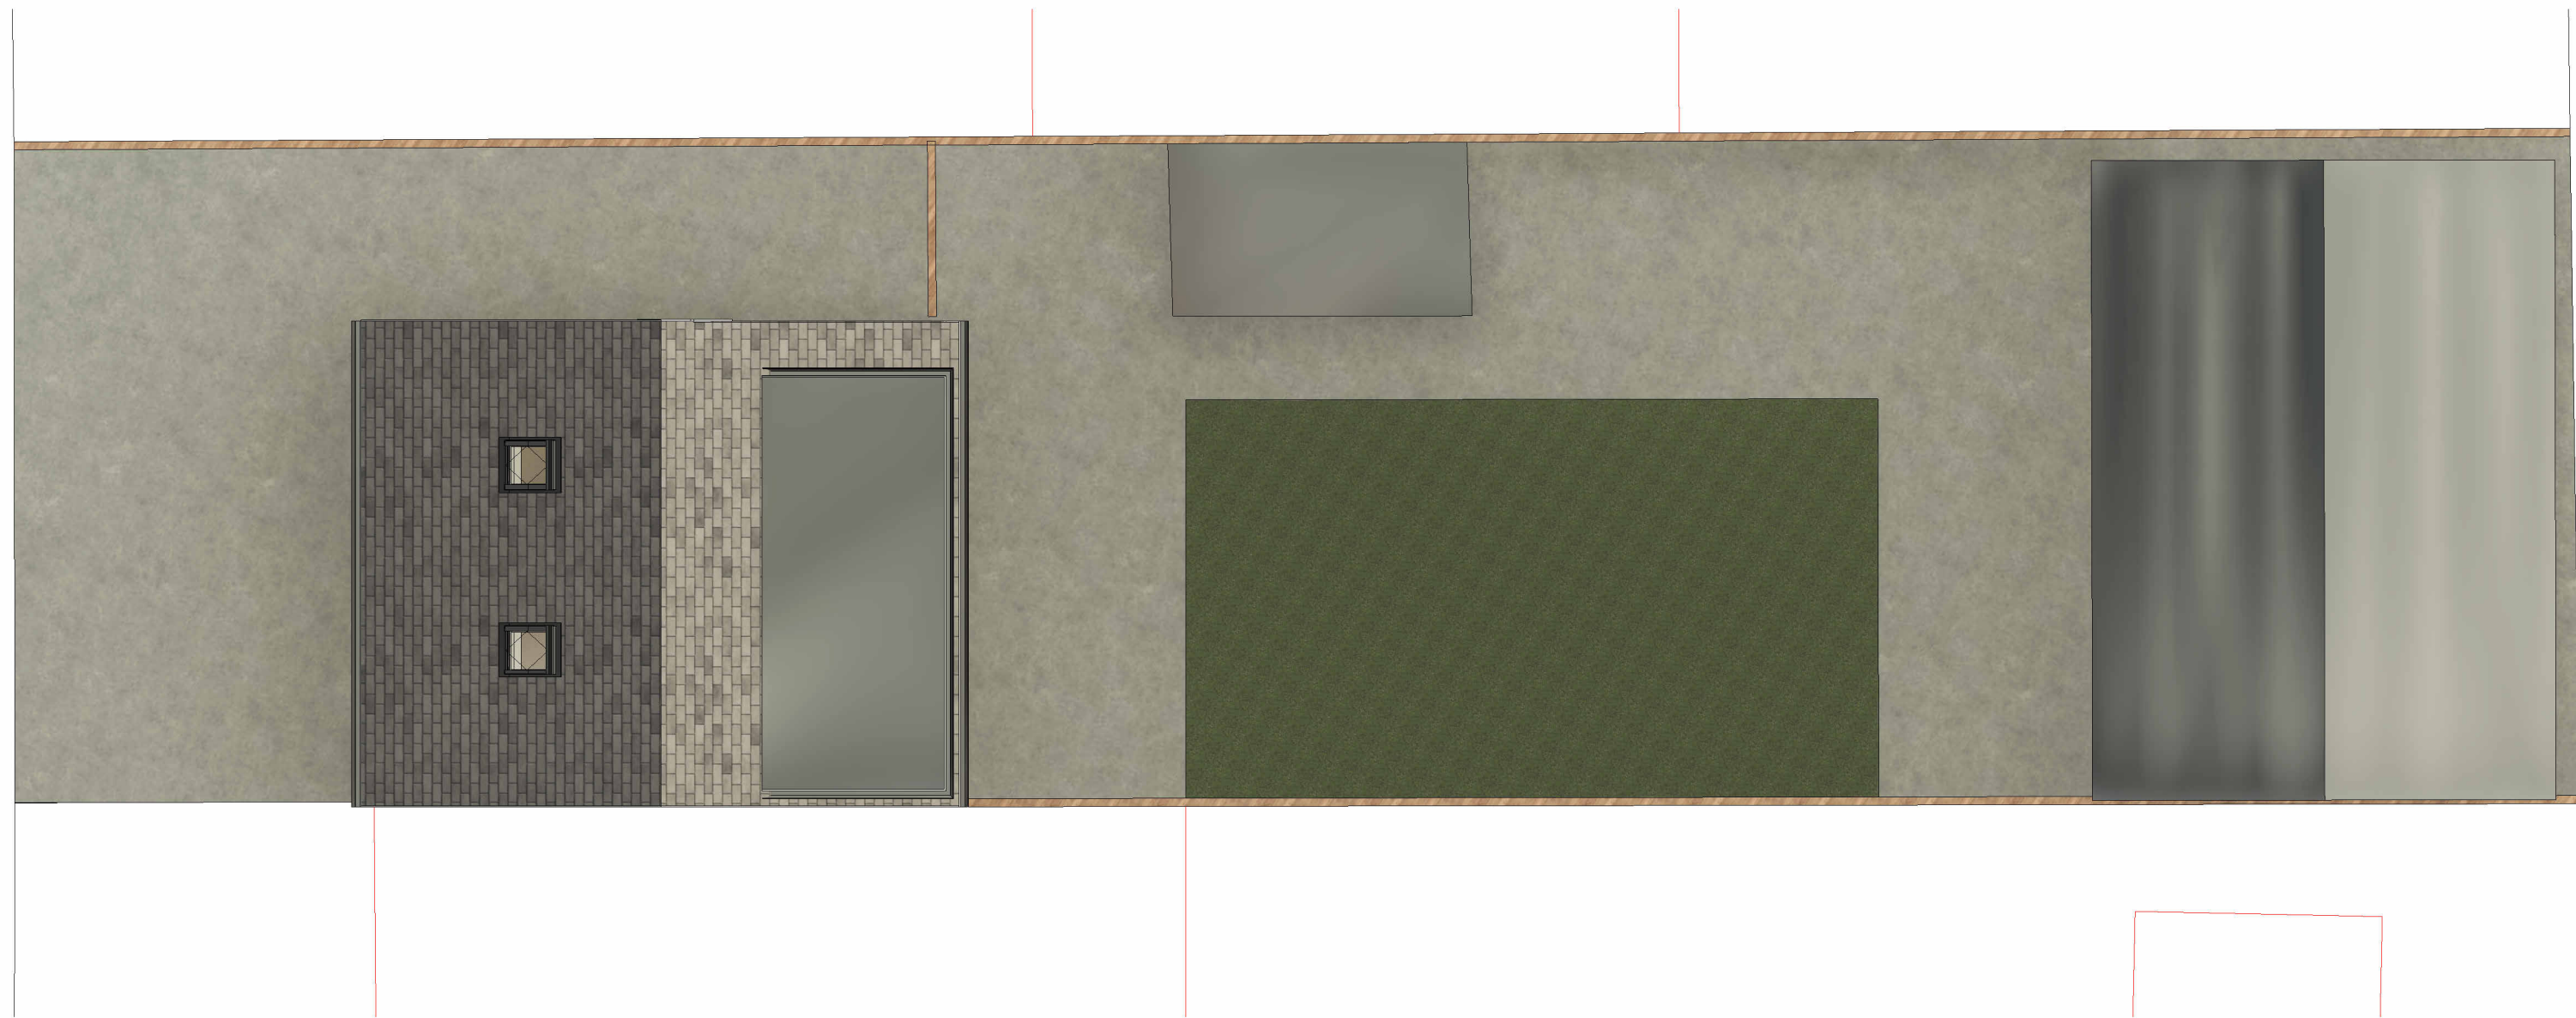

EXISTING SITE PLAN

1 : 100

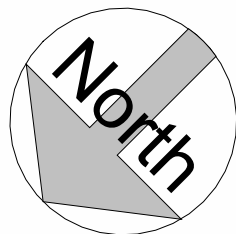

rev	description	drawn	auth	date
DO NOT SCALE OFF THIS DRAWING				
ACUMEN Designers & Architects acumenarchitects.co.uk01484 546 000 Headrow House, Old Leeds Road, Huddersfield, Huddersfield HD1 1SG				
Client				
MR & MRS CLIFF				
Project				
18 NEW AVENUE, KIRKHEATON				
Project No	Drawing No			
2770	(100)01			
Description				
EXISTING PLANS, ELEVATIONS & SITE PLAN				
Scale	Date Drawn	Drawn By	Authorised By	
1 : 100 @ A1	MAY 23	MC	JC	
Purpose of Issue				
Planning	Building Regs	Tender	Construction	Comment
☒	☐	☐	☐	☐